




Area in abeyance subject to retaining wall cost information

THIS DRAWING IS COPYRIGHT PROTECTED AND MAY NOT BE REPRODUCED IN WHOLE OR PART WITHOUT WRITTEN AUTHORITY FROM THE OWNER.

- NOTES:**
1. Do not scale from this drawing.
 2. Always work to noted dimensions.
 3. All dimensions are in millimetres unless otherwise stated.
 4. All setting out, levels and dimensions to be agreed on site.
 5. The dimensions of all materials must be checked on site before being laid out.
 6. This drawing must be read with the relevant specification clauses and detail drawings.
 7. Order of construction and setting out to be agreed on site.

LOCATION PLAN

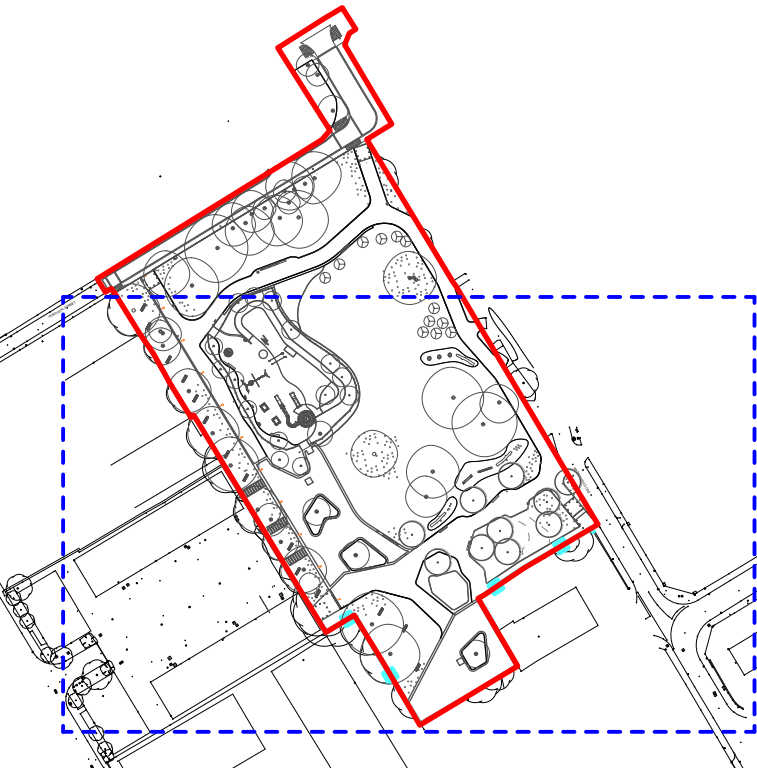

KEY

Phase 1 Boundary

Refer to Detailed GA's for revision history.

C01	03/01/24	Construction Issue	AS	AM
P04	25/07/23	Tender addendum	AS	AM
P03	24/05/23	Site Boundary Update	AS	AM
P02	17/05/23	Tender update	AS	AM
P01	09/05/23	Tender	AS	AM
Revision	Date	Description	Drawn	Apprvd.

Planit I.E. Limited
Manchester | London | Liverpool | Leeds | Standish
E: info@plant-ie.com W: plant-ie.com

MANCHESTER
2 Back Grafton St.,
Altrincham,
WA14 1DY
T: 0161 928 9281

Client MCC

Project Ancoats Green

Drg Title General Arrangement Sheet 1

Created on AS
Created by AS
Approved by AM

Scale 1:200
Size A1
Workstage STAGE 5
Status

Drg No. 2895-PLA-XX-XX-DR-L-0008
Suitability D4
Revision C01

© Planit I.E. Limited