
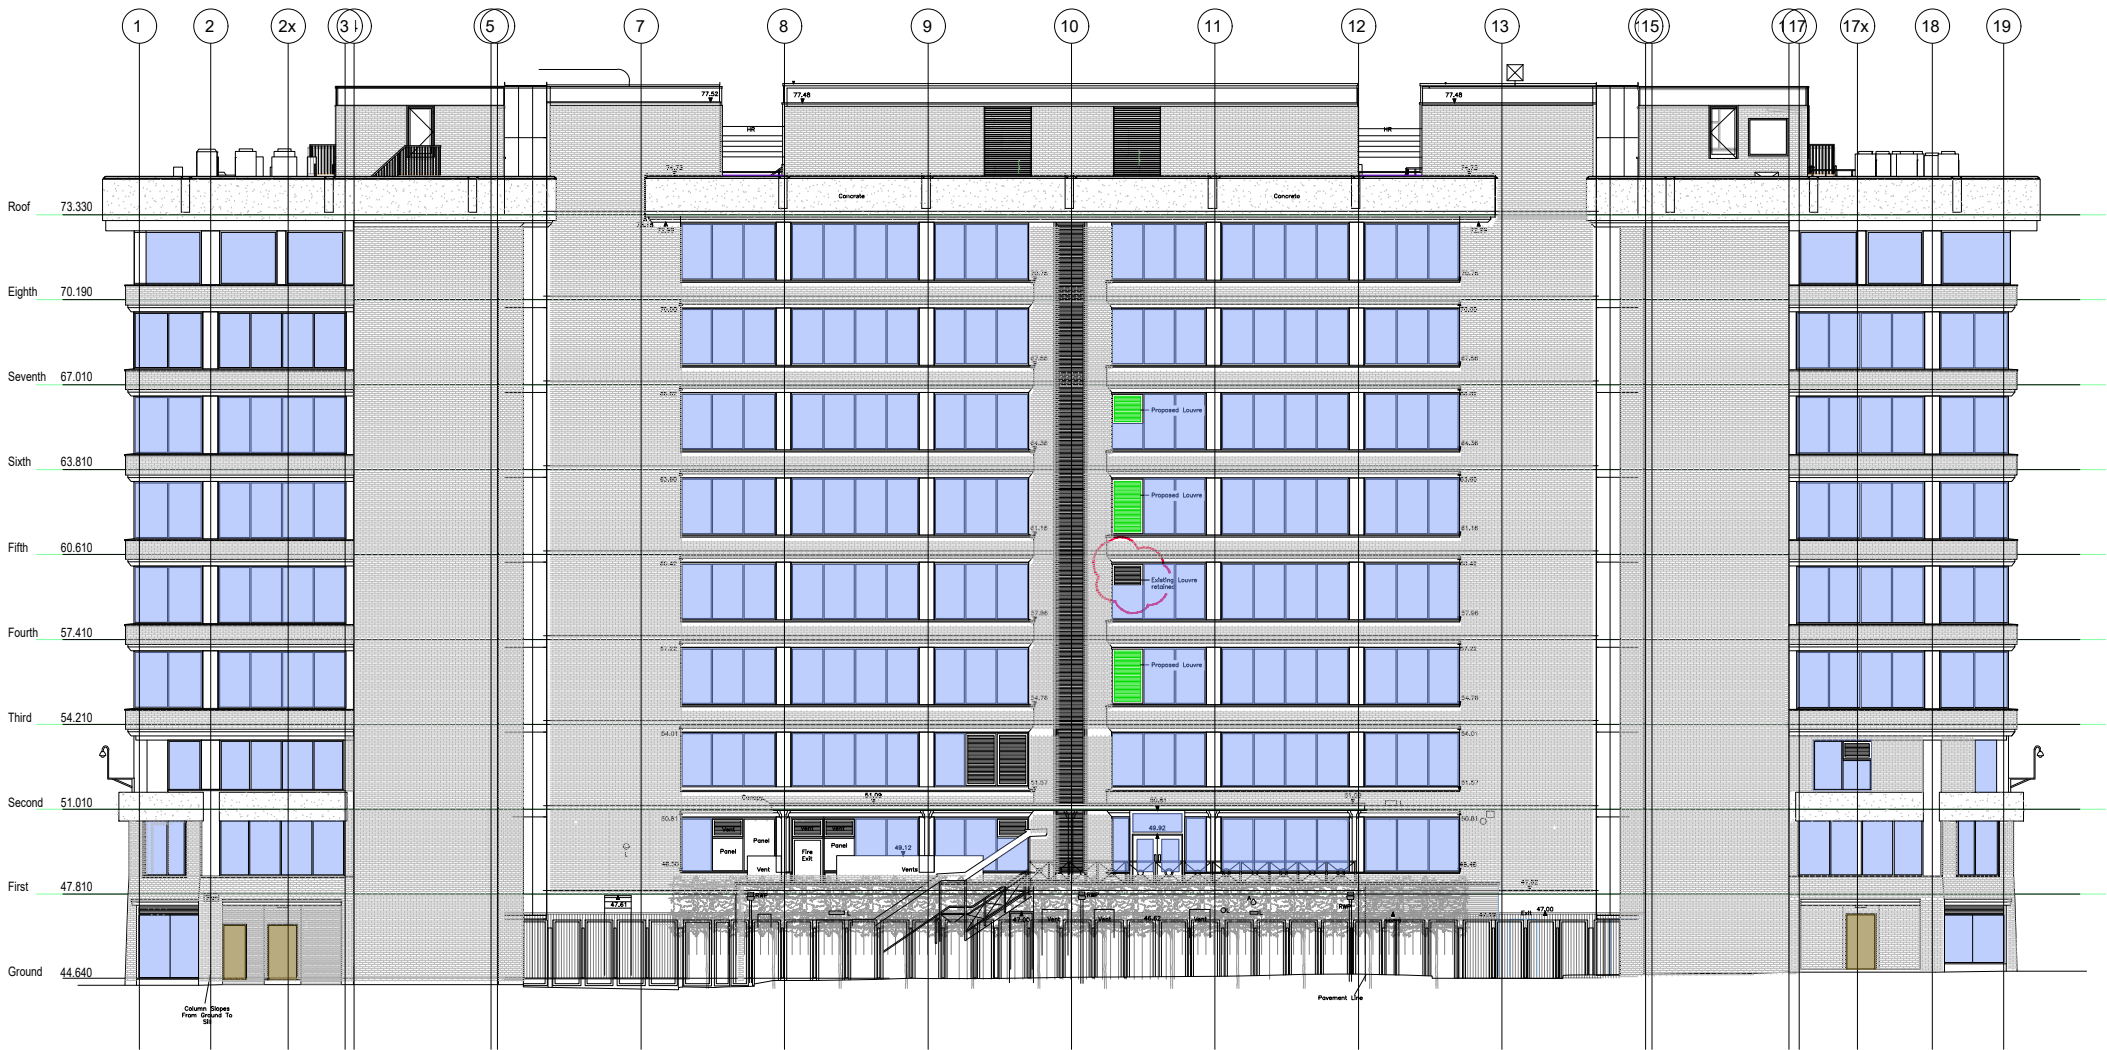


ELEVATION - MAJOR STREET (Proposed)

SCALE 1:100

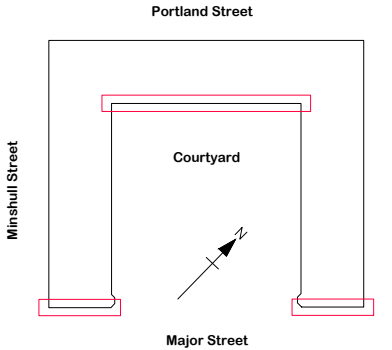

LEGEND
EXTERNAL AC CONDENSER UNITS

- EXISTING AC UNITS TO BE RETAINED
- EXISTING AC UNITS TO BE REPLACED WITH NEW
- NEW AC UNITS
- EXISTING LOUVRE
- PROPOSED LOUVRE

E	04/01/2024	Existing Level 4 tower retained	CJ/PW
D	13/12/2023	Existing louvers of other building tenants added	CJ/PW
C	13/10/2023	ISSUED FOR CONSTRUCTION	CJ/PW
B	08/09/2023	ISSUED AS CONTRACTORS PROPOSAL FOR L&C APPROVAL & SIGNOFF	CJ/PW
A	14/09/2023	Revised Mounted AC Units layout added	CJ/PW
REV	DATE	REVISION	INITIALS
Wates SMARTSPACE			
LLOYDS BANKING GROUP			
ALL DIMENSIONS TO BE VERIFIED PRIOR TO COMMENCING WORK. DRAWING TO BE READ IN CONJUNCTION WITH PROJECT SPECIFICATION.			
THIS DRAWING IS THE PROPERTY OF LLOYDS BANKING GROUP AND COPYRIGHT IS RESERVED BY THEM. THE DRAWING IS ISSUED ON CONDITION THAT IT IS NOT COPIED OR DISCLOSED IN OR TO ANY UNAUTHORISED PERSONS WITHOUT PRIOR CONSENT IN WRITING TO LLOYDS BANKING GROUP - GROUP PROPERTY. ALL MODIFIED DRAWINGS SHOULD BE RETURNED TO LLOYDS BANKING GROUP.			
GROUP PROPERTY			
BRISTOL - PO Box 110, Cannon House, Cannon Way, BRISTOL, BS59 7LB EDINBURGH - Signet South, 12 Bankhead, Canaway South, EDINBURGH, EH11 4EN HULLFAC - Trinity Road, HULLFAC, West Yorkshire, YO1 2SE			
PROJECT ADDRESS		SCALE	
11 Portland Street		A0 - 1:100	
Manchester		A3 - NTS	
M60 1HS		DATE	
Elevation		17/04/2023	
Drawing Description		DRAWN BY	
Major Street		CJ/PW	
Proposed		REVISION	
DRAWING NUMBER		E	
60960488-HLN-XX-E6-M2-AR01-7206			

STAGE 5 - ISSUED FOR CONSTRUCTION