



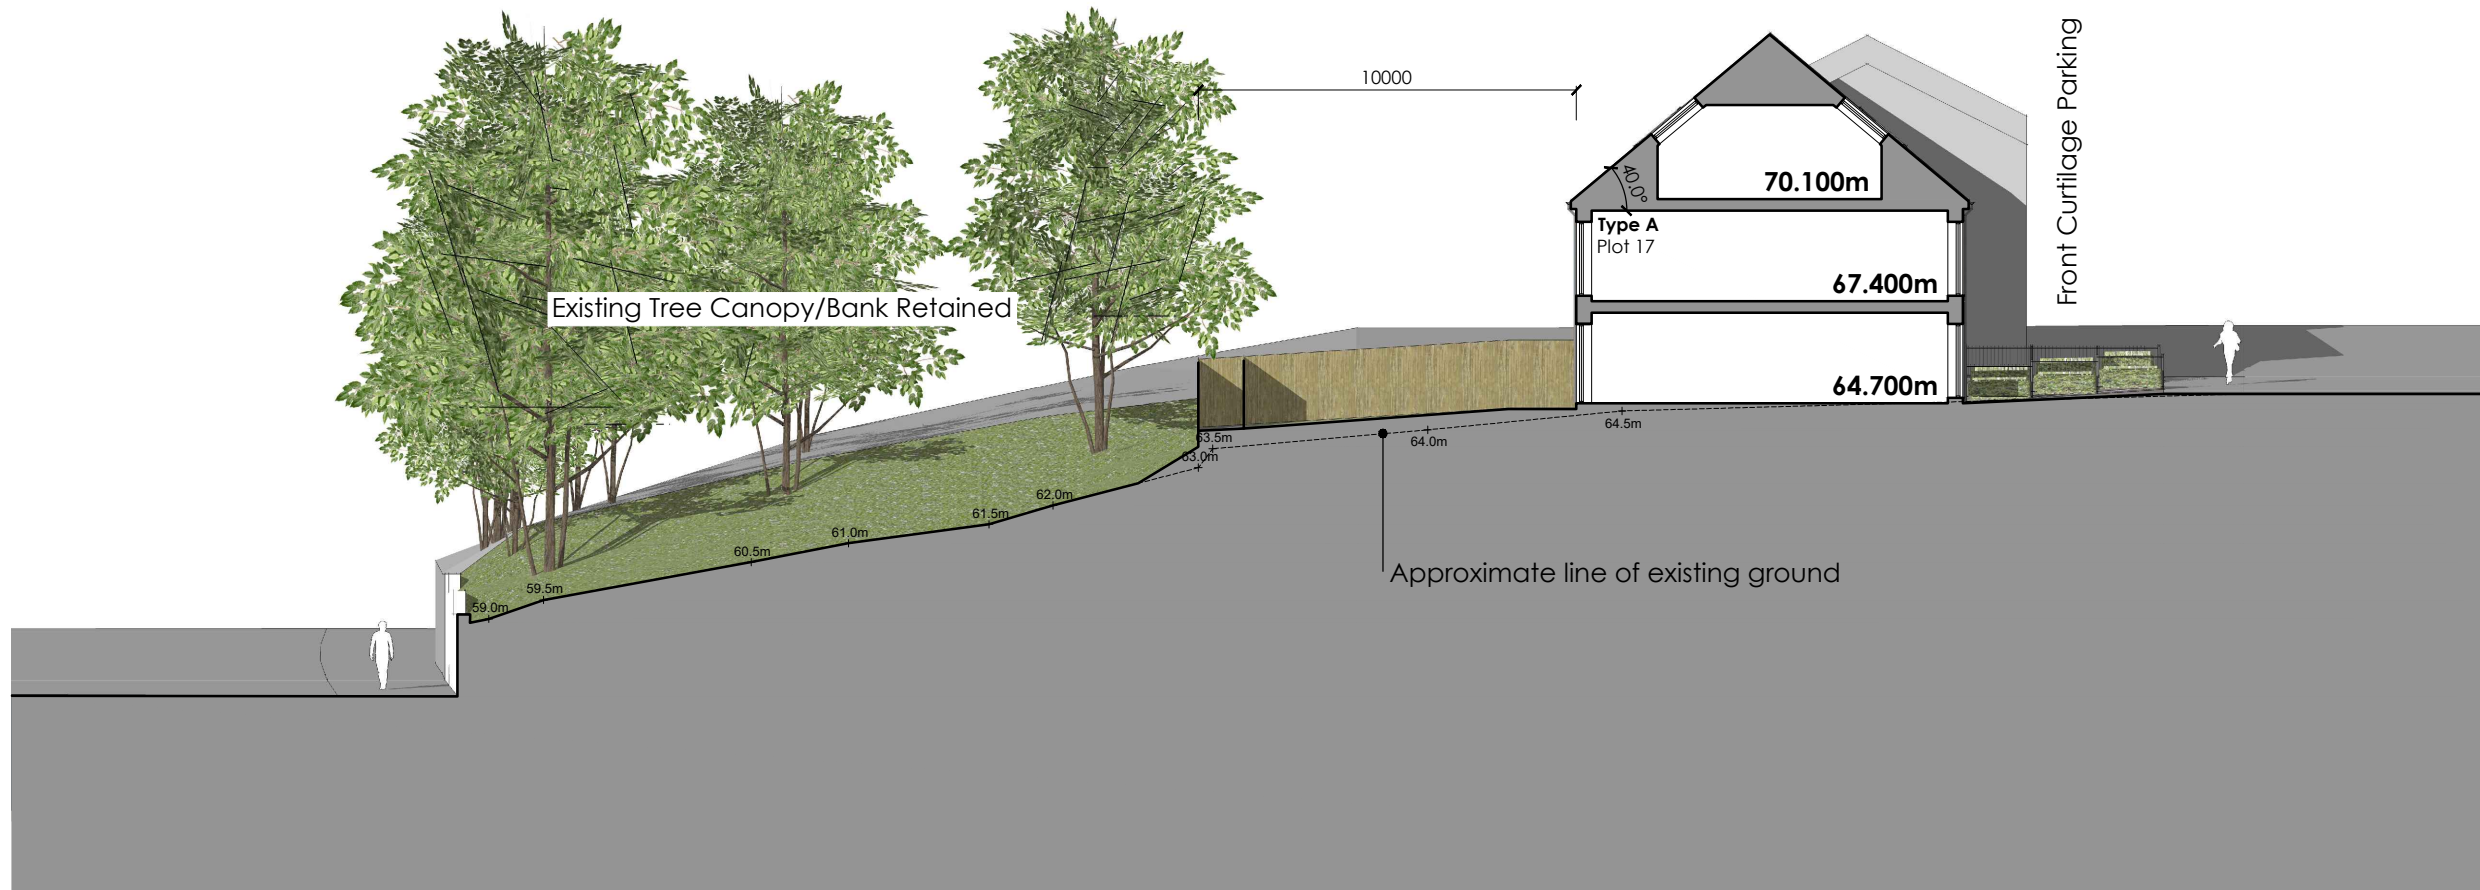

Site Section A-A: 1:200

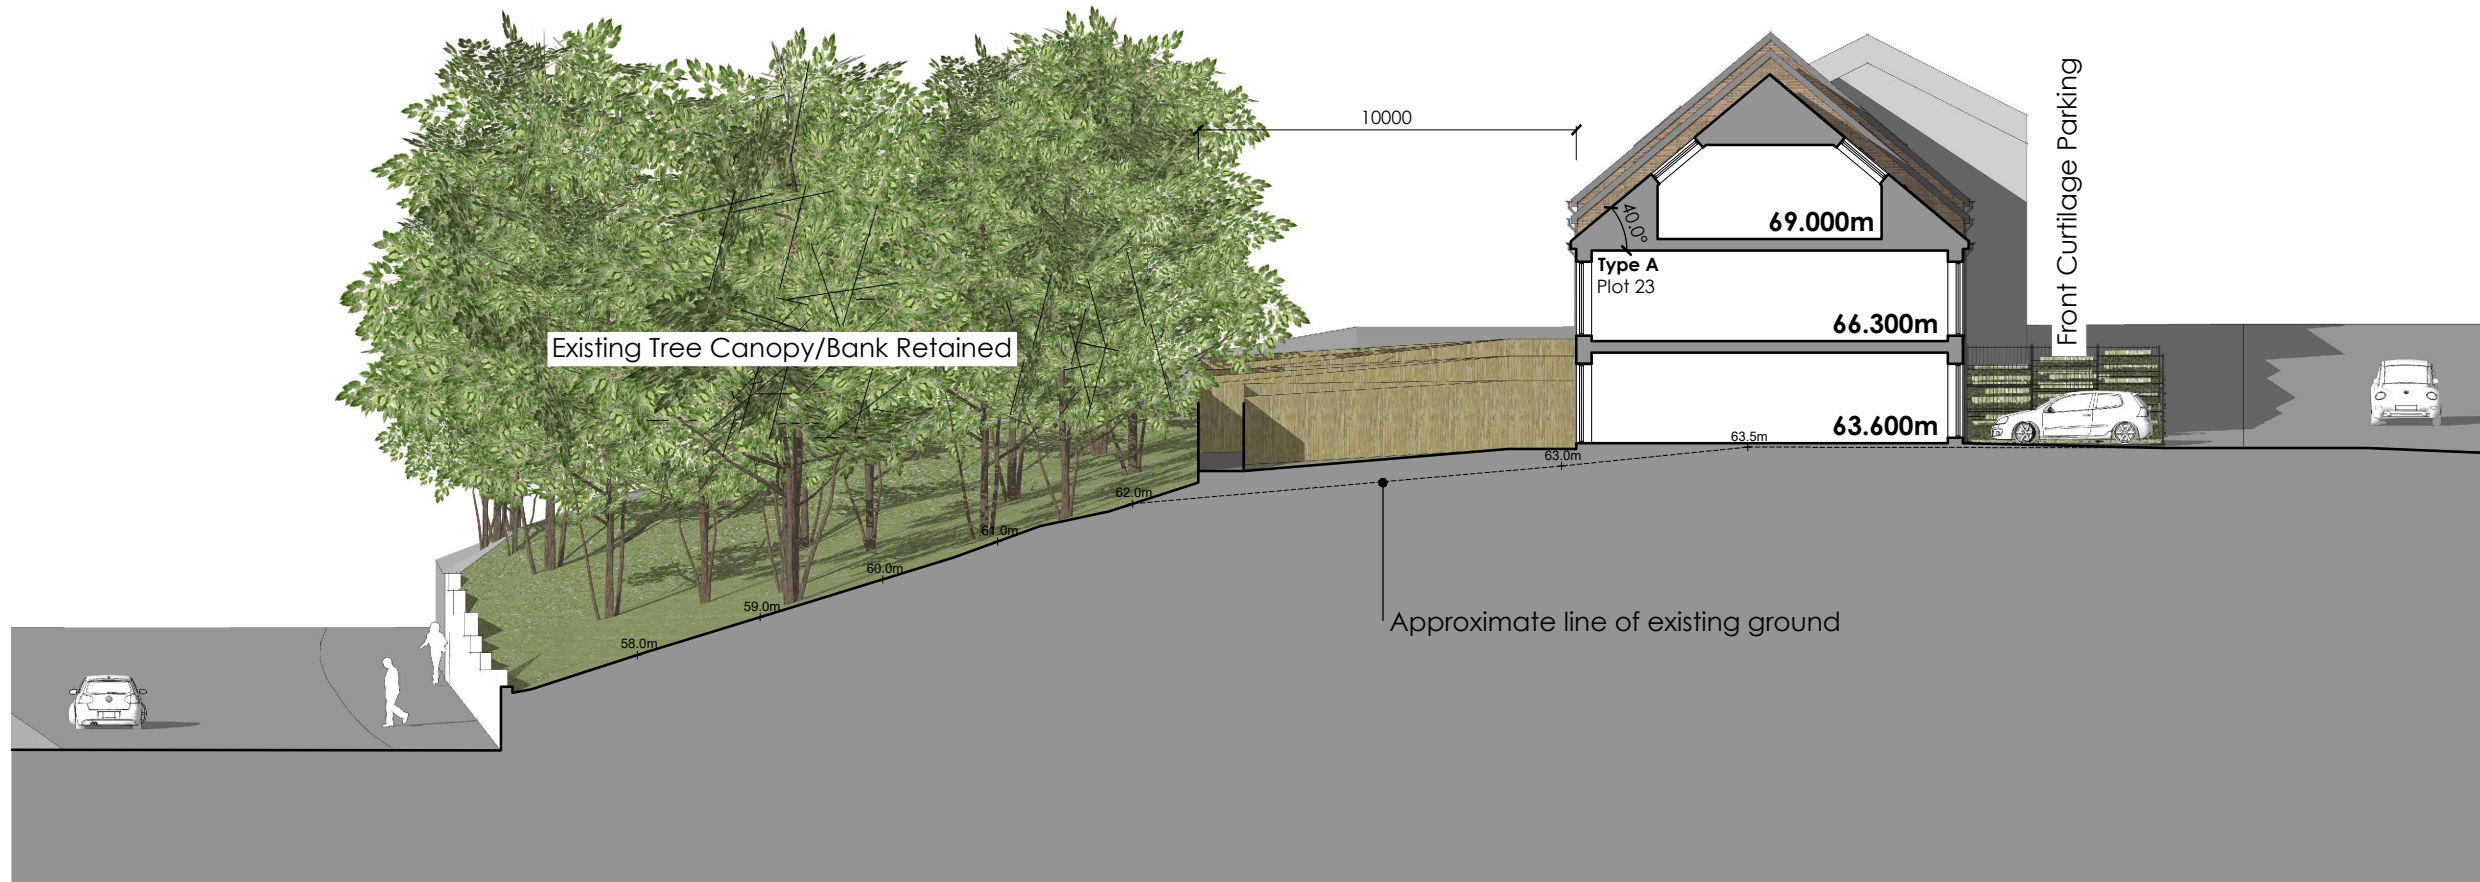


Site Section B-B: 1:200



Site Section C-C: 1:200



See dwg. nos.: 21-041/10 & 13 for House Type Elevations
See dwg. no.: 21-041/14 for Street Elevations
See dwg. no.: 21-041/15 for Scheme Visuals

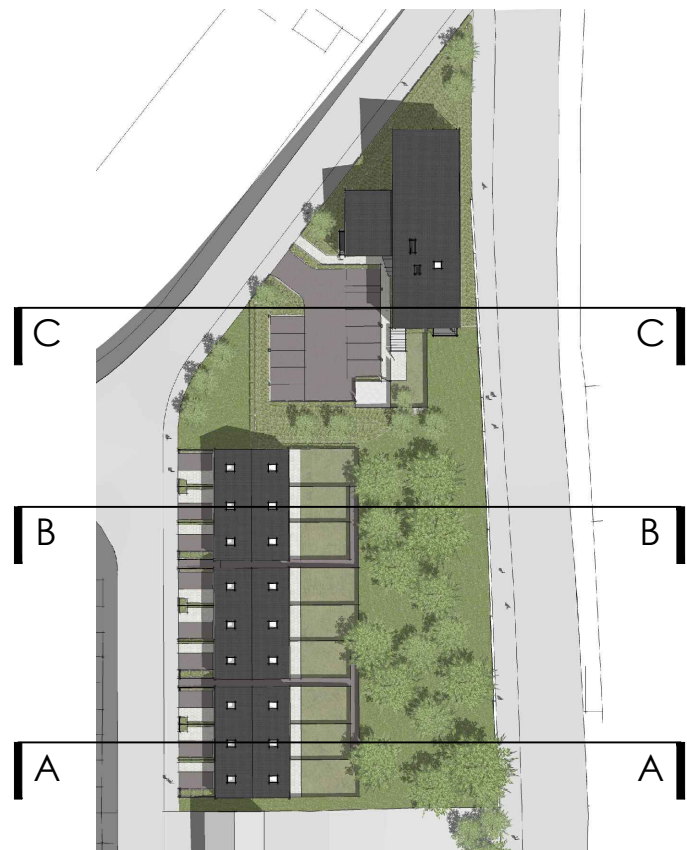

Section Location Plan

©TRIANGLE ARCHITECTS LIMITED
■THIS DRAWING IS THE SUBJECT OF COPYRIGHT WHICH VESTS IN TRIANGLE ARCHITECTS LIMITED. IT IS AN INFRINGEMENT OF COPYRIGHT TO REPRODUCE THIS DRAWING, BY WHATEVER MEANS, INCLUDING ELECTRONIC, WITHOUT THE EXPRESS WRITTEN CONSENT OF TRIANGLE ARCHITECTS LIMITED WHICH RESERVES ALL ITS RIGHTS.
■TRIANGLE ARCHITECTS LIMITED ASSERTS ITS RIGHTS TO BE IDENTIFIED AS THE AUTHOR OF THIS DESIGN.
■DRAWING NOT TO BE SCALED. FIGURED DIMENSIONS TO BE WORKED TO IN ALL CASES.
■THE CONTRACTOR IS RESPONSIBLE FOR CHECKING DIMENSIONS, TOLERANCES & REFERENCES.
■ANY DISCREPANCY TO BE VERIFIED WITH THE ARCHITECT BEFORE PROCEEDING WITH THE WORKS.
■REPORT ERRORS & OMISSIONS TO ARCHITECT.
■WHERE AN ITEM IS COVERED BY DRAWINGS OF DIFFERENT SCALES, THE LARGER SCALE DRAWING TO BE WORKED TO. DO NOT SCALE FROM THE DRAWING. FIGURED DIMENSIONS TO BE WORKED TO IN ALL CASES.
■CHECK ALL DIMENSIONS ON SITE.
■DRAWING TO BE READ IN CONJUNCTION WITH THE HEALTH & SAFETY PLAN, AND ALL RELEVANT RISK ASSESSMENTS AND THE FOLLOWING DRAWINGS:

Rev	Date	By	Remarks			
Client: Great Places Housing Group						
Project Name: Project500.Ph1,Parkhill Avenue						
Drawing Name: Proposed Site Sections						
Drawing Purpose: PLANNING						
Project Number: 21-041		Drawing Number: 04				
Revision: 04		Revision: 04				
Code no.	TRI no.					
Project	Origin	Vol/Sys	Level	Type	Role	Number
XX - XX - XX - XX - XX - XX - XX						
Status:	Scale @ A1:	Drawn:	Checked:	Date:		
1:200		JH	MT	April 2024		



TRIANGLE ARCHITECTS

Tel: 0161 272 3500
E-mail: studio@trianglearchitects.co.uk
Web: www.trianglearchitects.co.uk
Twitter: @TriangleArch

4 Jordan Street
Manchester
M15 4PY