


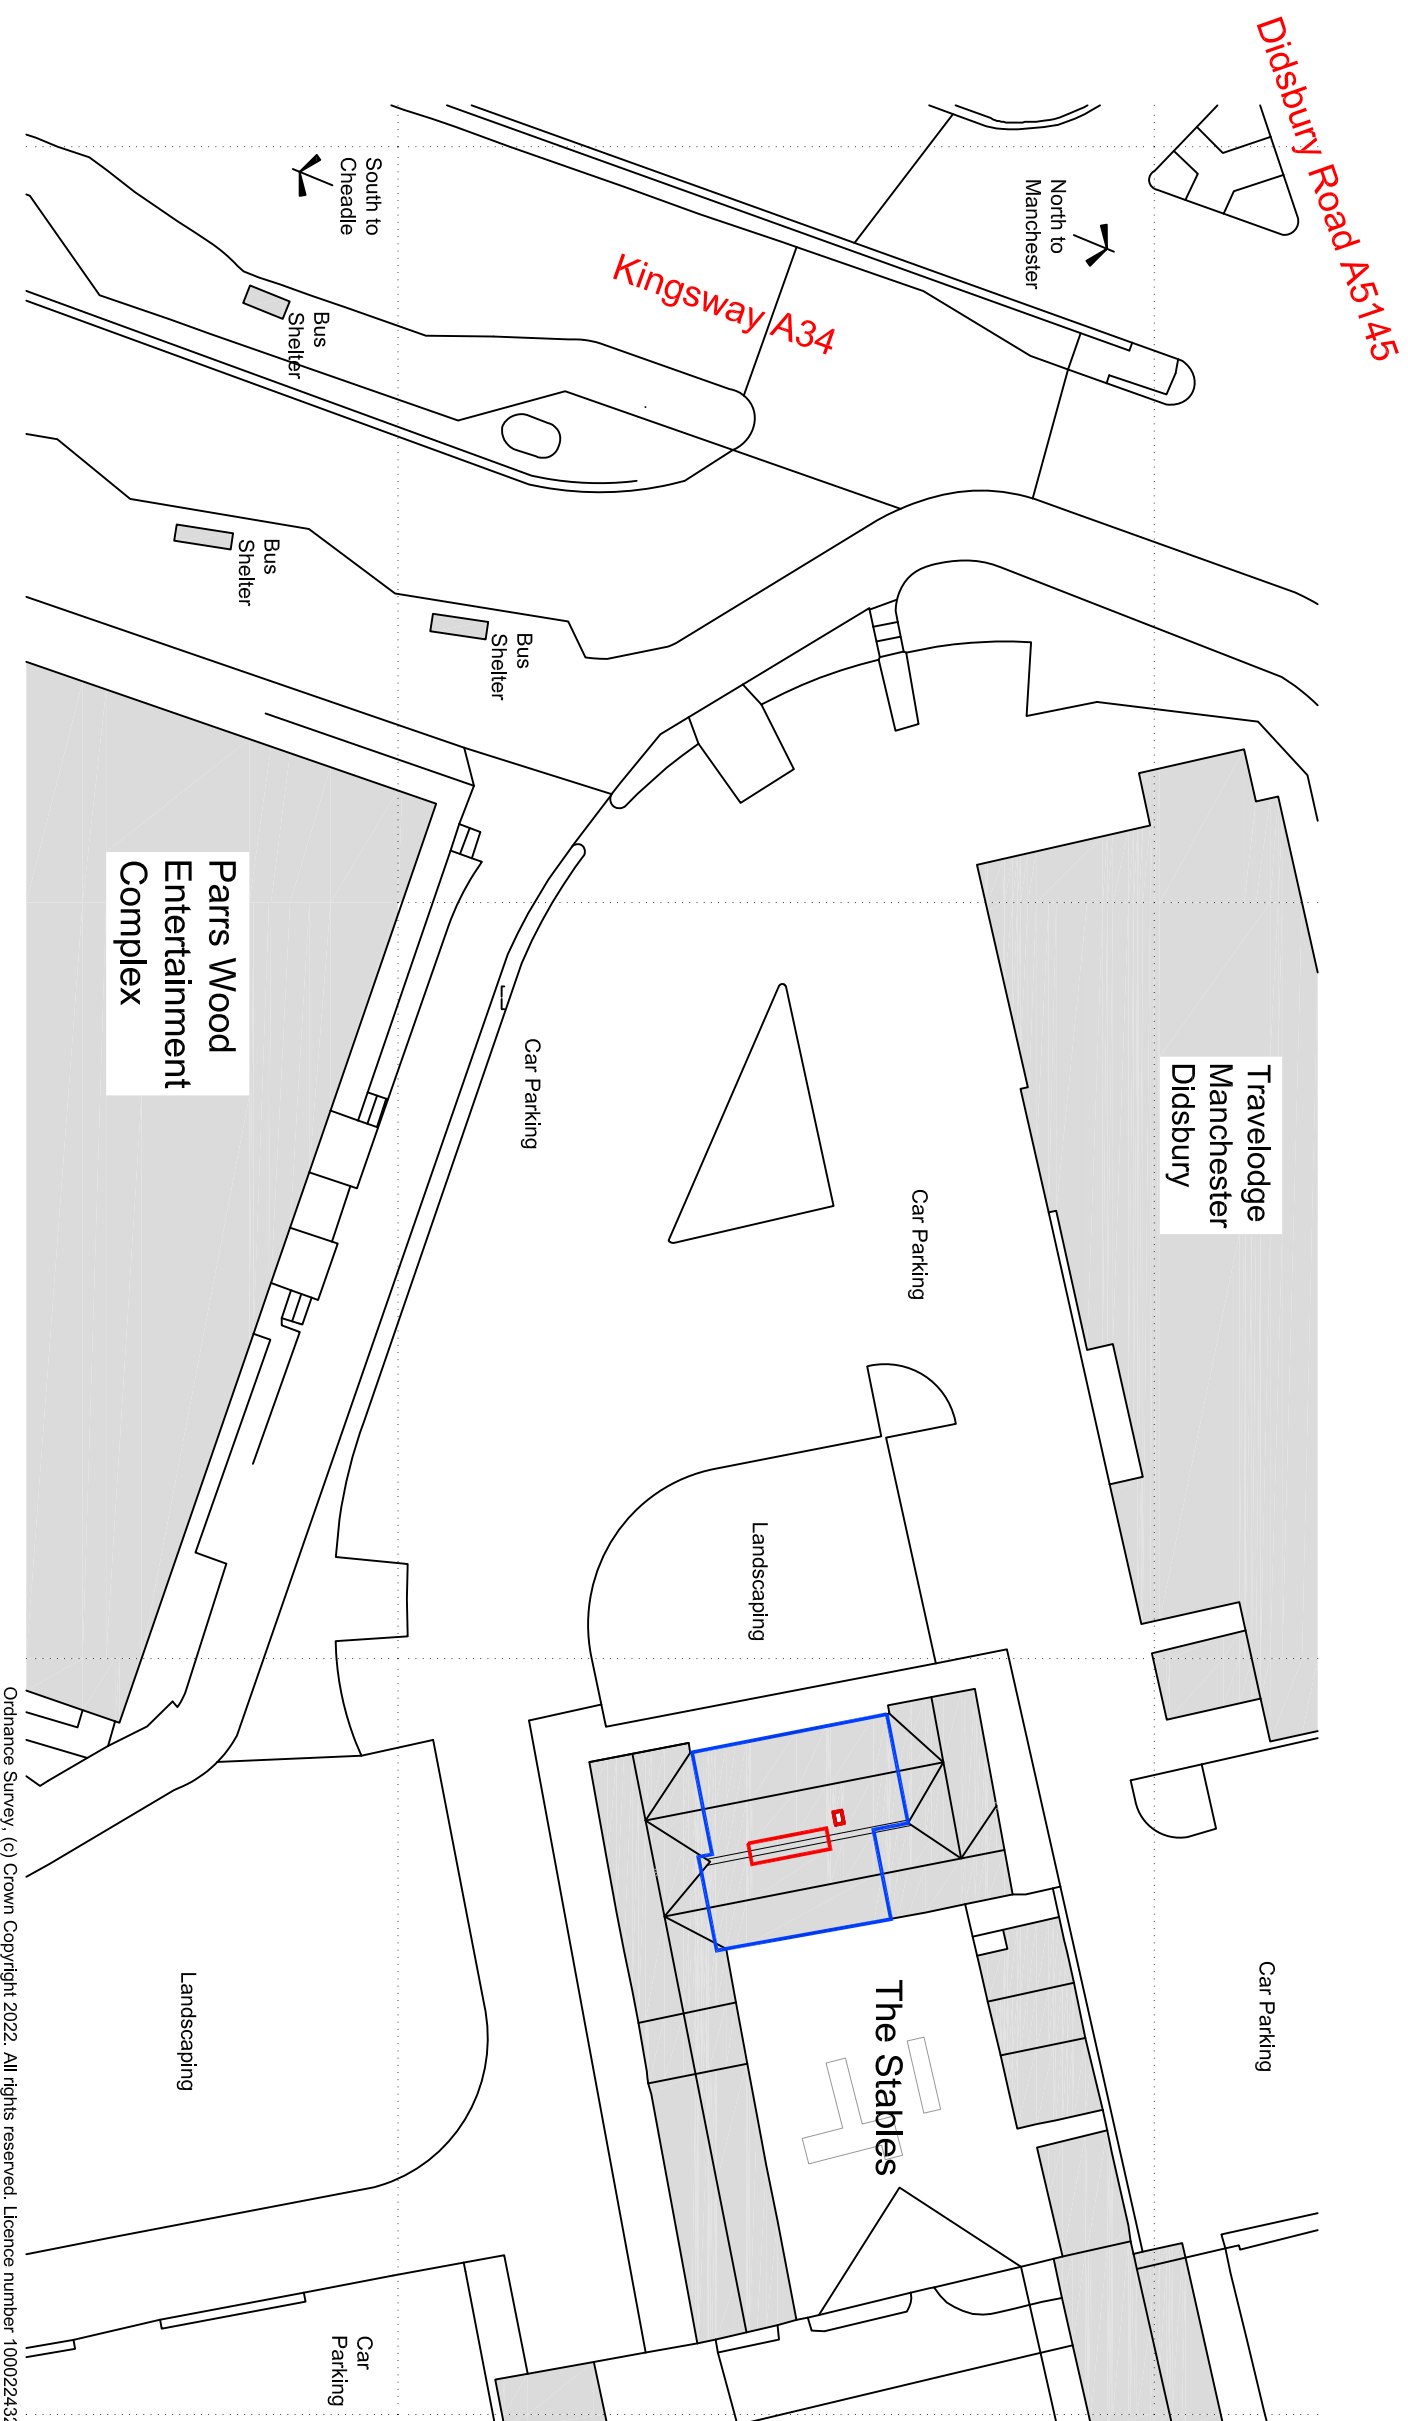

Location Plan (Scale 1 to 500).

Extent of site area edged red

Extent of Unit 3 ownership edged blue

Rev	Description	Date	By	Chkd
B	Details updated additional notes added.	20/01/24	AP	BTP
A	Condenser units amended to show 6 no.	01/03/22	AP	BTP

Client
 Made By Zen

BWP

Manchester
M15 4GB
T 0161 236 8133

CONSTRUCTION AND PROPERTY CONSULTANTS

www.bwpconsultants.co.uk

Project Title 3 The Stables Parrs Wood Disbury Manchester	
Scale @ A3 1/500	
Date 04.01.22	
By DMB	Checked
Description Site Plan	
CONSTRUCTION AND PROPERTY CONSULTANTS	
6 Hewitt Street Manchester M15 4GB T 0161 236 8133 www.bwpcconsultants.co.uk	
Job 2967	Drawn 2967501
Rev C1-B	