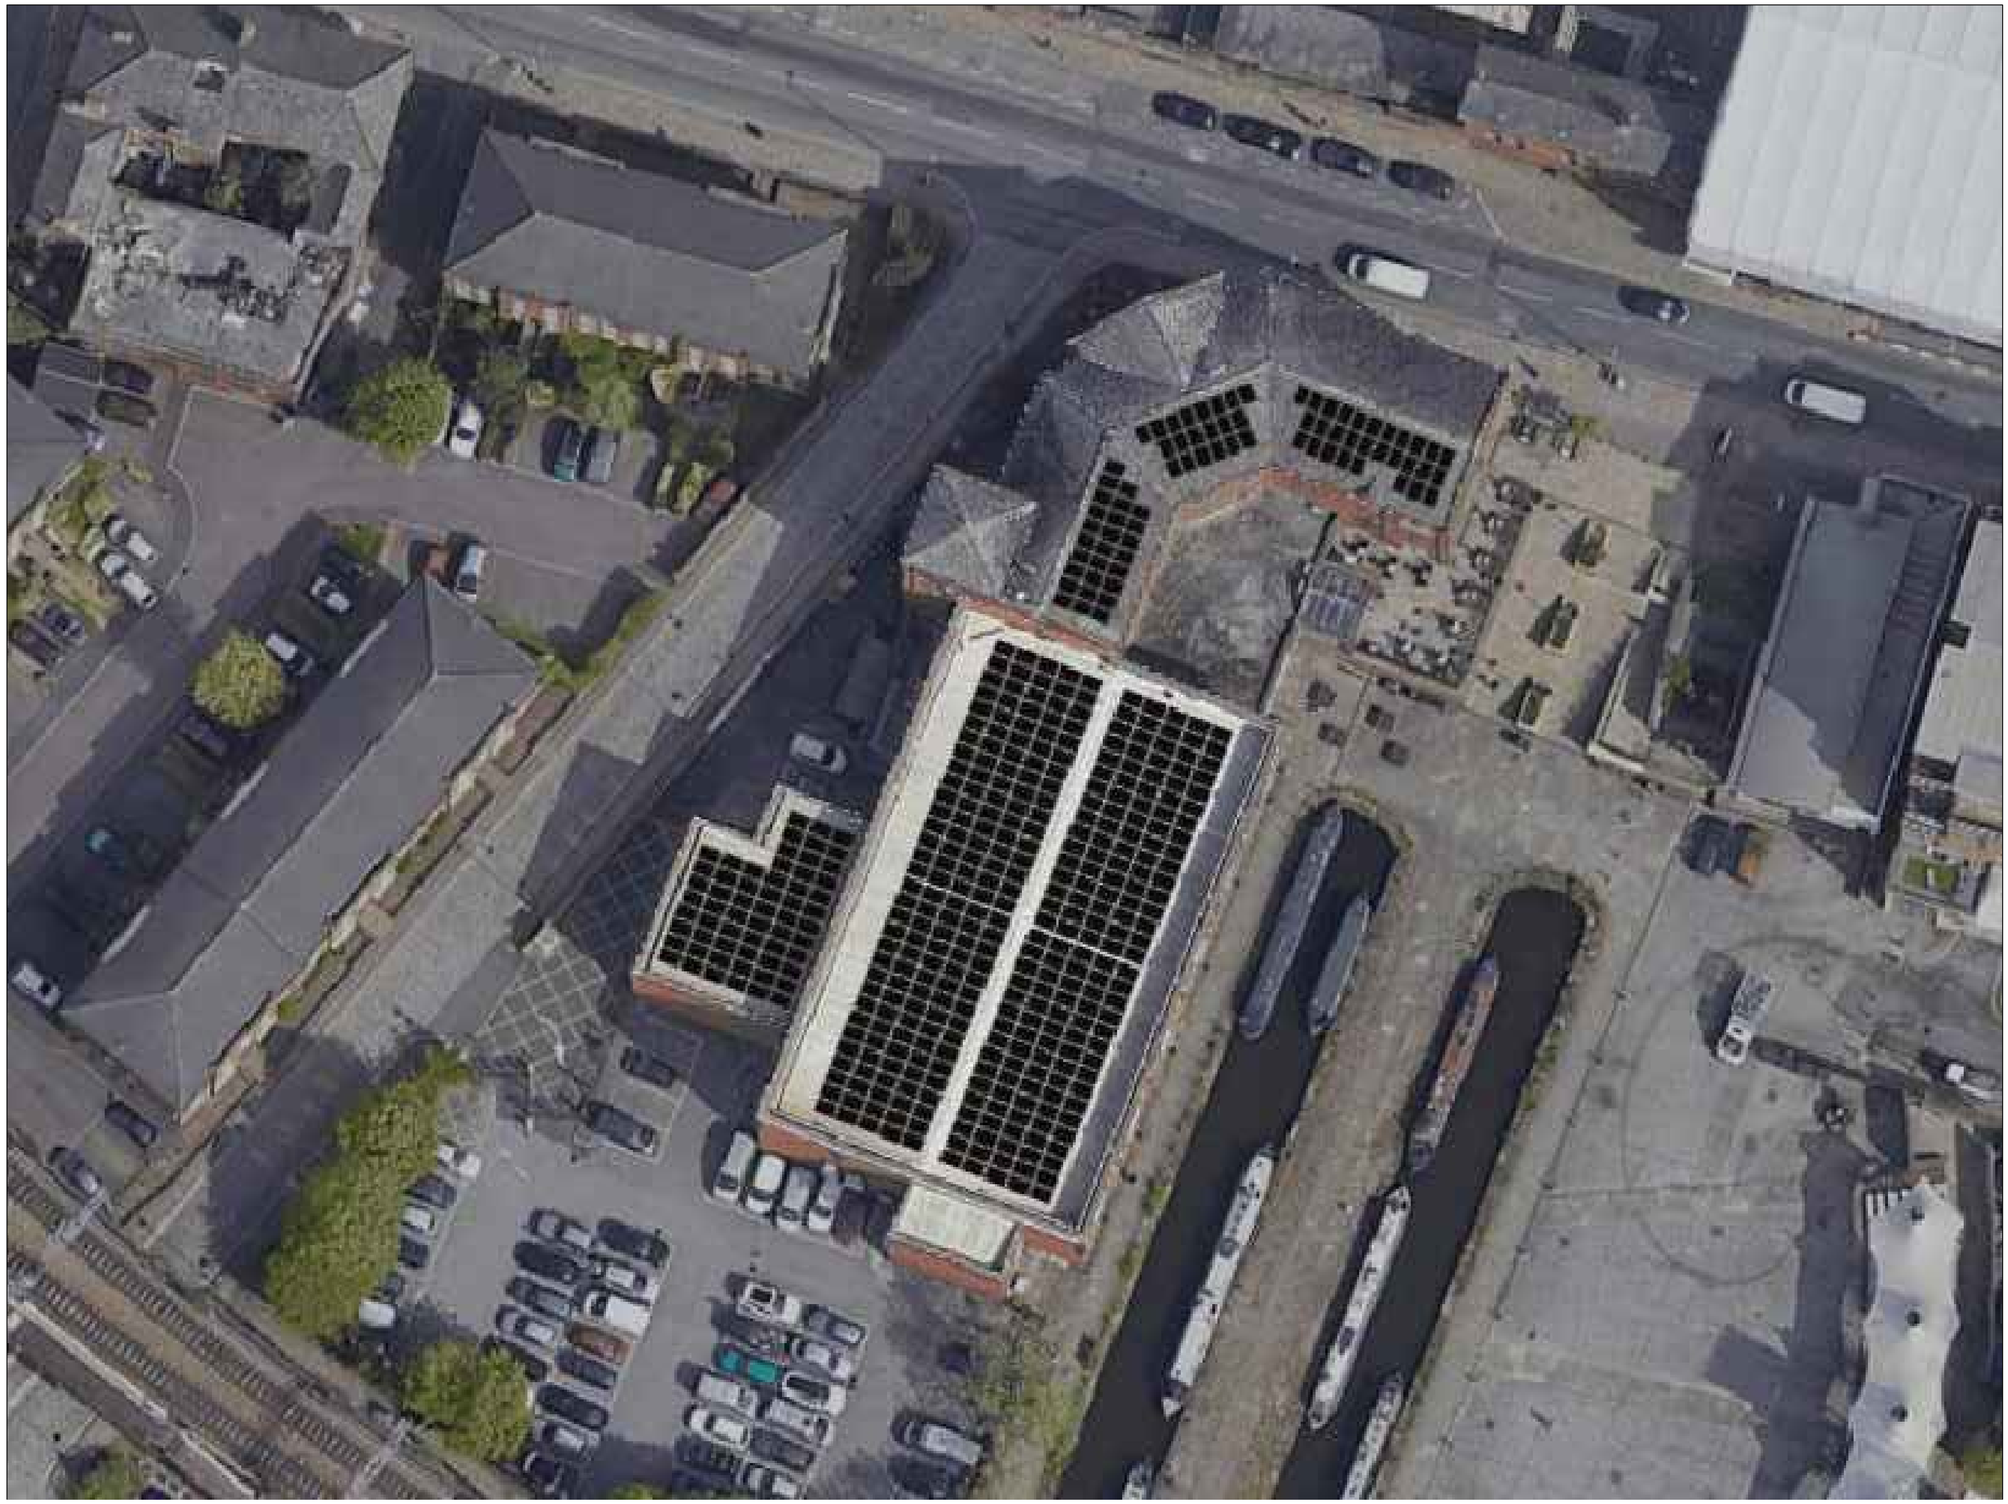


Notes:

1. All details are indicative only
2. All equipment designed, and to be installed in accordance with BS 7671:2018.

INECO ENERGY Ltd is a limited company registered in England and Wales.
Company Registration No. 10477244.
Registered Office: Sceptre House, 4 Bessemer Road, Cardiff, CF118BA.
This drawing or any part of it may not be reproduced without prior consent. Do not scale.
Always cross check dimensions on site. Always check you are viewing the latest version.

Module Qty:	456 pcs
Module rating:	435Wp
Module type:	LONGI LR5-54HTH
Optimizer Qty:	229 pcs
Optimizer type:	SE S1000
Inverter Qty:	3 pcs
Inverter type:	SE90K SE25K SE17K

DC capacity (PV):	196.76 kW
AC capacity (PV):	132.00 kW

CLIENT:	YMCA
LOCATION:	Manchester YMCA, Castlefield Hotel,Liverpool Road, Manchester,M3 4JR
PROJECT:	Manchester YMCA
DRAWING TITLE:	IE-M502-YMCA-2.4-Superimposed Module Layout Plan
CONTRACTOR:	Ineco Energy Limited
TELEPHONE/EMAIL:	02920021777/info@inecoenergy.com
WEBSITE:	www.inecoenergy.com

DATE:	19/12/23
SCALE:	NTS
DWG NO:	IE-M502-P04
REVISION NO:	D1

DEVELOPMENT