


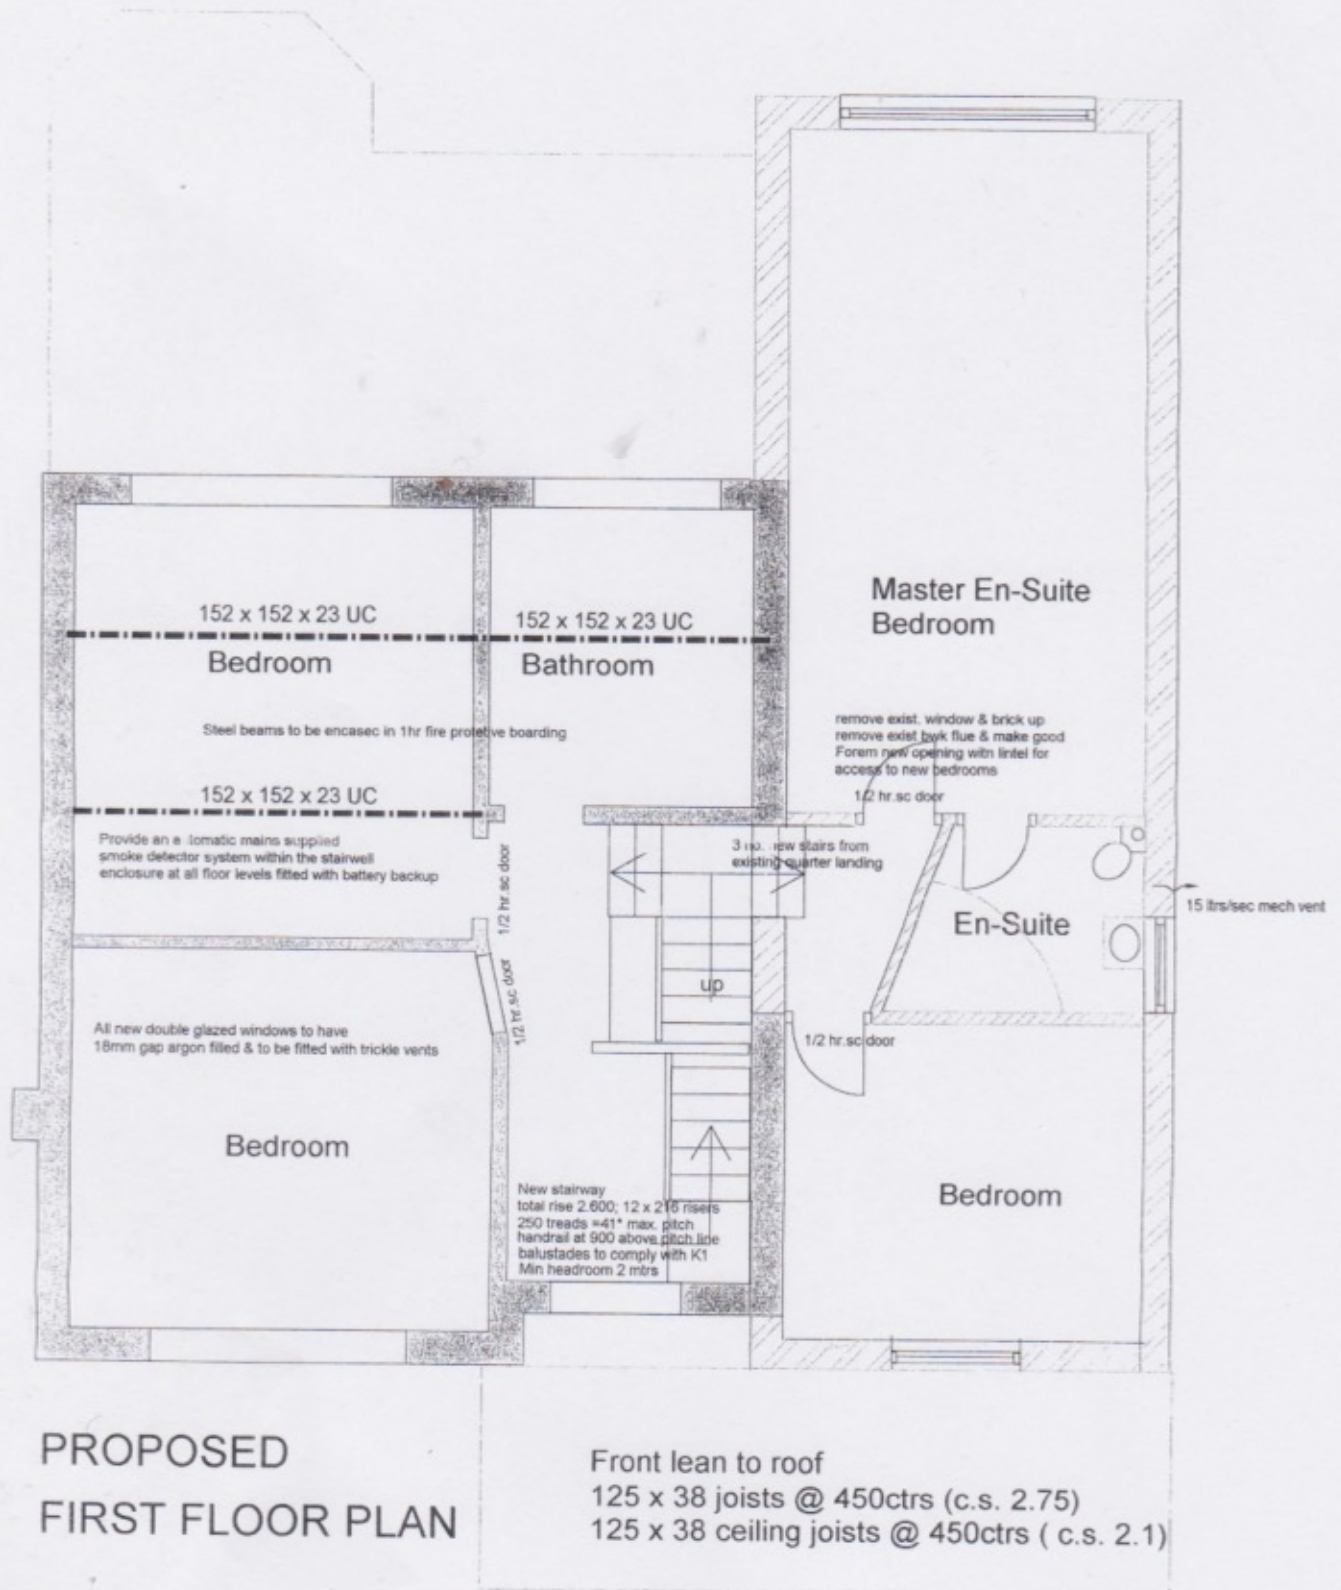

PROPOSED EXTENSION TO 34 CHERRY TREE RD M23

2283 P 04

scale 1;50