


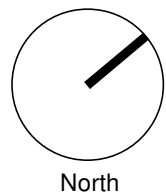


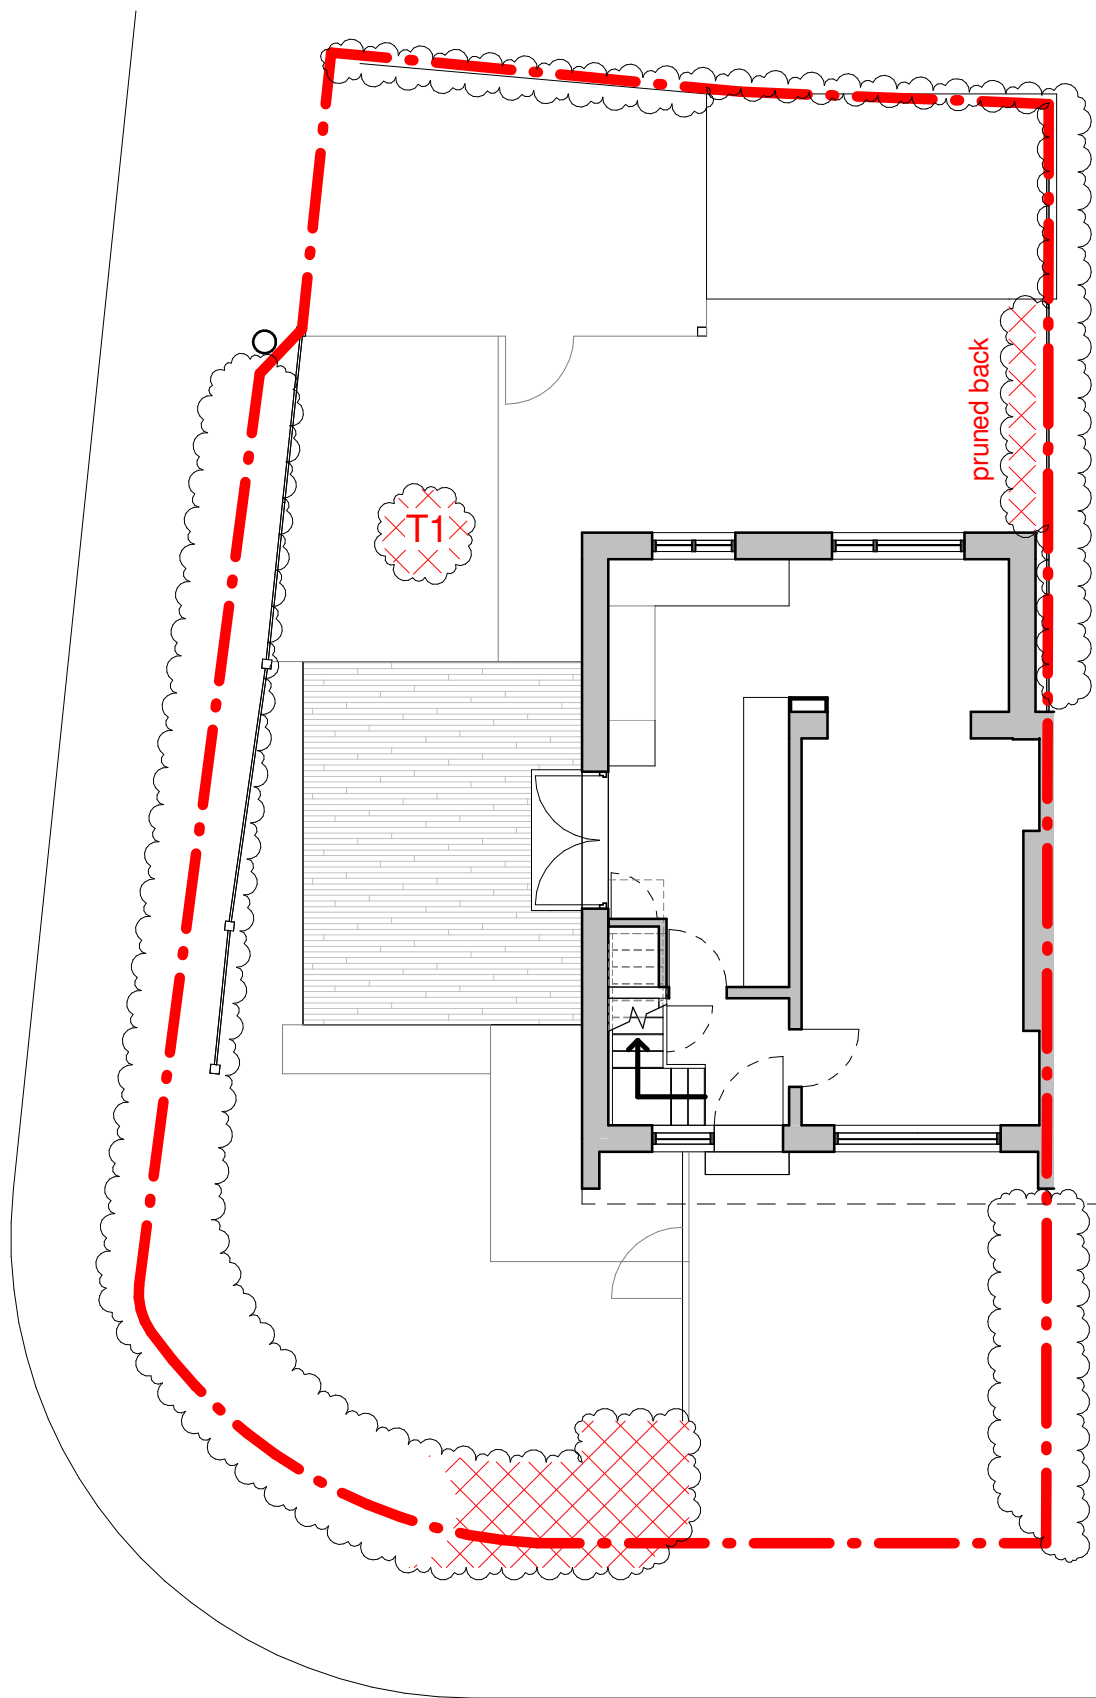


P0 Existing Plan - Tree and Hedge Removal
1 : 100

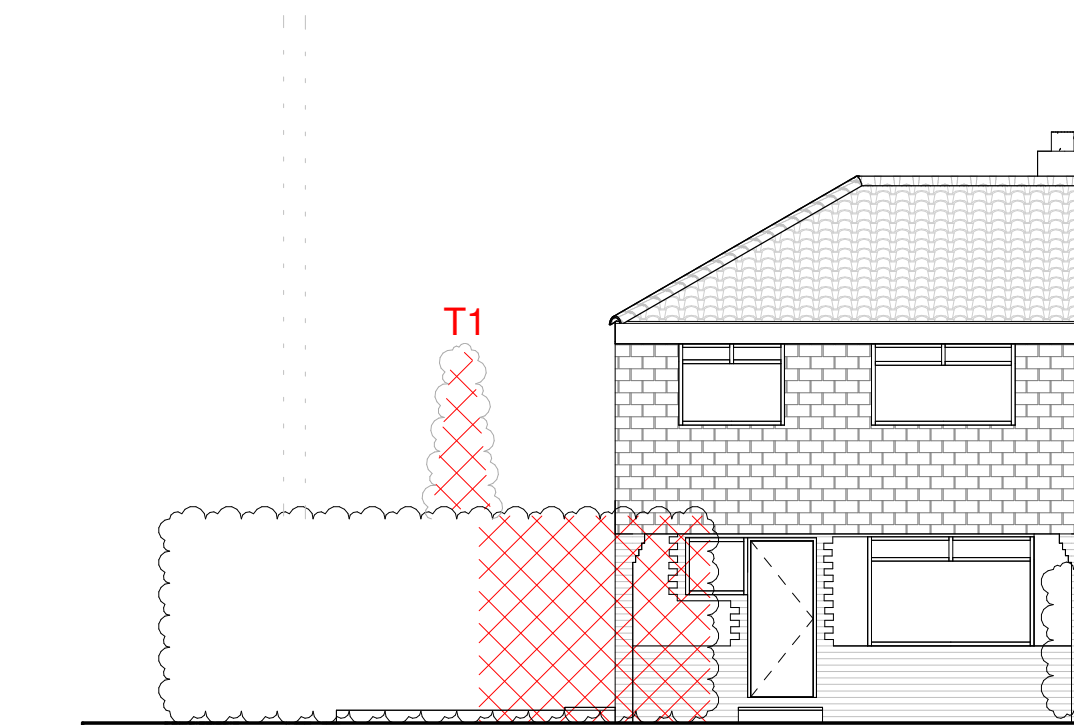

E1 Tree and Hedge Removal Front Elevation
1 : 100

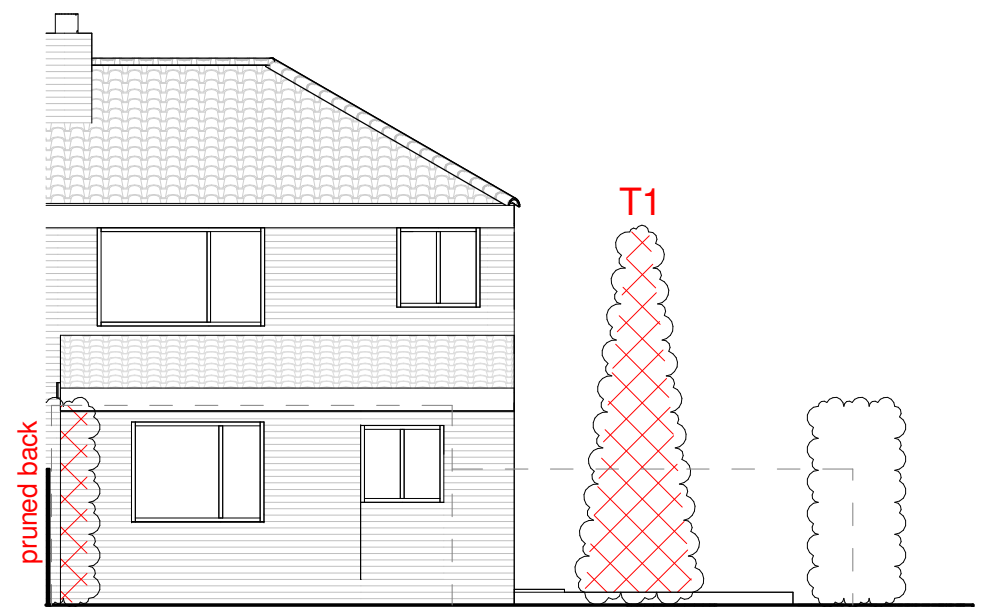

E3 Tree and Hedge Removal Rear Elevation
1 : 100

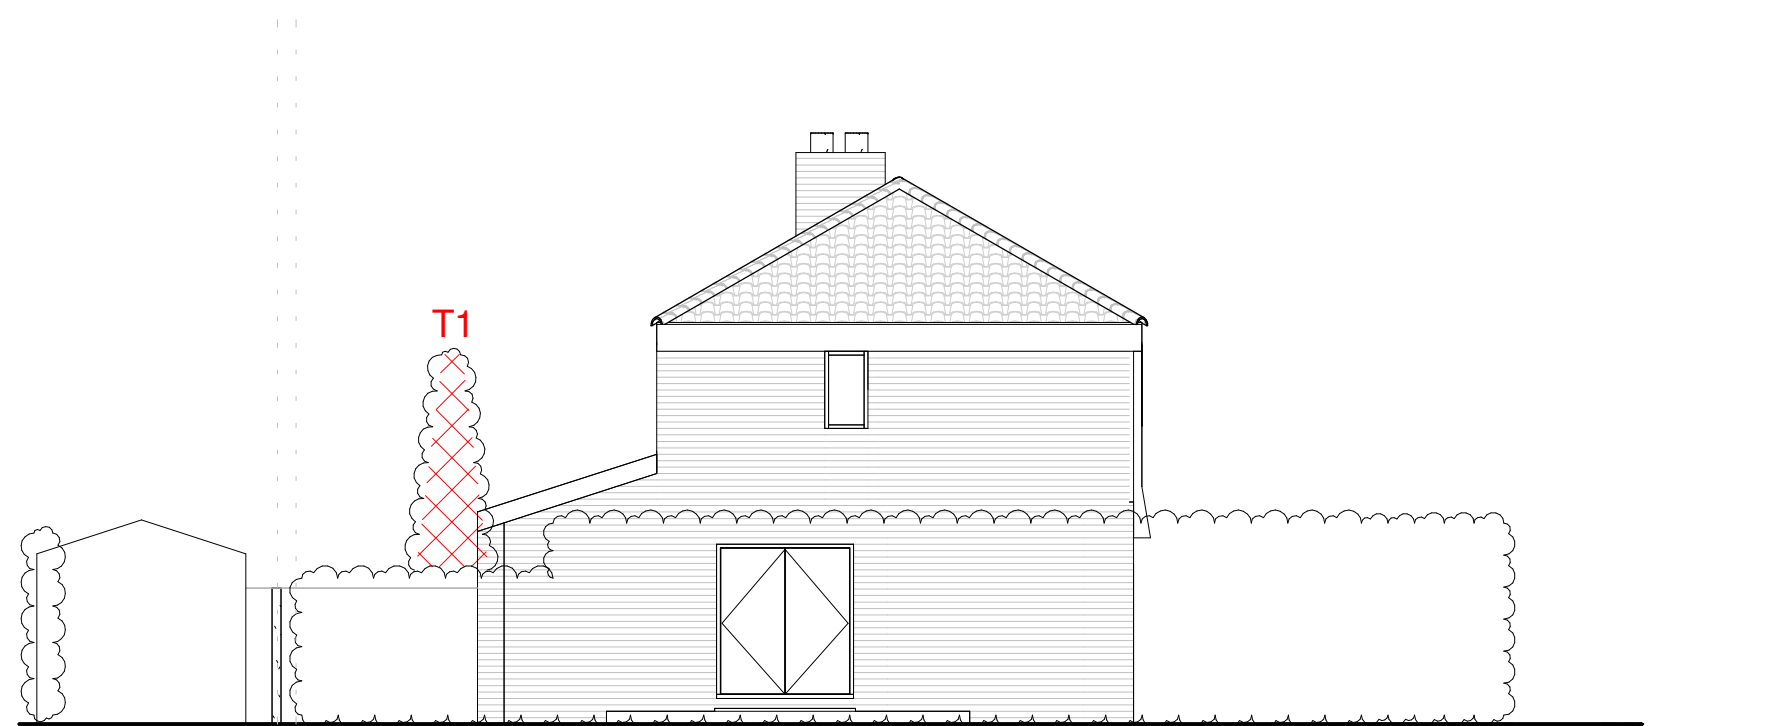

E2 Tree and Hedge Removal Side Elevation
1 : 100