



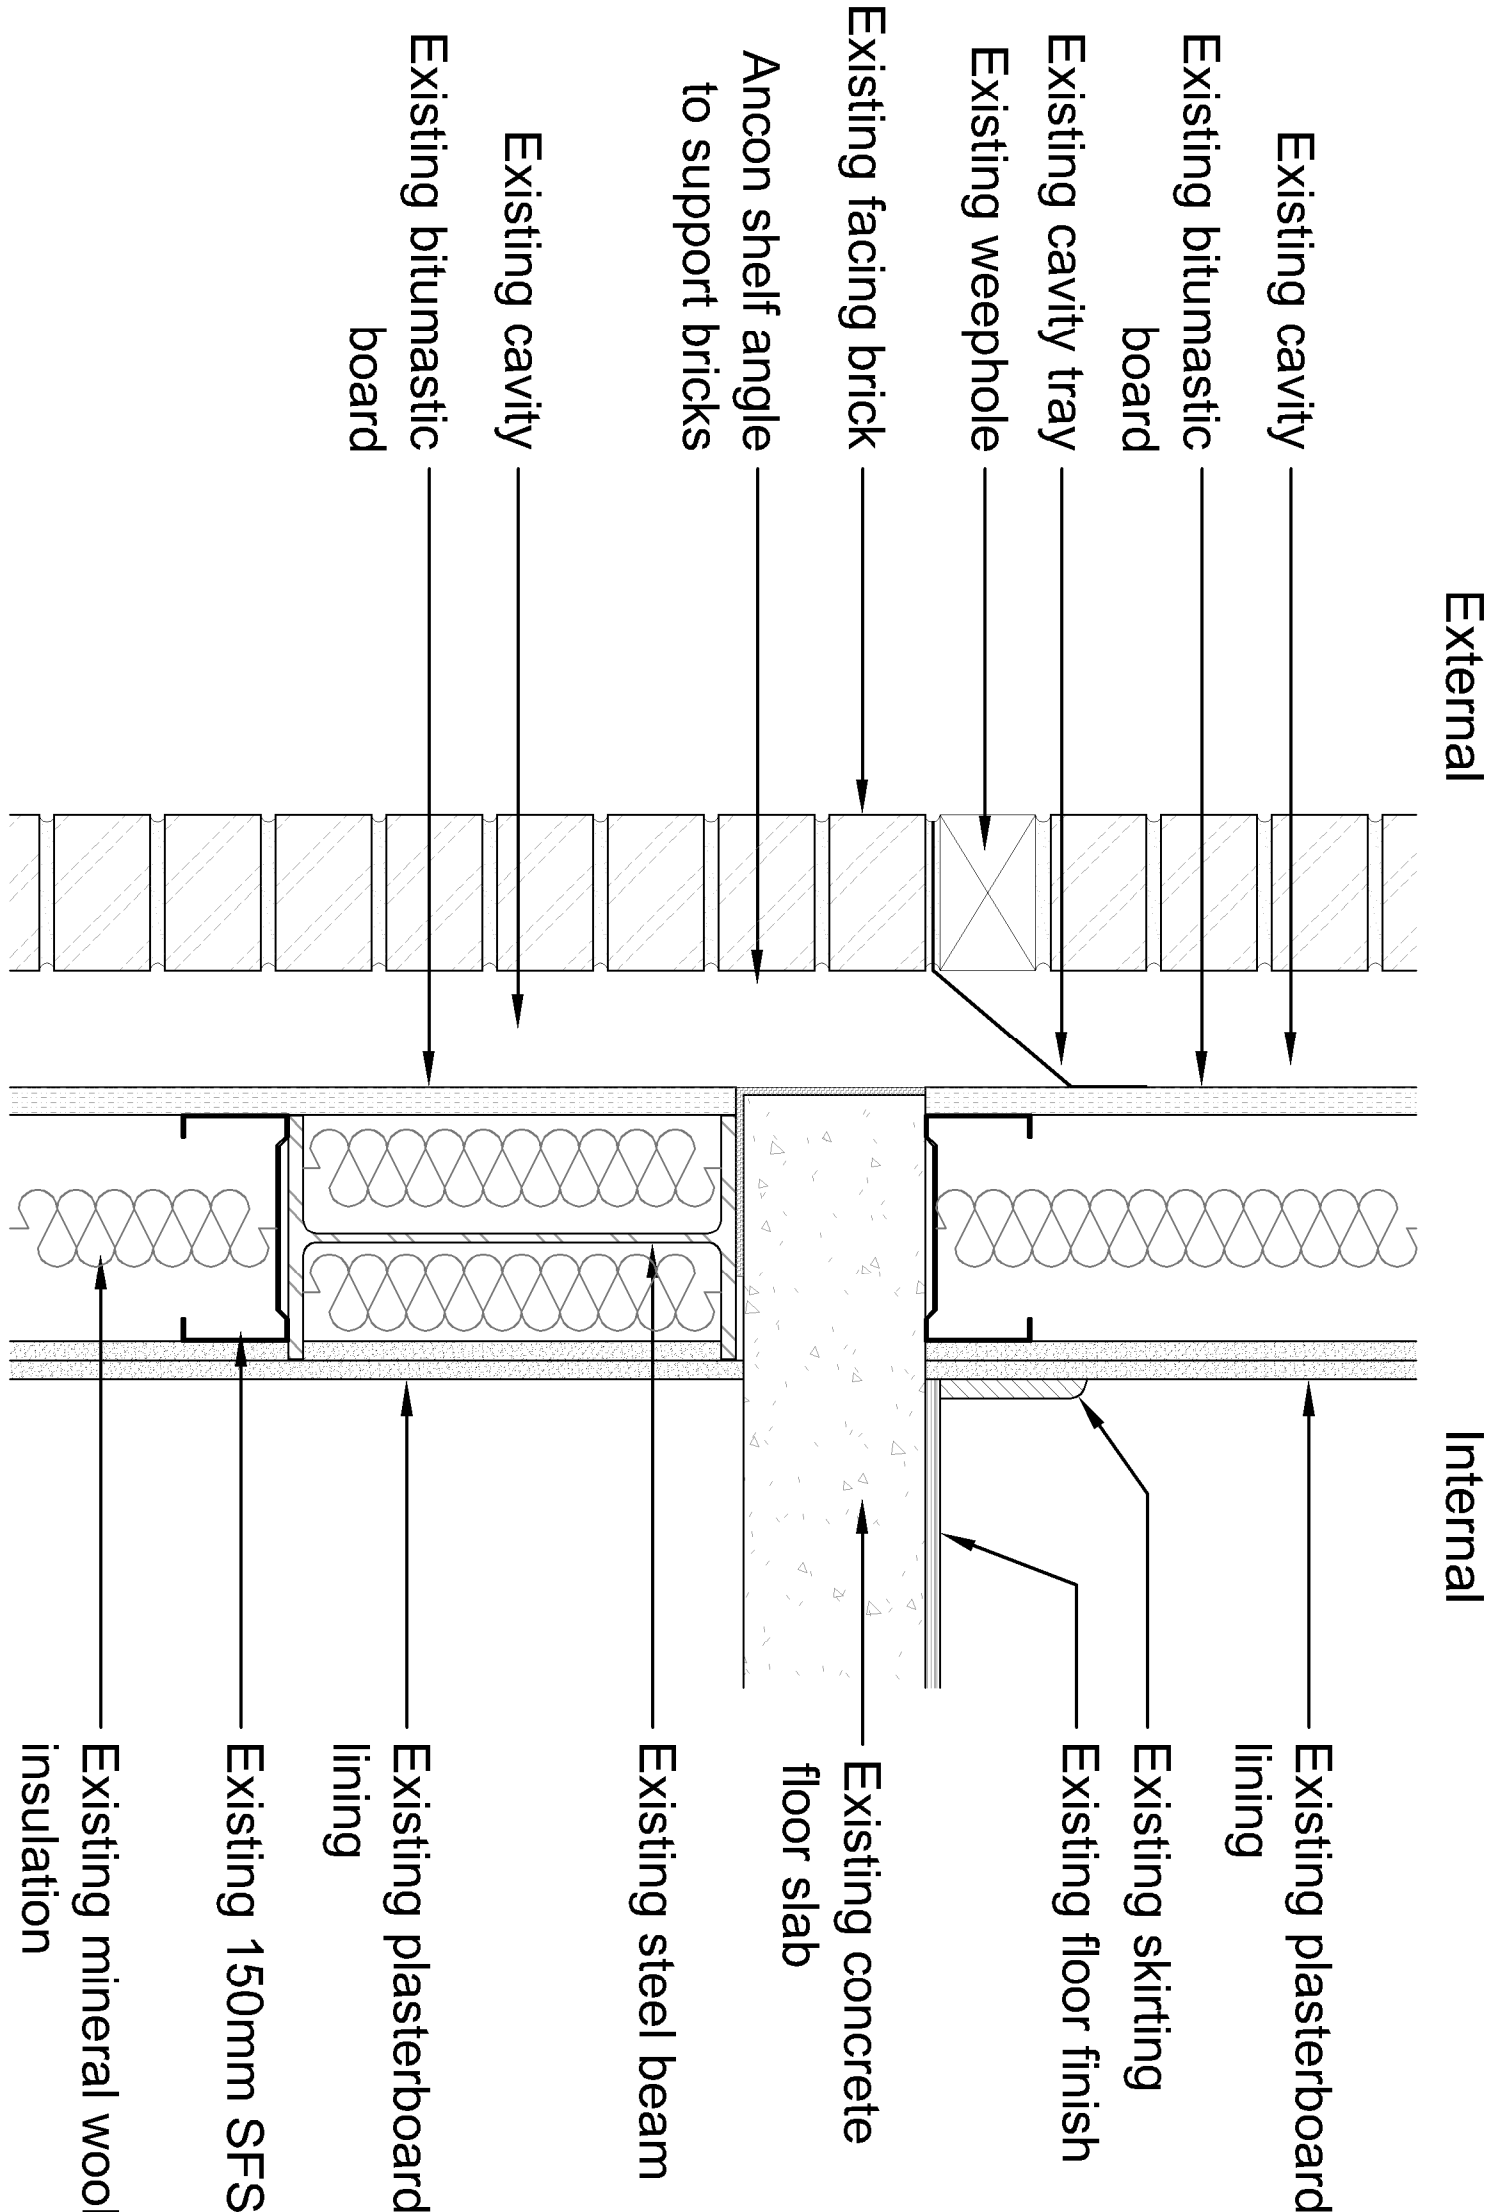


Existing wall Treatment - Brickwork at Floor Level

1 : 5 @ A1

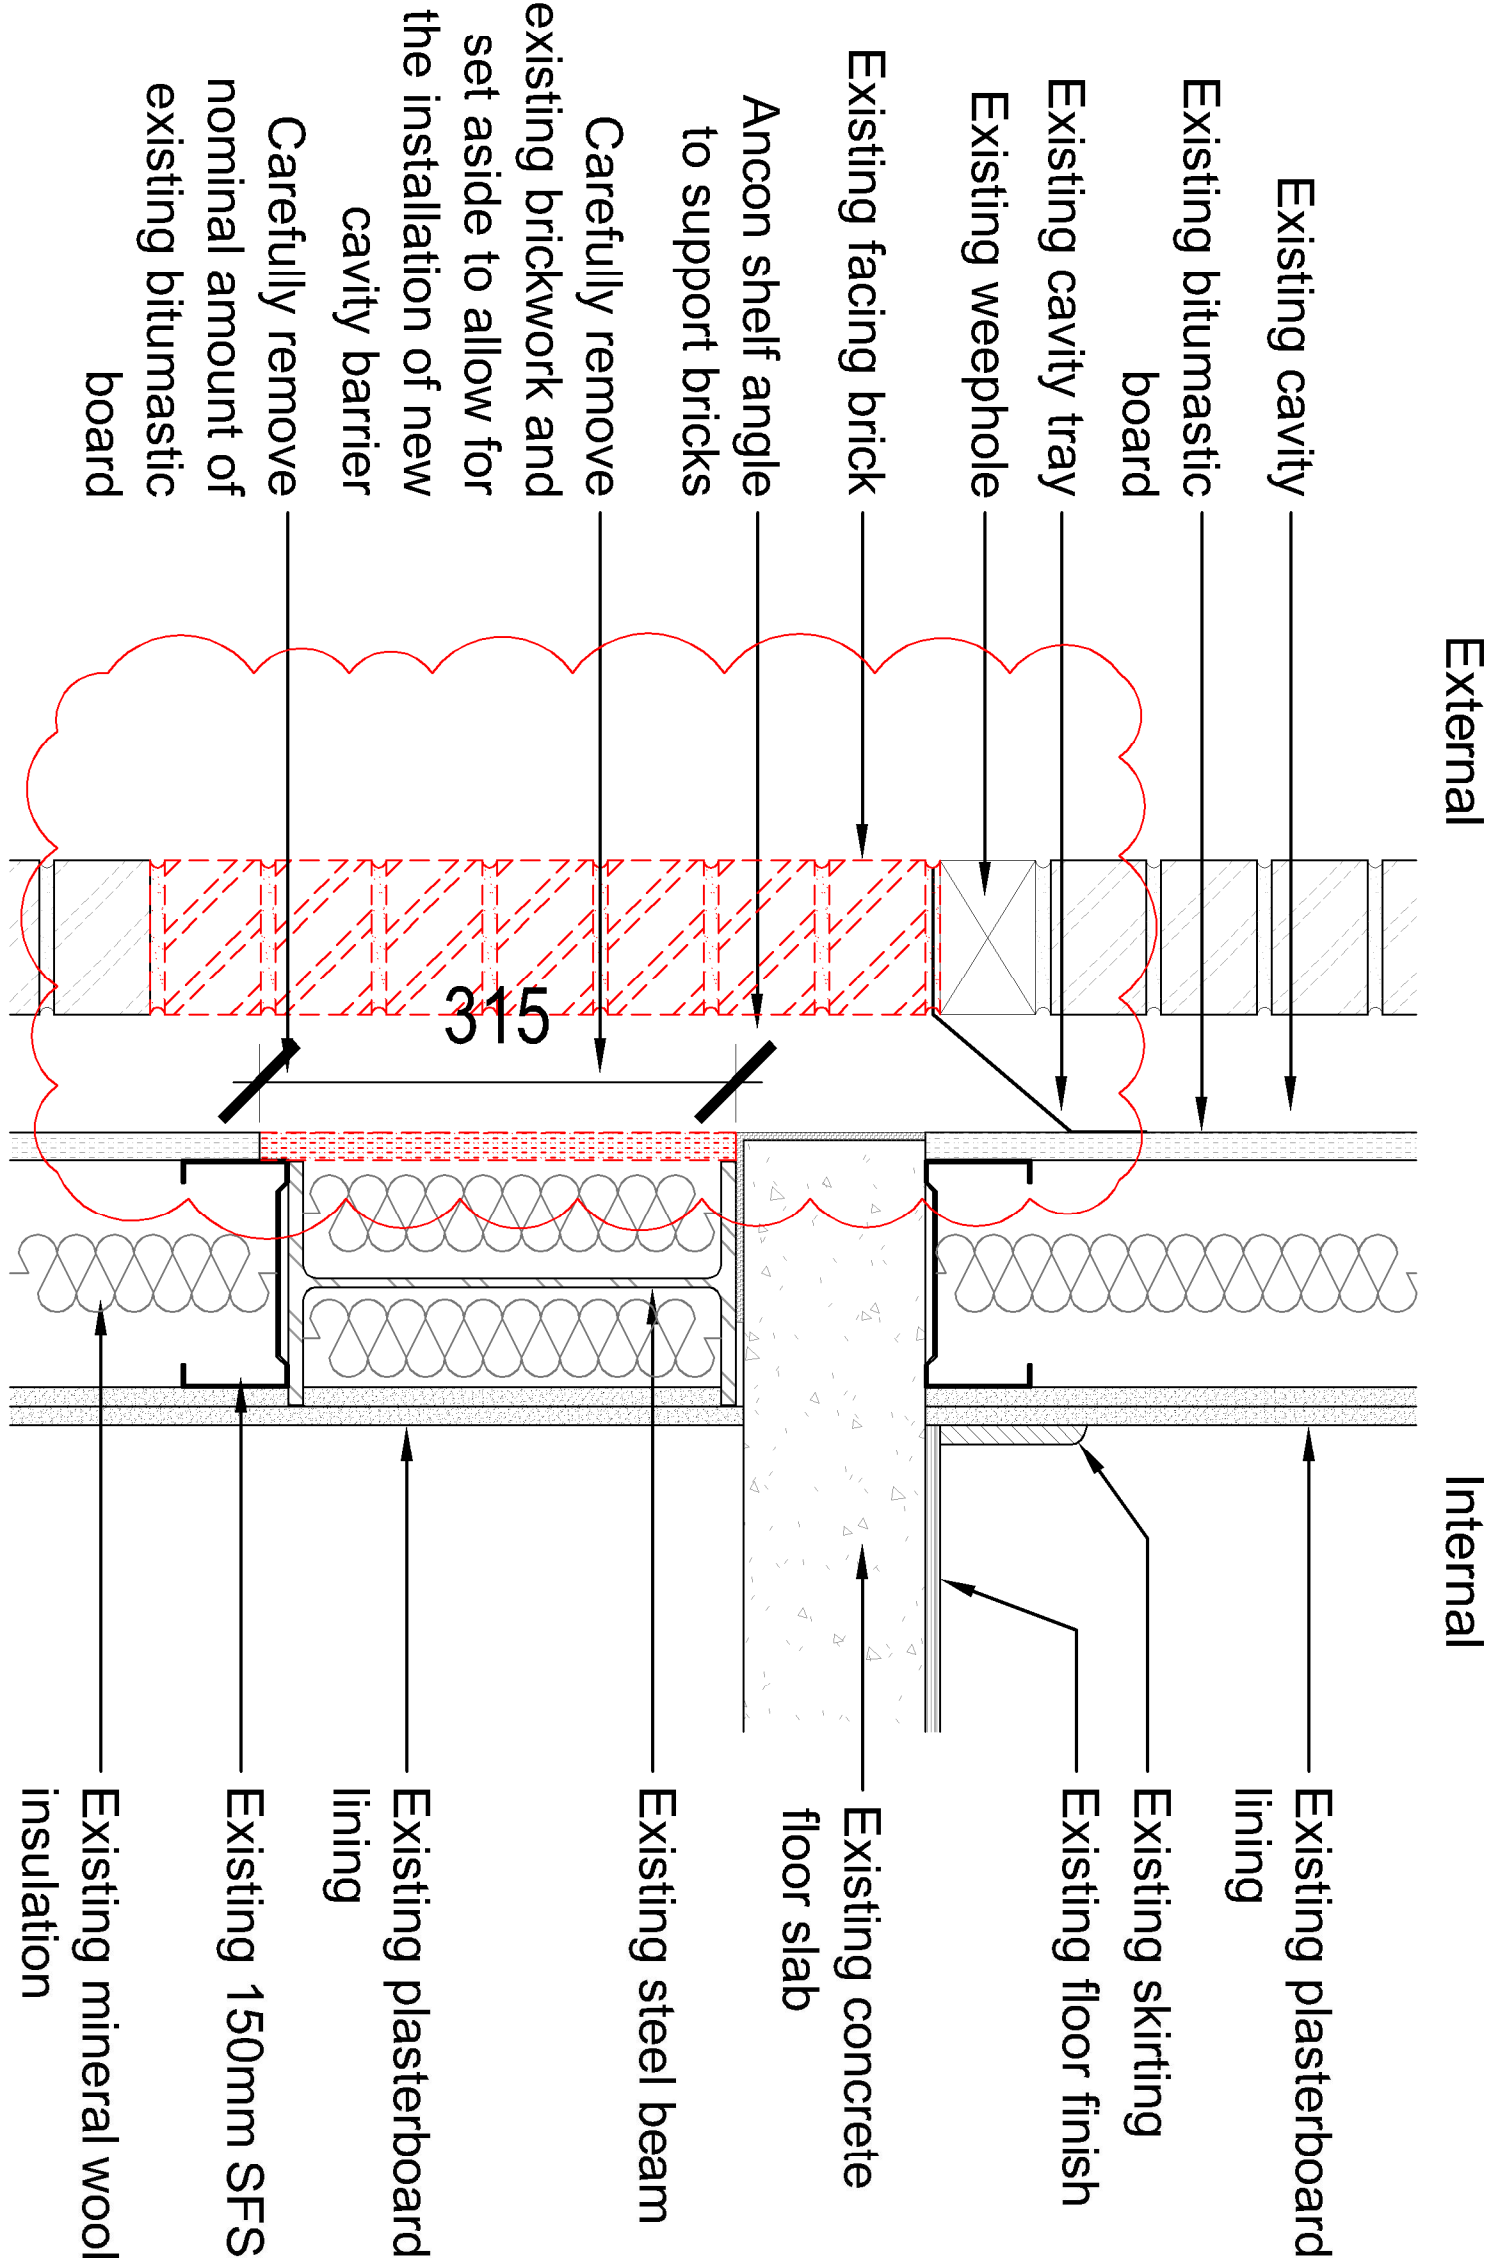

Strip out Treatment - Brickwork at Floor Level

1 : 5 @ A1

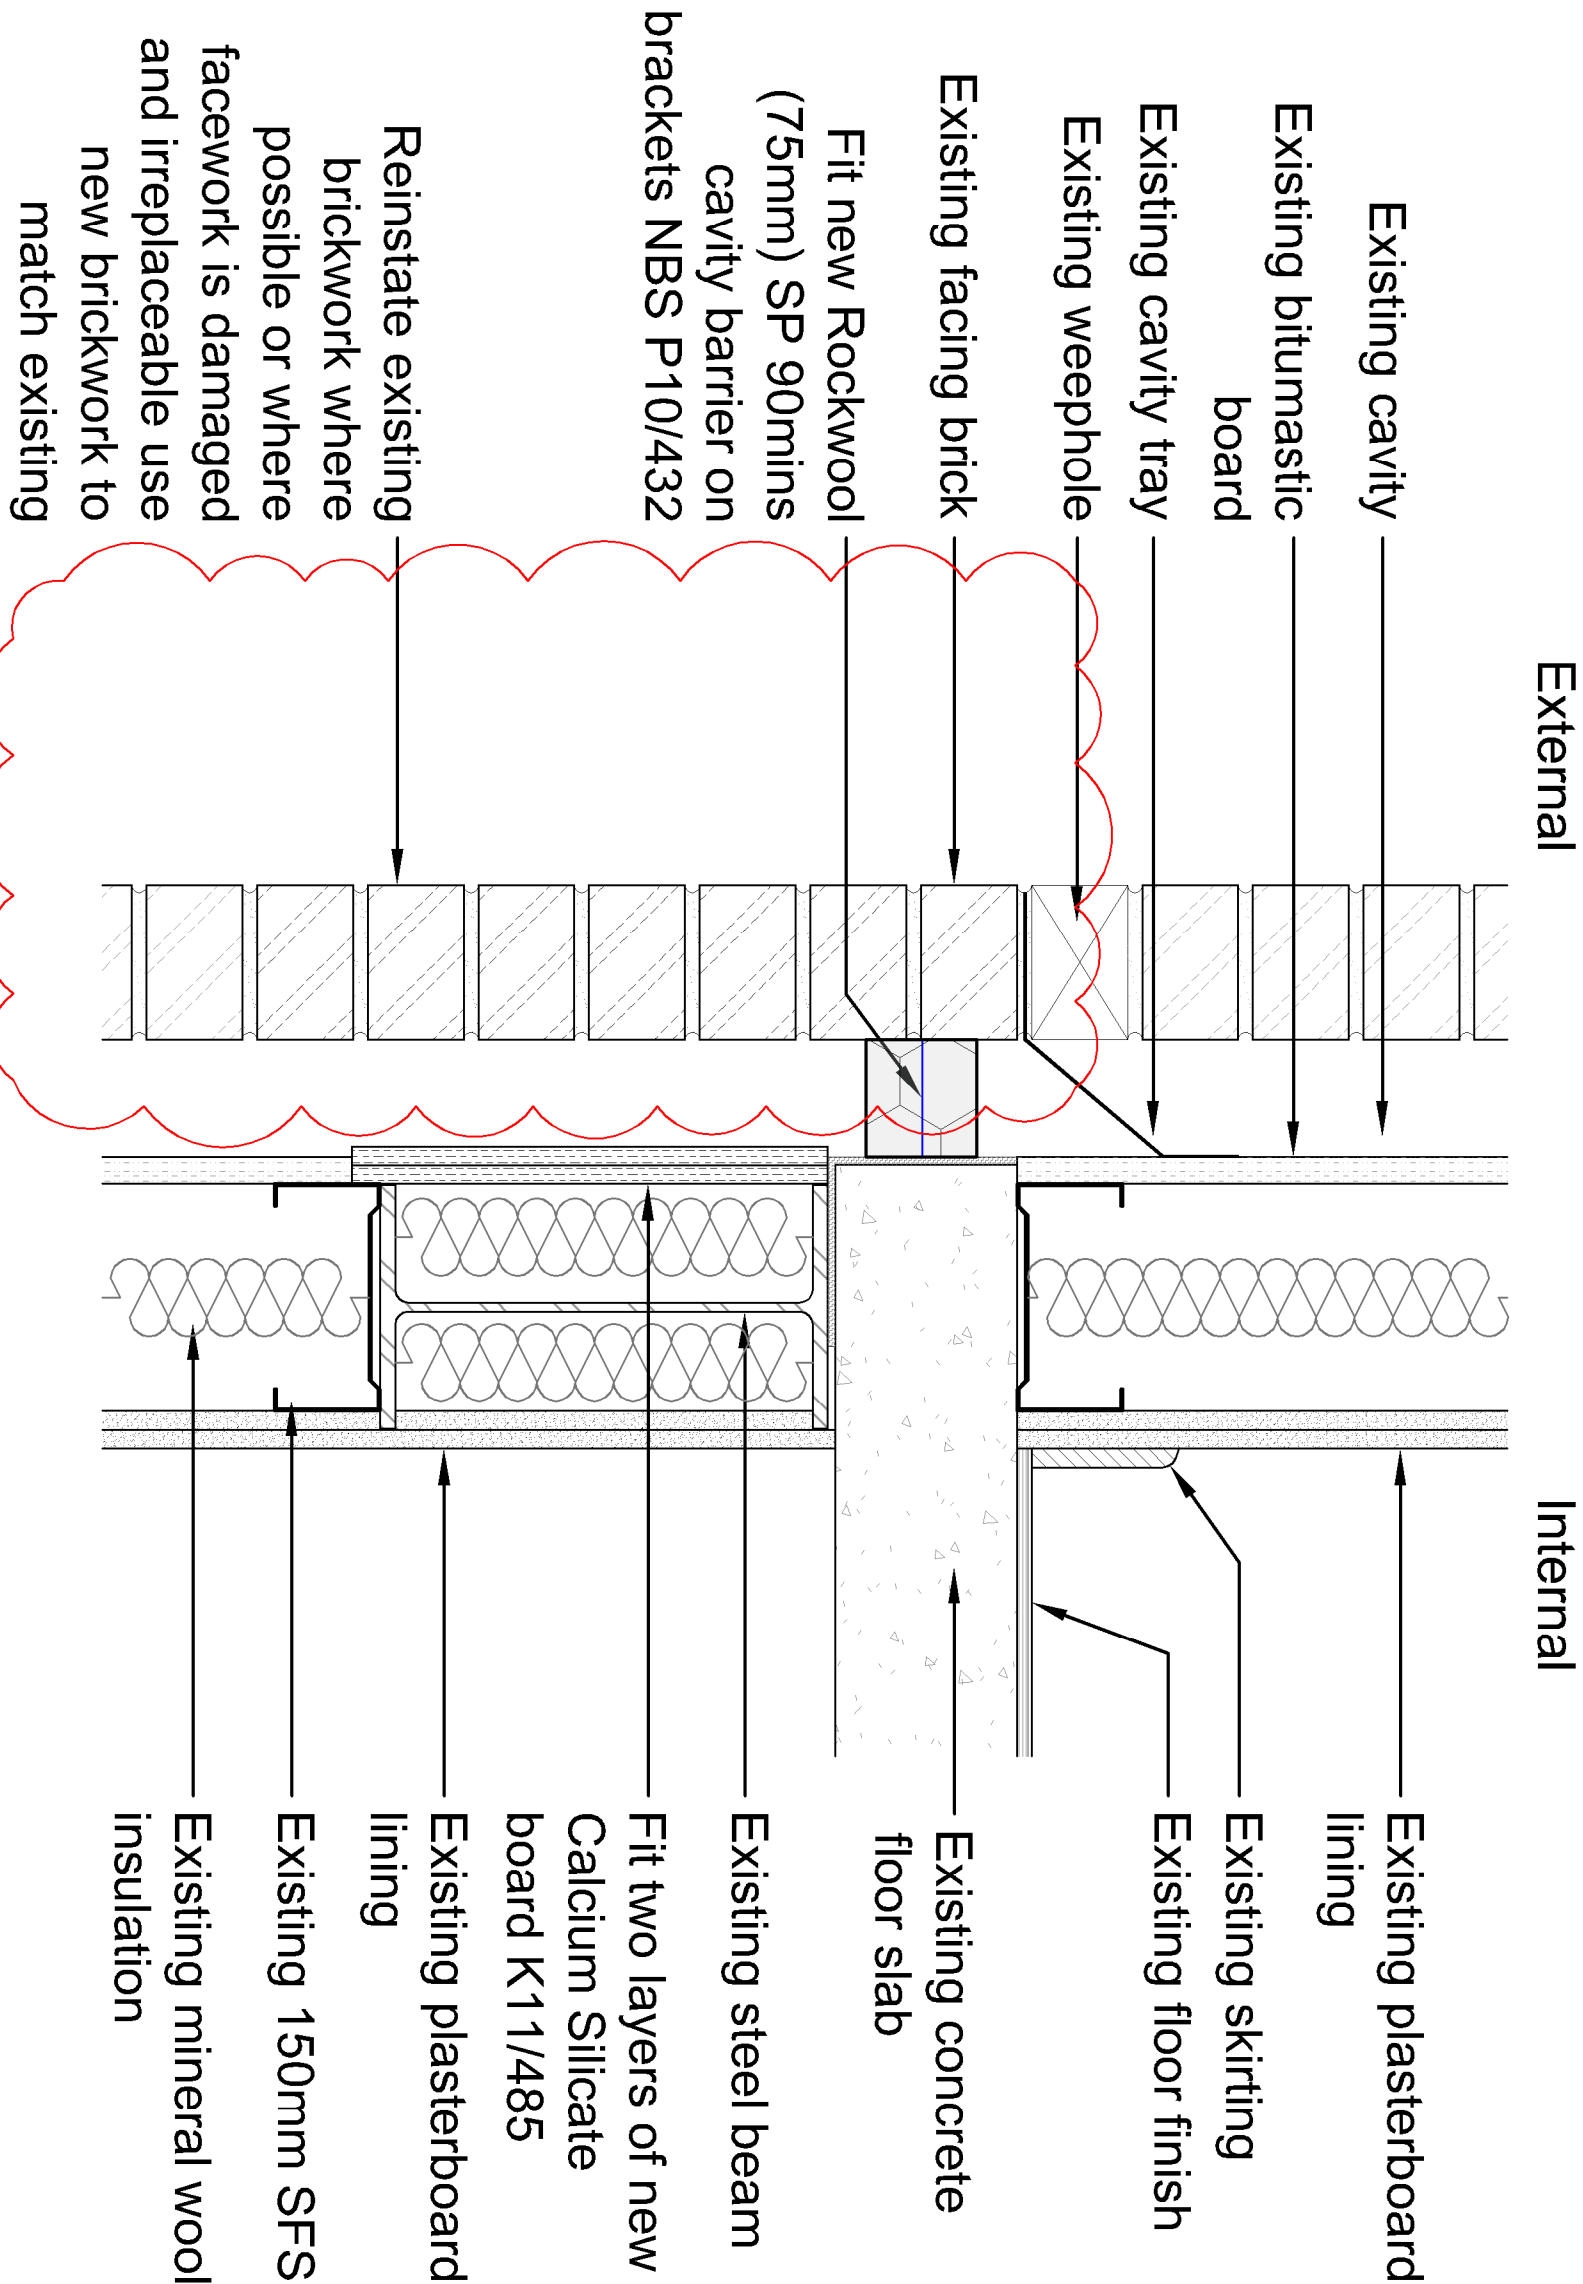


Proposed Wall Treatment - Brickwork at Floor Level

1 : 5 @ A1

Please note:

The contents of this drawing are based on (survey/ existing) information taken on site. Halliday Meecham Architects can accept no responsibility for the accuracy of this information and/or works based upon it. The contractor must check the accuracy of these drawings prior to installation on site and notify Halliday Meecham Architects of any discrepancies.


© Copyright: All rights reserved. This drawing must not be reproduced without permission. Do not scale from this drawing. All dimensions are in millimetres unless otherwise stated. Any discrepancies should be reported to the Architect.

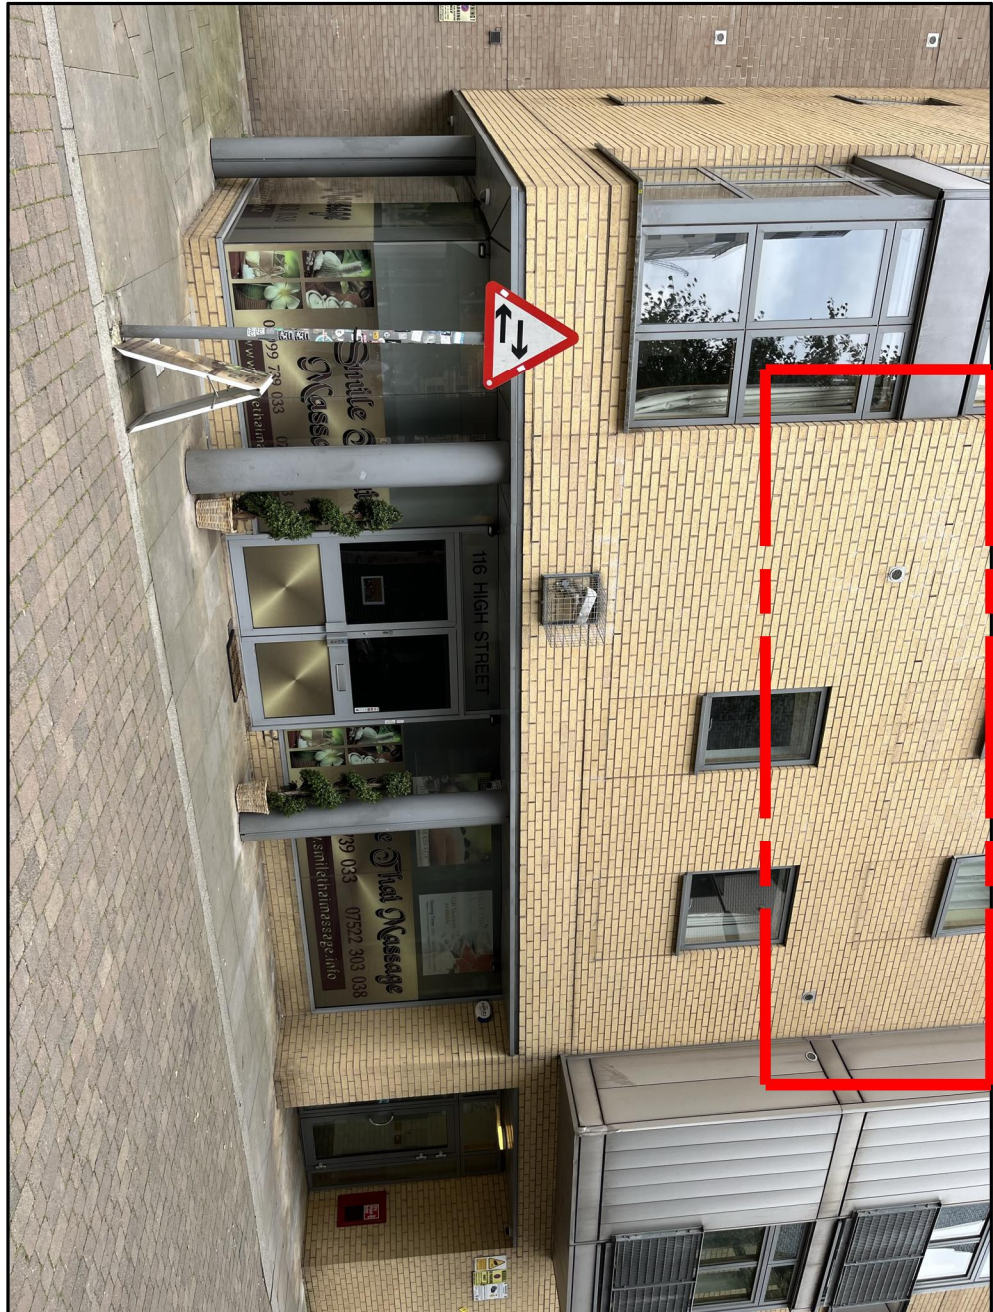

Existing brickwork

P2	Updated and re-issued for planning.	02.08.23	CB	TF
P1	Issued for Planning.	01-08-23	CB	TF
PLANNING ISSUE				
-	Issued for Comment/Approval.	-	-	-
PRELIMINARY				
Revision	Description	Date	Drawn	Checked

Halliday Meecham Architects Limited
111 Piccadilly, Manchester M1 2HY
+44 (0)161 661 5566
4 Deanshore Street London W1W 5DT
+44 (0)203 440 5175
hma@hallidymeecham.com
www.hallidymeecham.com

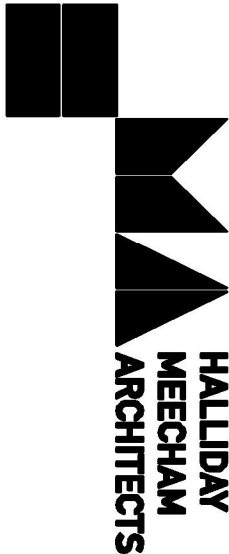

Client:	Wardens						
Project:	Garden House						
Address:	Phase 1 - Garden House, 114 High St, Manchester, M4 1HQ						
Drawing:	External Wall Treatment - Brickwork at Floor Level (Unsupported)						
Scale @ A1	Scale @ A3	Date:	Drawn:	Checked:	Iss No:	Drawing No:	Revision
1:5	1:10	25.07.23	CB	TF	5540	21201	P2
Drawing Ref:	5540-HMA-GH-ZZ-DR-A-21201						