


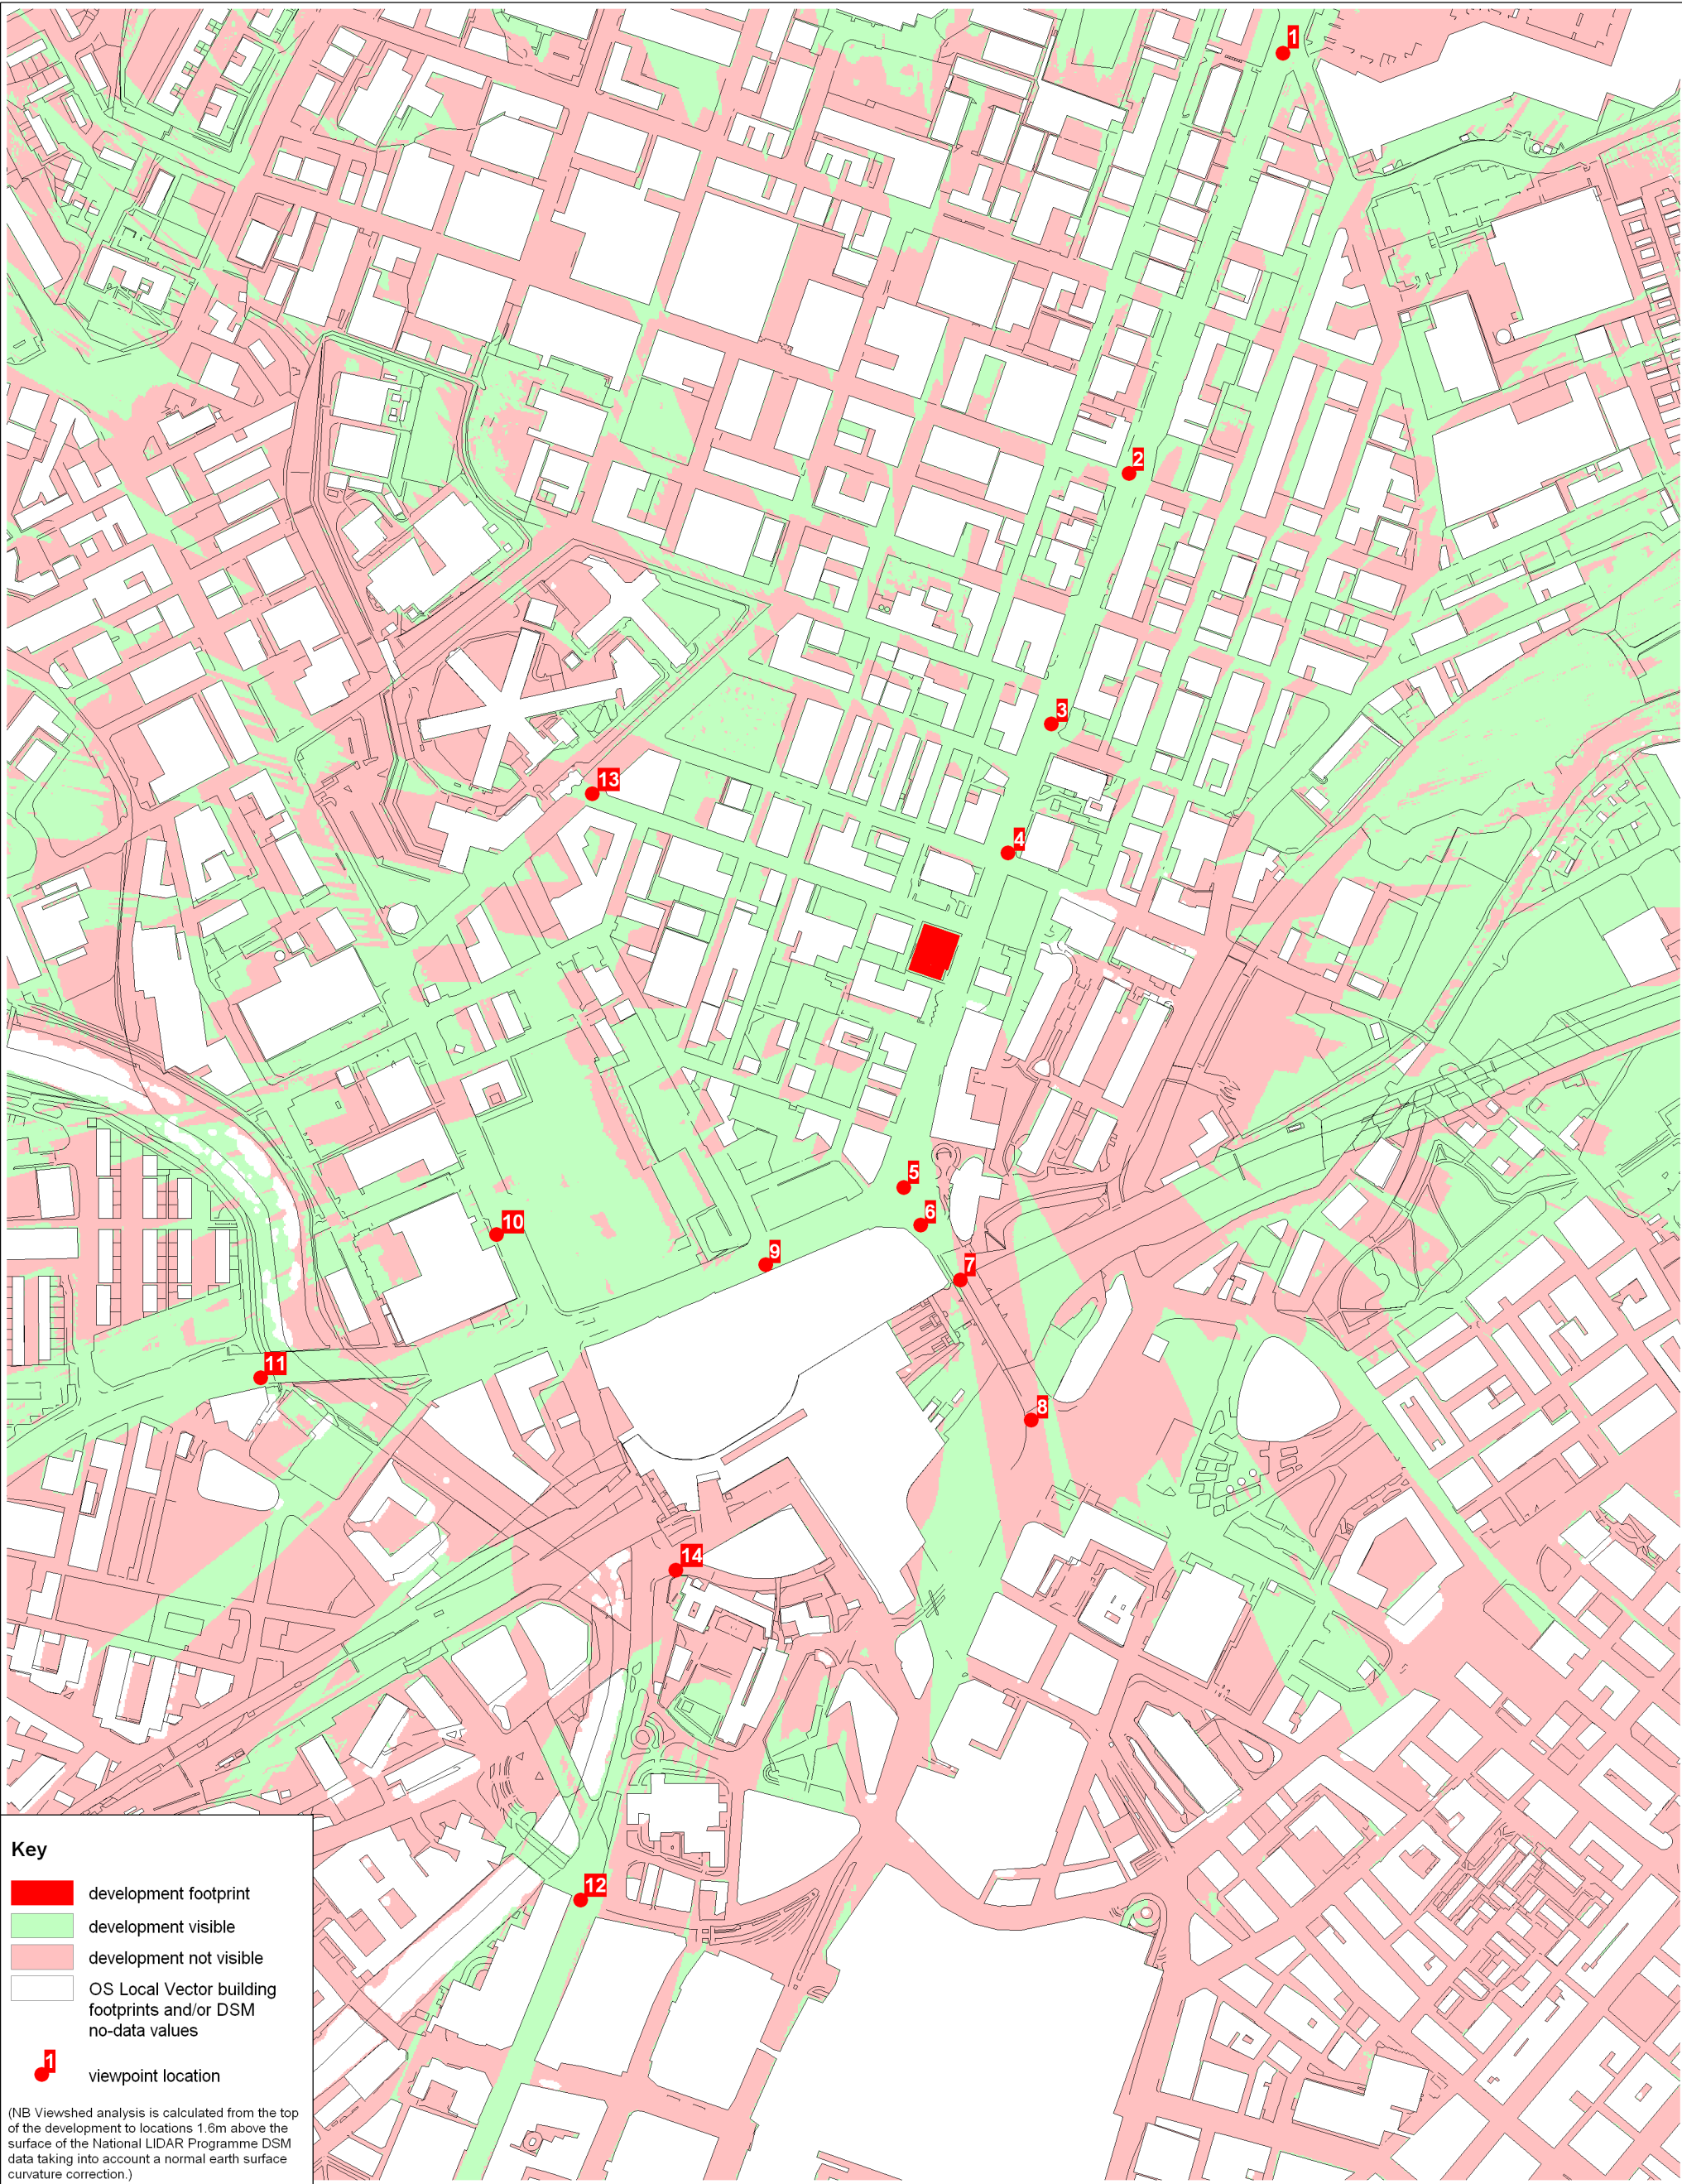



Key

development footprint

development visible

development not visible

OS Local Vector building footprints and/or DSM no-data values

viewpoint location

(NB Viewshed analysis is calculated from the top of the development to locations 1.6m above the surface of the National LIDAR Programme DSM data taking into account a normal earth surface curvature correction.)

0.047.595.0 metres		
Date	Details	Revision
18/01/23	Additional viewpoint location.	-01
07/08/23	Revised building details and updated spatial data.	-02
© Chris Burnett Associates 2023. Not to be reproduced in whole or in part without written permission. This product includes mapping data licensed from Ordnance Survey ©. Crown copyright and/or database right 2023. Licence No. 0100031673. National LIDAR Programme DSM data copyright and/or database right Environment Agency 2020. Licensed under the Open Government Licence v.3.0.		

Viewshed and Viewpoint Locations

CHRIS BURNETT

associates

Landscape Architects

White House Farm
Shocklach, Malpas
Cheshire SY14 7BN
Tel: 01829 250646
Fax: 01829 250527
Mob: 07809 029810
chris@chrisburnettassociates.co.uk
www.chrisburnettassociates.co.uk

Client

ZX Cheetham Hill Developments Ltd

Project

33-41 Cheetham Hill Road, Manchester

Scale

1:4,750 @ A3

Date

09/11/23

Drawn

JHD

Checked


CB

Dwg No.

CHRMVIA22.01

Revision

-02

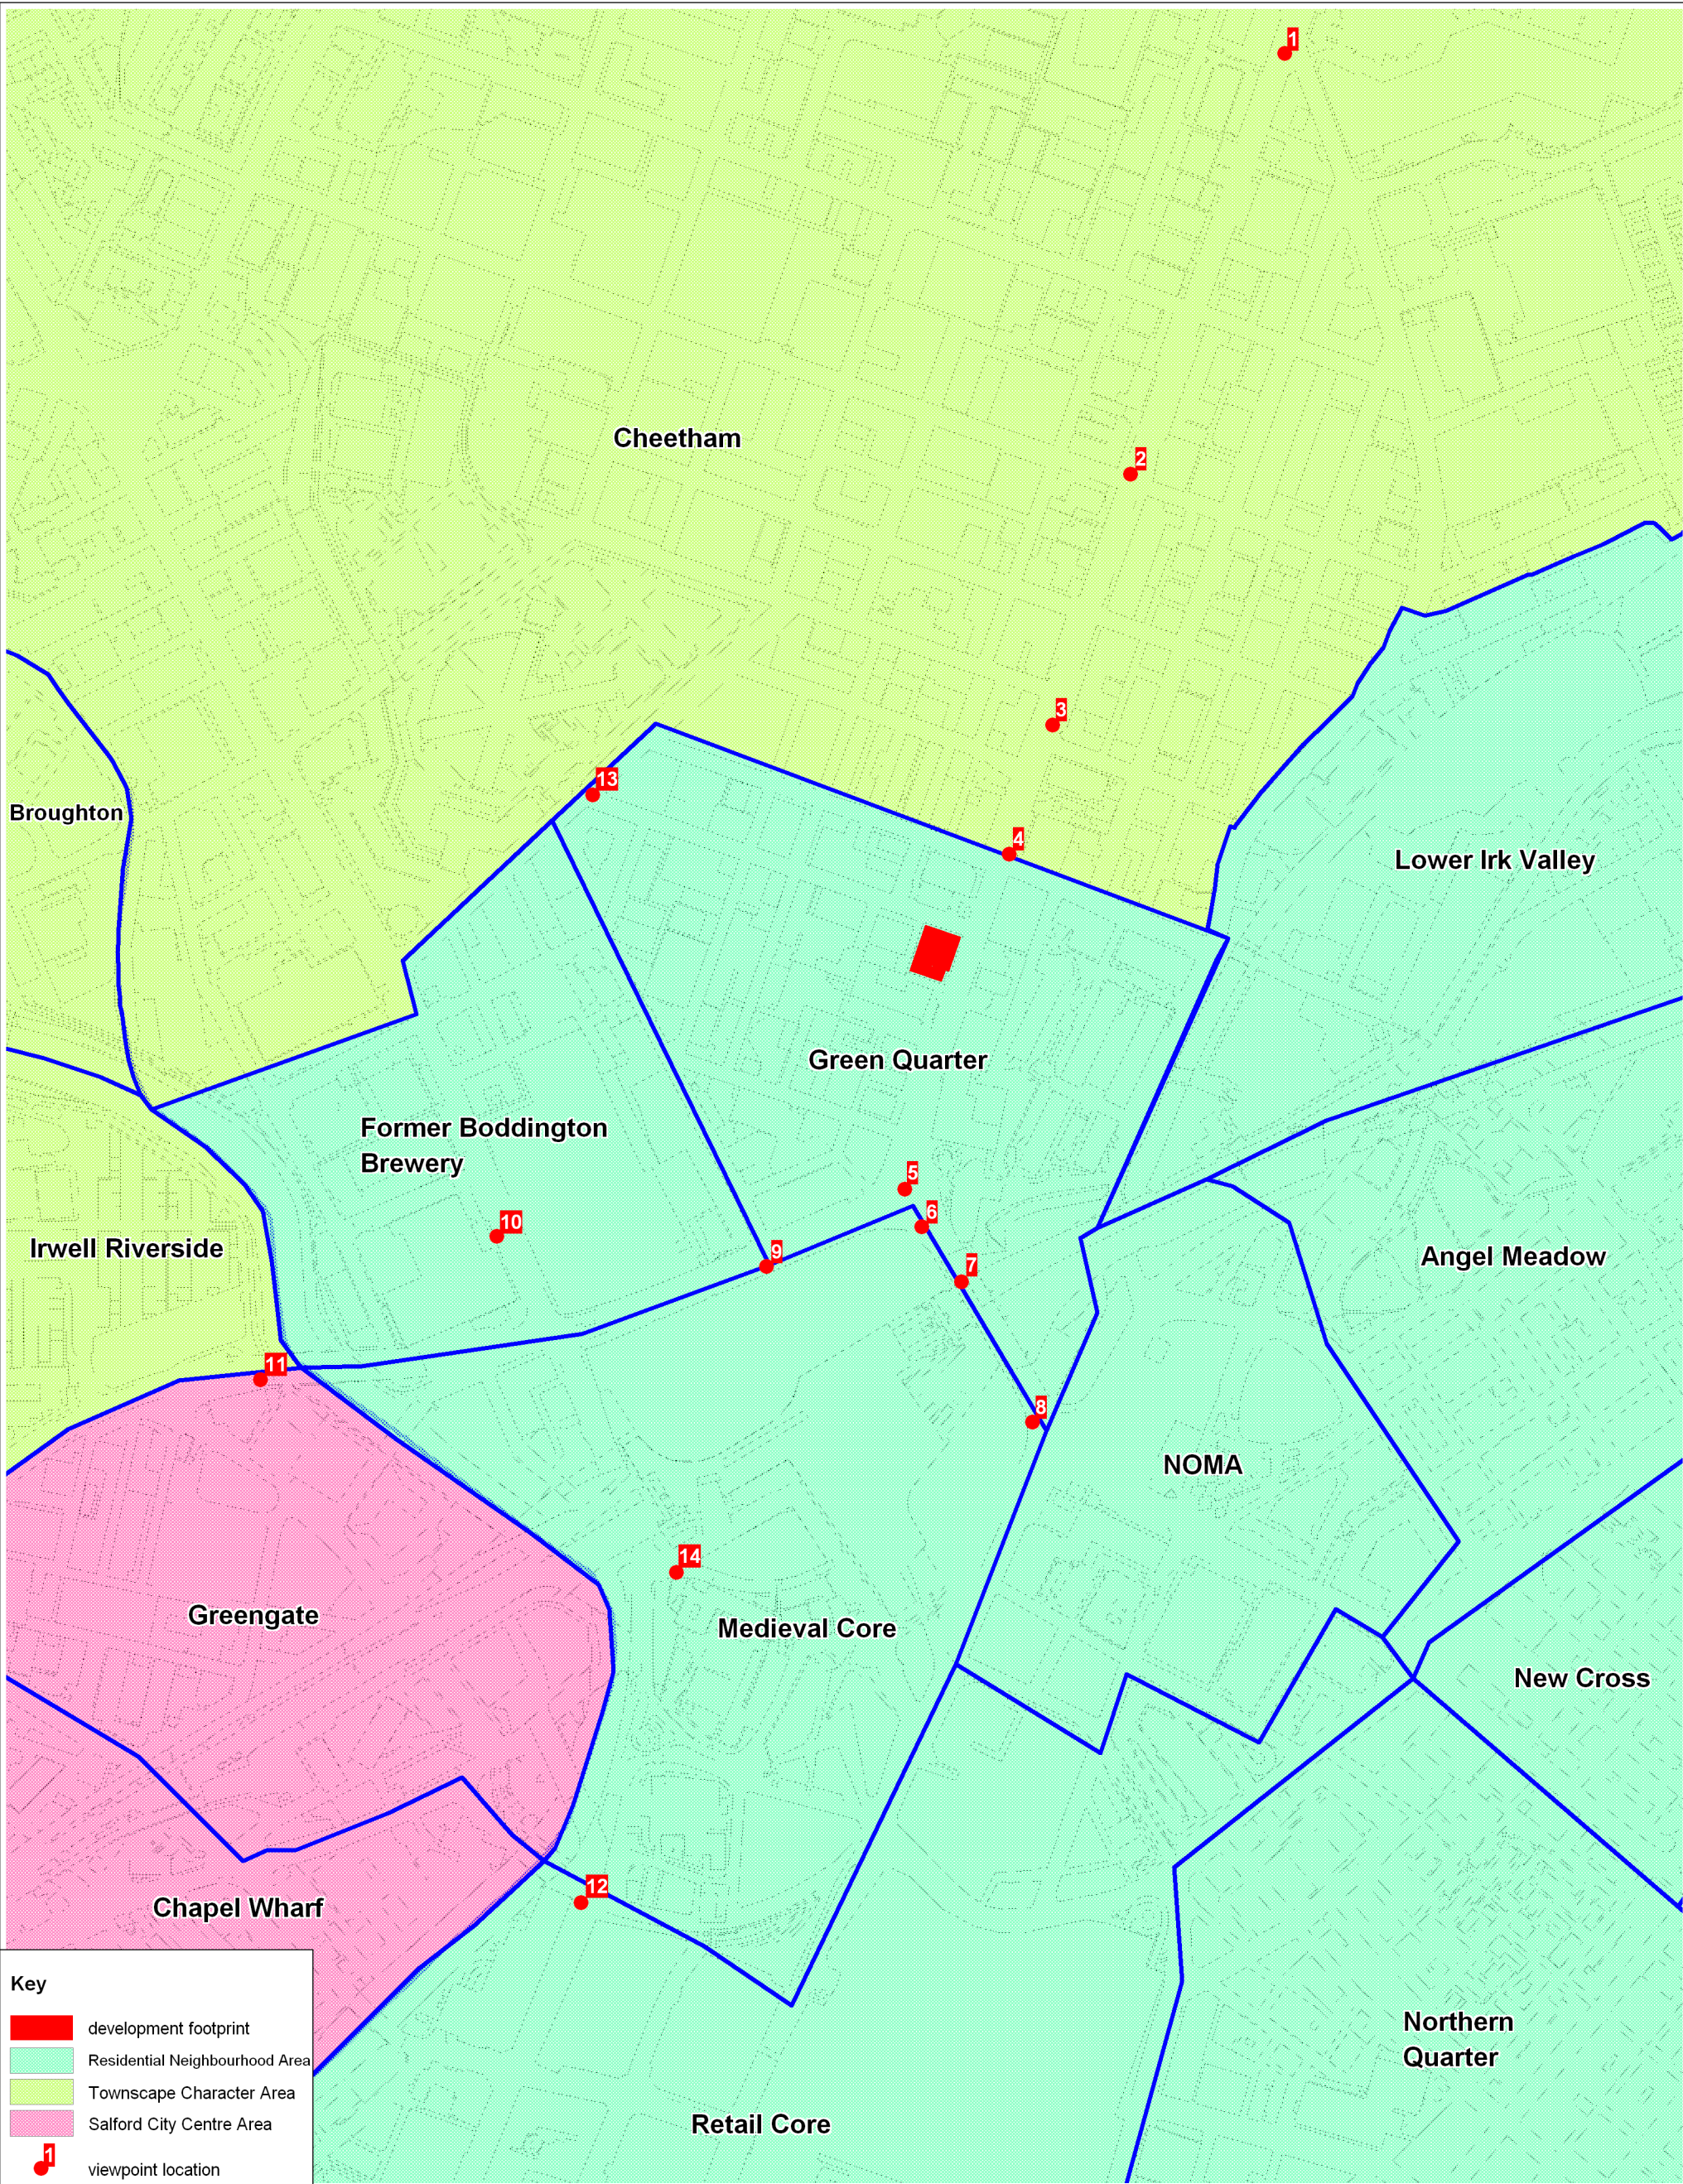

Key

development footprint

Residential Neighbourhood Area

Townscape Character Area

Salford City Centre Area

viewpoint location

0.047.595.0metres

Date	Details	Revision

© Chris Burnett Associates 2023. Not to be reproduced in whole or in part without written permission. This product includes mapping data licensed from Ordnance Survey ®. Crown copyright and/or database right 2023. Licence No. 0100031673.

Character Areas and Viewpoint Locations

CHRIS BURNETT associates

Landscape Architects

White House Farm
Shocklach, Malpas
Chester SY14 7BN
Tel: 01829 250546
Fax: 01829 250527
Mob: 07809 029810
chris@chrisburnettassociates.co.uk
www.chrisburnettassociates.co.uk

Client	ZX Cheetham Hill Developments Ltd		
Project	33-41 Cheetham Hill Road, Manchester		
Scale	1:4,750 @ A3		
Date	Drawn	Checked	
09/11/23	JHD	CB	
Dwg No.	Revision		
CHRMVIA22.02			