


This drawing is to be read in conjunction with all other relevant technical information, statutory approvals, specifications and 3rd party information. Do not scale from this drawing. Use only dimensions provided. All dimensions and levels to be checked on site and all discrepancies must be reported to the drawings author immediately. Responsibility cannot be accepted for alteration and/or deviation from this design without the prior acknowledgement of the drawings author. Any commercial decisions relating to this information must make due allowance for dimensional and area variation resulting from the design development and construction processes as well as the requirements of statutory authorities. This drawing is to be used only for the purposes indicated. This drawing is copyright and the property of Northmill Associates Ltd (NMA) and must not be reproduced without prior written agreement. Any Intellectual Property Rights (IPR) relating to the design(s) described in this drawing belong to the originating designer and, where it is not NMA's design, no credit for the design or IPR is sought by this drawings author.


Waste collection to be carried out by a private collection company. Frequency of collections will be tailored to the generation of waste during any given period.

Waste vehicles will enter the single carriageway of Hanover Street from Corporation street and park temporarily in the lay-by adjacent the public square. Vehicles will then continue along Hanover Street towards Shudehill.

Collection teams will have access to the coded secure store area for collection of waste outside of business opening hours. From here all bins will be wheeled to the collection point next to the lay-by.

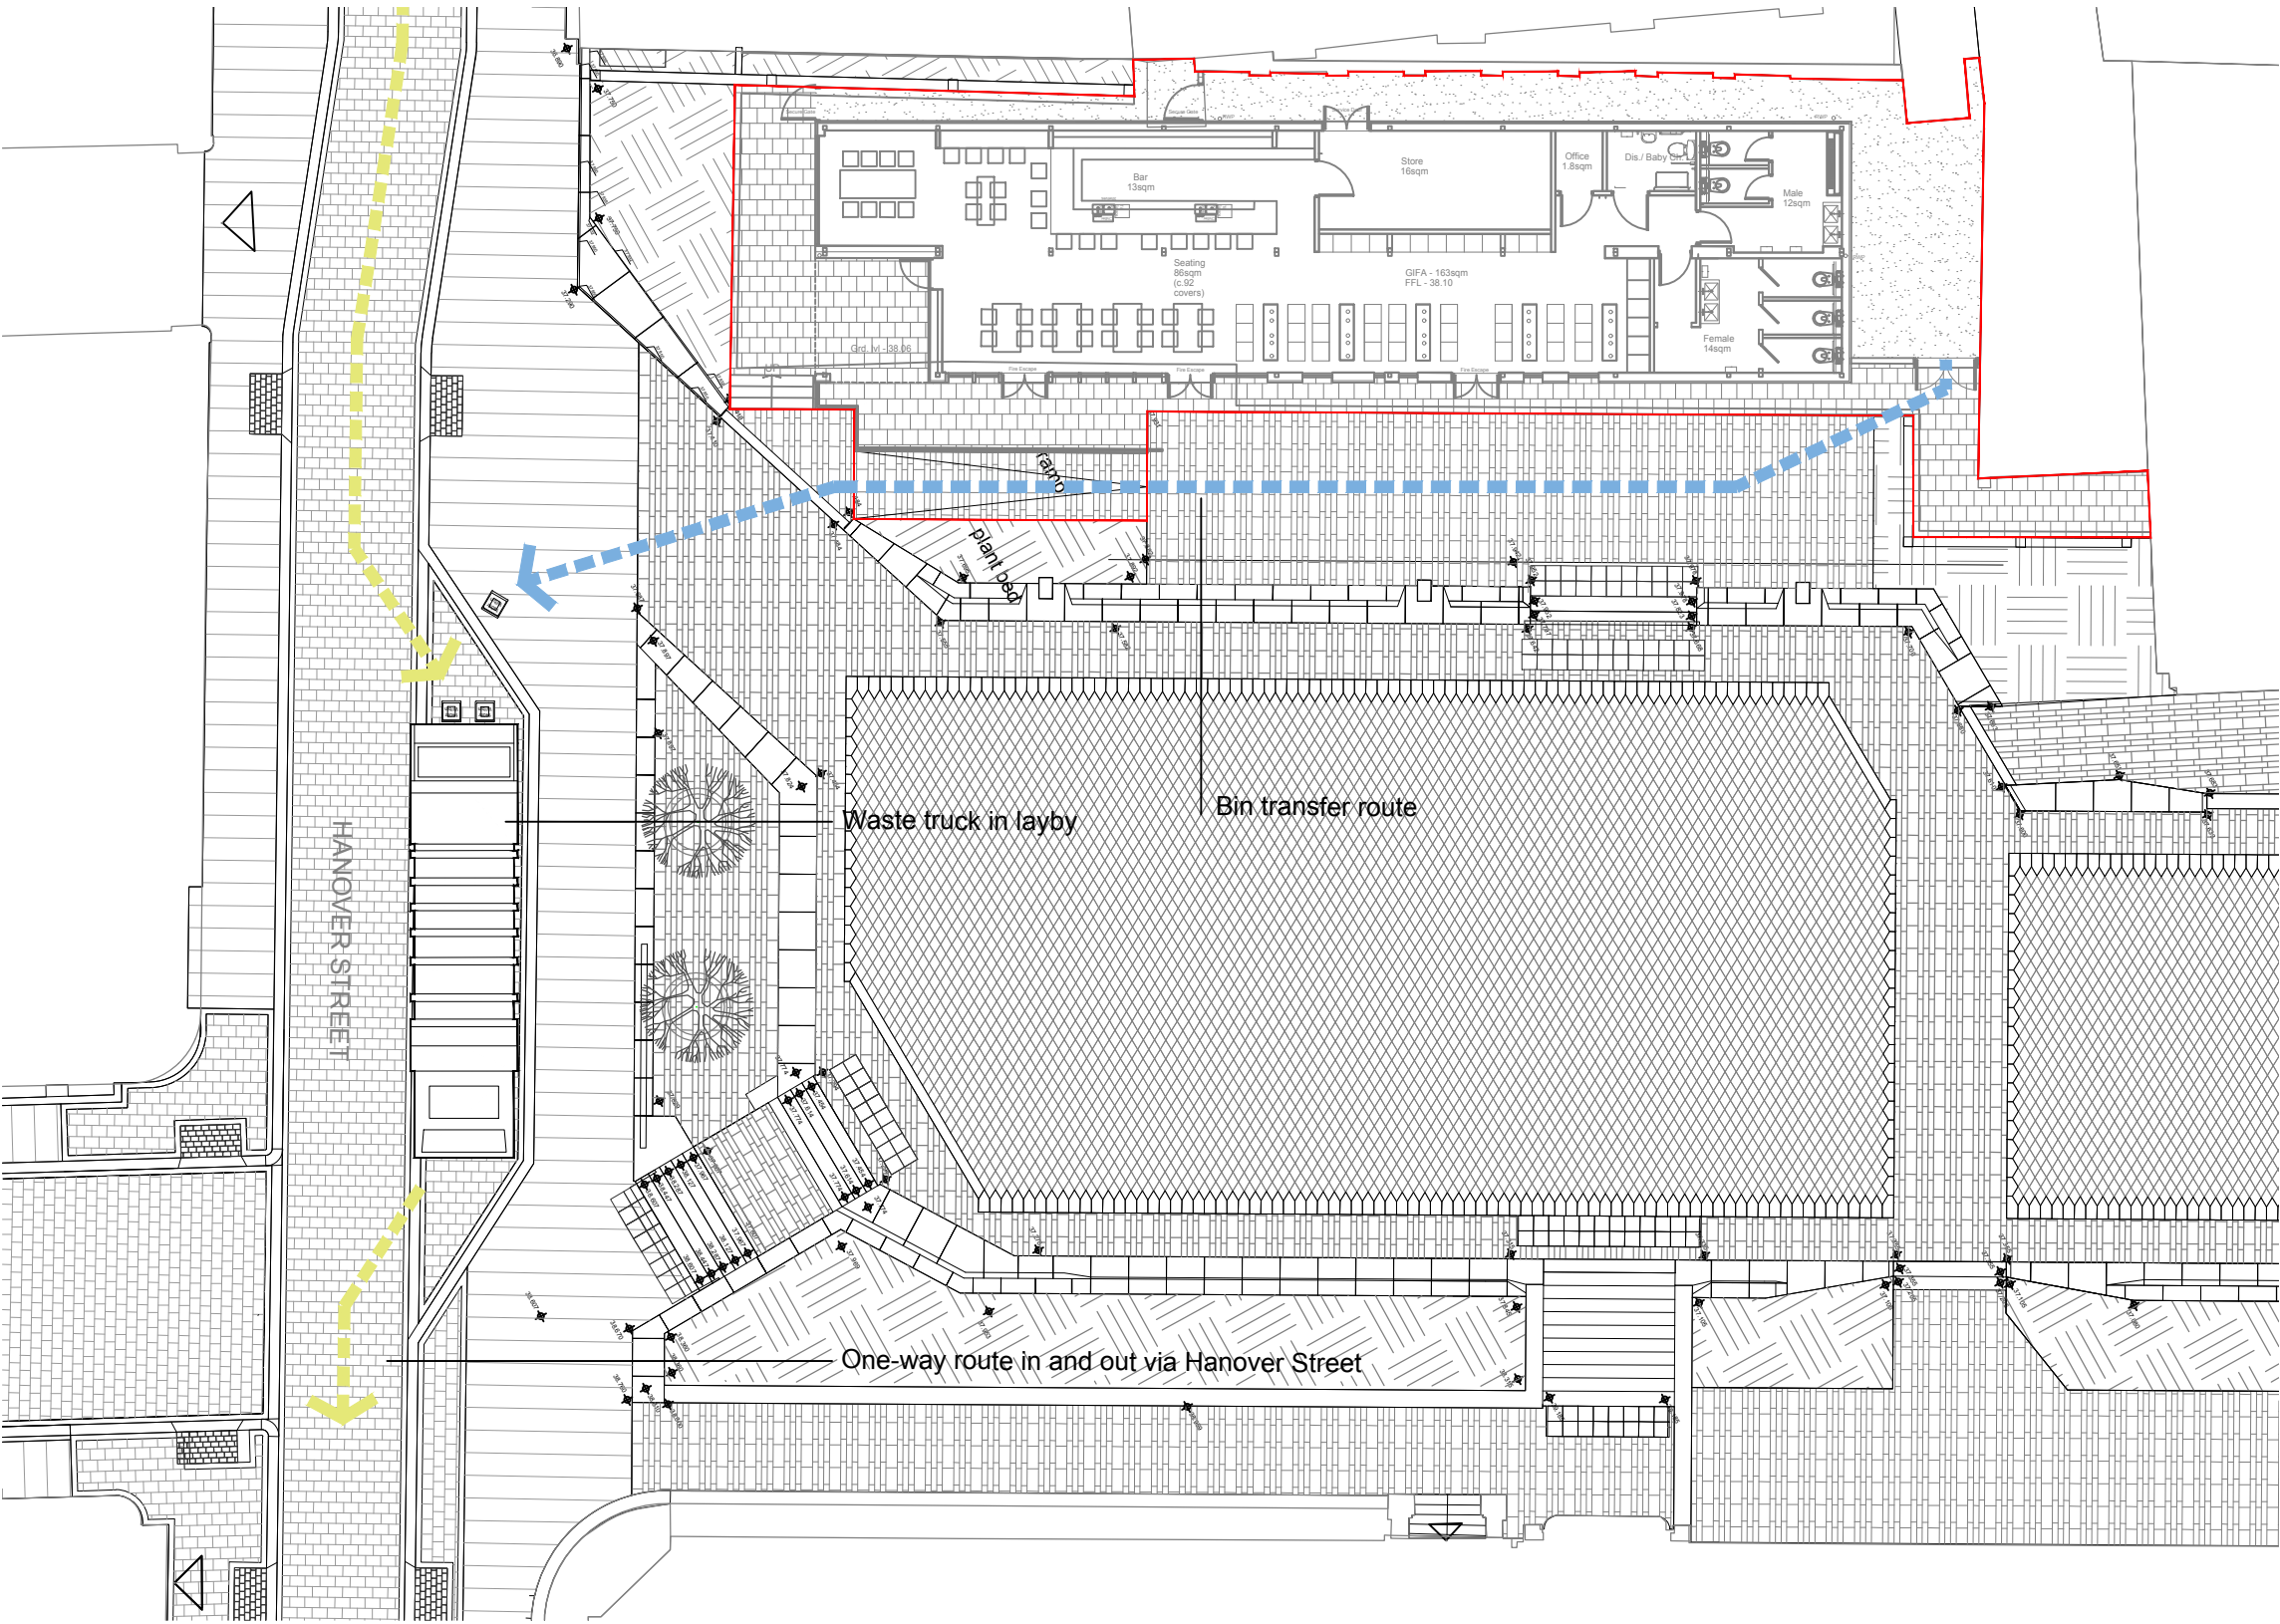

Waste Truck Access and Loading Plan
Scale - 1:500

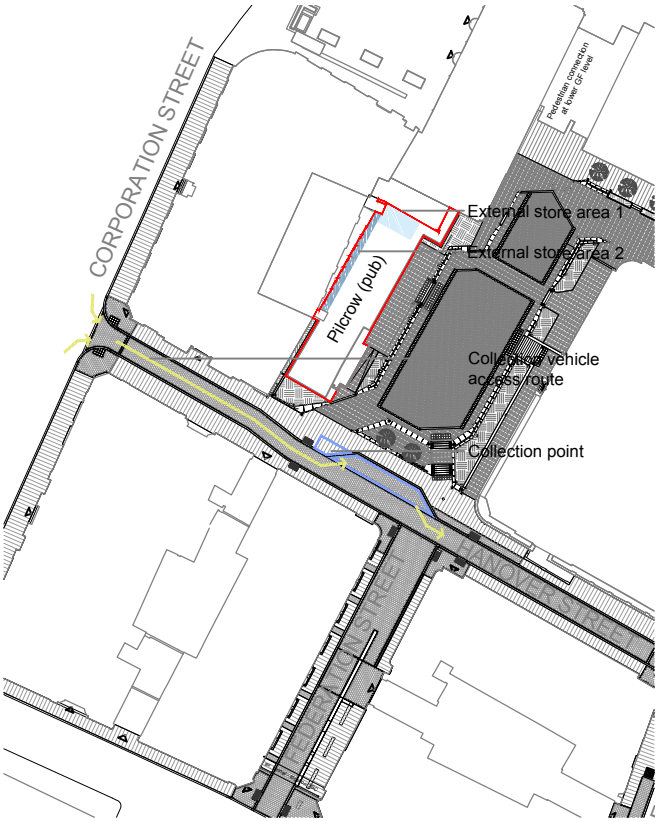

Location Plan
Scale - 1:1250

A	Transfer route	DL	-	27.10.2015
-	PLANNING ISSUE	DL	-	15.10.2015
Rev	Description	By	Chk	Date
	Project No: 2318			Date: 07/10/2015
	Scale @ A3 As shown			Status: PLANNING
	Drawn: DL			Checked: IG
	Drawing No:			Revision:
	L(01)004			A