
CONSTRUCTION

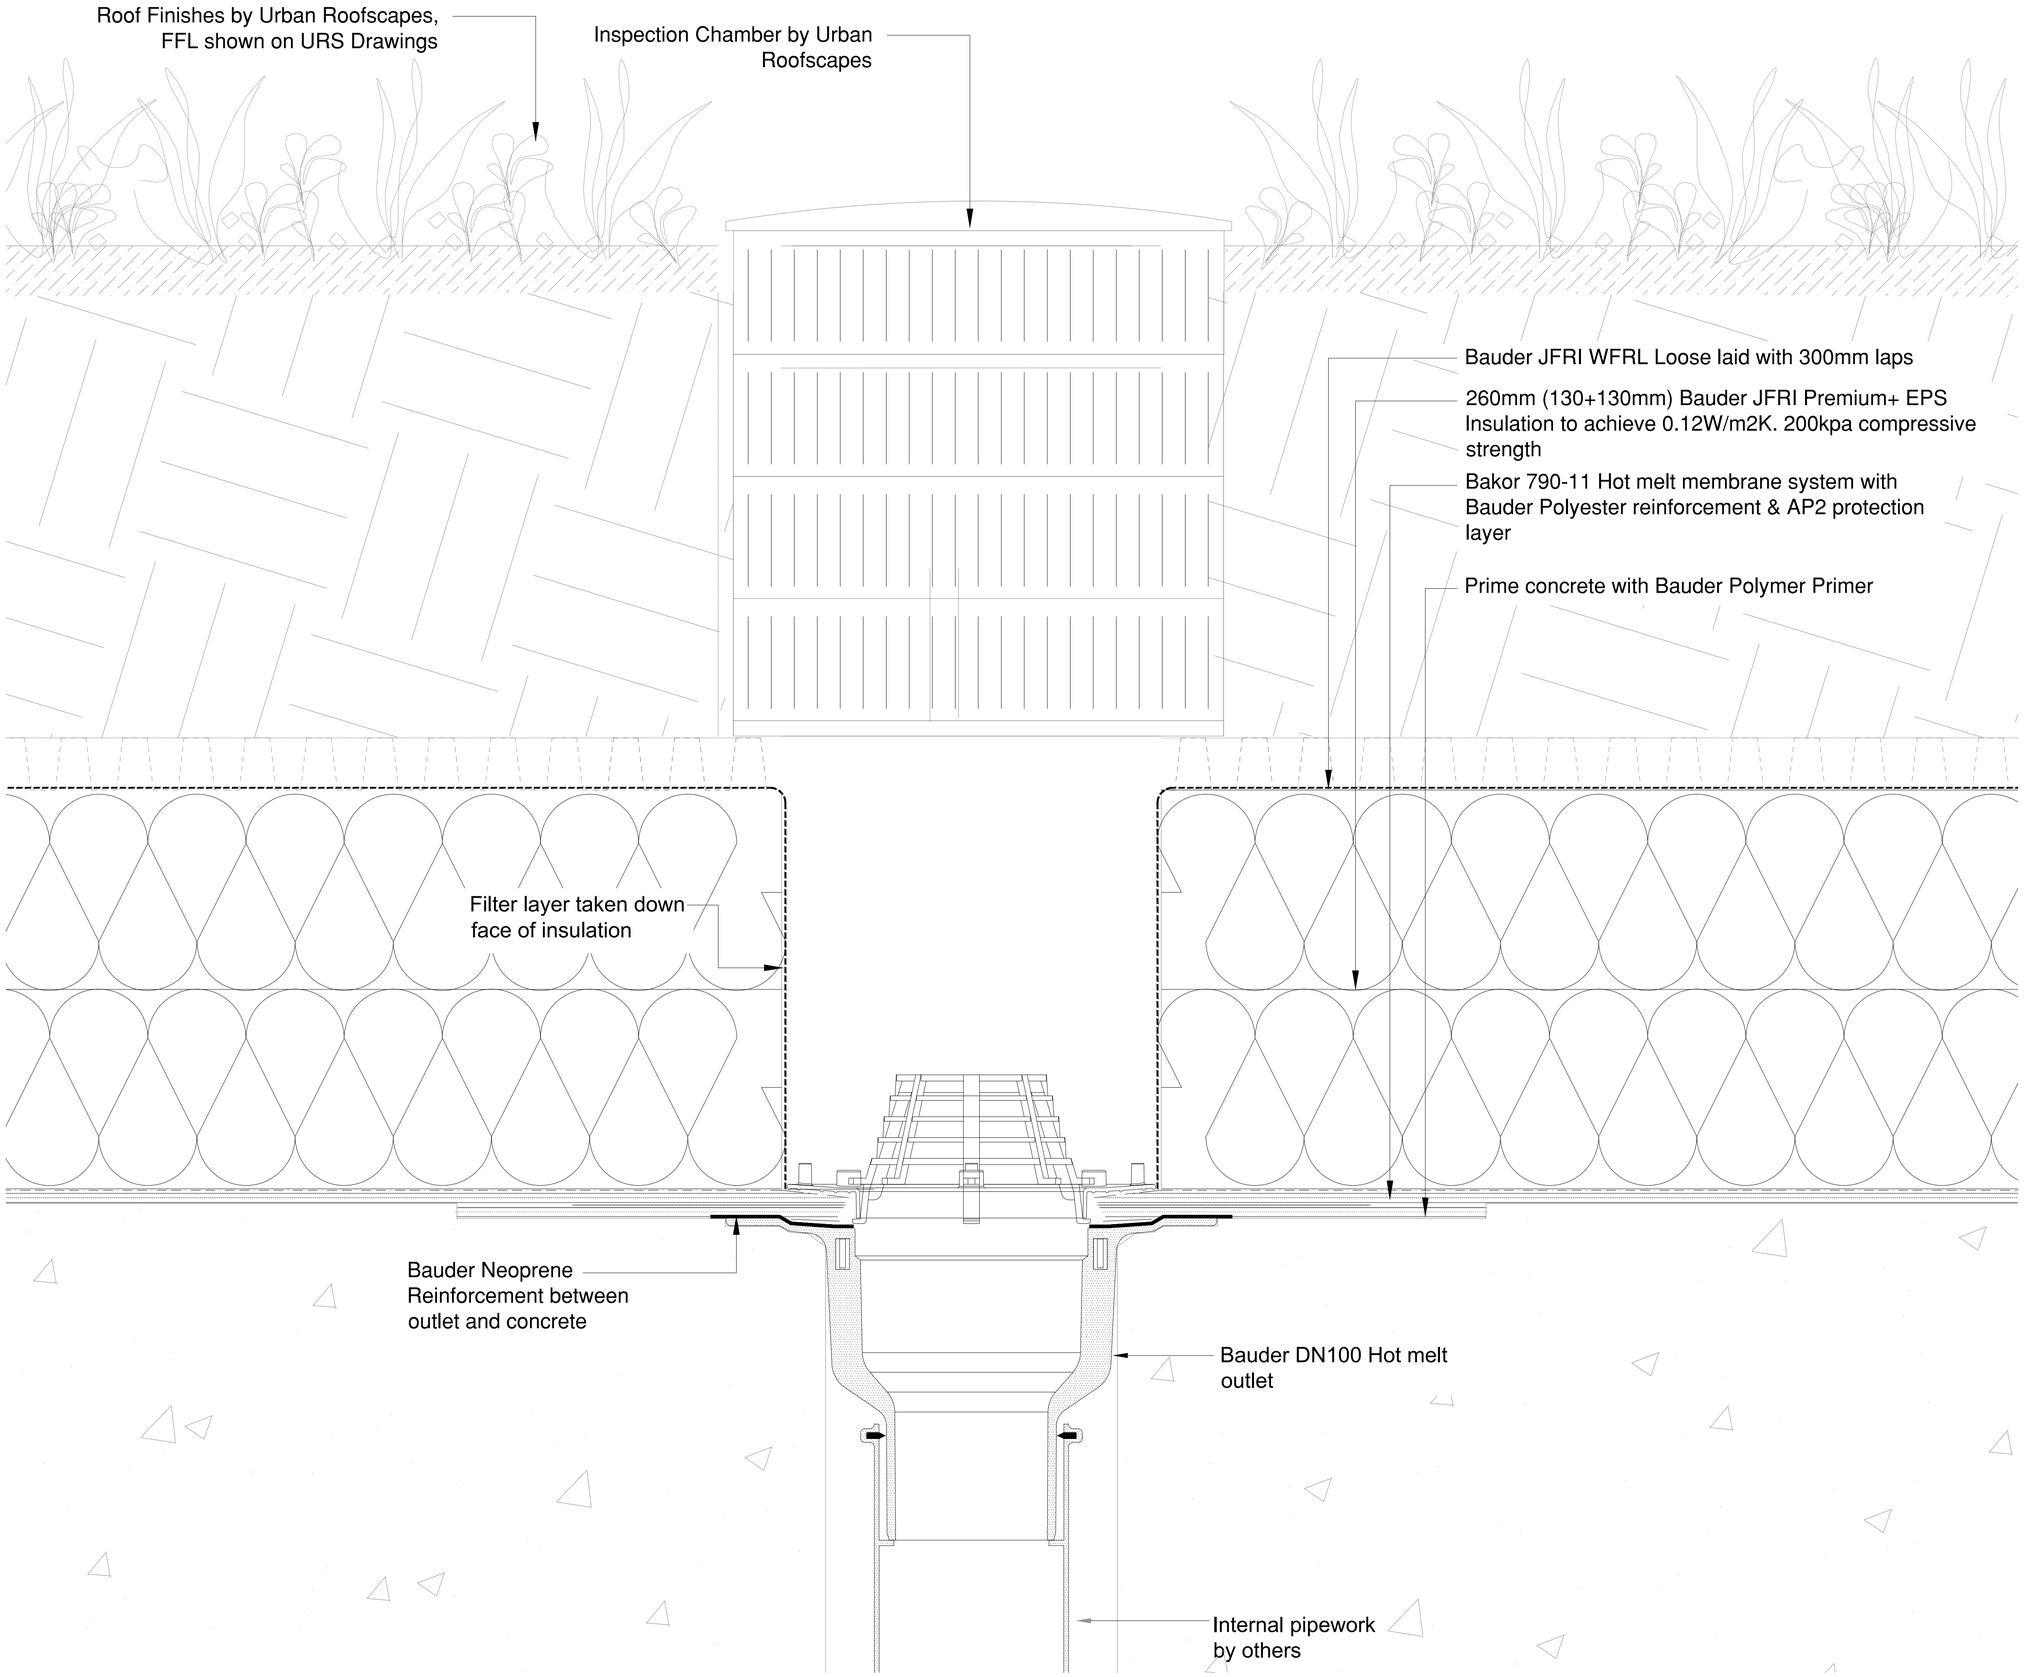

C01	Construction Issue	03.05.24
No.	Description	Date
DRAWING REVISIONS		

PRIMESEAL™

Project Name
First Street

Client
Downing

Architect
SimpsonHaugh

Drawing Title
Block D Podium
Typical Outlet Detail

Project Number P231	Drawing Number FSS-PRI-D-01-005	
First Issue Date 25.04.24	Drawn CM	Revision C01
Scale d.n.s	Checked -	