
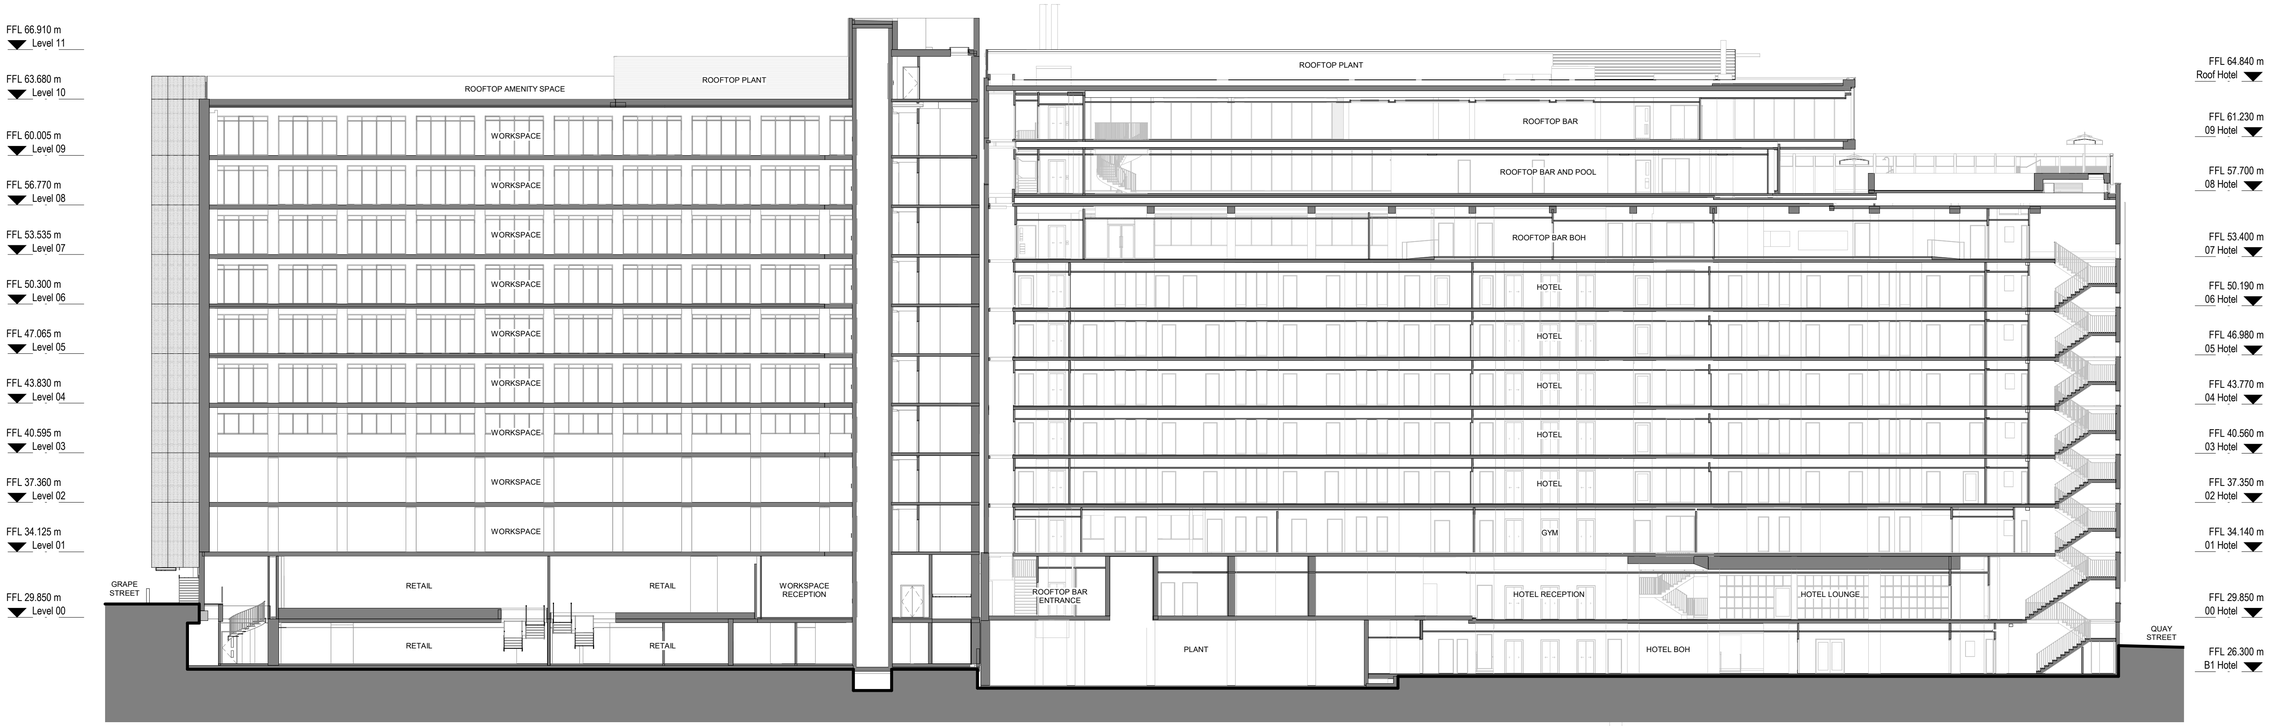


Notes

Do not scale from this drawing.

All dimensions are to be checked prior to construction and any discrepancies are to be identified to the Architect.

Copyright reserved.

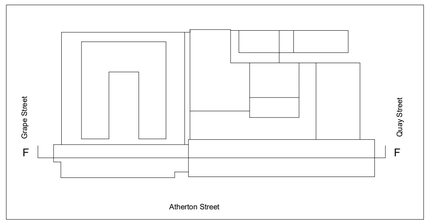

KEY PLAN

3D REID
3DReid
www.3DReid.com
Architecture Interiors Masterplanning

D	01/12/23	Planning updates to Zones 4 & 5	CLH
C	30/07/20	Updated for Planning	HM
B	28/02/20	Wall hatch amended	GL
A	20/02/20	First issue	GL

Revisions

Status
PLANNING

Client
Manchester Quays Ltd

Project
OGS
St John's

Title
Proposed Section F-F

Scale	Size	Date	Drawn	Checked
1 : 200	A1	17/02/20	GL	NS

Drawing No. 180146-3DR-Z0-SE-DR-D125 Rev. D