

COPYRIGHT


THIS DRAWING IS PROTECTED UNDER COPYRIGHT.  
COPYRIGHT REMAINS THE PROPERTY OF BRAWN DESIGN  
LTD UNLESS OTHERWISE ASSIGNED.

STRUCTURAL WORKS


ANY STRUCTURAL INFORMATION ON THIS DRAWING IS  
INDICATIVE ONLY. NO STRUCTURAL DETAILS TO BE  
TAKEN FROM THIS DRAWING. ALL STRUCTURAL DETAILS  
TO BE REFERRED TO A STRUCTURAL ENGINEER.

ALL DIMENSIONS


FIGURED DIMENSIONS ONLY TO BE TAKEN FROM THIS DRAWING. DO NOT SCALE. ALL DIMENSIONS TO BE  
VERIFIED ON SITE PRIOR TO THE COMMENCEMENT OF WORK. ALL CONTRACTORS MUST VISIT THE SITE  
AND BE RESPONSIBLE FOR CHECKING ALL SETTING OUT DIMENSIONS. NOTIFY BRAWN DESIGN LTD OF  
ANY DISCREPANCIES PRIOR TO ANY MANUFACTURE OR CONSTRUCTION WORKS.

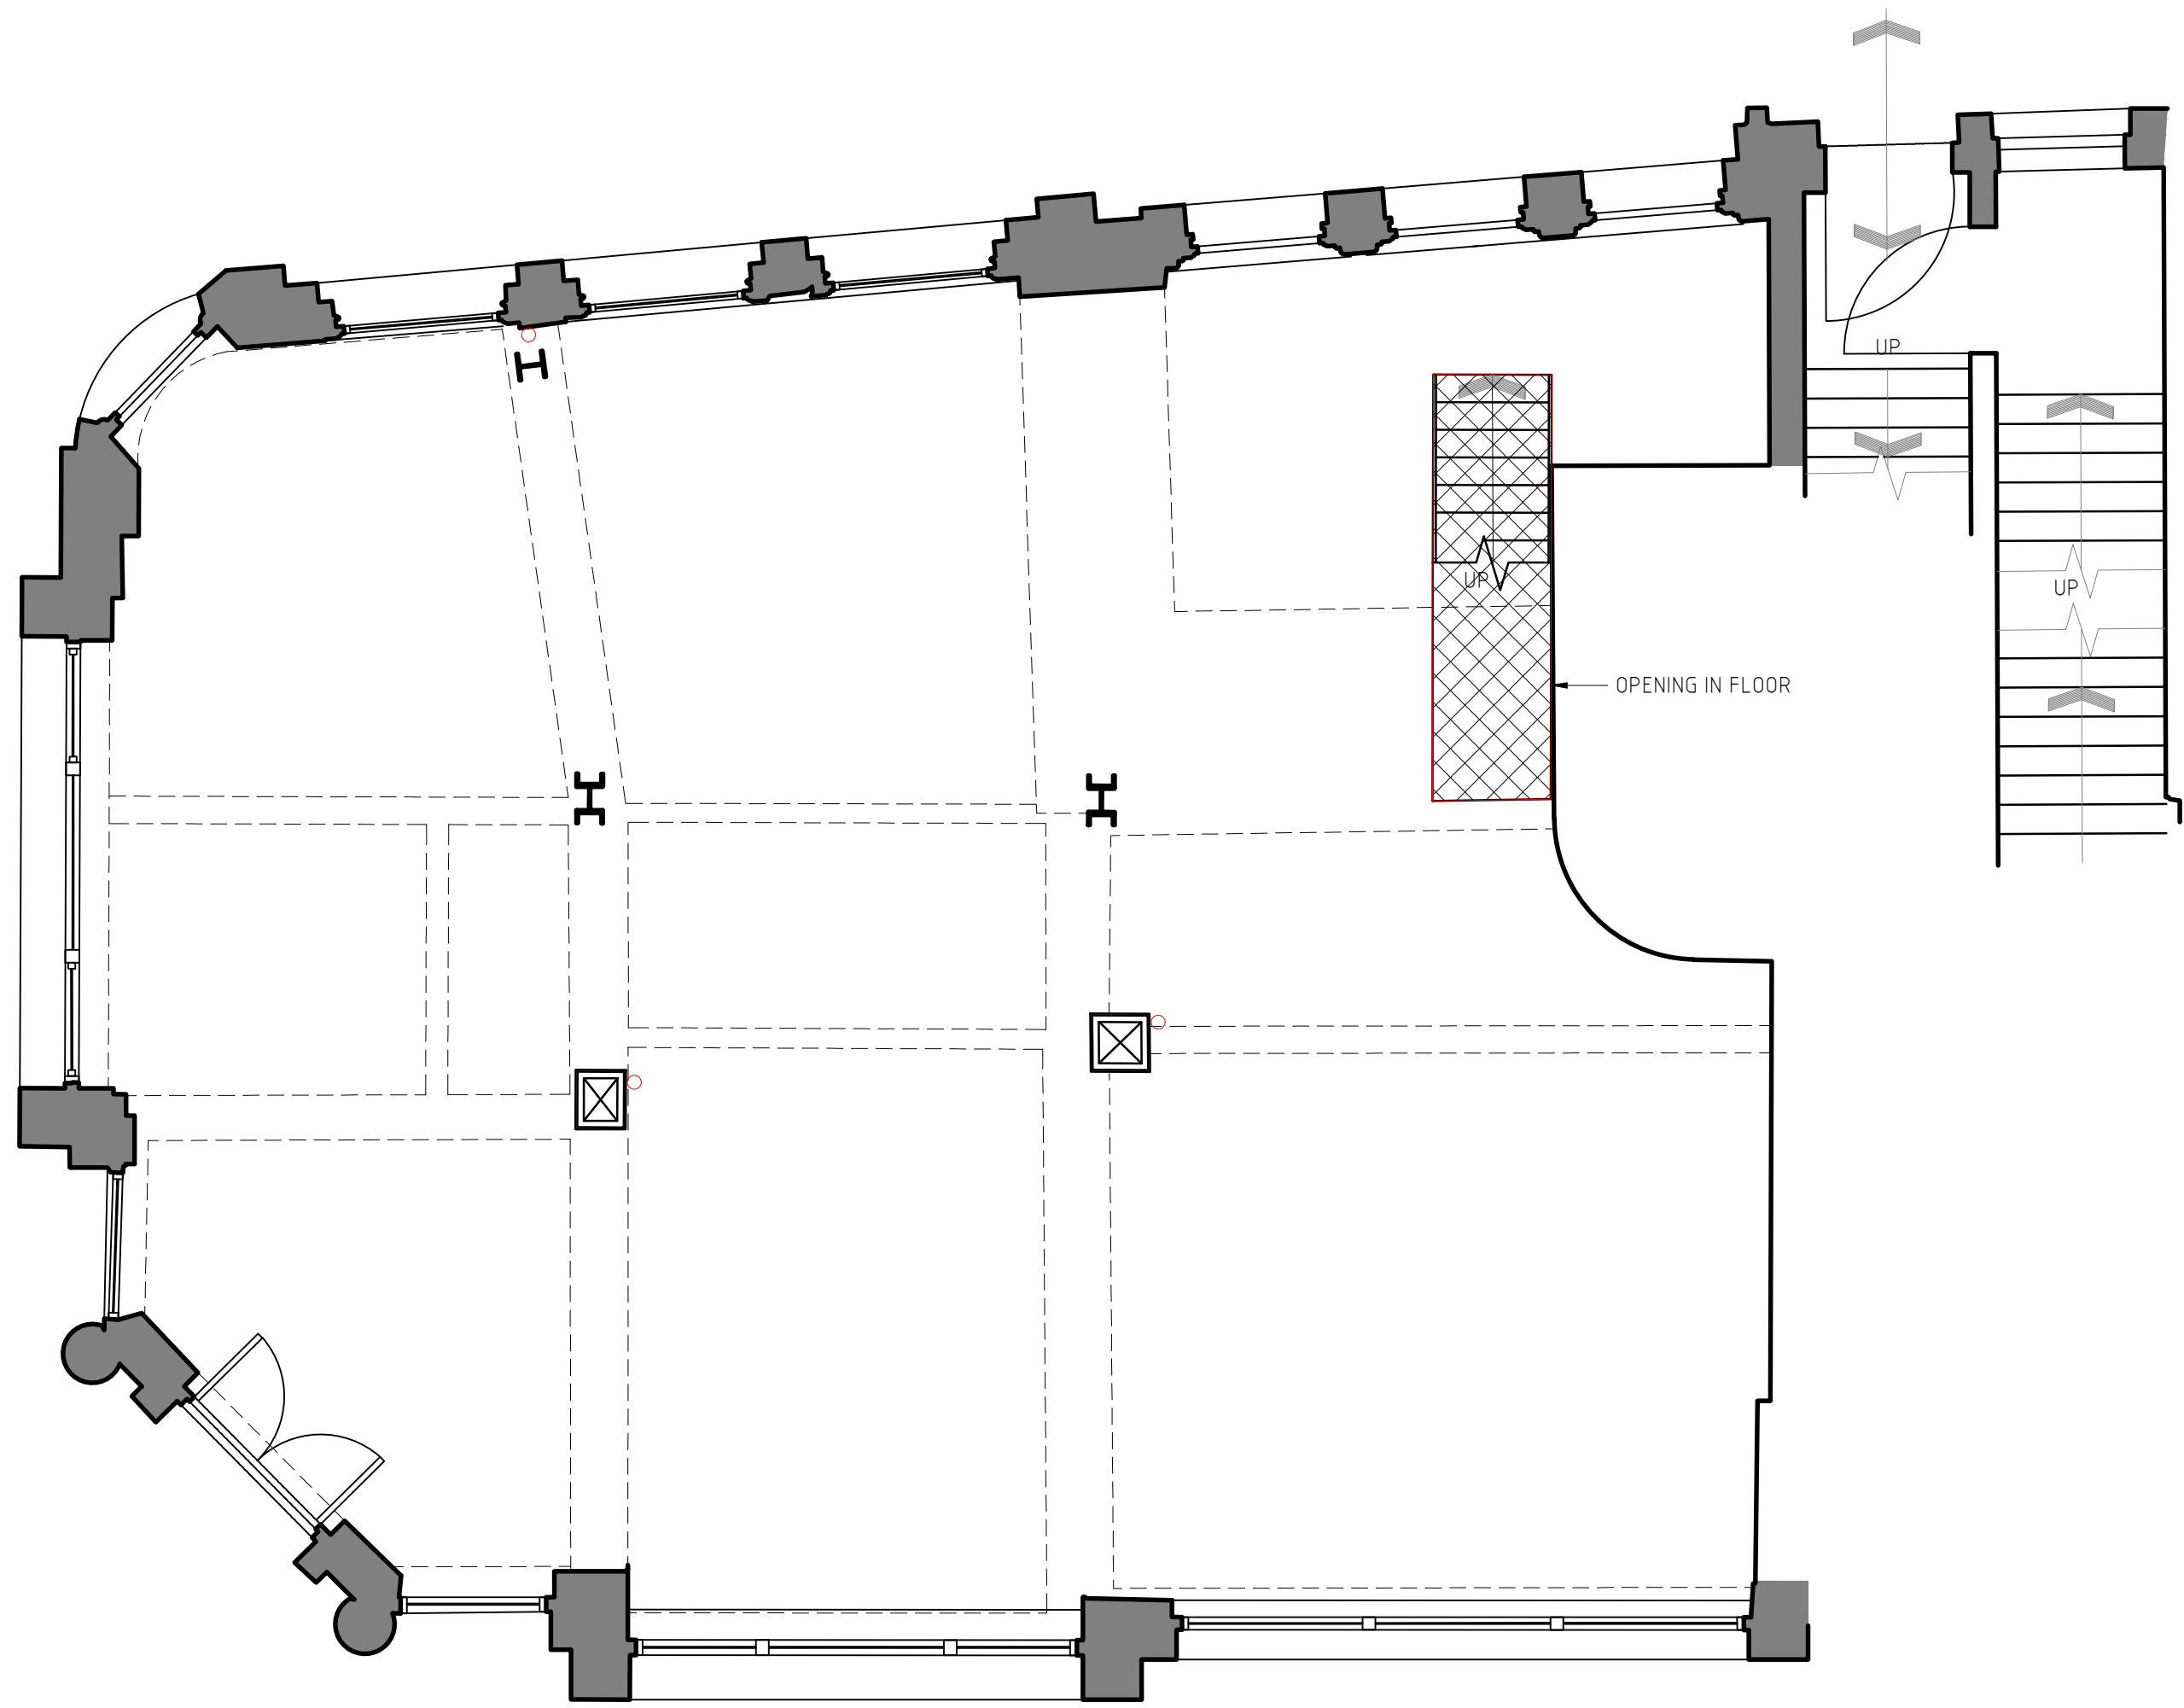

GROUND FLOOR  
SCALE 1:50

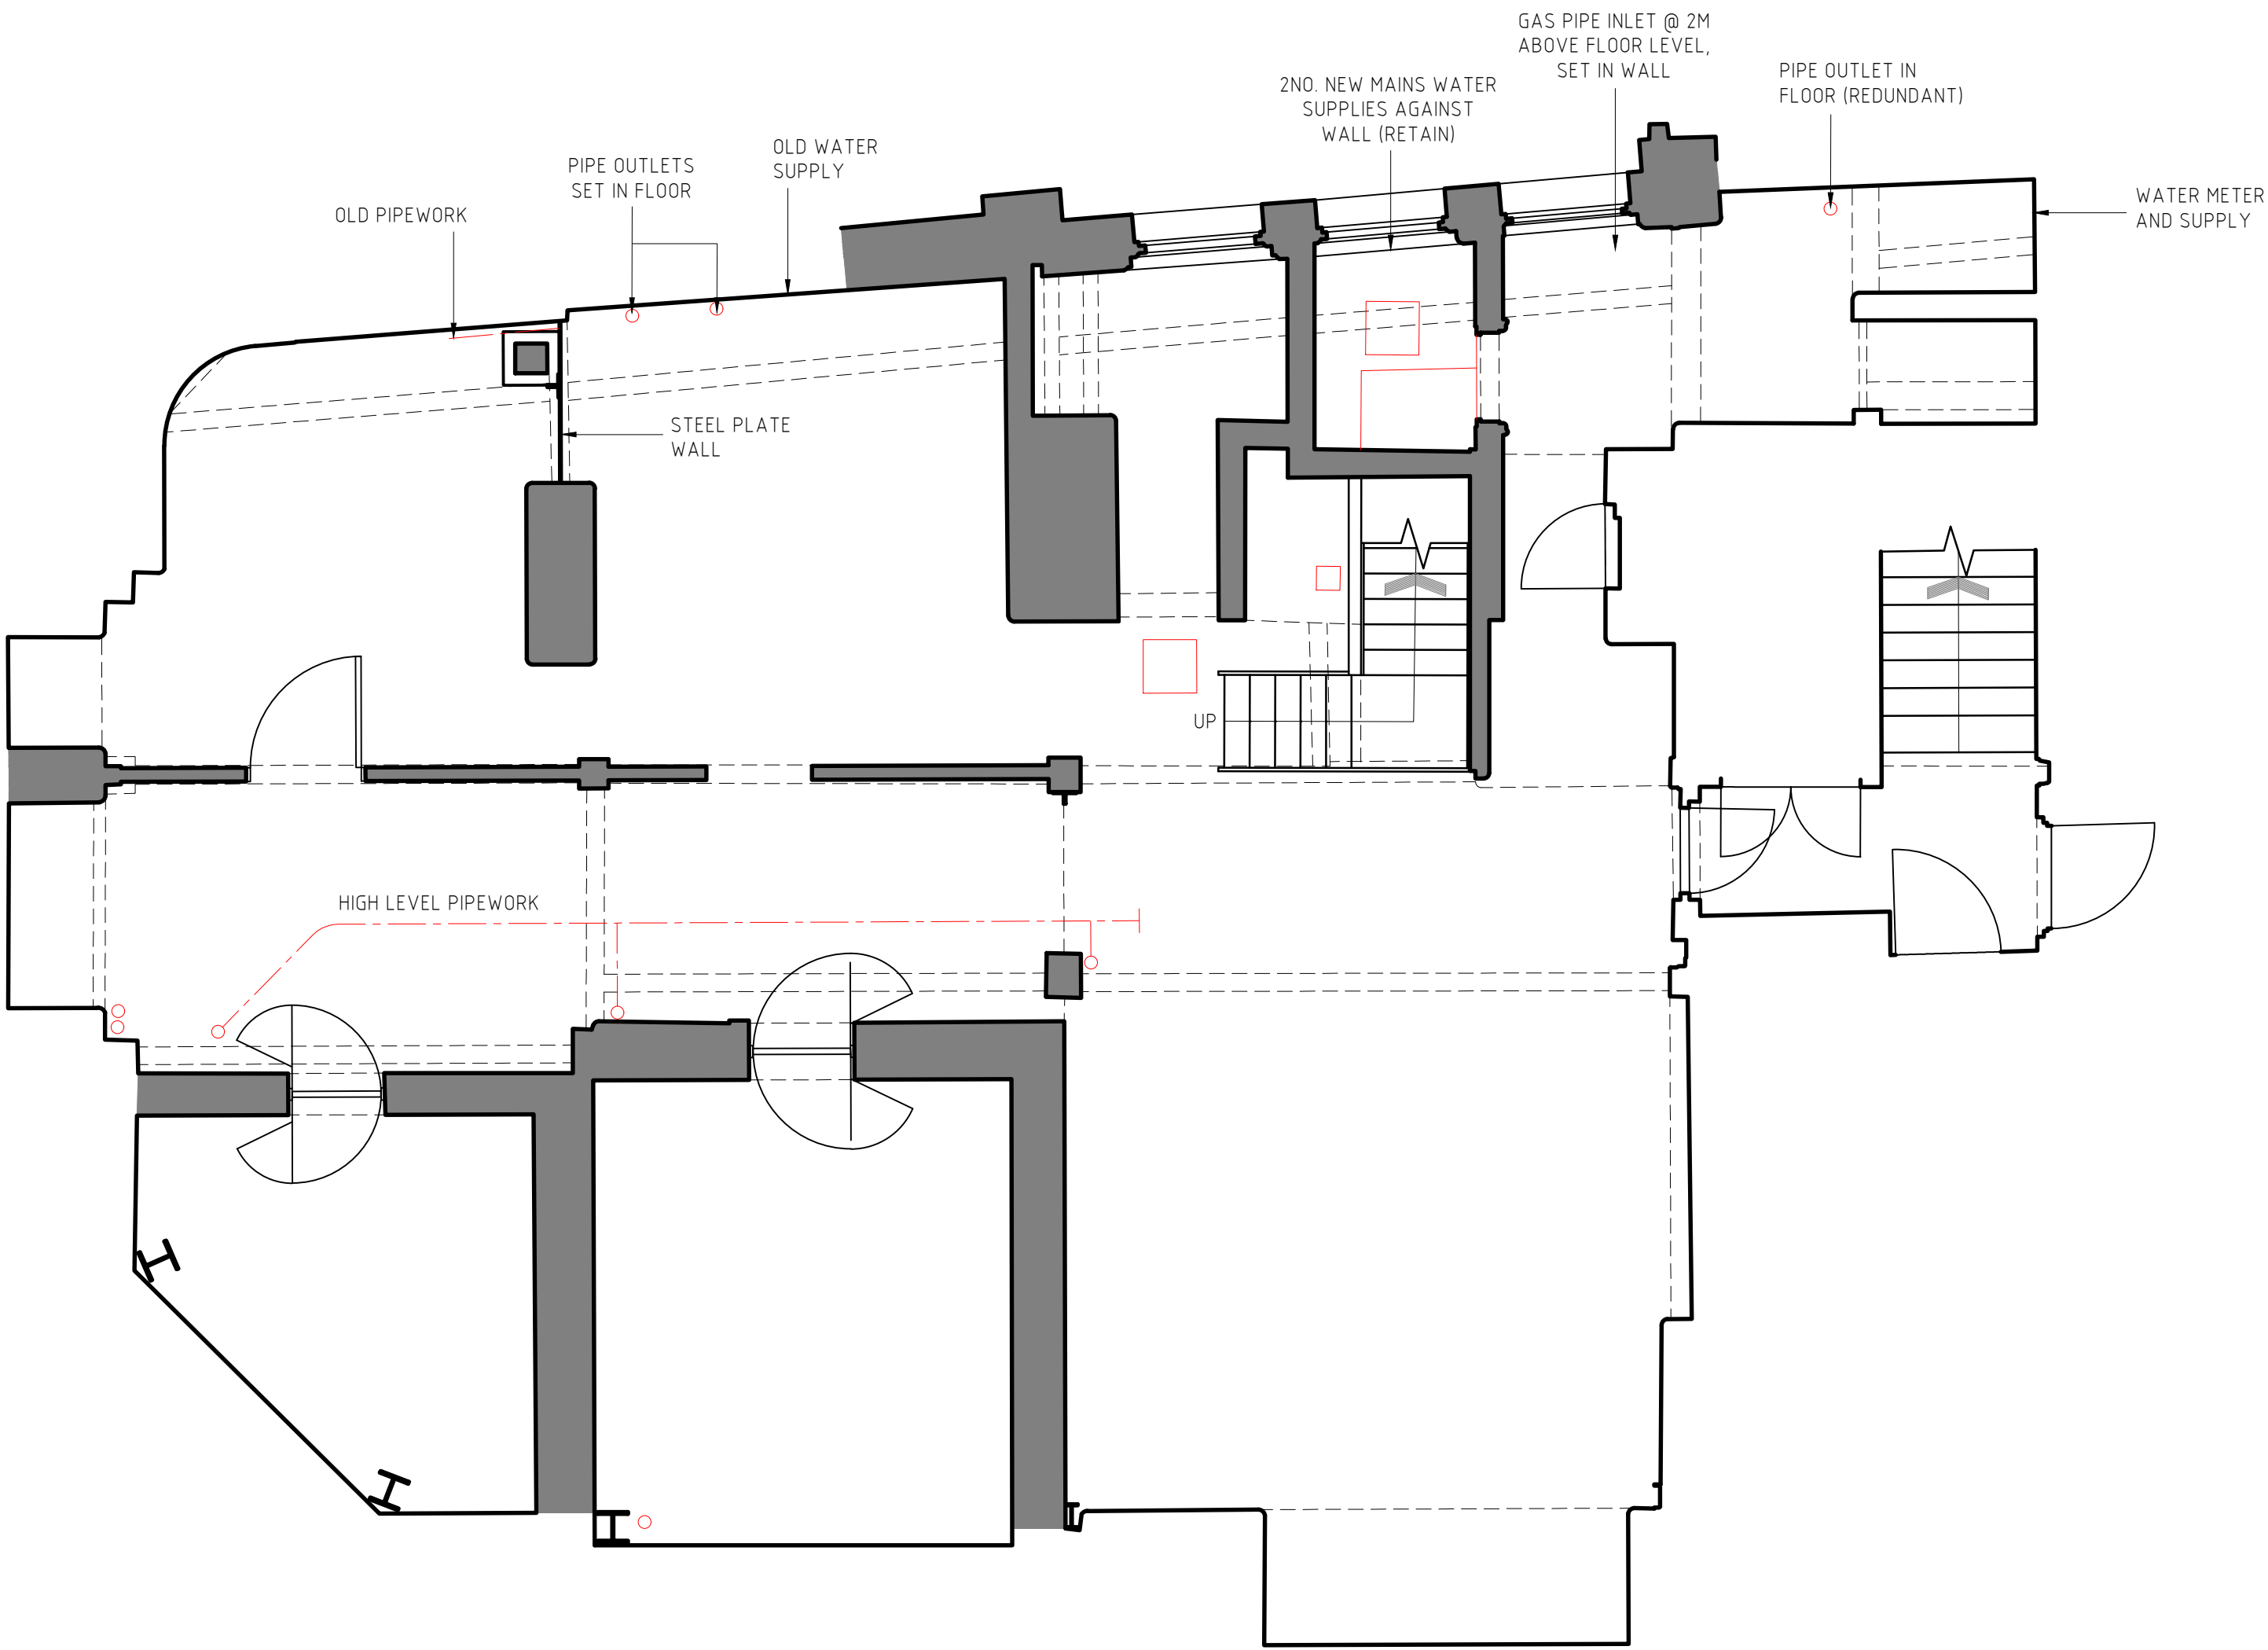

BASEMENT FLOOR  
SCALE 1:50

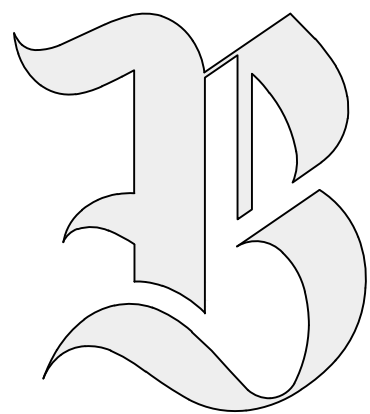

BRAWN DESIGN LIMITED.

BIZ HUB, ROOM G01, MELTON COURT, GIBSON LN,  
NORTH FERRIBY, HU14 3HH  
EMAIL: RICHARD@BRAWNDESIGN.CO.UK  
MOBILE: 07985 344636

CLIENT

INDIVIDUAL RESTAURANTS  
FORBICI

PROJECT

MANCHESTER  
CROSS ST

DRAWING TITLE

EXISTING  
GA PLAN

JOB NUMBER

2405

DRAWING No

101

REVISION

-

SCALE

1:50

DRAWN BY

RCN

APPROVED BY

DIRECTOR

REV

-

DATE

-

NOTES

-

BY

-

SCALE BAR

1:50

1:100

