
CONSTRUCTION

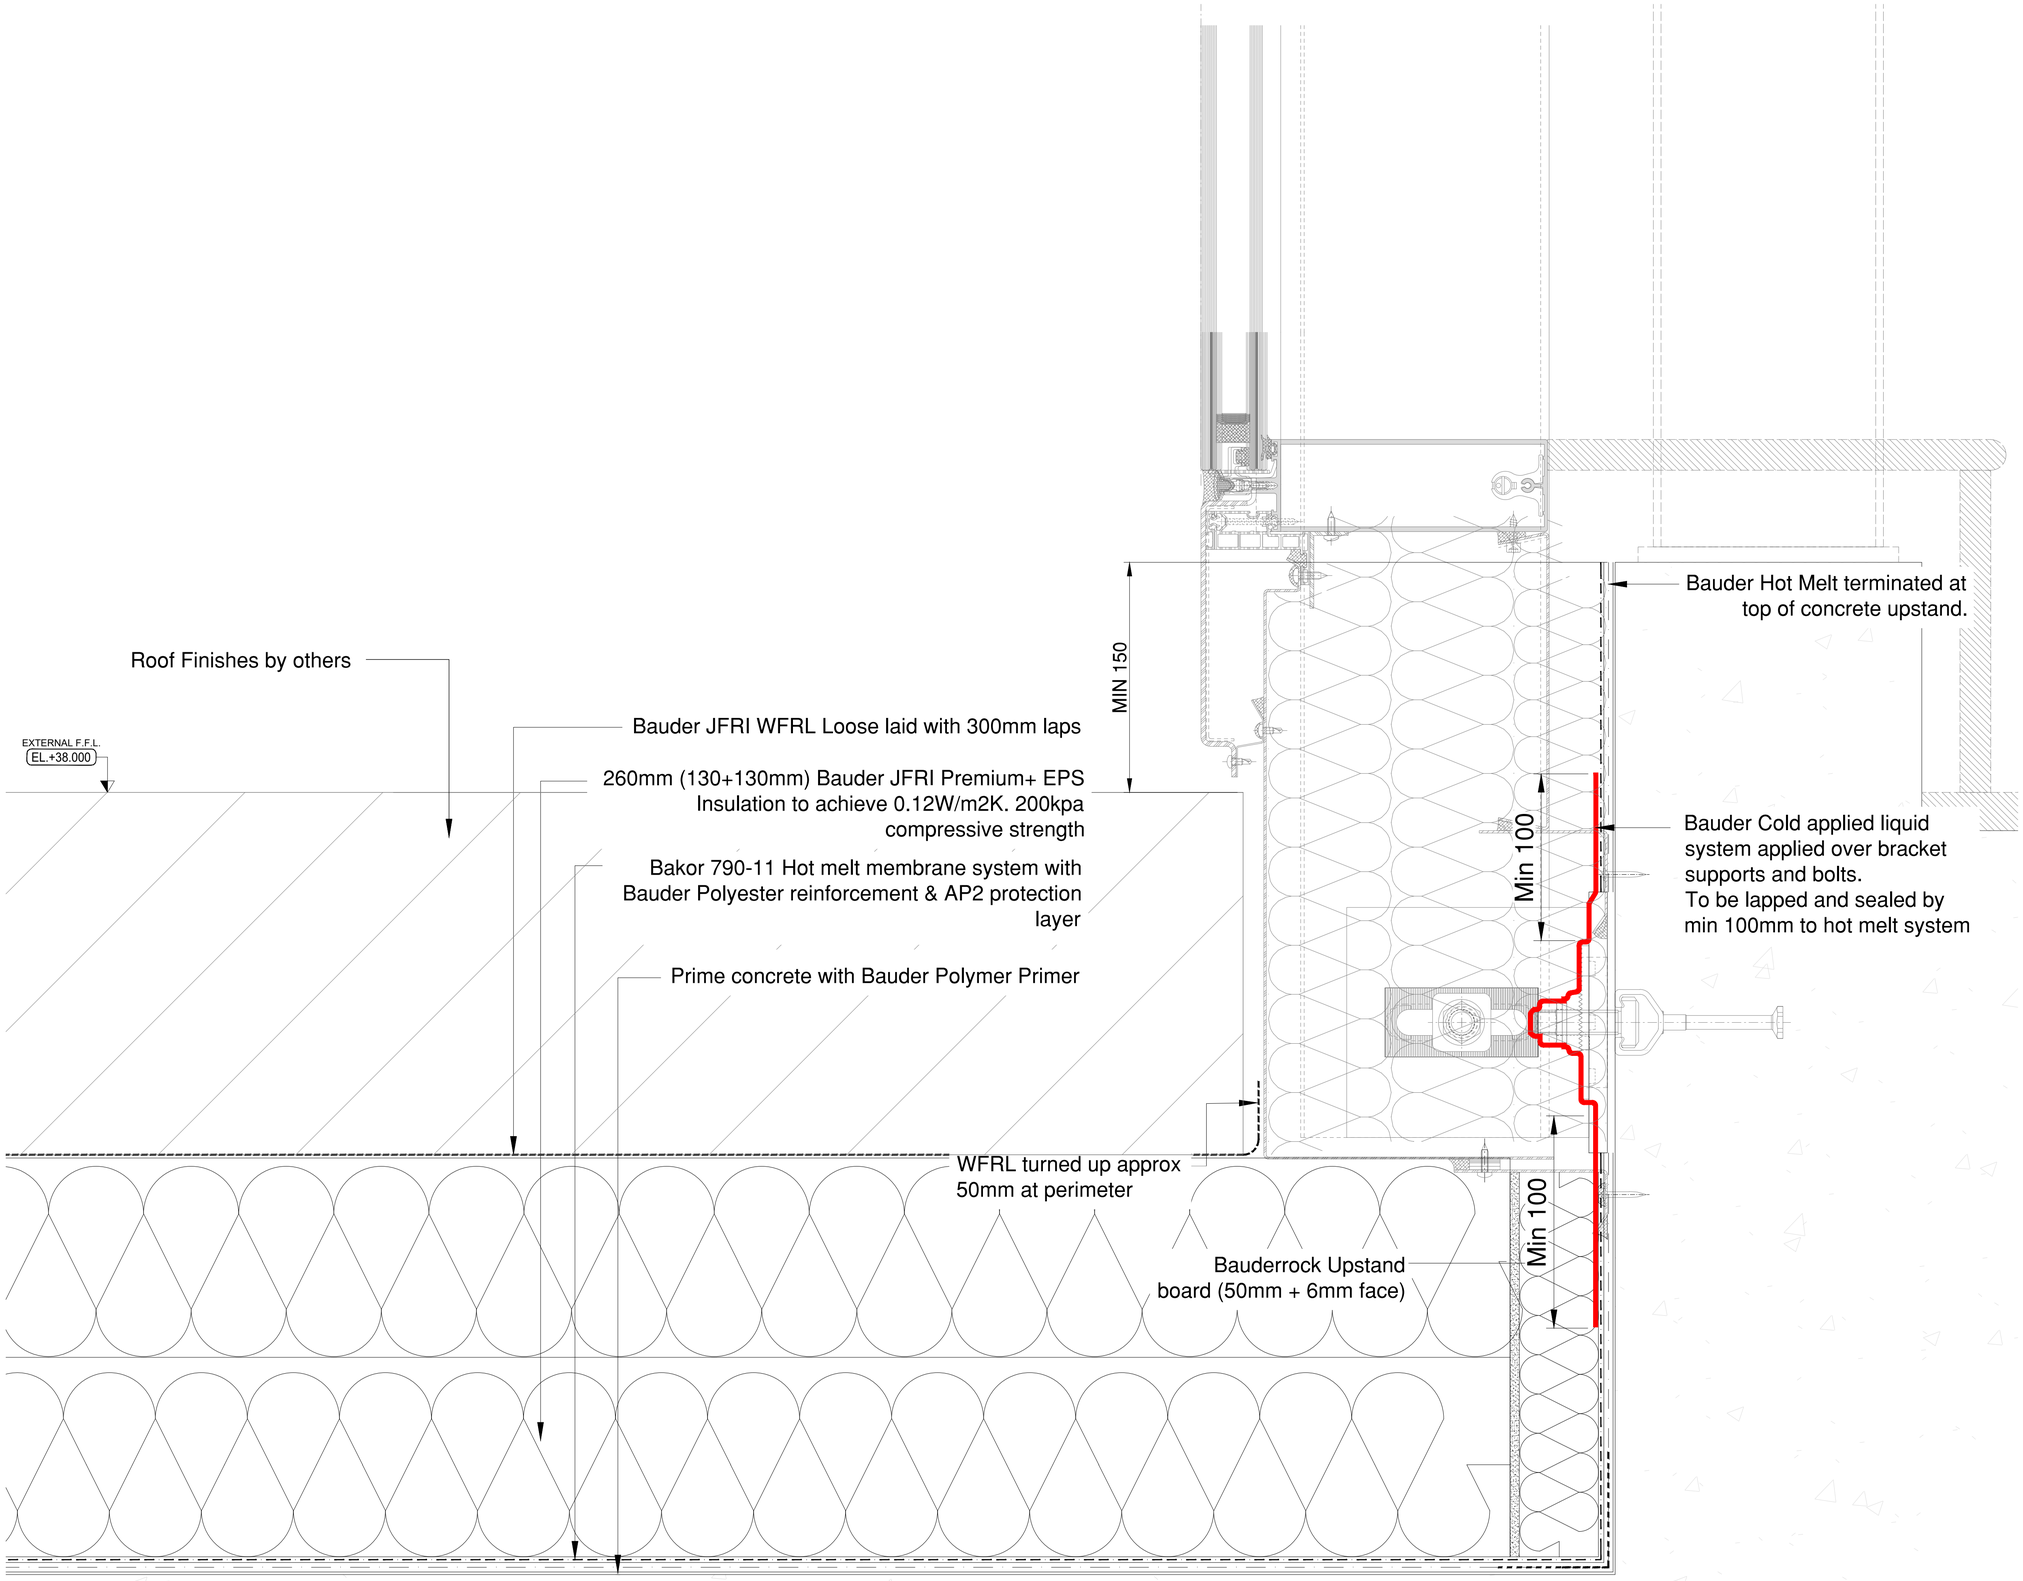

C01	Construction Issue	03.05.24
No.	Description	Date
DRAWING REVISIONS		

PRIMESEAL™

Project Name
First Street

Client
Downing

Architect
SimpsonHaugh

Drawing Title
Block D Podium
Facade Interface Detail 2

Project Number: P231	Drawing Number: FSS-PRI-D-01-002
First Issue Date: 25.04.24	Drawn: CM
Scale: d.n.s	Checked: -
	Revision: C01