
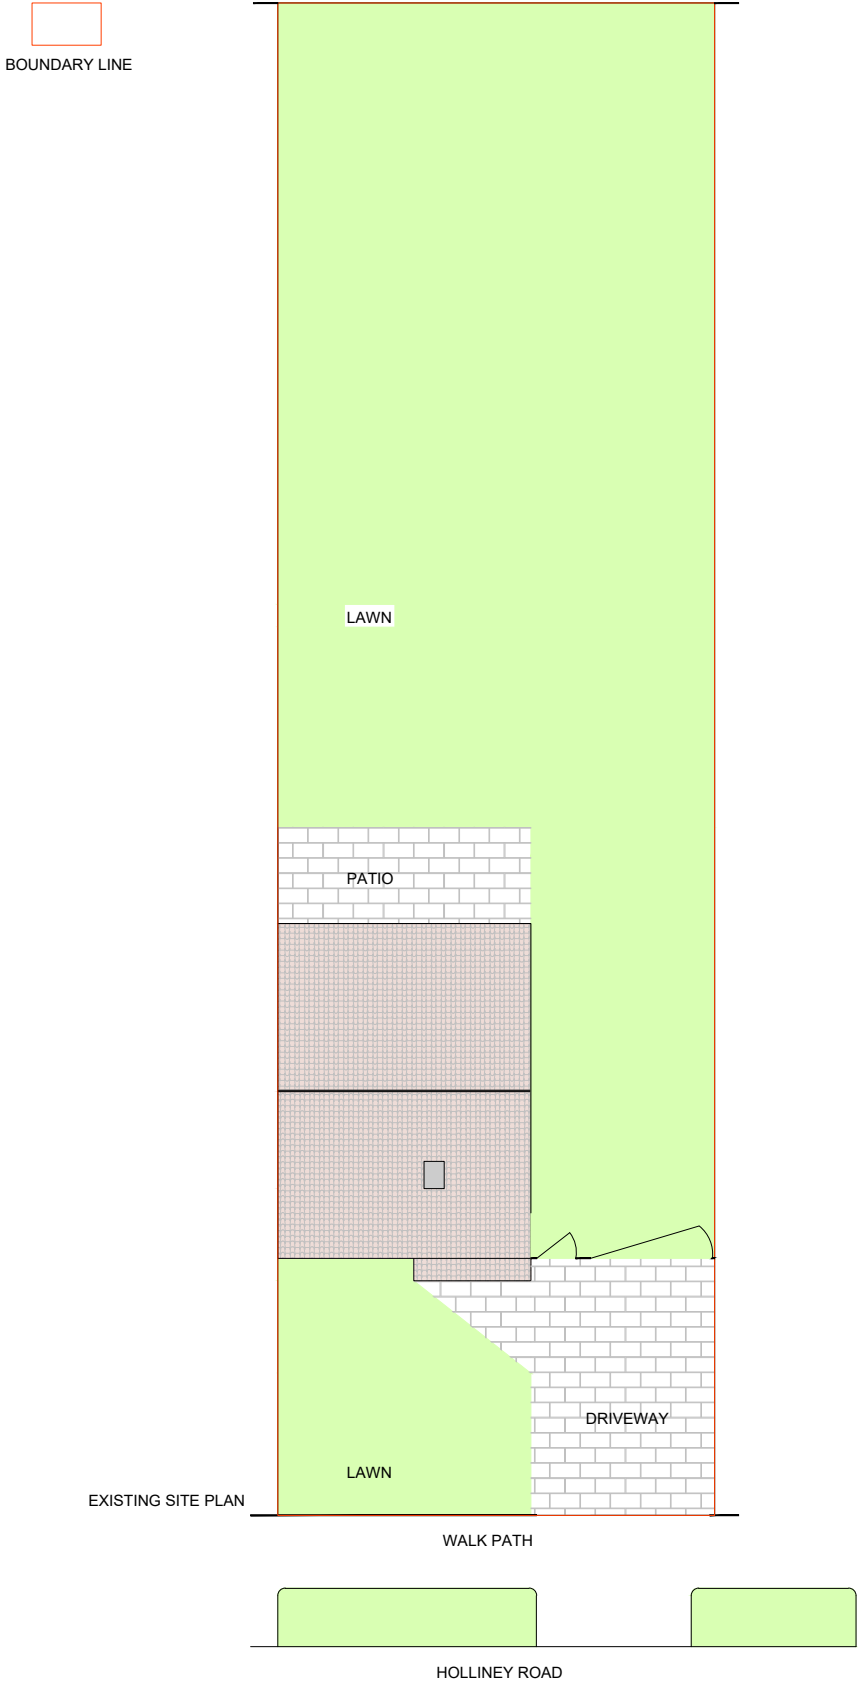




Notes
This drawing is subject to a detailed building and site survey, therefore no guarantee of its accuracy can be given. This drawing has been draughted in accordance with the clients design requirements.
All areas are approximate and are subject to a detailed building and site survey and further design development.
All dimensions should be checked prior to commencement of construction on site. Measurements should not be taken of the drawing.

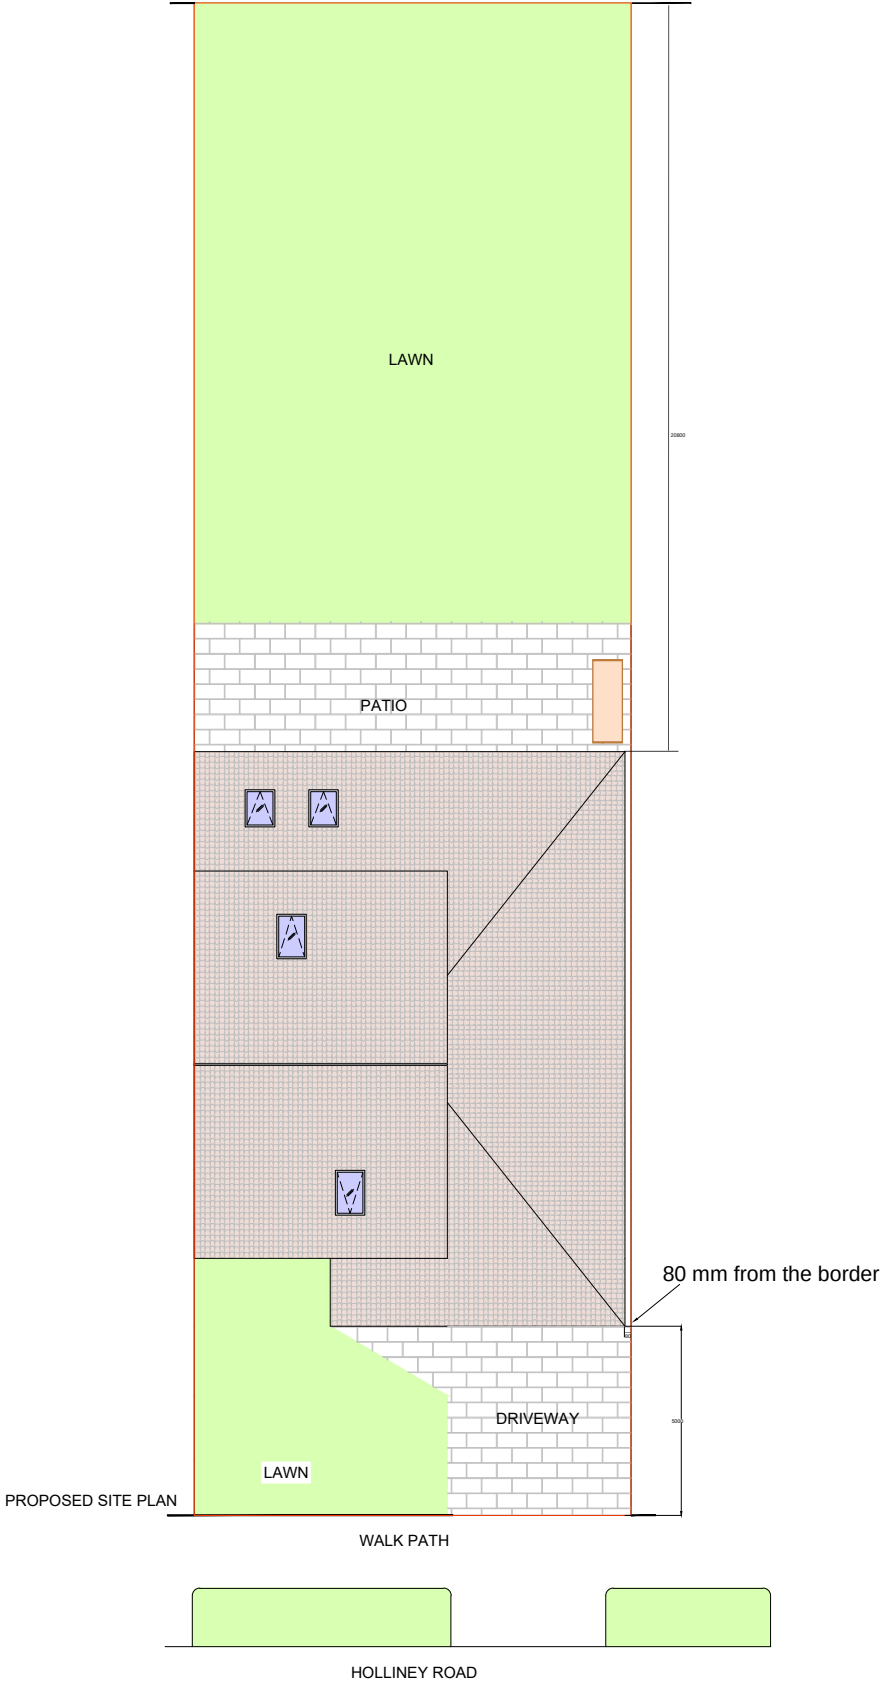

All dimensions shown are in millimetres (mm).

BOUNDARY LINE

REVISION TABLE		REVISED BY DESCRIPTION	
NUMBER	DATE		

  

PROJECT:
SINGLE STORY
EXTENSION
19 HOLLINEY ROAD
WYTHENSHAW
M22 5JF

OWNER:
ADRIAN BORKOWSKI

SCALE:
1:200 @A3

SHEET: A-1

SITE PLANS