





1 Level 0 - Proposed
1 : 50

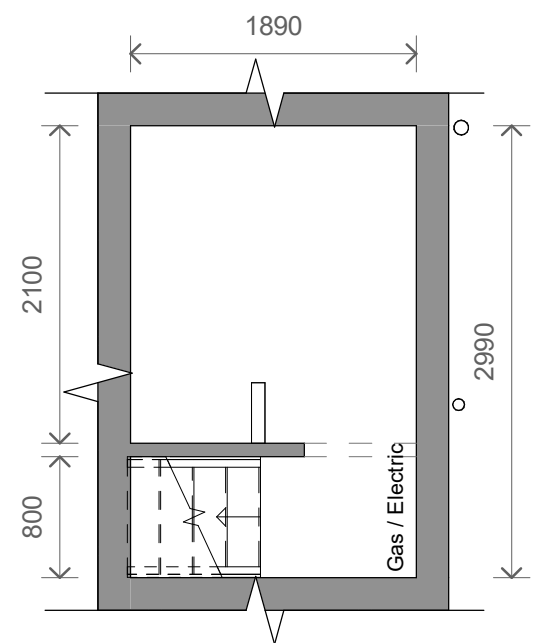

2 Level B1 - Proposed
1 : 50

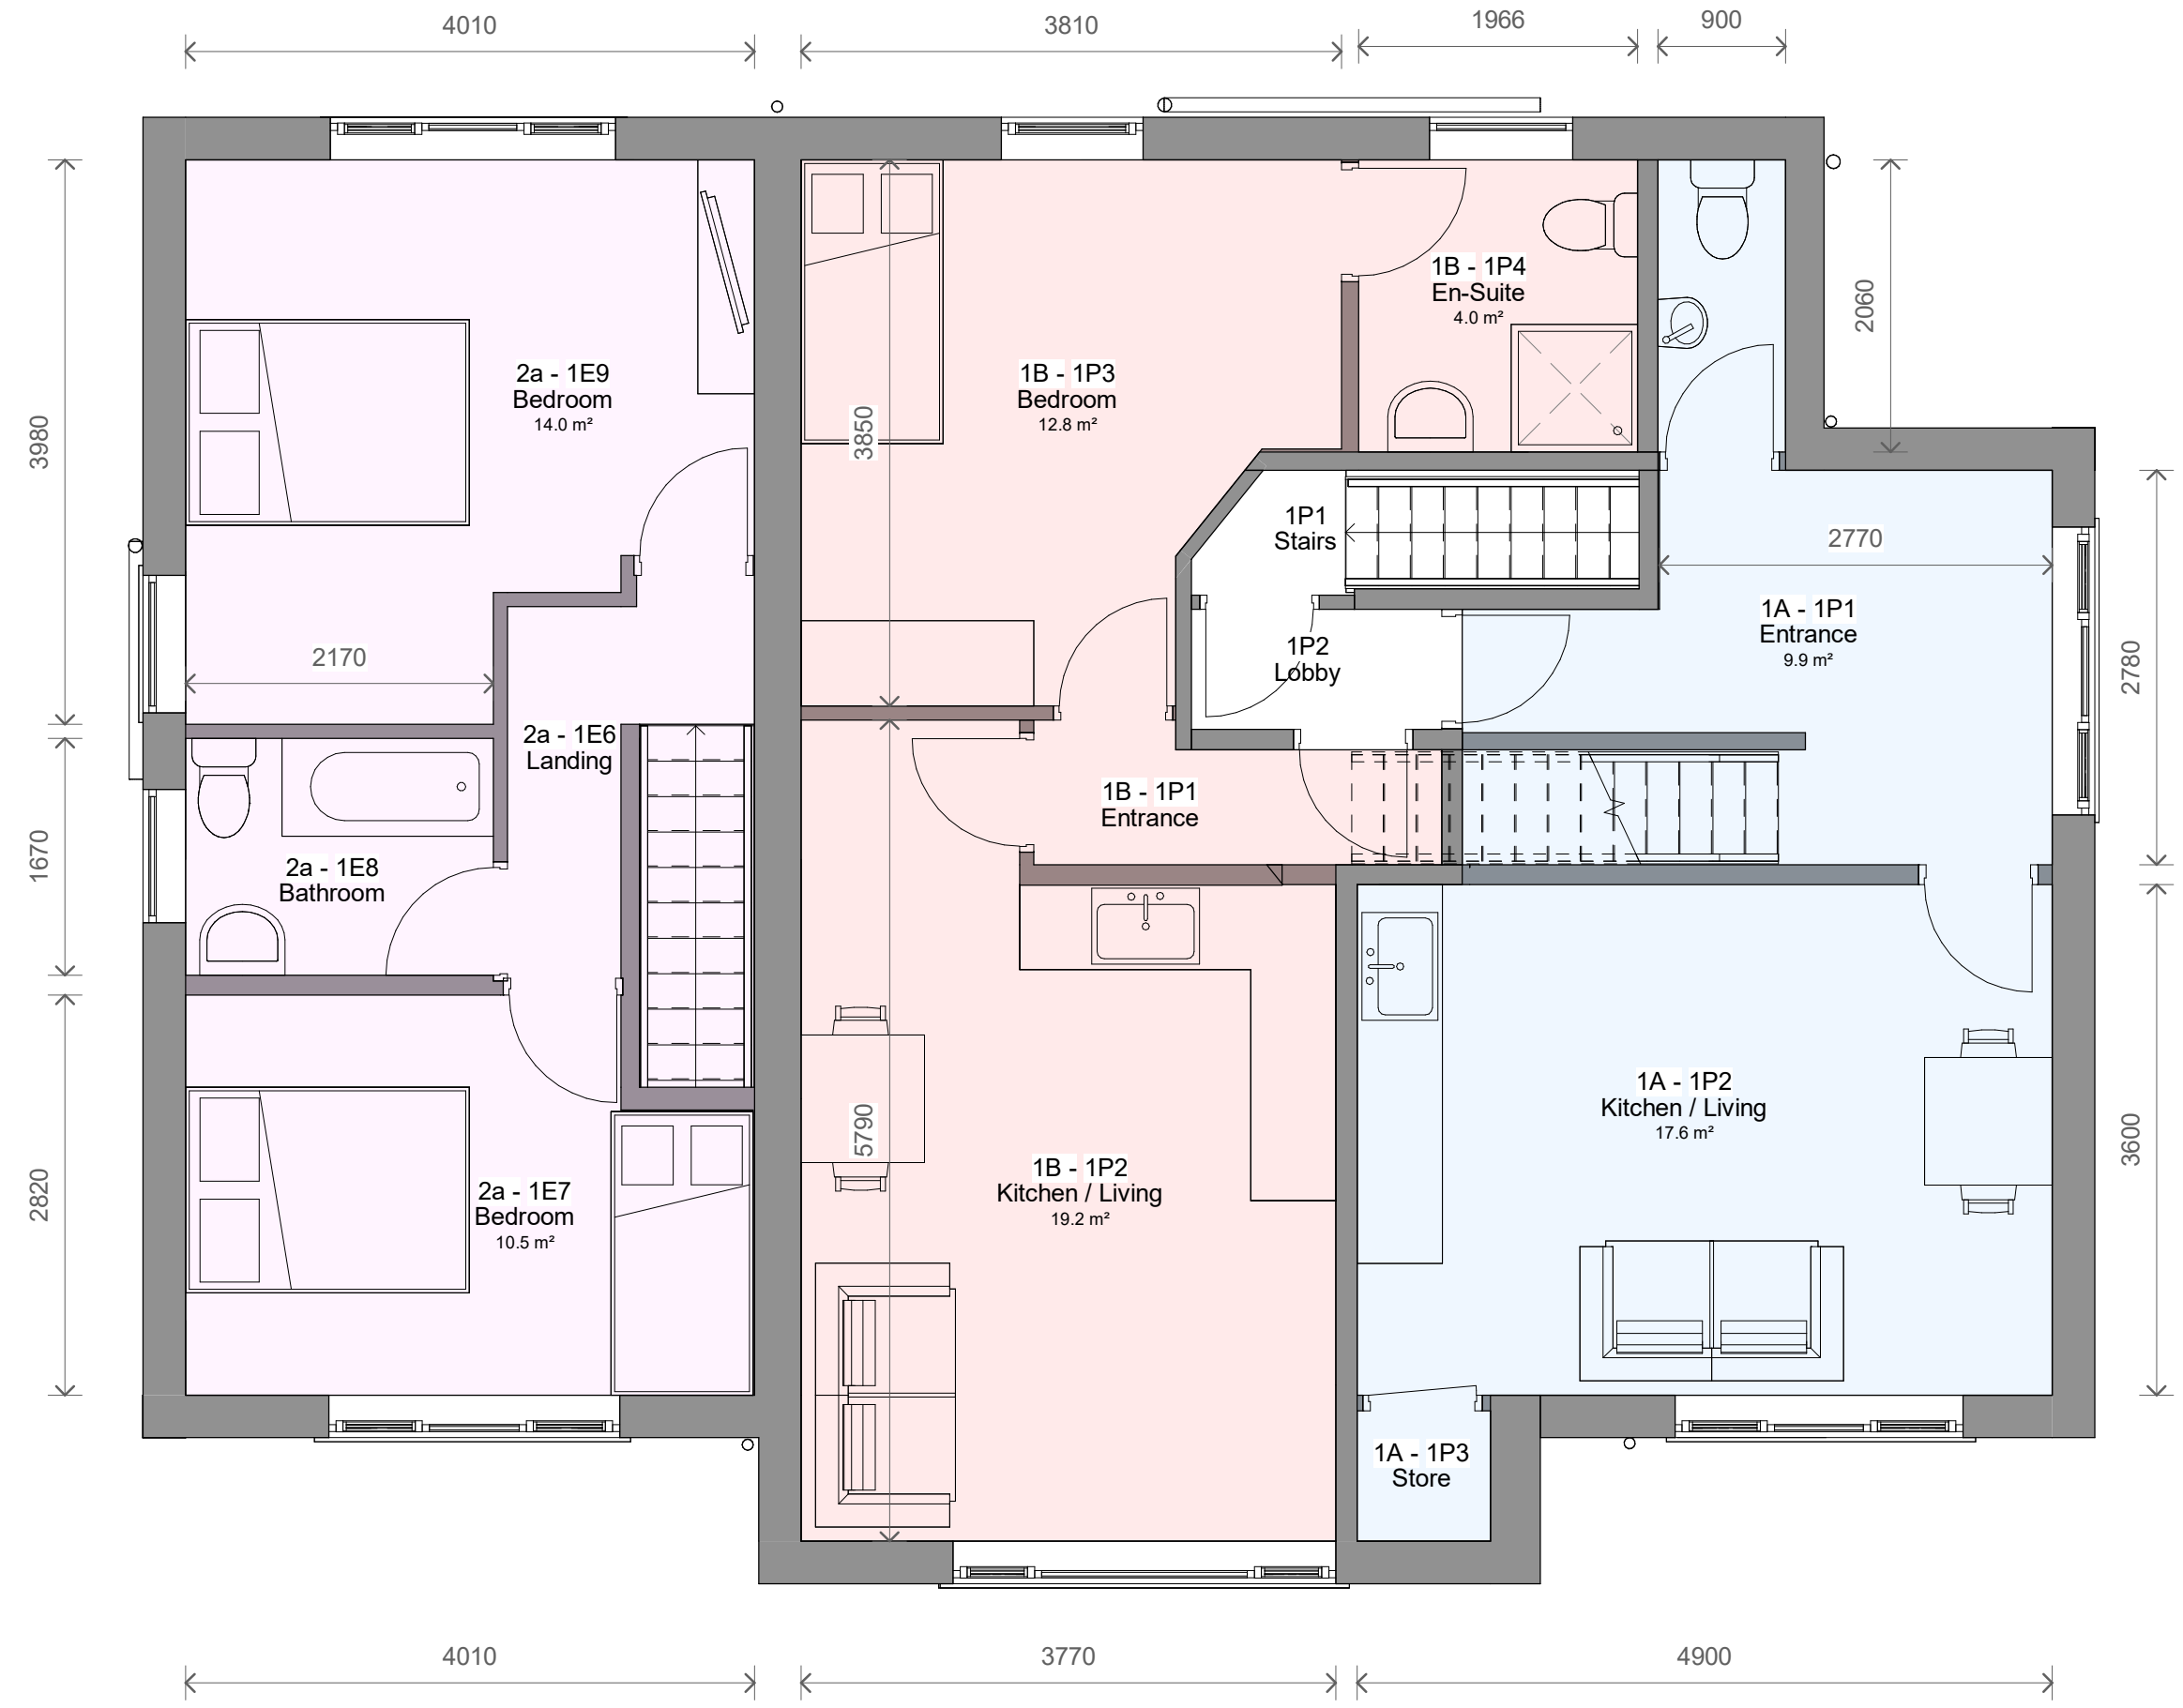

3 Level 1 - Proposed
1 : 50



Flat Areas



Flat A - 39.5m² - 1 Bedroom, 1 Person



Flat B - 70m² - 2 Bedroom, 2 Person

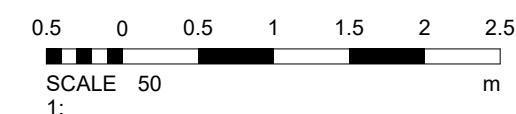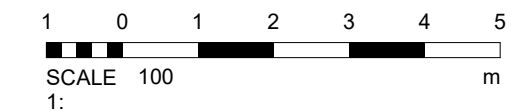

No.		Description		Date	Initial
PROJECT					
2 Melton Road					
TITLE					
Proposed Plans					
STATUS					
DESIGN					
DRAWN BY		DATE		SCALE (@ A1)	
TP		04/03/2024		As indicated	
PROJECT NUMBER		DRAWING NUMBER			REV
GSS24016		004			
GOLD SKETCH					
S T U D I O S					
www.goldsketch.co.uk		info@goldsketch.co.uk 0161 792 9595			
NOTES					
© COPYRIGHT. ALL RIGHTS RESERVED. THIS DRAWING MUST BE REPRODUCED WITHOUT PRIOR WRITTEN CONSENT. DRAWING TO BE USED FOR THE STATUS INDICATED ONLY. ALL DIMENSIONS AND SETTING OUT SHALL BE CHECKED AND CONFIRMED ON SITE. ANY DISCREPANCIES TO BE REPORTED TO THE DESIGNER PRIOR TO COMMENCEMENT OF ANY WORK. ALL WORK AND MATERIALS TO BE IN ACCORDANCE WITH CURRENT BUILDING LEGISLATION, RELEVANT CODES OF PRACTICE AND BRITISH STANDARDS. ALL DIMENSIONS ARE IN MILLIMETERS UNLESS OTHERWISE STATED.					