

DRG No. FS 4904 / S / 1001 Rev. P1




SECTION B–B OF PROPOSED WALL
(1:50)

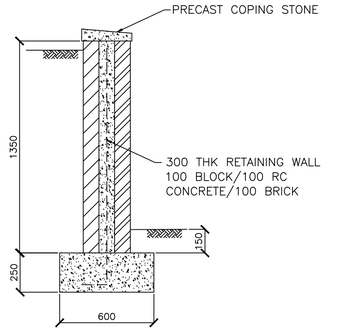

SECTION A–A
OPTION 1
(1:20)

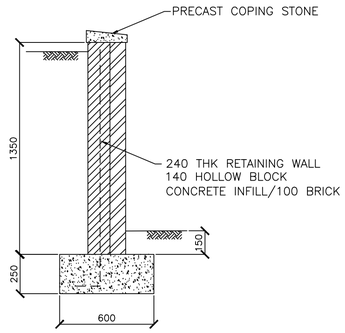

SECTION A–A
OPTION 2
(1:20)

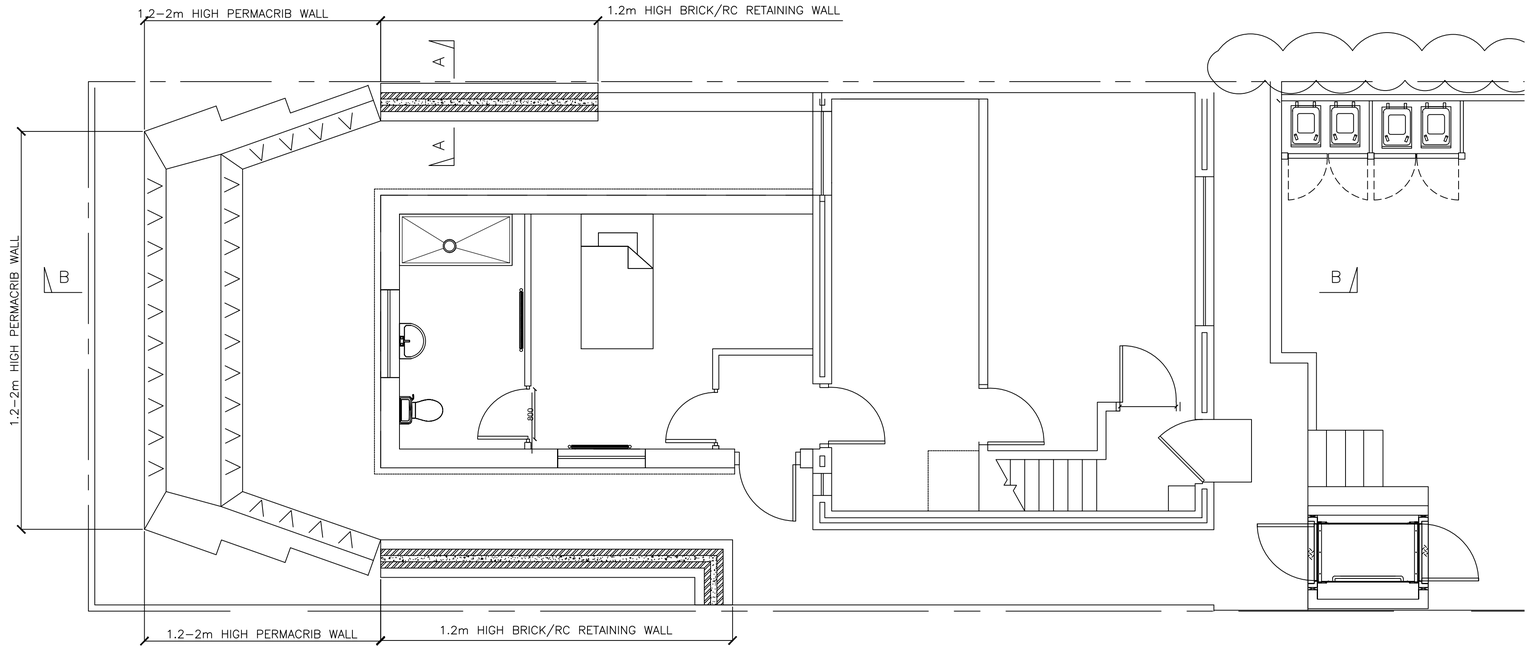

PROPOSED PLAN
(1:50)

NOTES:

1. ALL DIMENSIONS ARE IN MILIMETRES UNLESS NOTED OTHERWISE.
2. THIS DRAWING IS TO BE READ IN CONJUNCTION WITH ALL OTHER RELEVANT DRAWINGS AND SPECIFICATIONS.

Rev	Description	Drawn	Chkd	Date
P1	ISSUED FOR INFORMATION	JKT	NH	FEB'24

Sir Frederick Snow & Partners Ltd
Consulting Engineers

211 - 213 Higher Hillgate
Stockport
Cheshire
SK1 3RB
Tel: 0161 477 3365
e-mail: northwest@fsnow.co.uk

Client
MANCHESTER CITY COUNCIL

Project Title
68 HEATHBANK ROAD, MANCHESTER

Drawing Title
PROPOSED RETAINING WALL
OPTION 1

Scale(s) 1:50 (Do not scale off this drawing work to figured dimensions)

Scalebar 0 10 50 100mm — Original Drawing Size A1

DRG No. FS 4904 / S / 1001 Rev. P1