




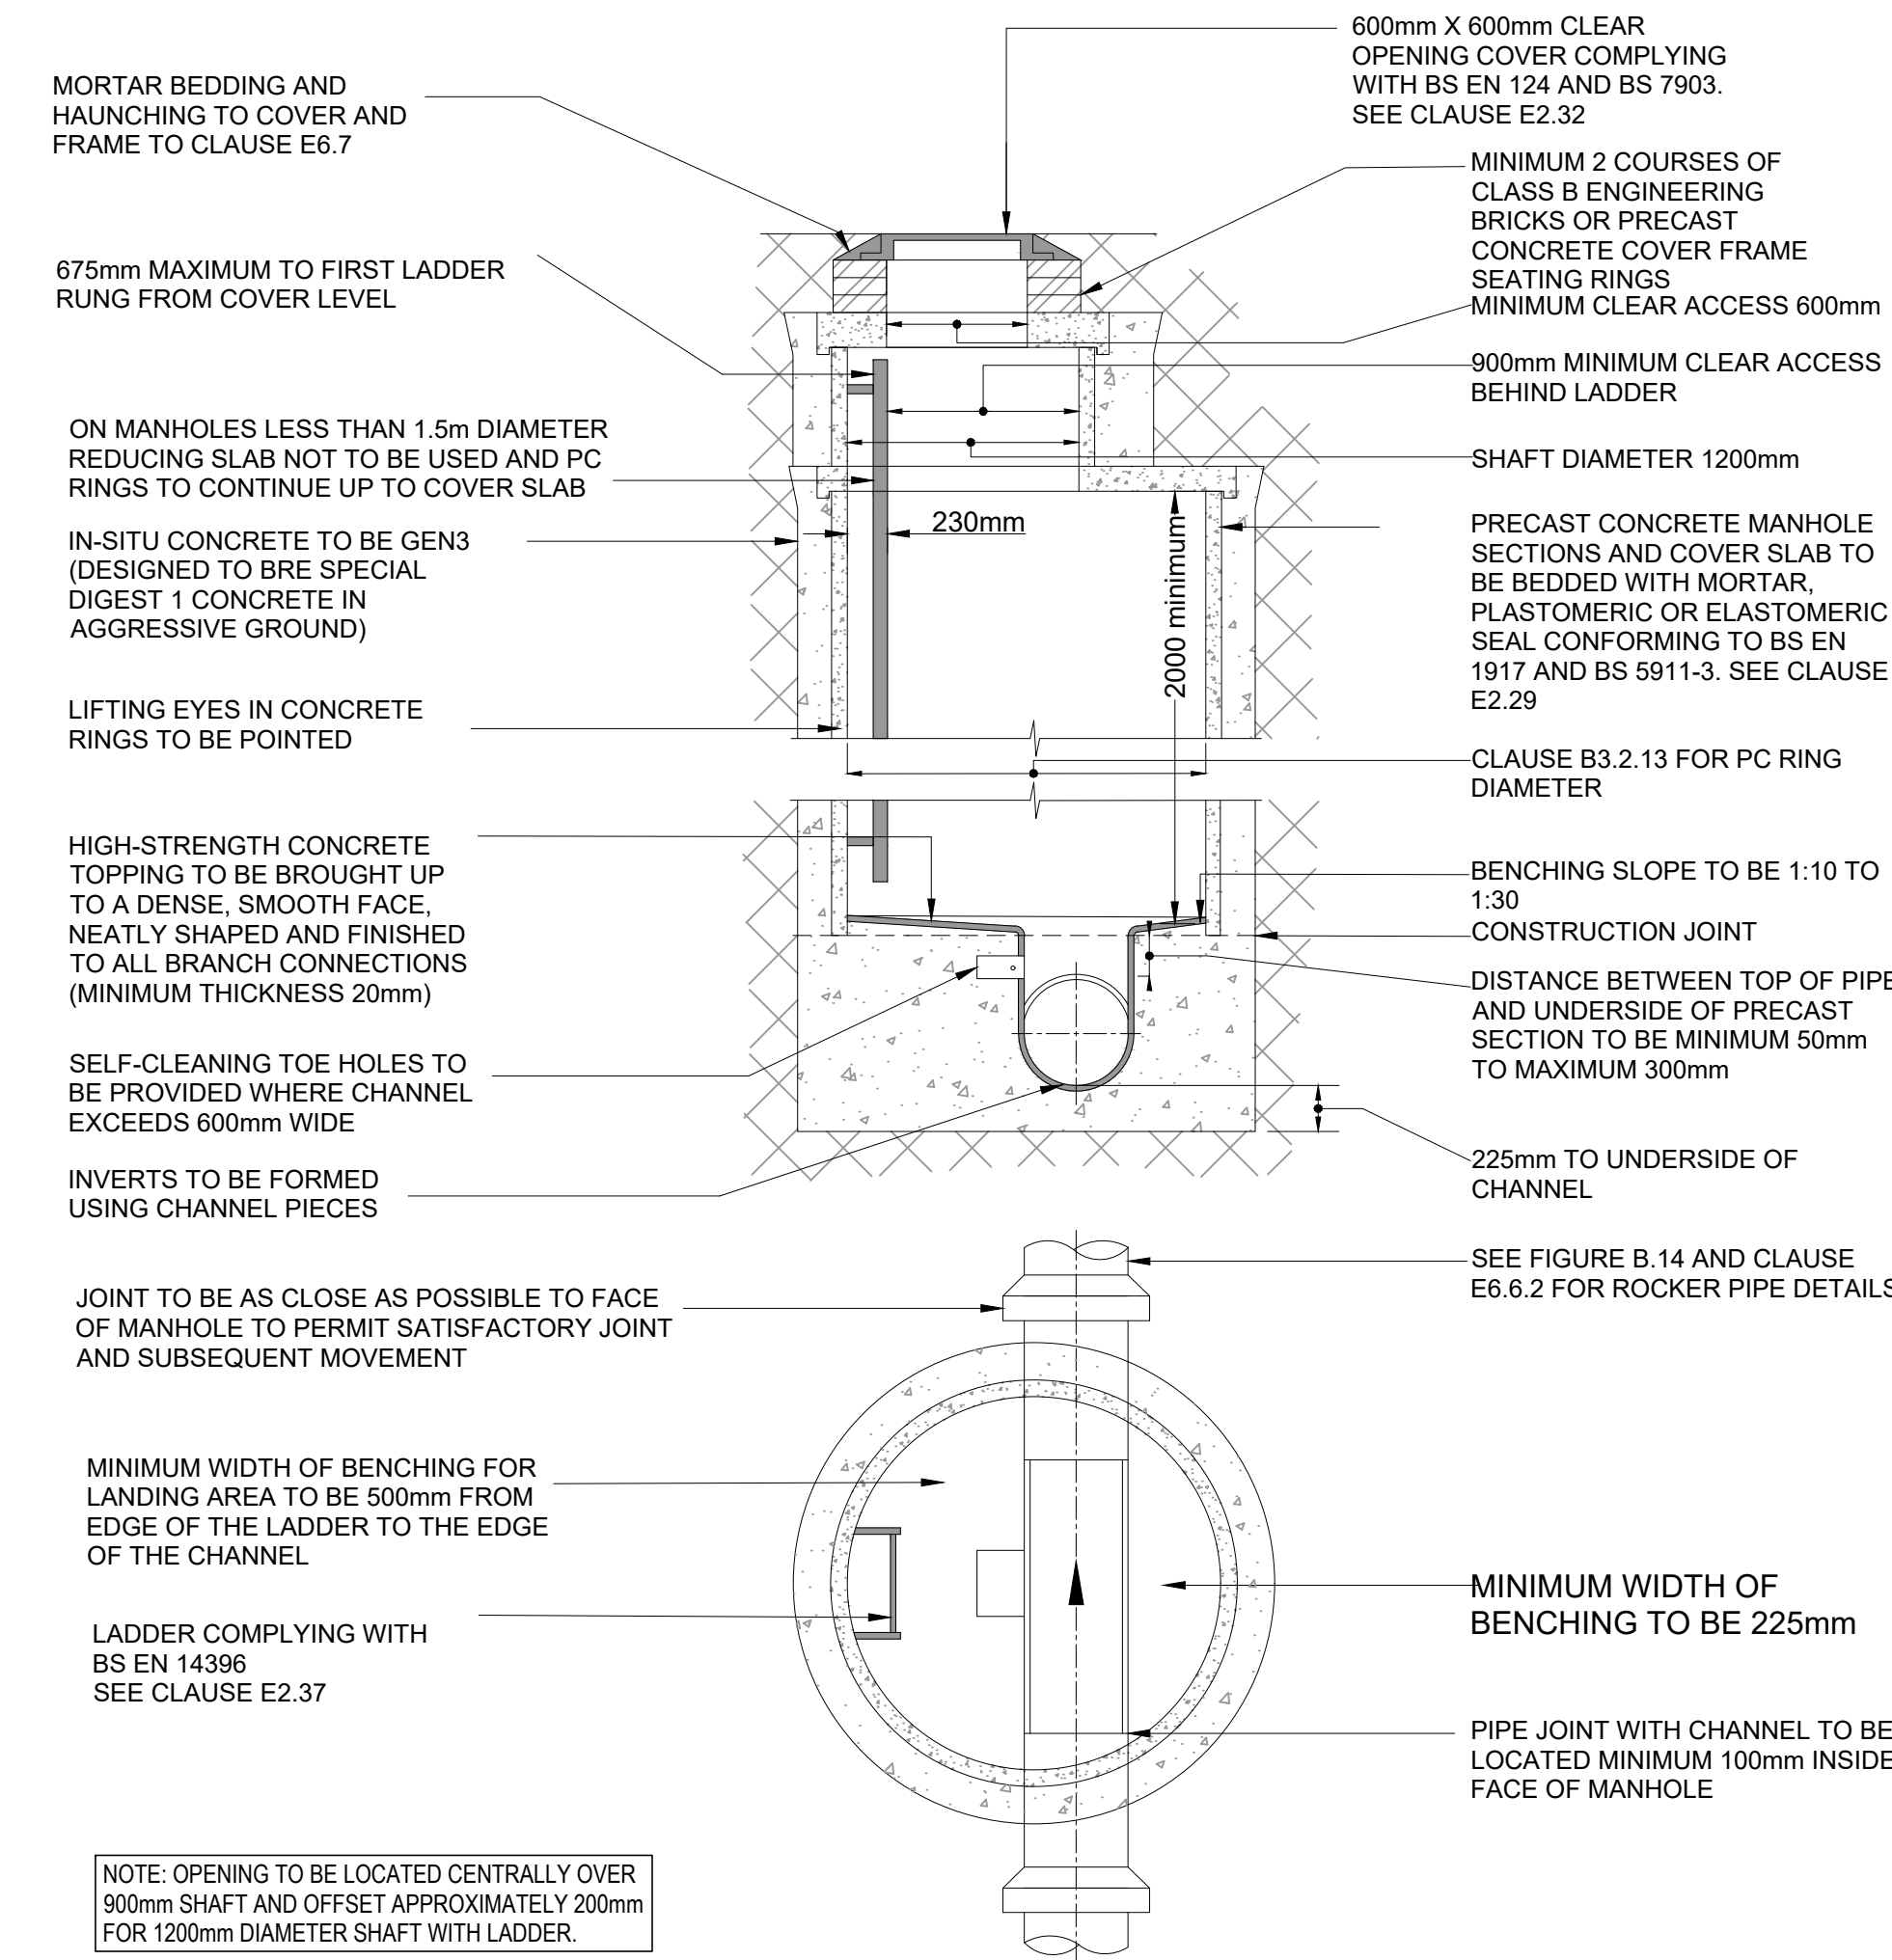


TYPICAL MANHOLE DETAIL - TYPE A1
(DEPTH FROM COVER TO SOFFIT OF PIPE 3m TO 6m)

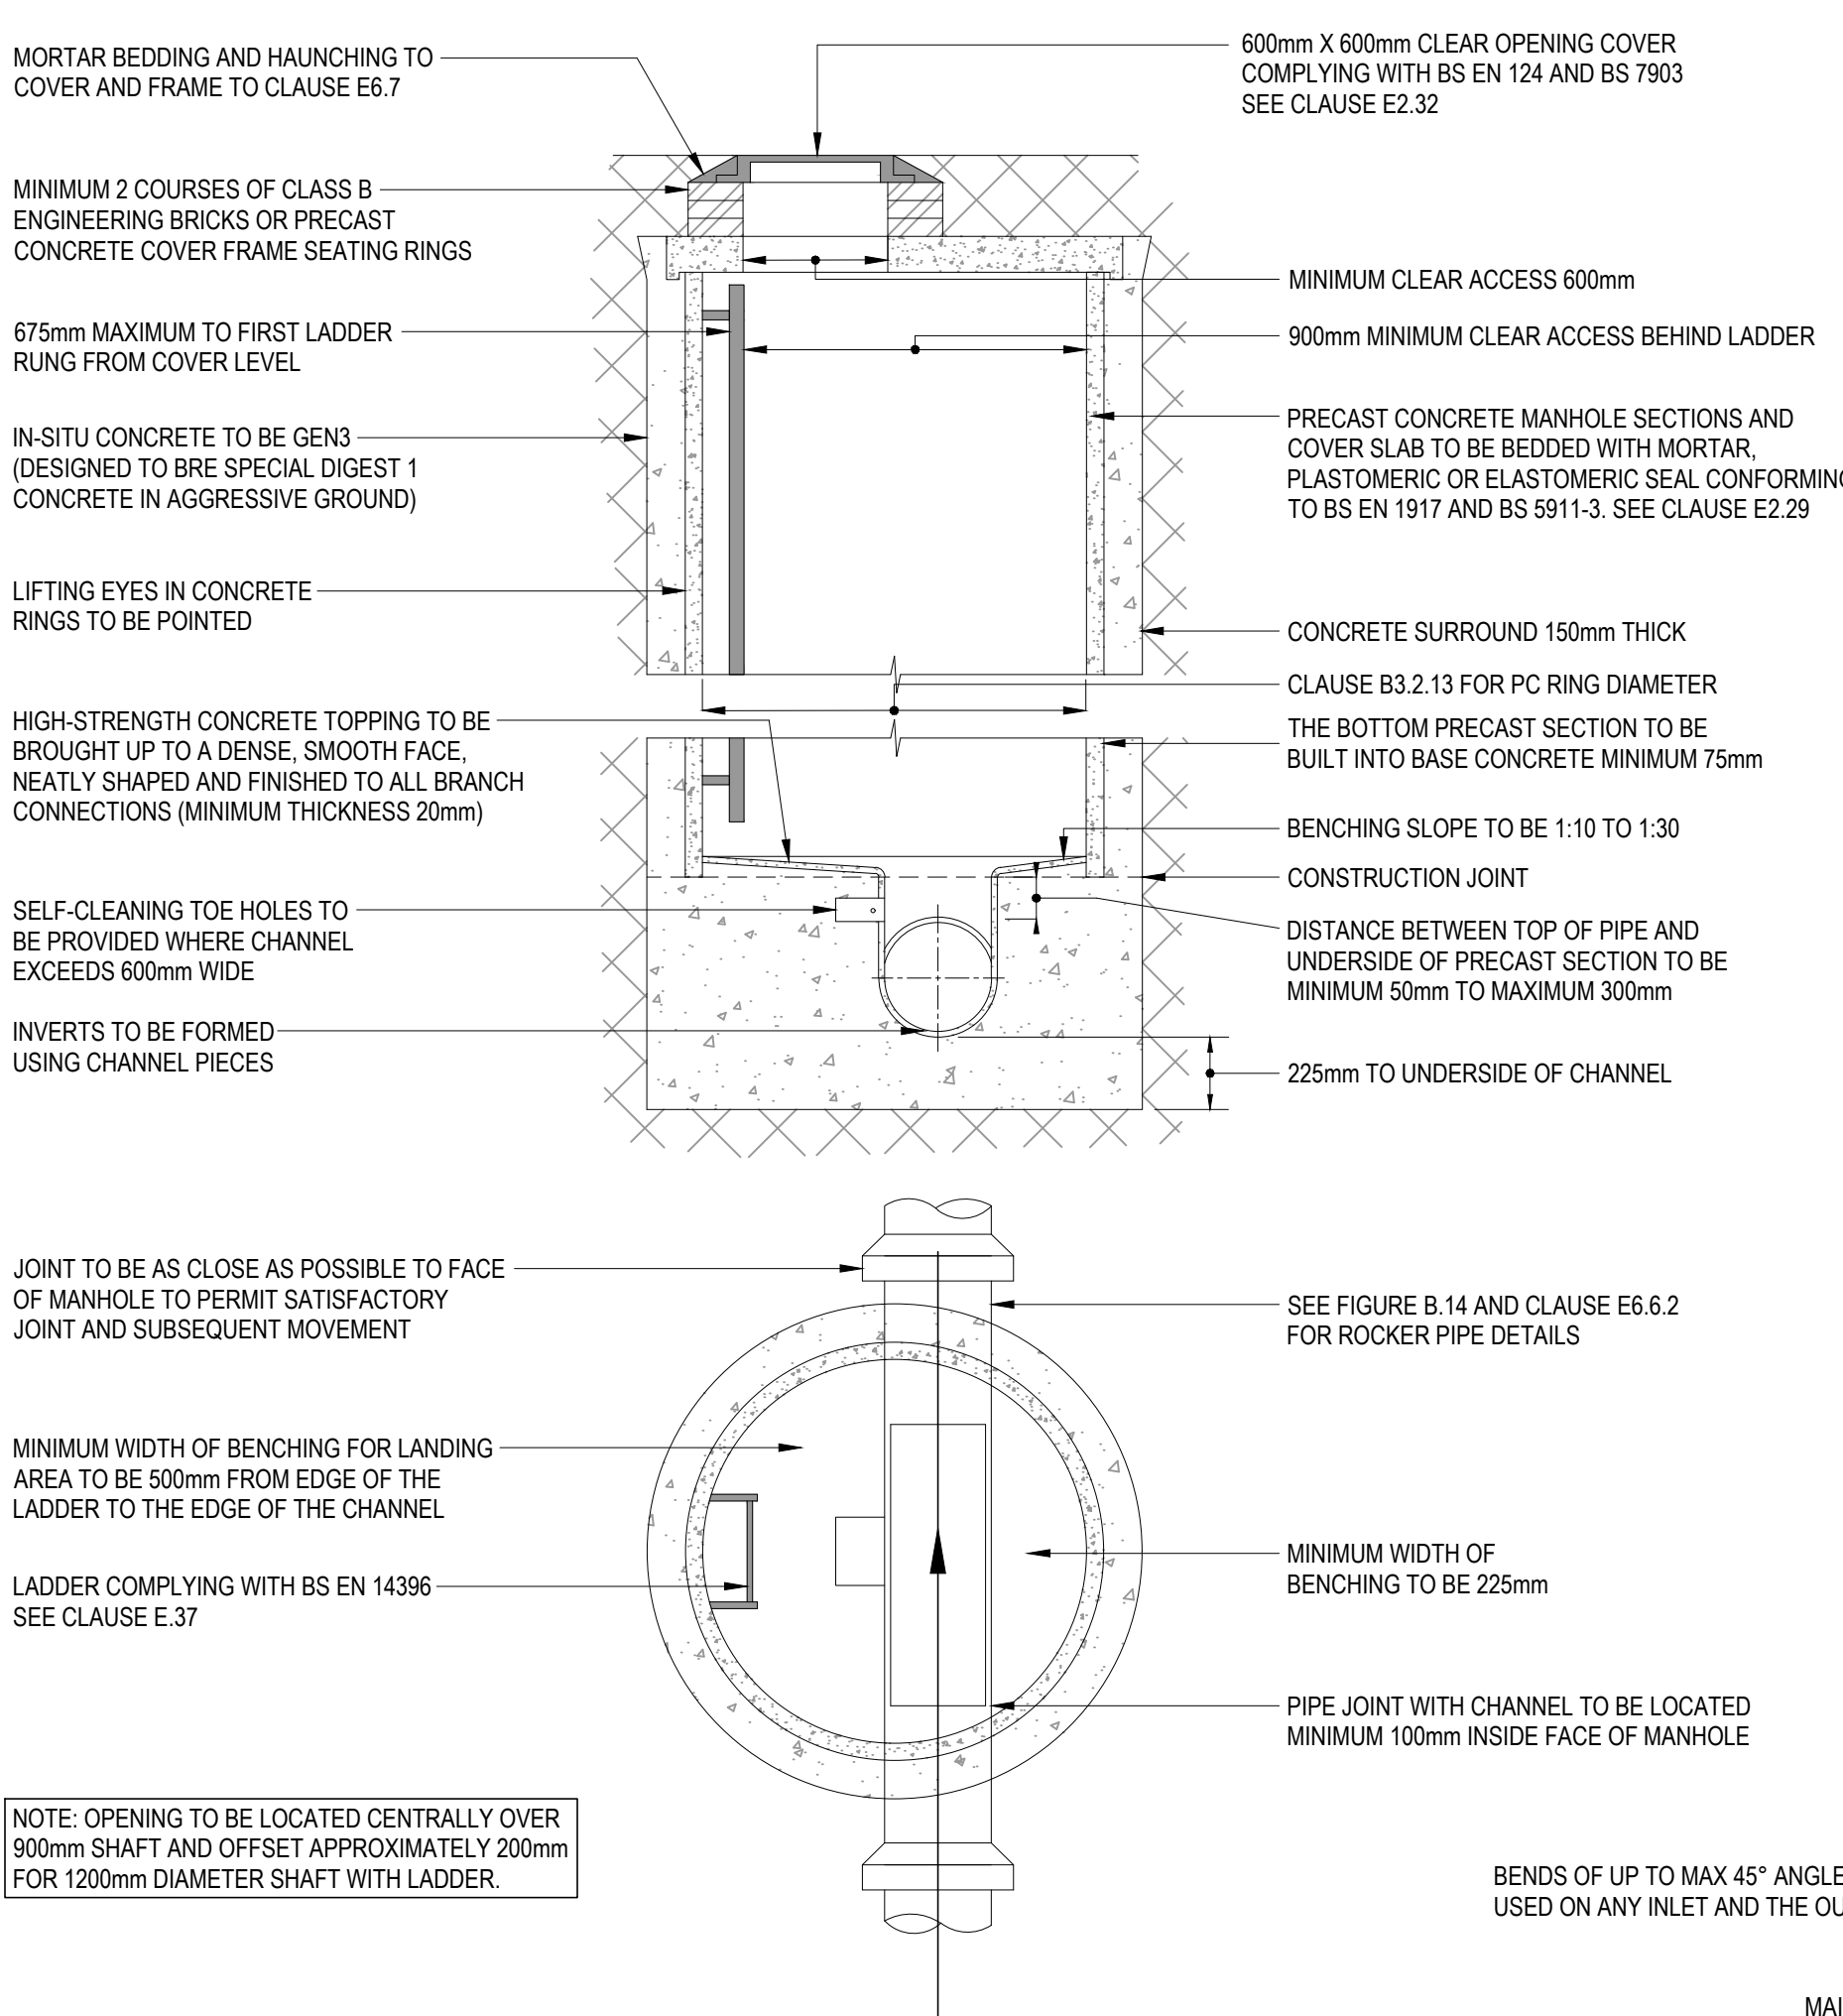


TYPICAL MANHOLE DETAIL - TYPE A2
(DEPTH FROM COVER TO SOFFIT OF PIPE 3m TO 6m)

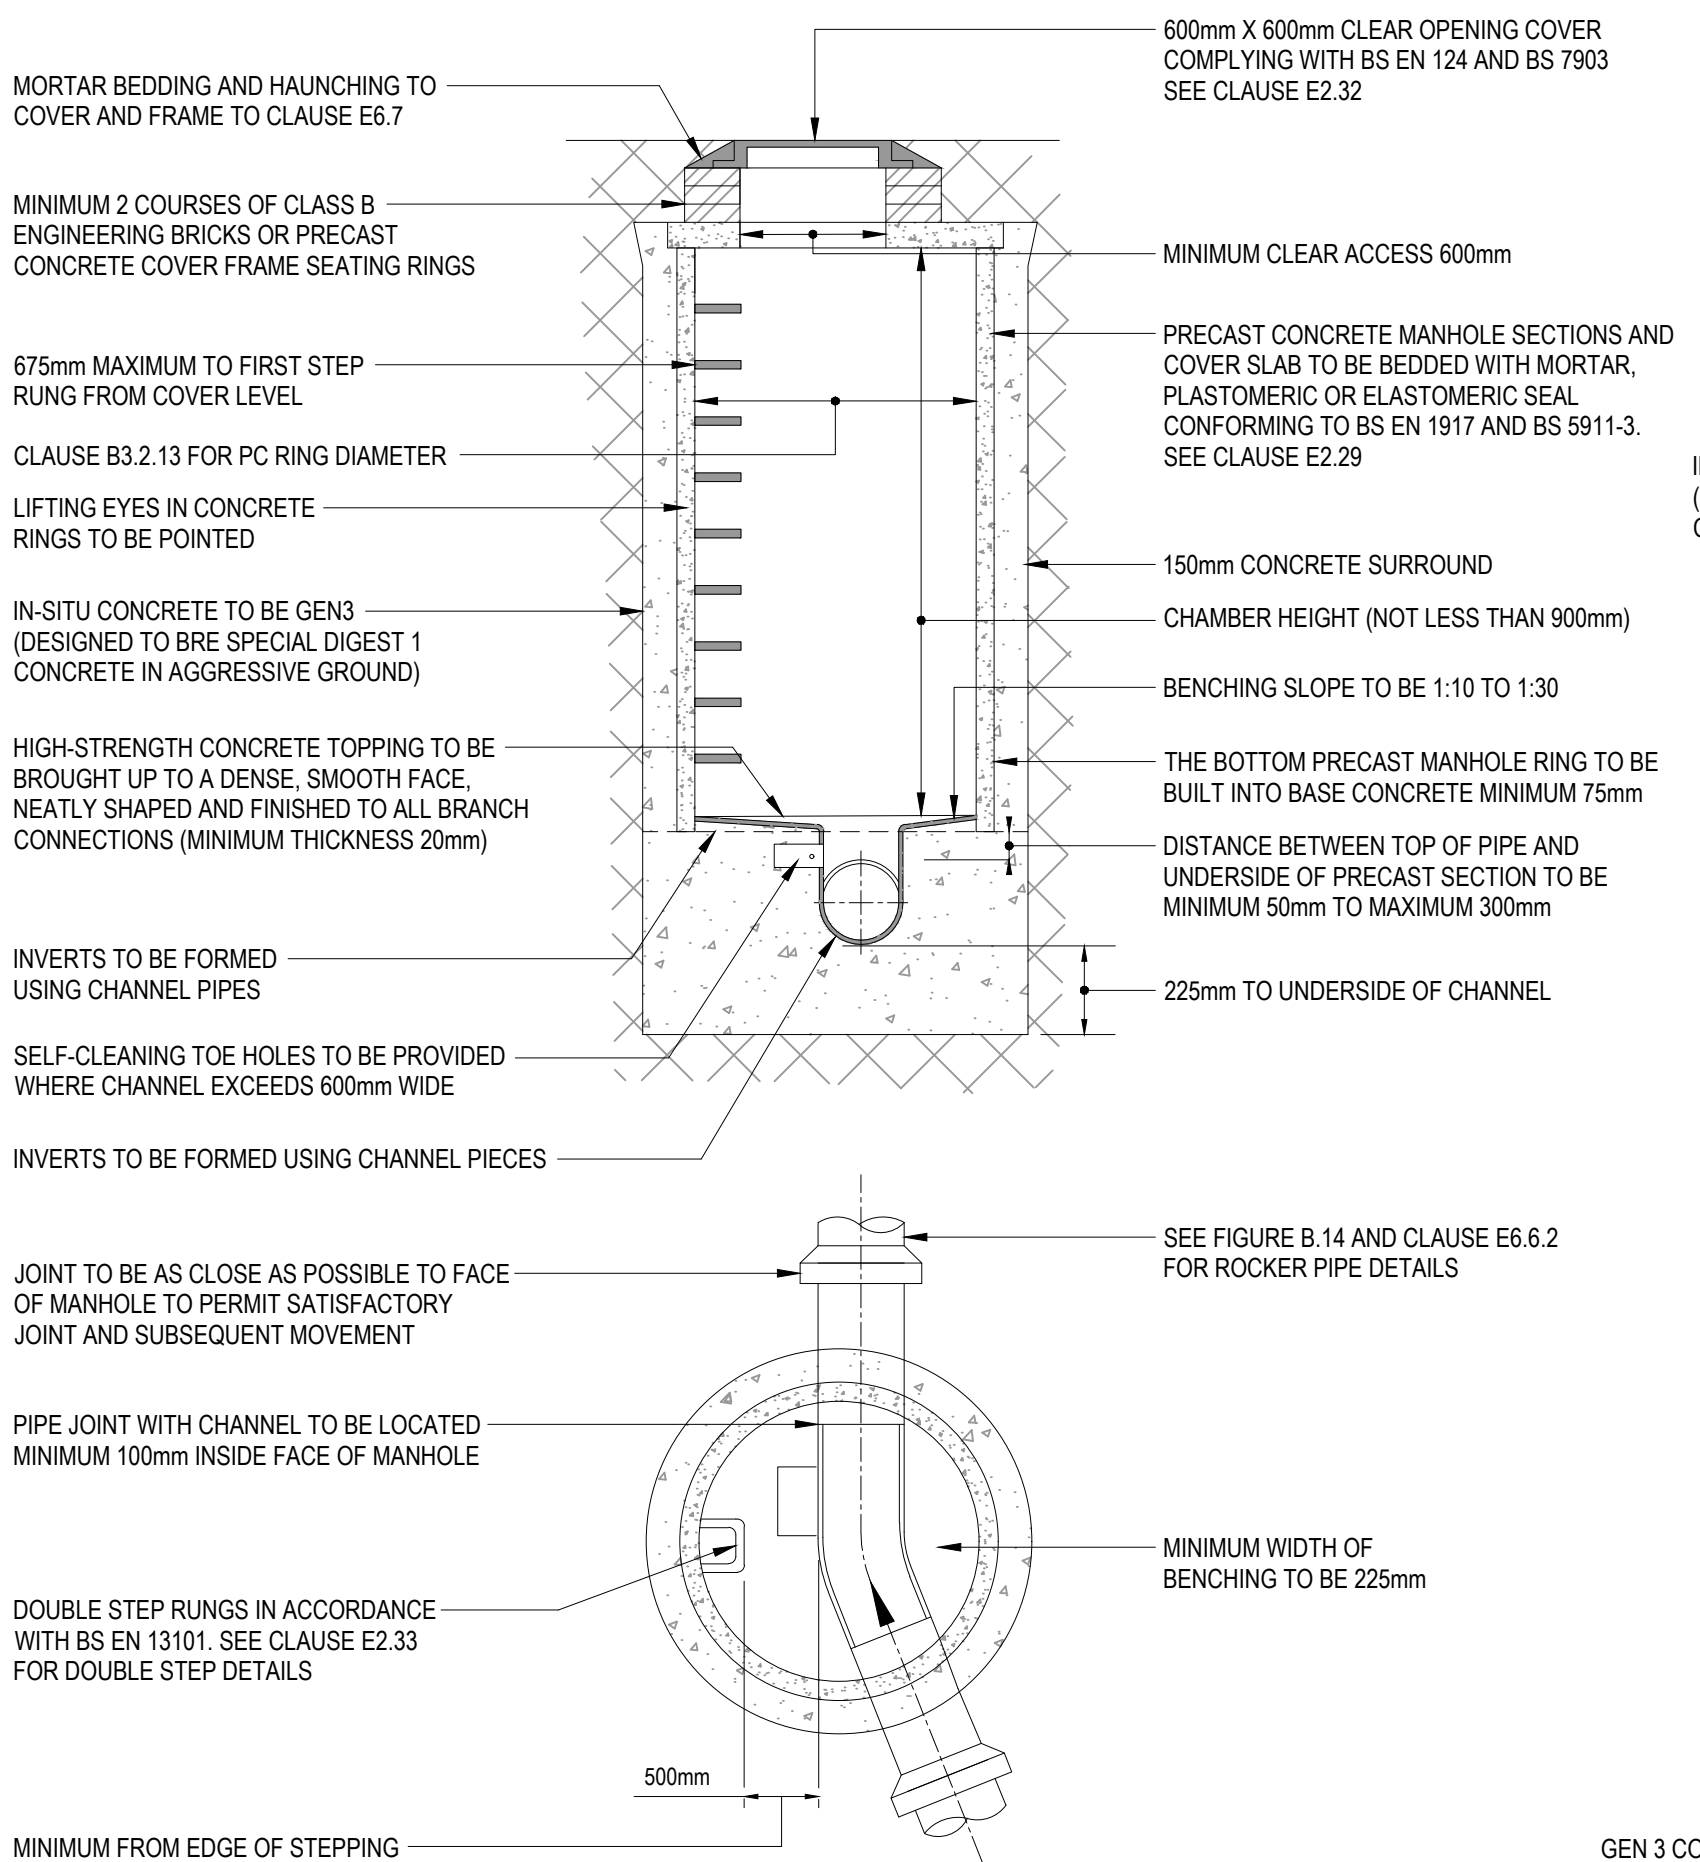


TYPICAL MANHOLE DETAIL - TYPE B
(MAXIMUM DEPTH FROM COVER TO SOFFIT OF PIPE 3.0 m)

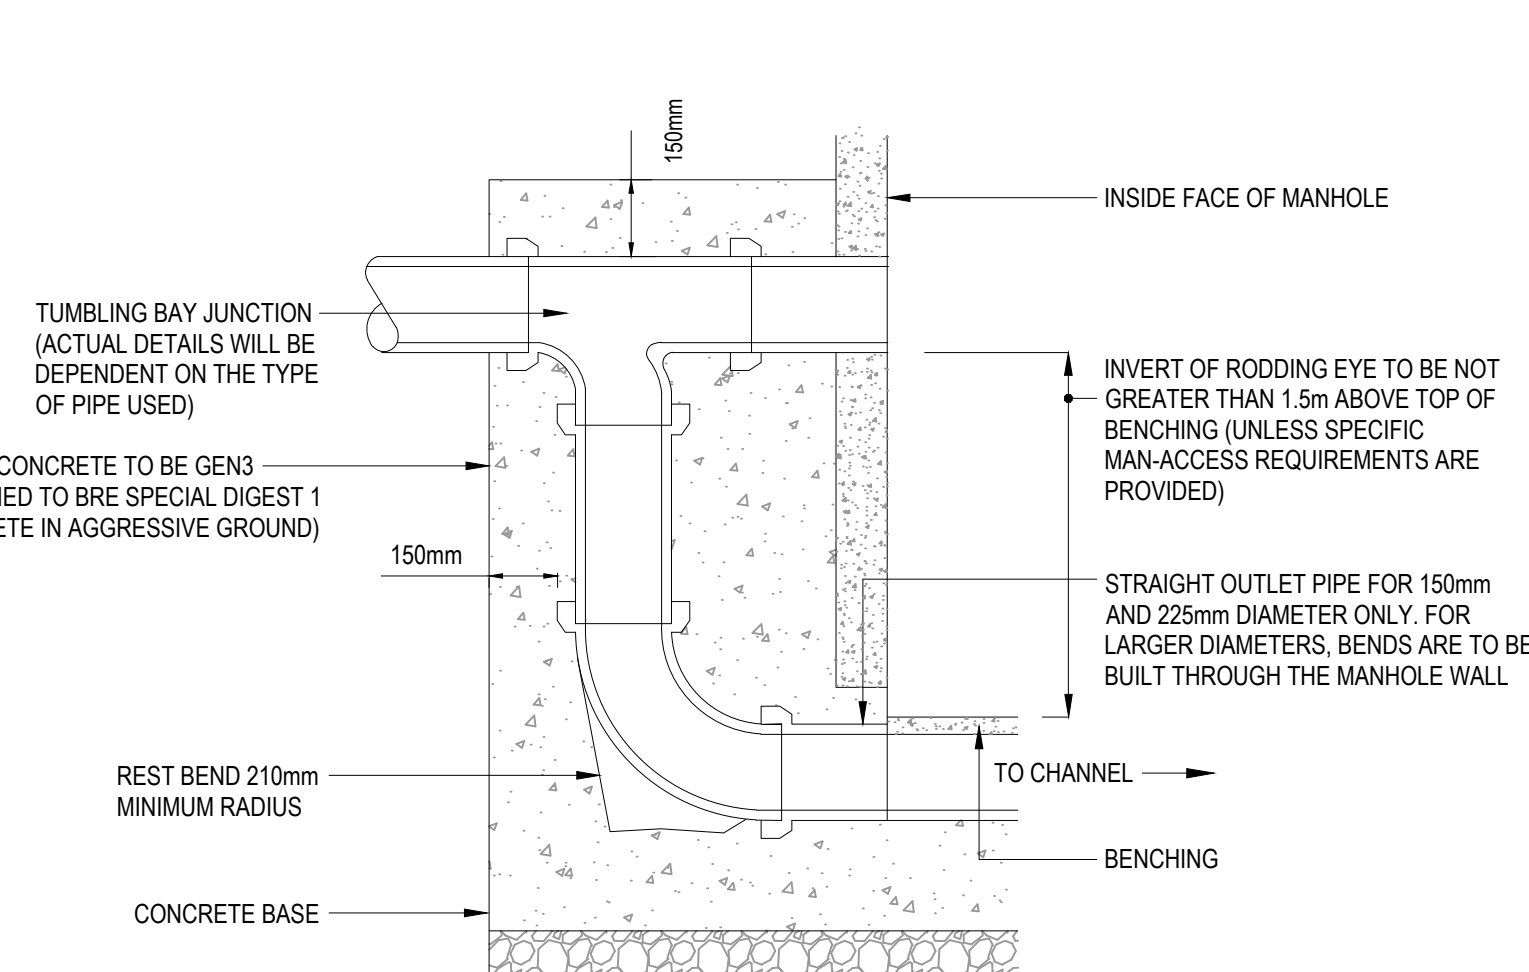


EXTERNAL VERTICAL BACKDROP

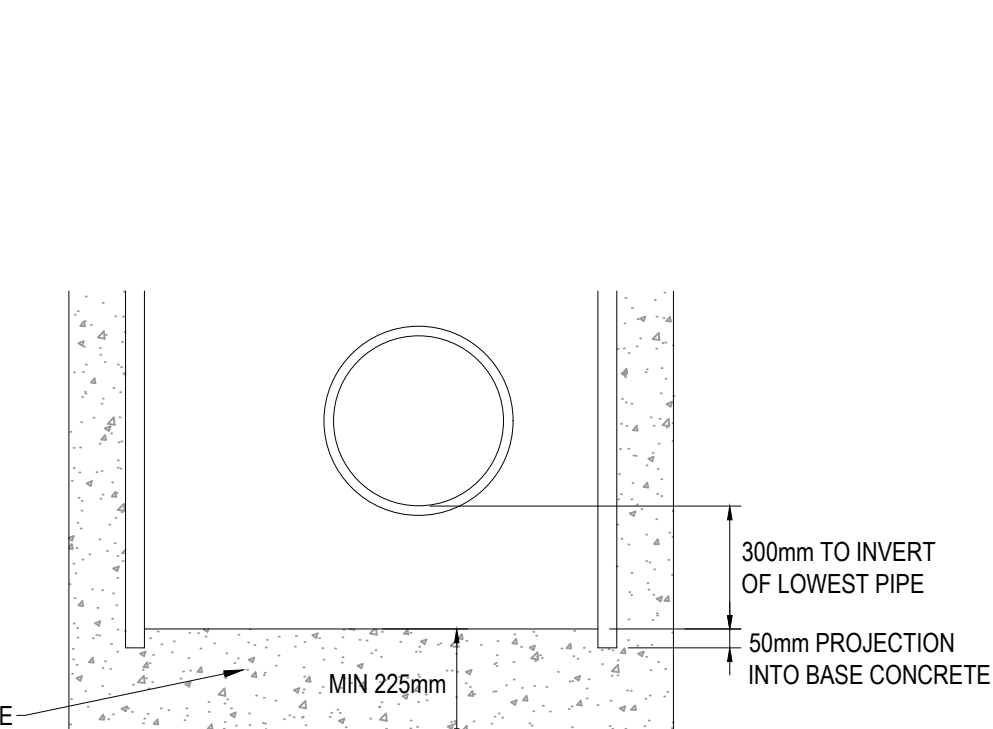


CATCH PIT DETAIL

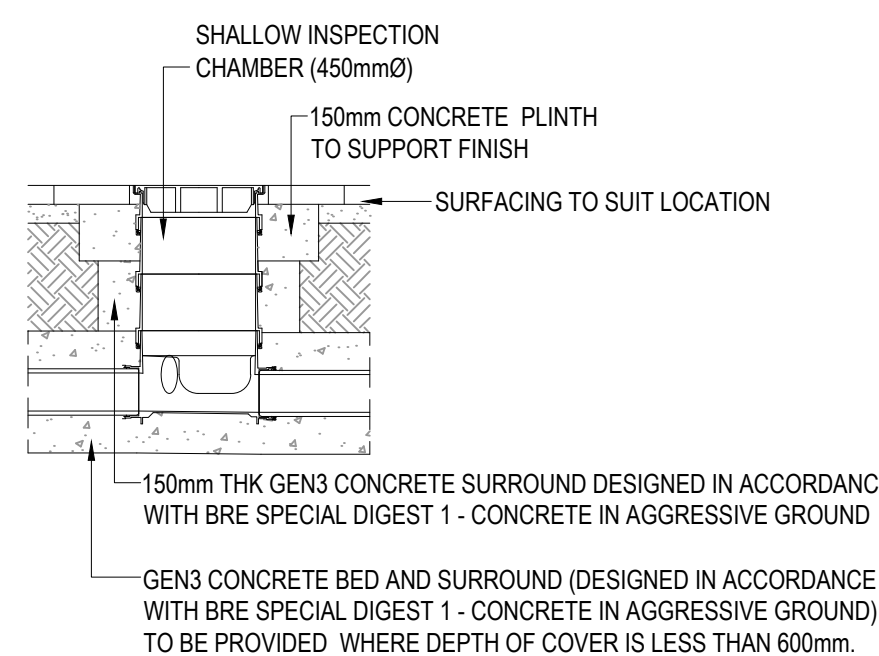


SHALLOW INSPECTION CHAMBER
MAX DEPTH 0.6m

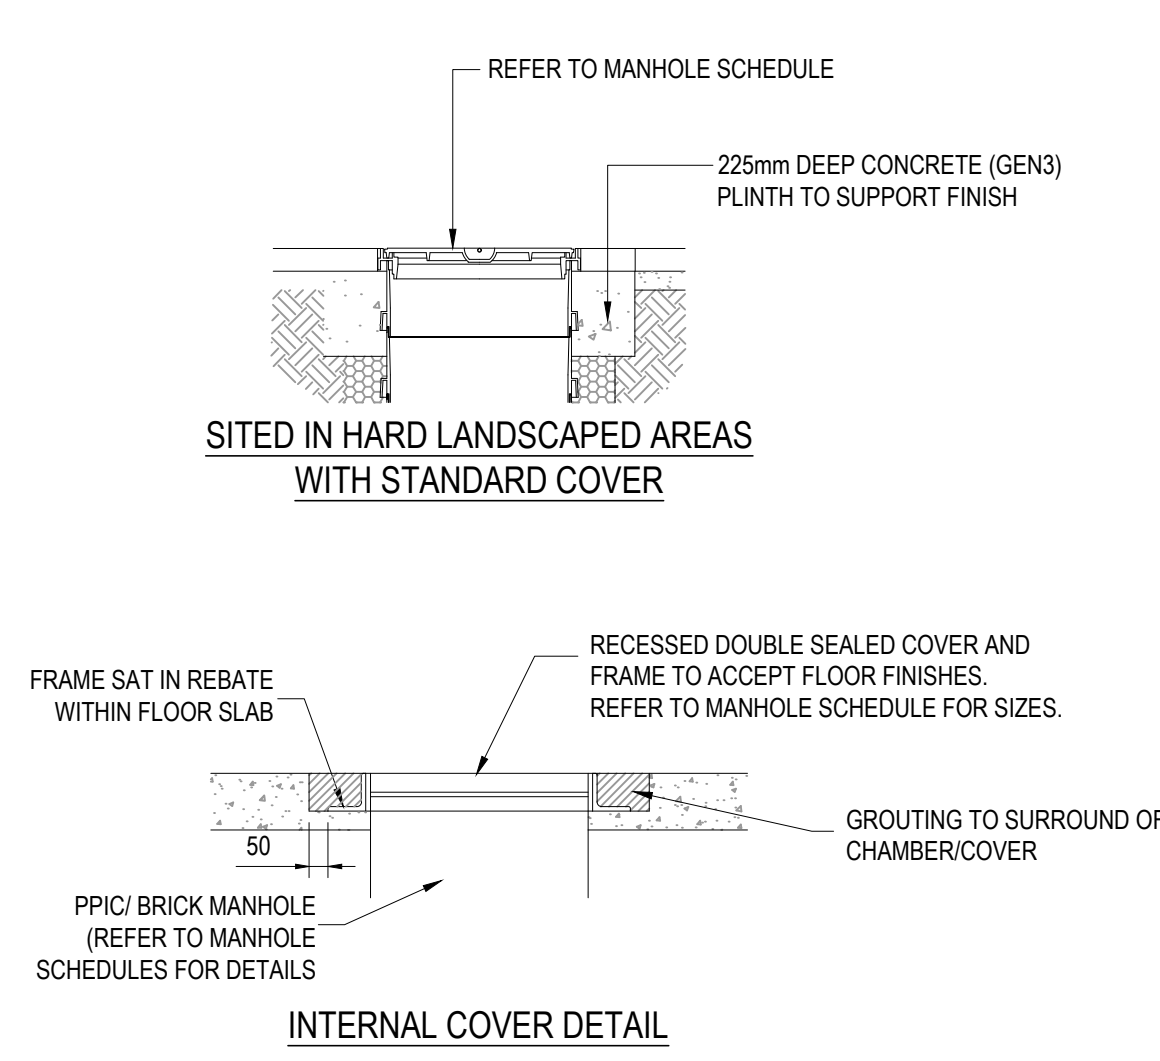

TYPICAL INSPECTION CHAMBER COVER DETAILS

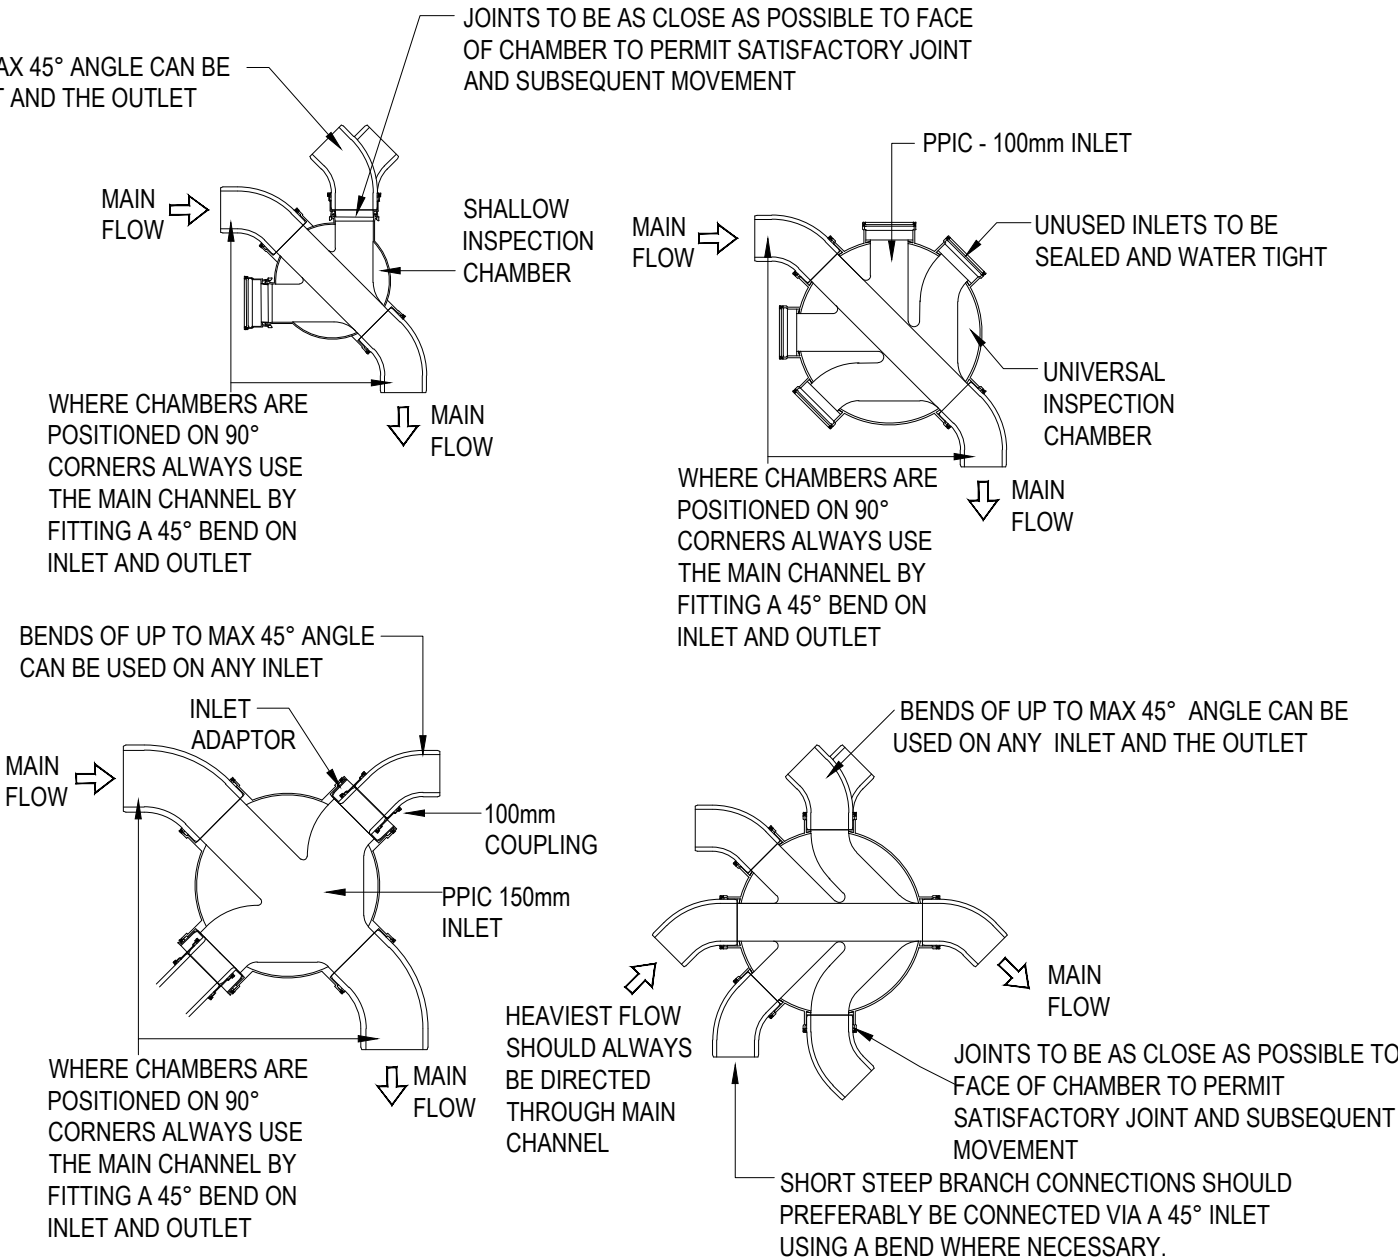

INSPECTION CHAMBER BASE DETAILS

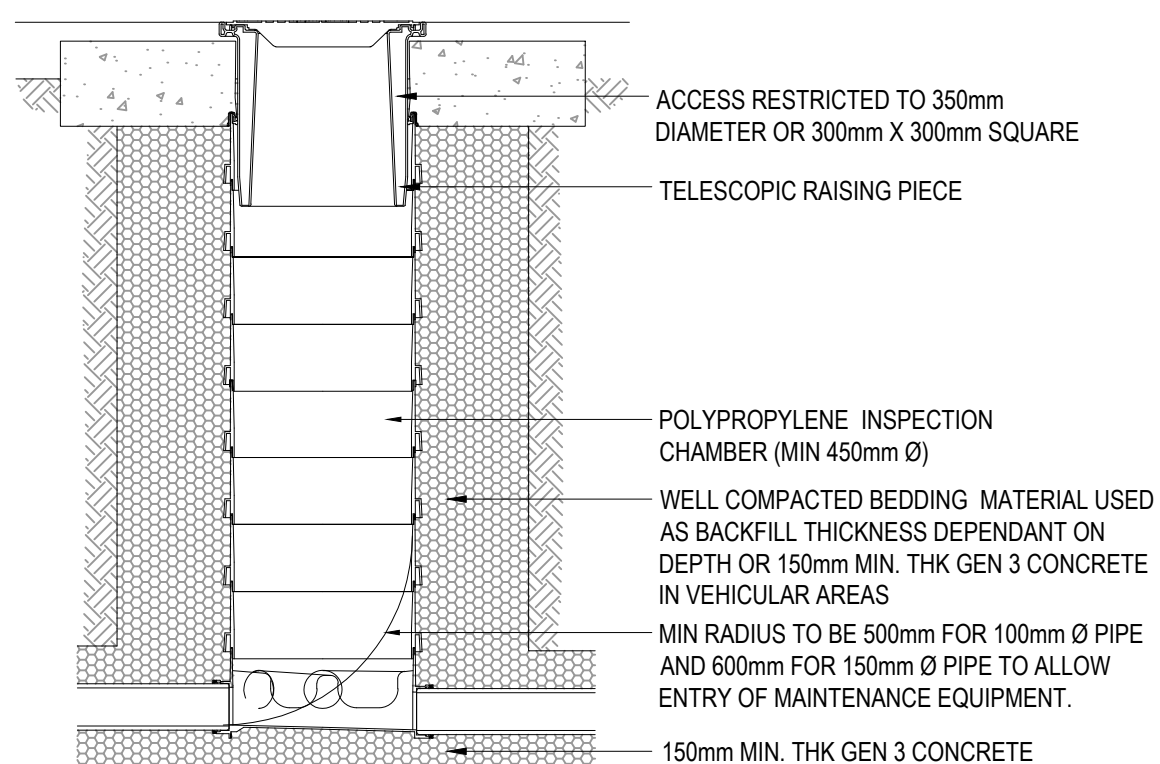

DEEP INSPECTION CHAMBER
DEPTHS BETWEEN 1.2m AND 3.0m

GENERAL NOTES:

1. THIS DRAWING IS TO BE READ IN CONJUNCTION WITH ALL RELEVANT ARCHITECTS AND ENGINEERS DRAWINGS AND SPECIFICATIONS.
2. DO NOT SCALE THIS DRAWING. ANY AMBIGUITIES, OMISSIONS AND ERRORS ON DRAWINGS SHALL BE BROUGHT TO THE ENGINEERS ATTENTION IMMEDIATELY. ALL DIMENSIONS MUST BE CHECKED / VERIFIED ON SITE.
3. ALL DIMENSIONS ARE IN MILLIMETRES UNLESS NOTED OTHERWISE.
4. FOR GENERAL NOTES REFER TO DRAWING.

P04	UPDATED FOR NEW TENDER	02.02.24	ATL	MW
C01	CONSTRUCTION ISSUE	23.09.22	ATL	MW
P03	STAGE 4 ISSUE	09/04/21	MW	MW
P02	STAGE 3 ISSUE	18/11/20	MW	MW
P01	STAGE 3 ISSUE	29/01/19	MW	CG
Rev:	Description:	Date:	By:	Chkd:

curtins

Merchant Exchange, 17-19 Whitworth Street West, Manchester, M1 5WG
0161 236 2384
manchester@curtins.com
www.curtins.com

Civils & Structures • Transport Planning • Environmental • Infrastructure • Geotechnical • Conservation & Heritage • Principal Designer
Birmingham • Bristol • Cambridge • Cardiff • Douglas • Dublin • Edinburgh • Glasgow • Kentville • Liverpool • London • Manchester • Nottingham

Status: **STAGE 5**

Project: **HAMMERSTONE ROAD DEPOT**

Orig Title: **DRAINAGE DETAILS
SHEET 1**

Project No:	Size:	Date:	Drawn By:	Designed By:	Checked By:
068065	A1	29/01/19	MW	MW	CG
Scale:	1:NTS				
Project Code:	Originator:	Zone:	Level:	Type:	Discipline:
HRD	- CUR	- XX	- ZZ	- DR	- C

92520 -P04