



09/01/2024 13:55:26

G:\5600\5668 UoM\NZC Decant Works\1\WP\BIM\5668-HMA-JO-ZZ-M3-A-00001_P01 - John Owens.rvt

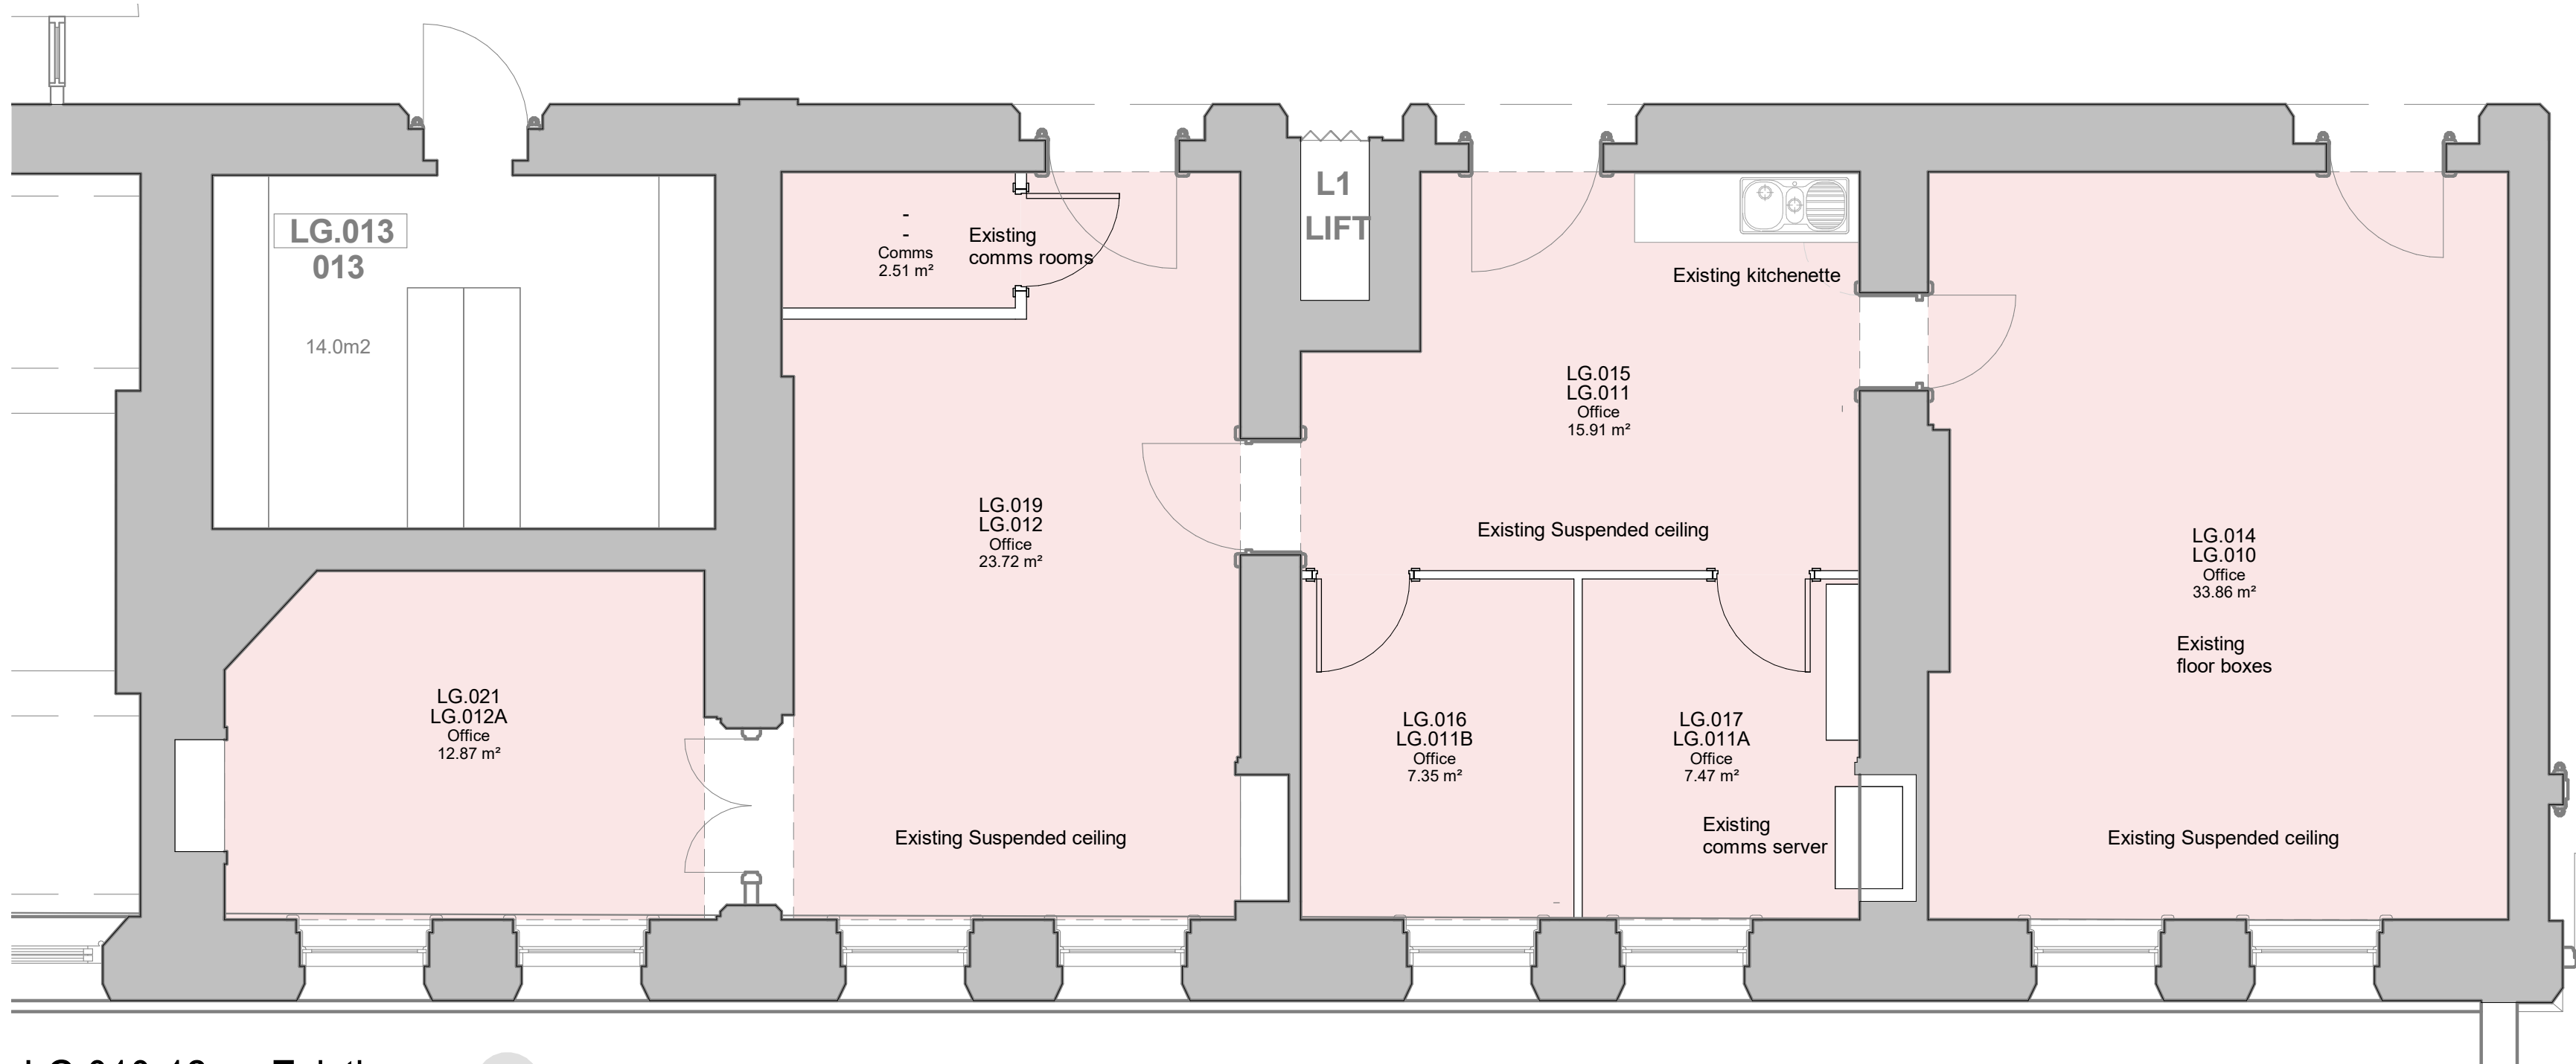


LG.010-12 as Existing

1 : 50

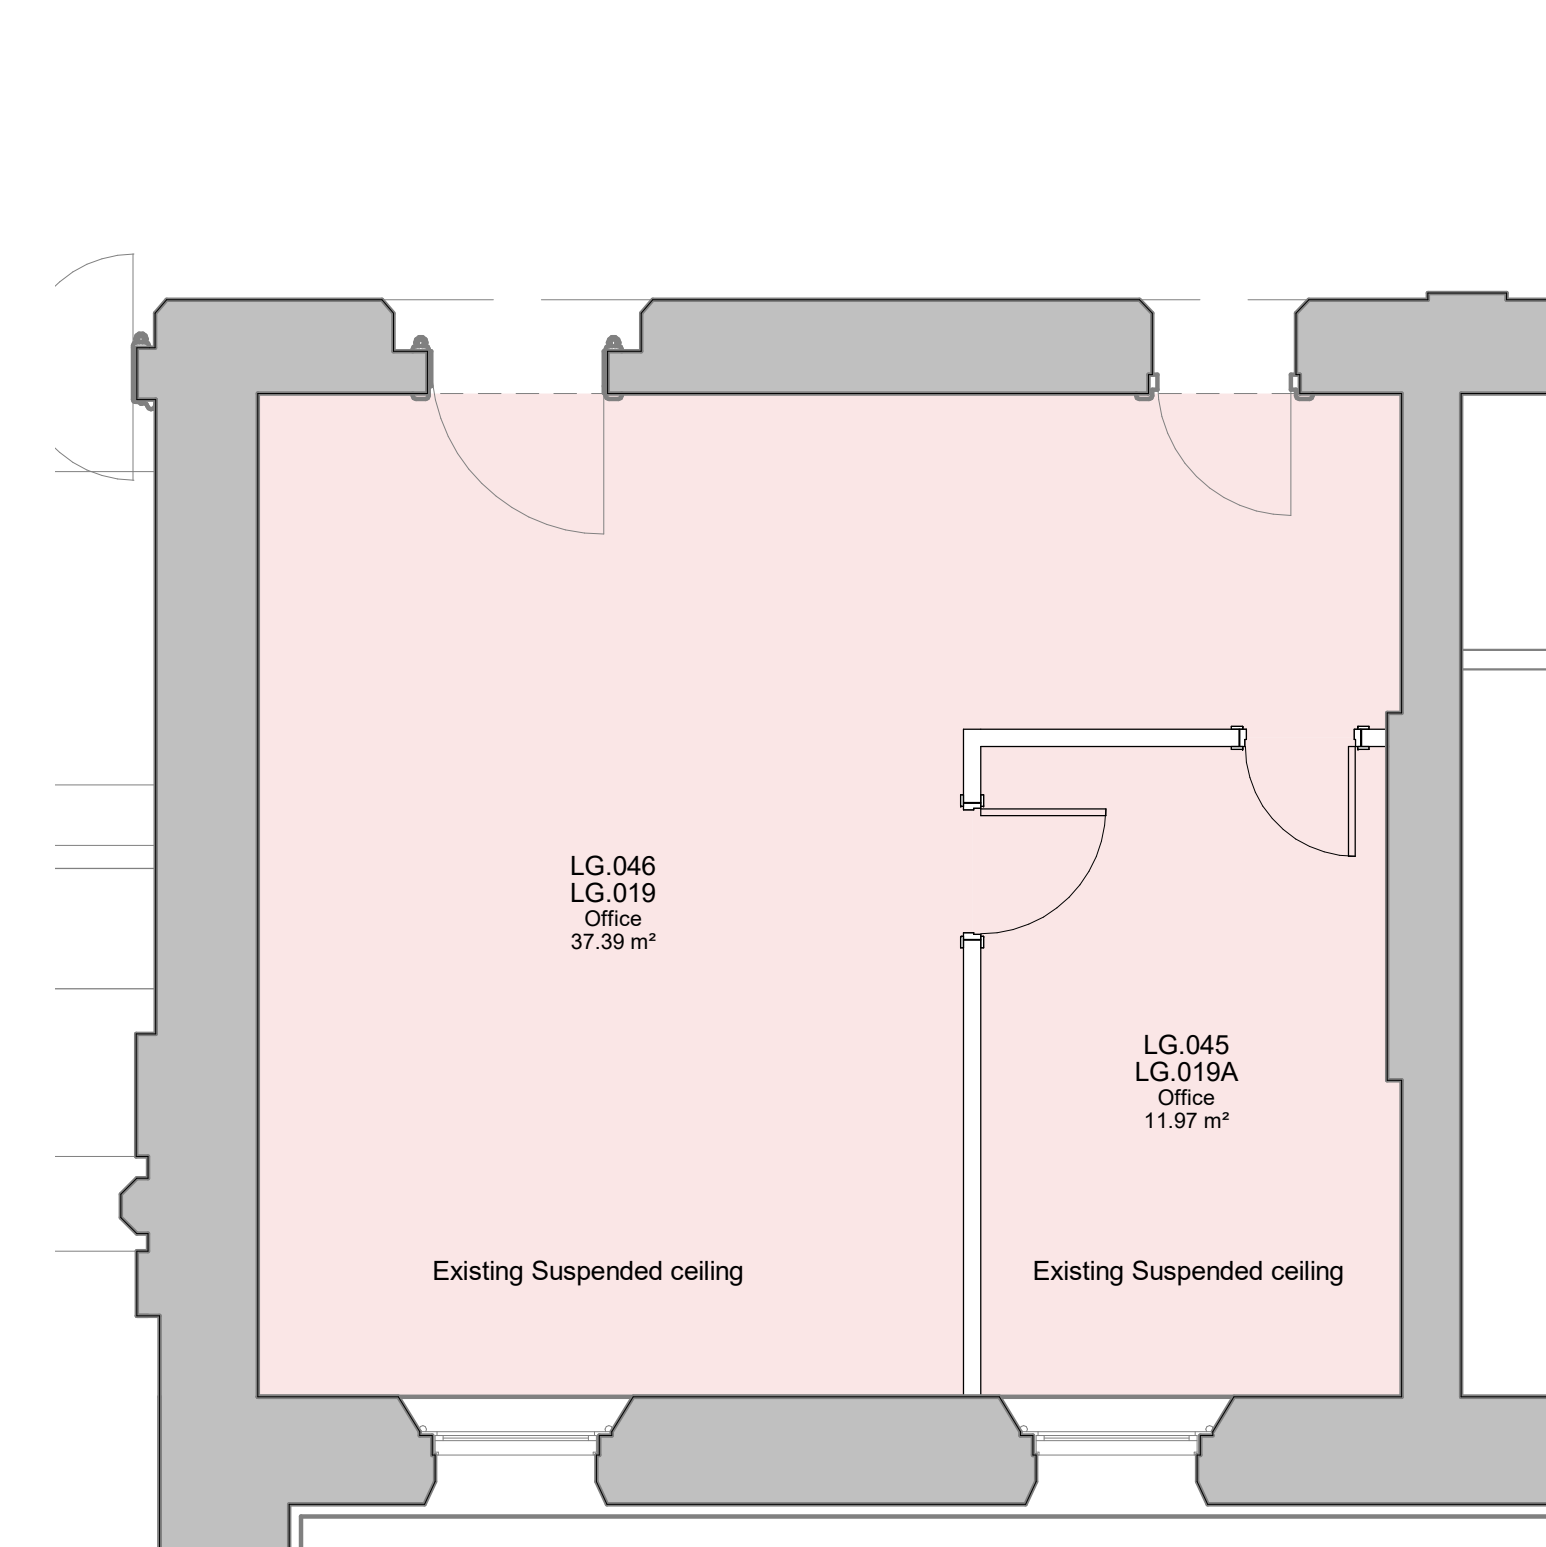


LG.019 as Existing

1 : 50

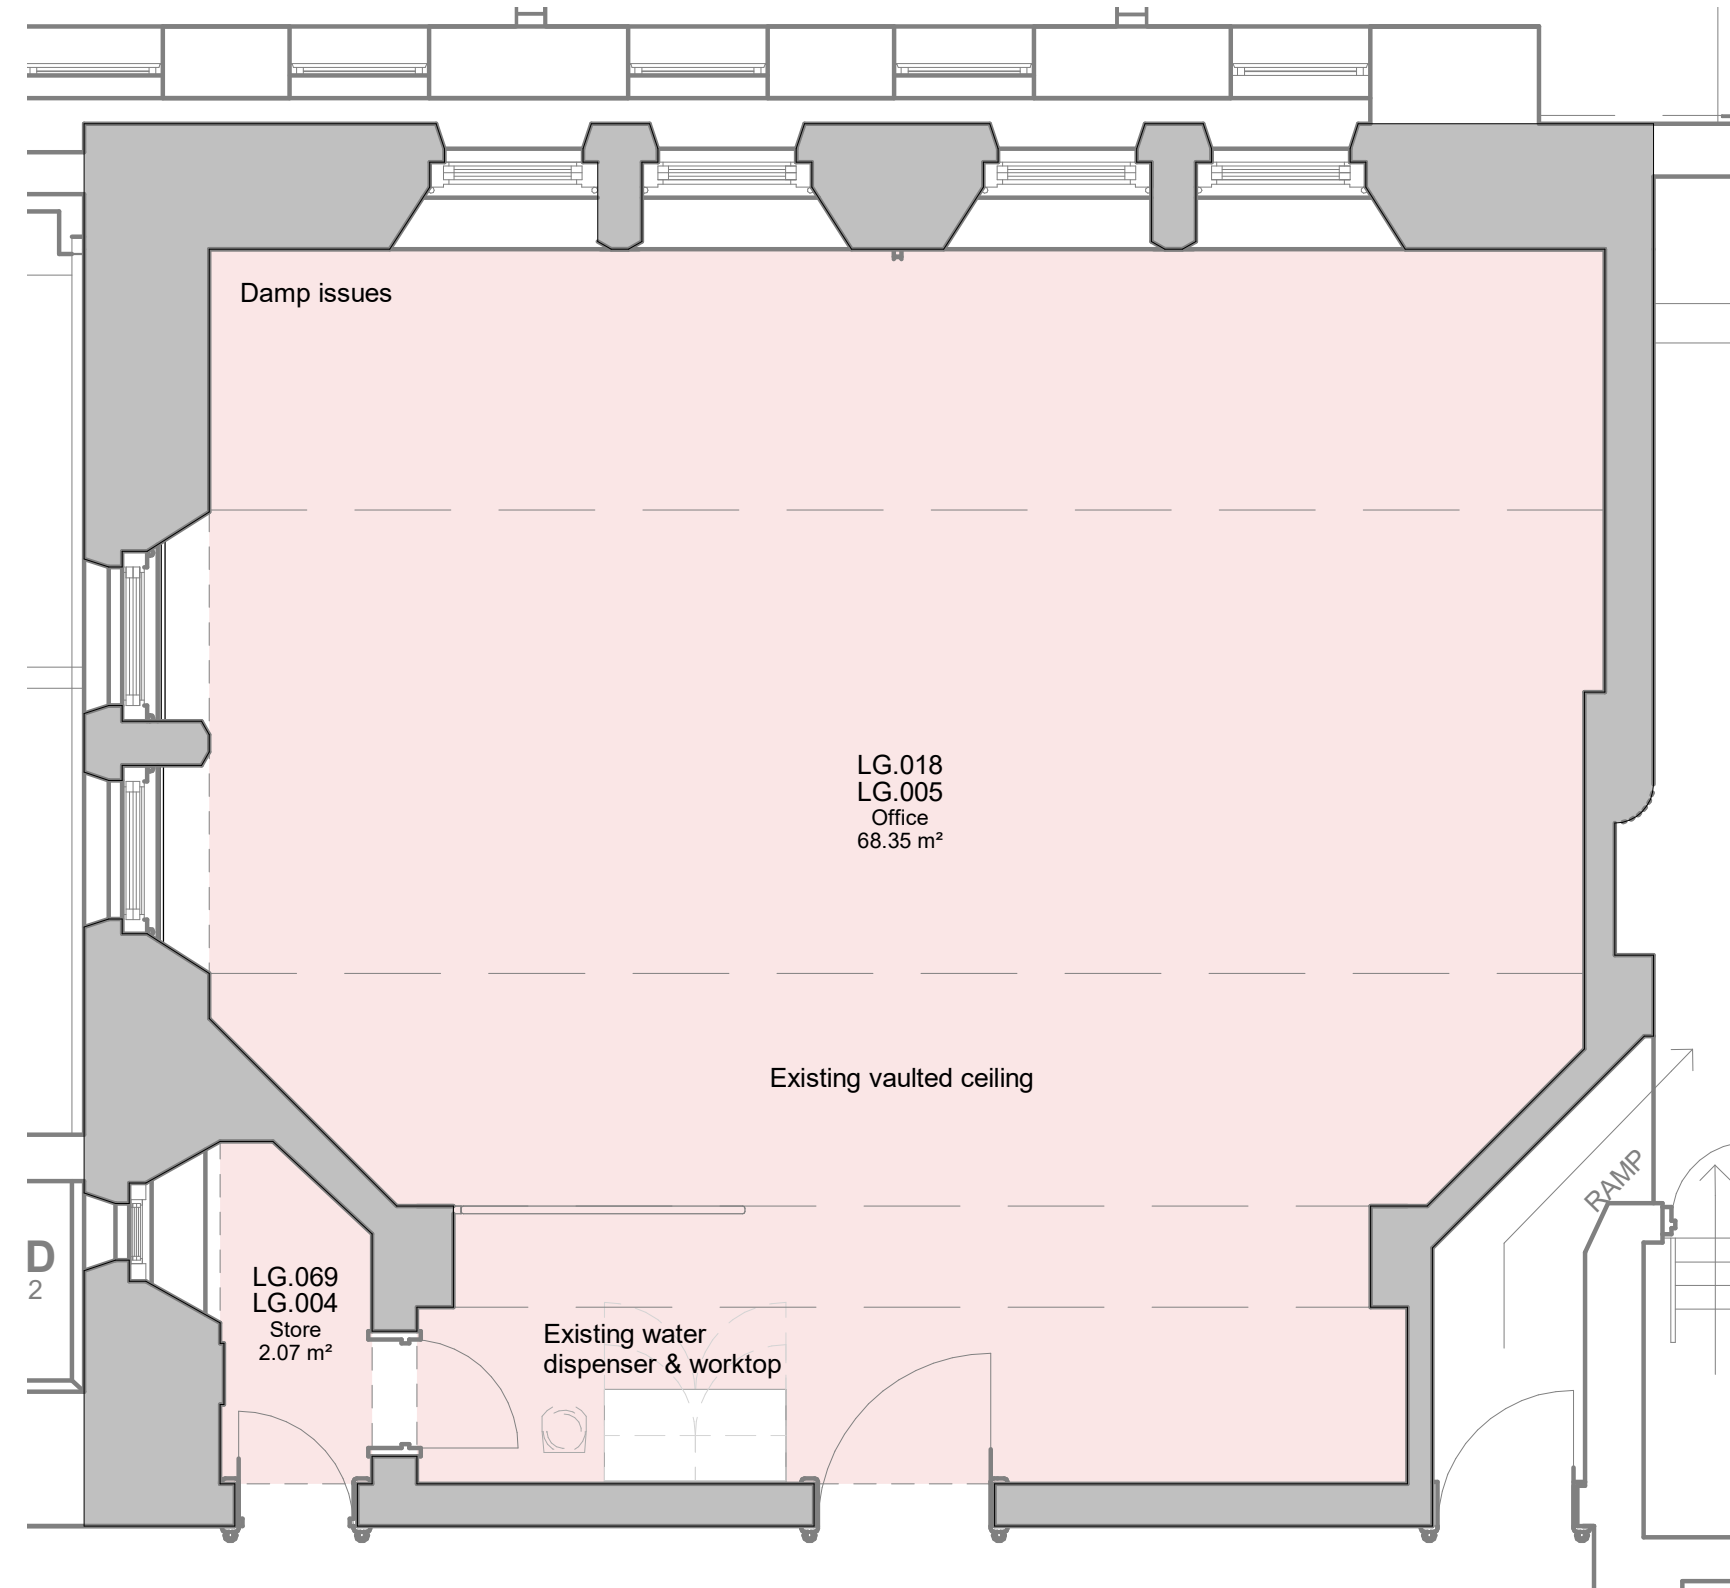

LG.005 as Existing

1 : 50


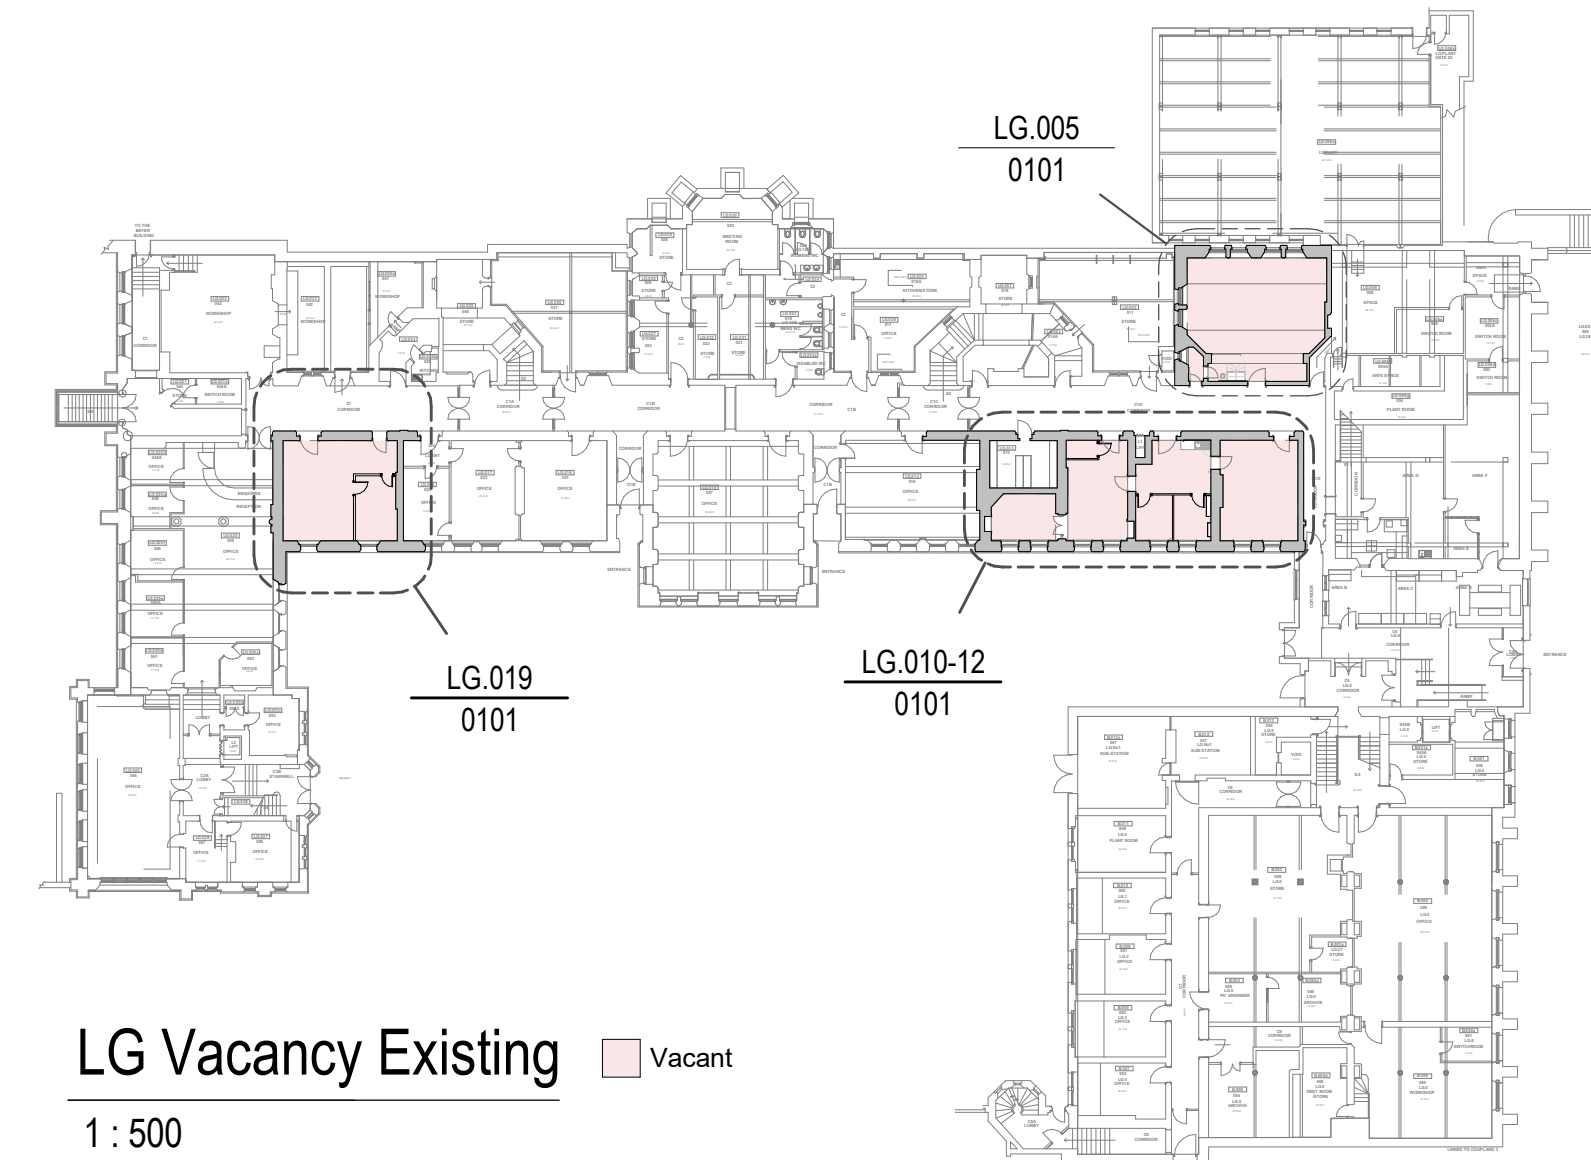


LG Vacancy Existing

1 : 500

NOTES

1. Do not scale from this drawing.
2. All measurements are in millimetres unless stated otherwise.
3. This drawing is to be read in conjunction with the specification and all relevant Architectural, Electrical, Mechanical and Structural drawings.
4. (c) University of Manchester this drawing must not be reproduced without permission.
5. Directorate of Estates and Facilities to be notified of any discrepancies.

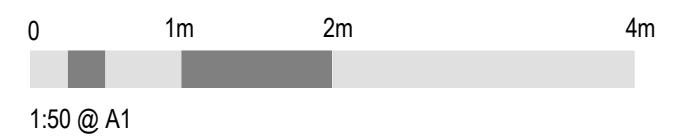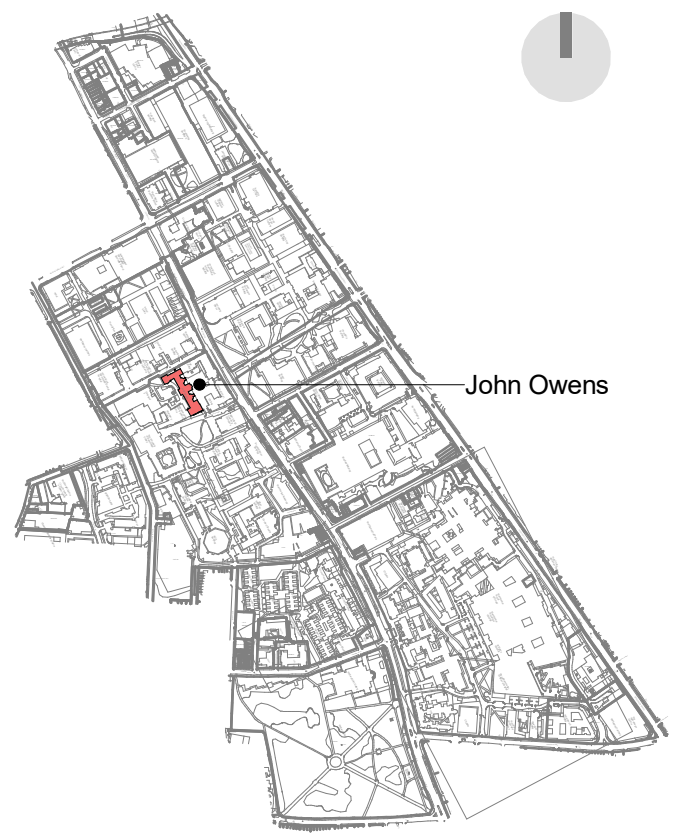

P03	Room numbers updated.	08-01-24	JL	FW
P02	Comms room shown.	07-12-23	JL	FW
P01	First Issue. Issued for Comment.	02-11-23	JL	FW
Rev	Description	Date	By	Auth

MANCHESTER
1824

The University of Manchester

Directorate of Estates and Facilities
Beyer Building
The University of Manchester
Oxford Road
Manchester
M13 9PL

HALLIDAY MEECHAM ARCHITECTS

Halliday Meecham Architects Limited
111 Piccadilly Manchester M1 2HY
+44 (0)161 461 5565
4 Devonshire Street London W1W 5DT
+44 (0)203 440 5175
hma@hallidaymeecham.com
www.hallidaymeecham.com

Drawing Status				
PRELIMINARY				
Project				
John Owens Vacancy - 5668				
Building Name			Building No.	
The John Owens Building			001AA	
Site Name				
Oxford Road				
Sub Site Name				
Old Quadrangle				
Drawing Title				
John Owens B1 as Existing				
PM	Drawn	Checked	Authorised	
ME	JL	FW	HMA	
Scale @A:1	Date	Date	Date	
1:50	02-11-2023	02-11-2023	02-11-2023	
Drawing Number			Revision	
5668-HMA-JO-ZZ-DR-A-0101			P03	