



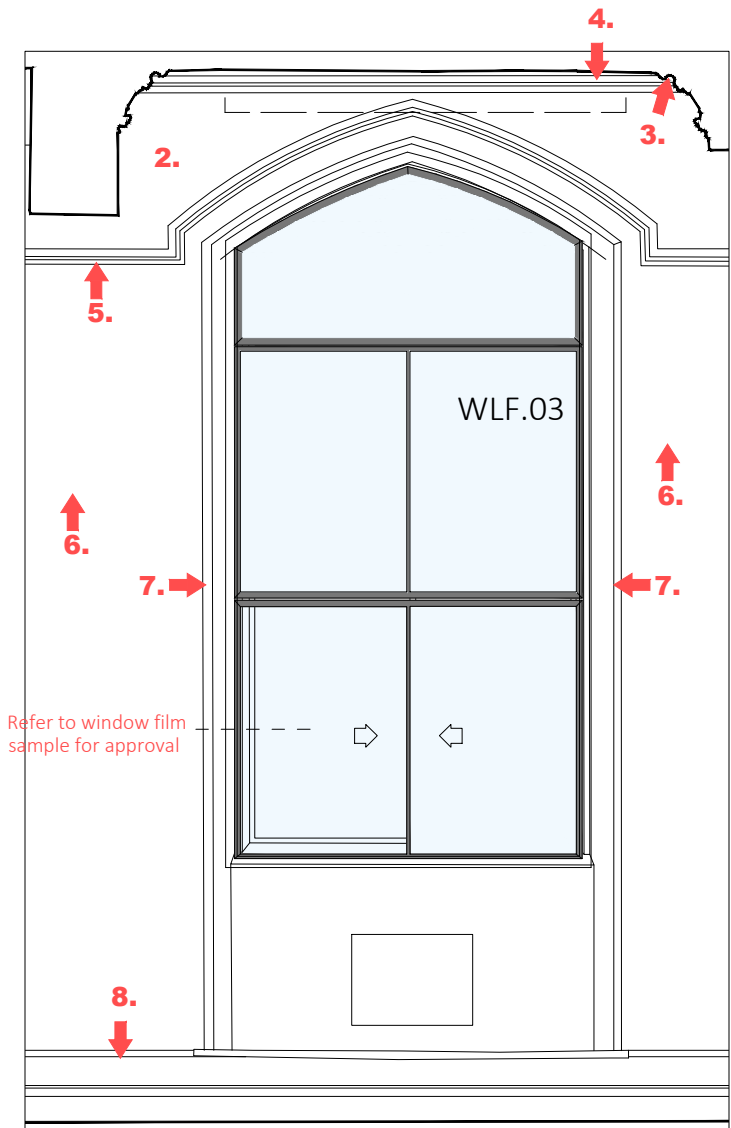

Representation Window Elevation

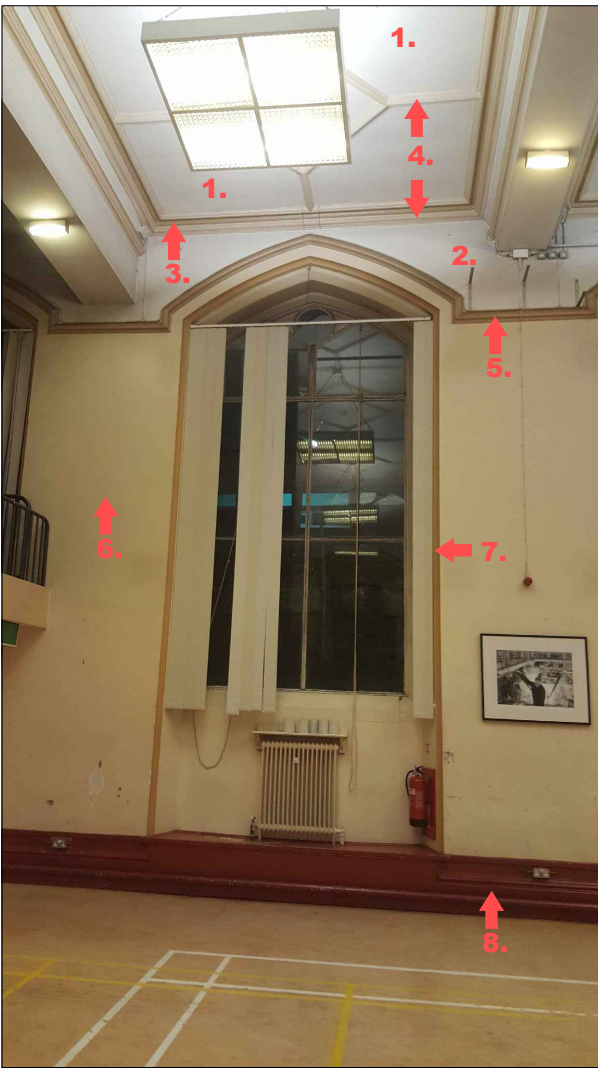

Window Elevation Before the Fire

Key to Colours

Colours 1-7 are taken from Keim Natural breathable Optil paint range. Colour 8 is Farrow & Ball

1. Ceiling (fielded areas)-Ref: 9870 Historic White.
2. Frieze-Ref: 9058 Pale White
3. Cornice recess-Ref: 9245 Brown Ochre
4. Cornice & ceiling molding-Ref: 9255 Light Sienna
5. Picture rail-Ref: 9245 Brown Ochre
6. Wall colour-Ref: 9095 Naples Yellow
7. Window jamb moulding-Ref: 9090 Yellow Ochre.
8. Skirting/joinery/window frames-Ref: Off White matt gloss paint



1. Ceiling-Ref: 9870 Historic White.



2. Frieze-Ref: 9058 Pale White



3. Cornice recess-Ref: 9245 Brown Ochre




4. Cornice & ceiling molding-Ref: 9255 Light Sienna




5. Picture rails-Ref: 9245 Brown Ochre



6. Walls colour-Ref: 9095 Naples Yellow

 

7. Window jamb mouldings-Ref: 9090 Yellow Ochre.

 

8. Skirting/joinery/window frames-Ref: Off White matt gloss paint



Note:
Do not scale from this drawing.
Dimensions are to be checked on site.
If in doubt please ask.


Overview of colour scheme

Colours shown in these images may vary and appear slightly different than the physical samples shown on photos.

All evidence of the original paint scheme has been lost. Refer to Whiteley Hall Paint Analysis document.

The colours prior to the fire are not original however they are replicated with the exception of the red skirting which now does not match the blue seating fabric and blinds. Physical colour sampling matching onsite has been undertaken where possible (the soot has stained the paint and will not wash off).

Physical and Electronic Paint colours

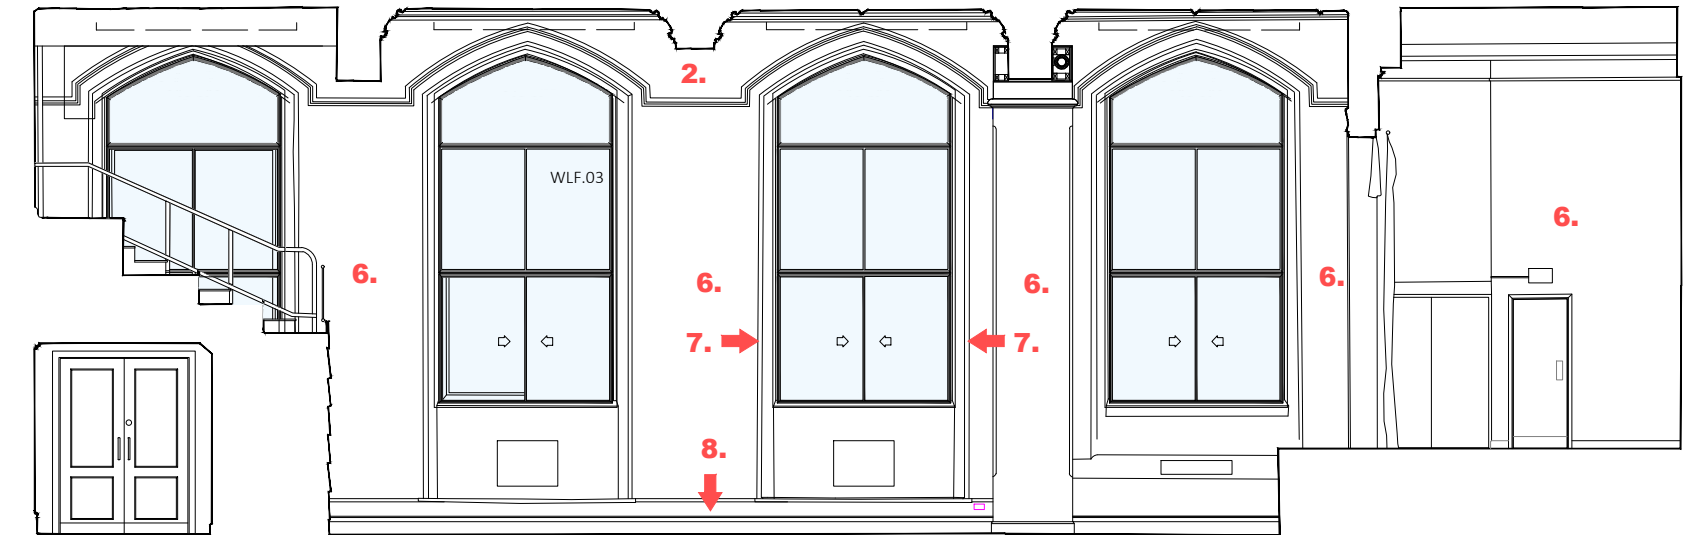

Typical Context Internal Elevation



5. REF: 9245 (picture rail coving)



6. REF: 9096 (wall colour)



7. REF: 9090 (window jamb scollop)



3&4 coving colours have been lost (replicated from photos)

Onsite colour matching (where not fire damaged)

P1 22/05/24 SK Issued for Information

Rev Date/Intls Details

© The moral rights of the author are hereby asserted.
This drawing and design is the sole property of Buttress Ltd and must not be reproduced without permission.
Buttress Ltd is Registered in England and Wales: 5363573

Buttress

41 Bengal St
Manchester
M4 6AF

T 0161 236 3303
E contact@buttress.net
W www.buttress.net

Project Title CSM - Whiteley Hall
Client Chetham's School of Music
Location Manchester

Drawing Title Internal Elevations
Proposed Paint Decoration Scheme

Date 12/08/22 Scale 1:100
Checked LU Orig Paper Size A3

Status PLANNING

Project: Origin: Zone: Level: Type: Disc: Number: Rev:

9357-BA - ZZ -ZZ - DR - A -(05)010 - P1