

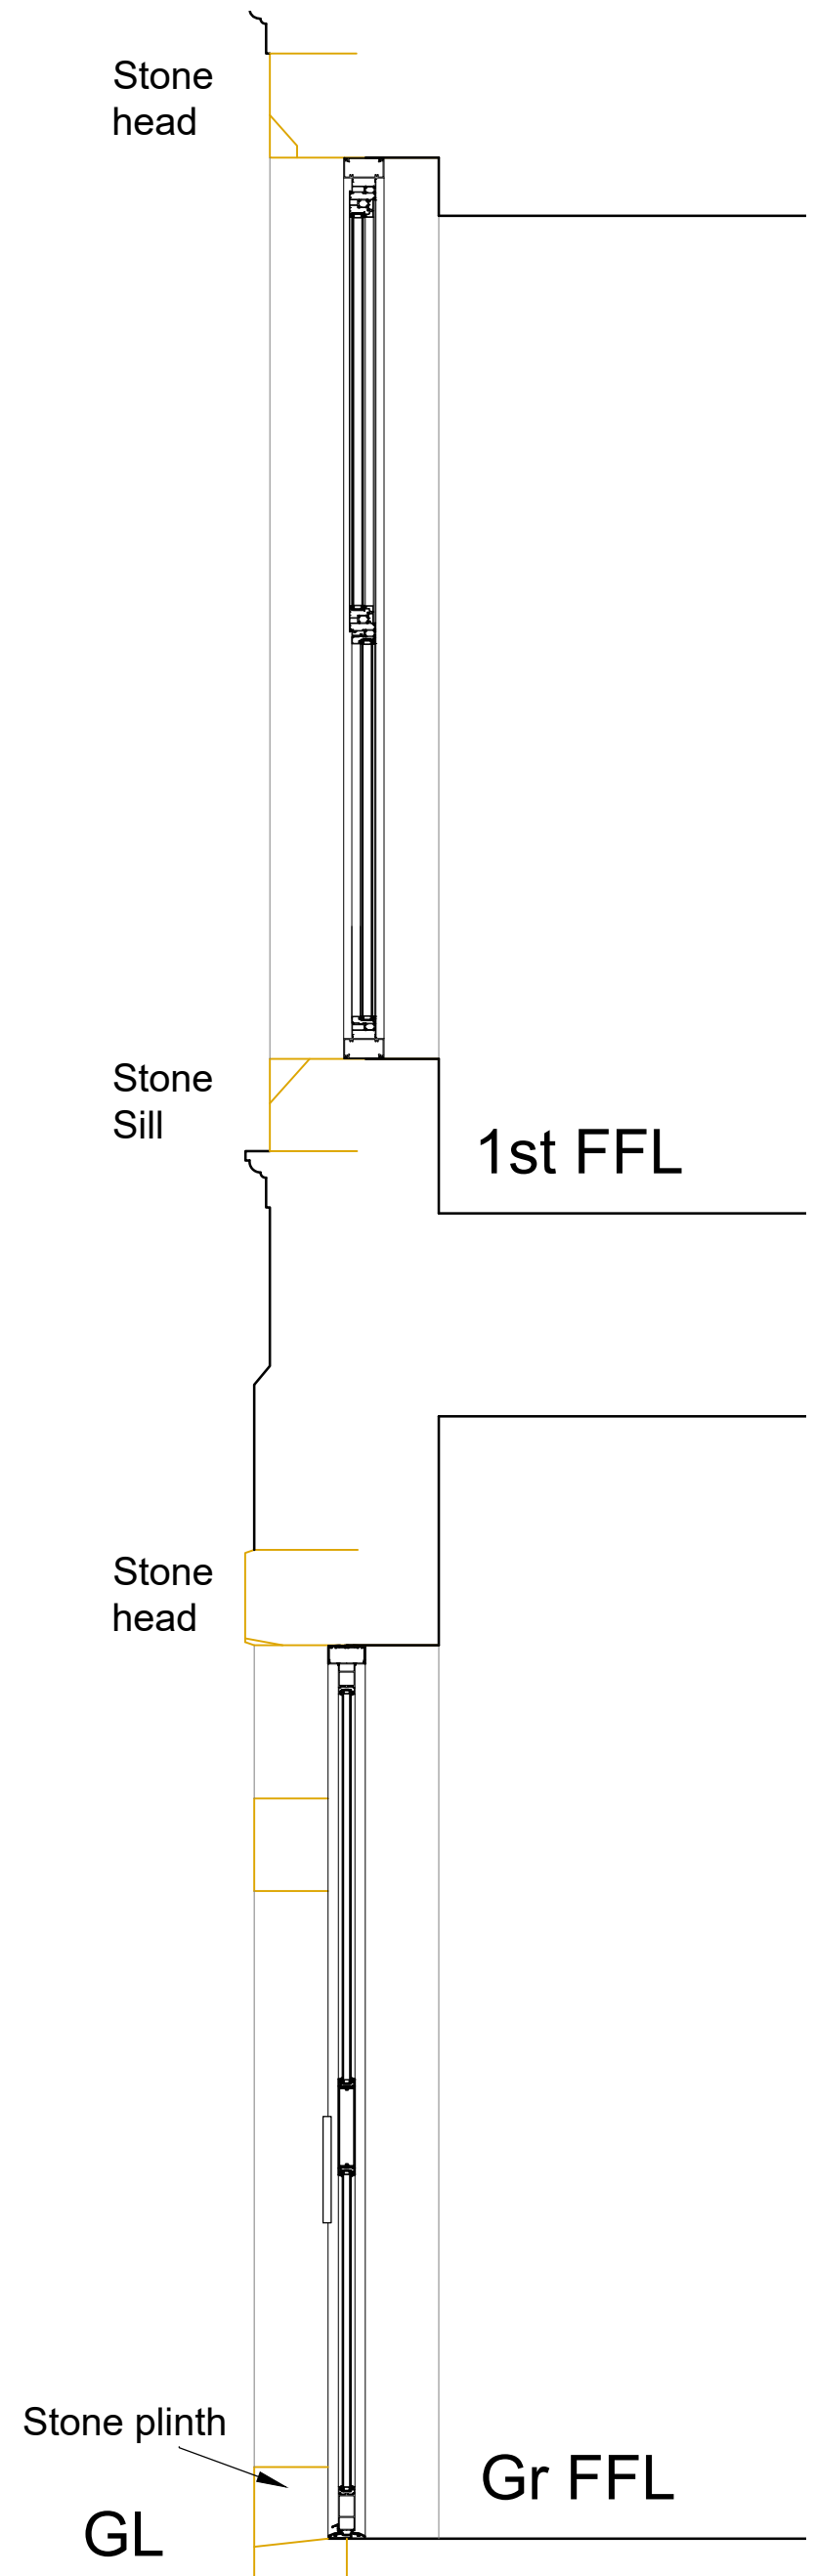


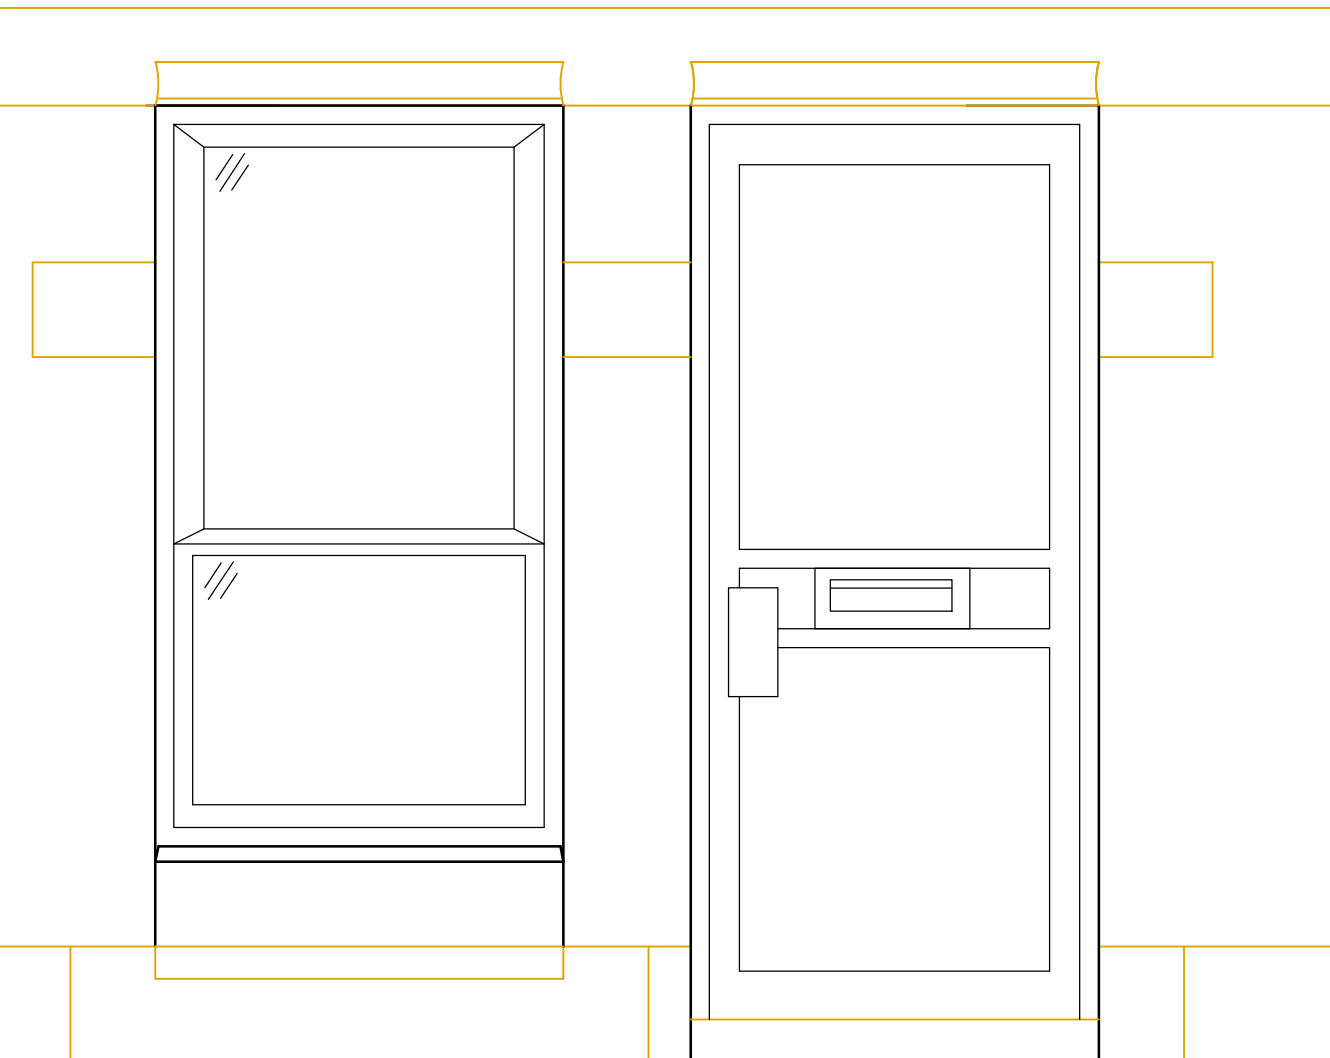

Existing Elevation and Section through Main Entrance

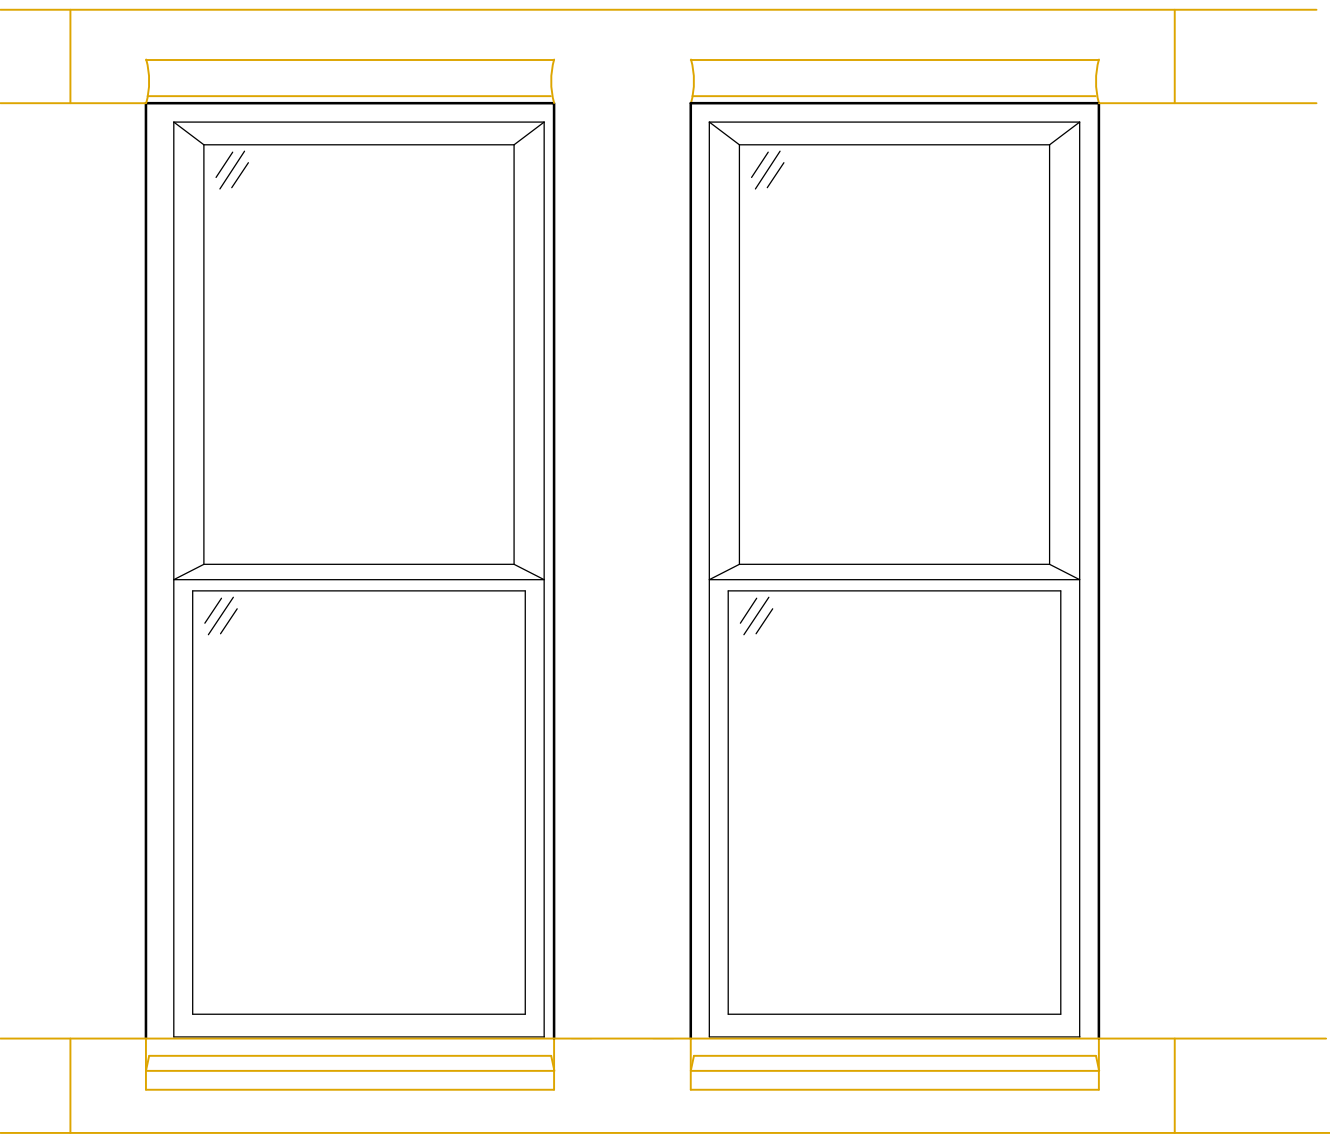


PROJECT: The Old School House
5-7 Byrom Street Manchester

DRAWING: Existing Elevation and Section through Main Entrance

403 Chester Road
Woodford
Stockport
Cheshire
SK7 1QP

DATE: May 24	DRAWN BY:	CHECKED BY:
SCALE: 1/20@A3	DRAWING NO: P1276 / 21	REV:

Tel 0161 439 1502

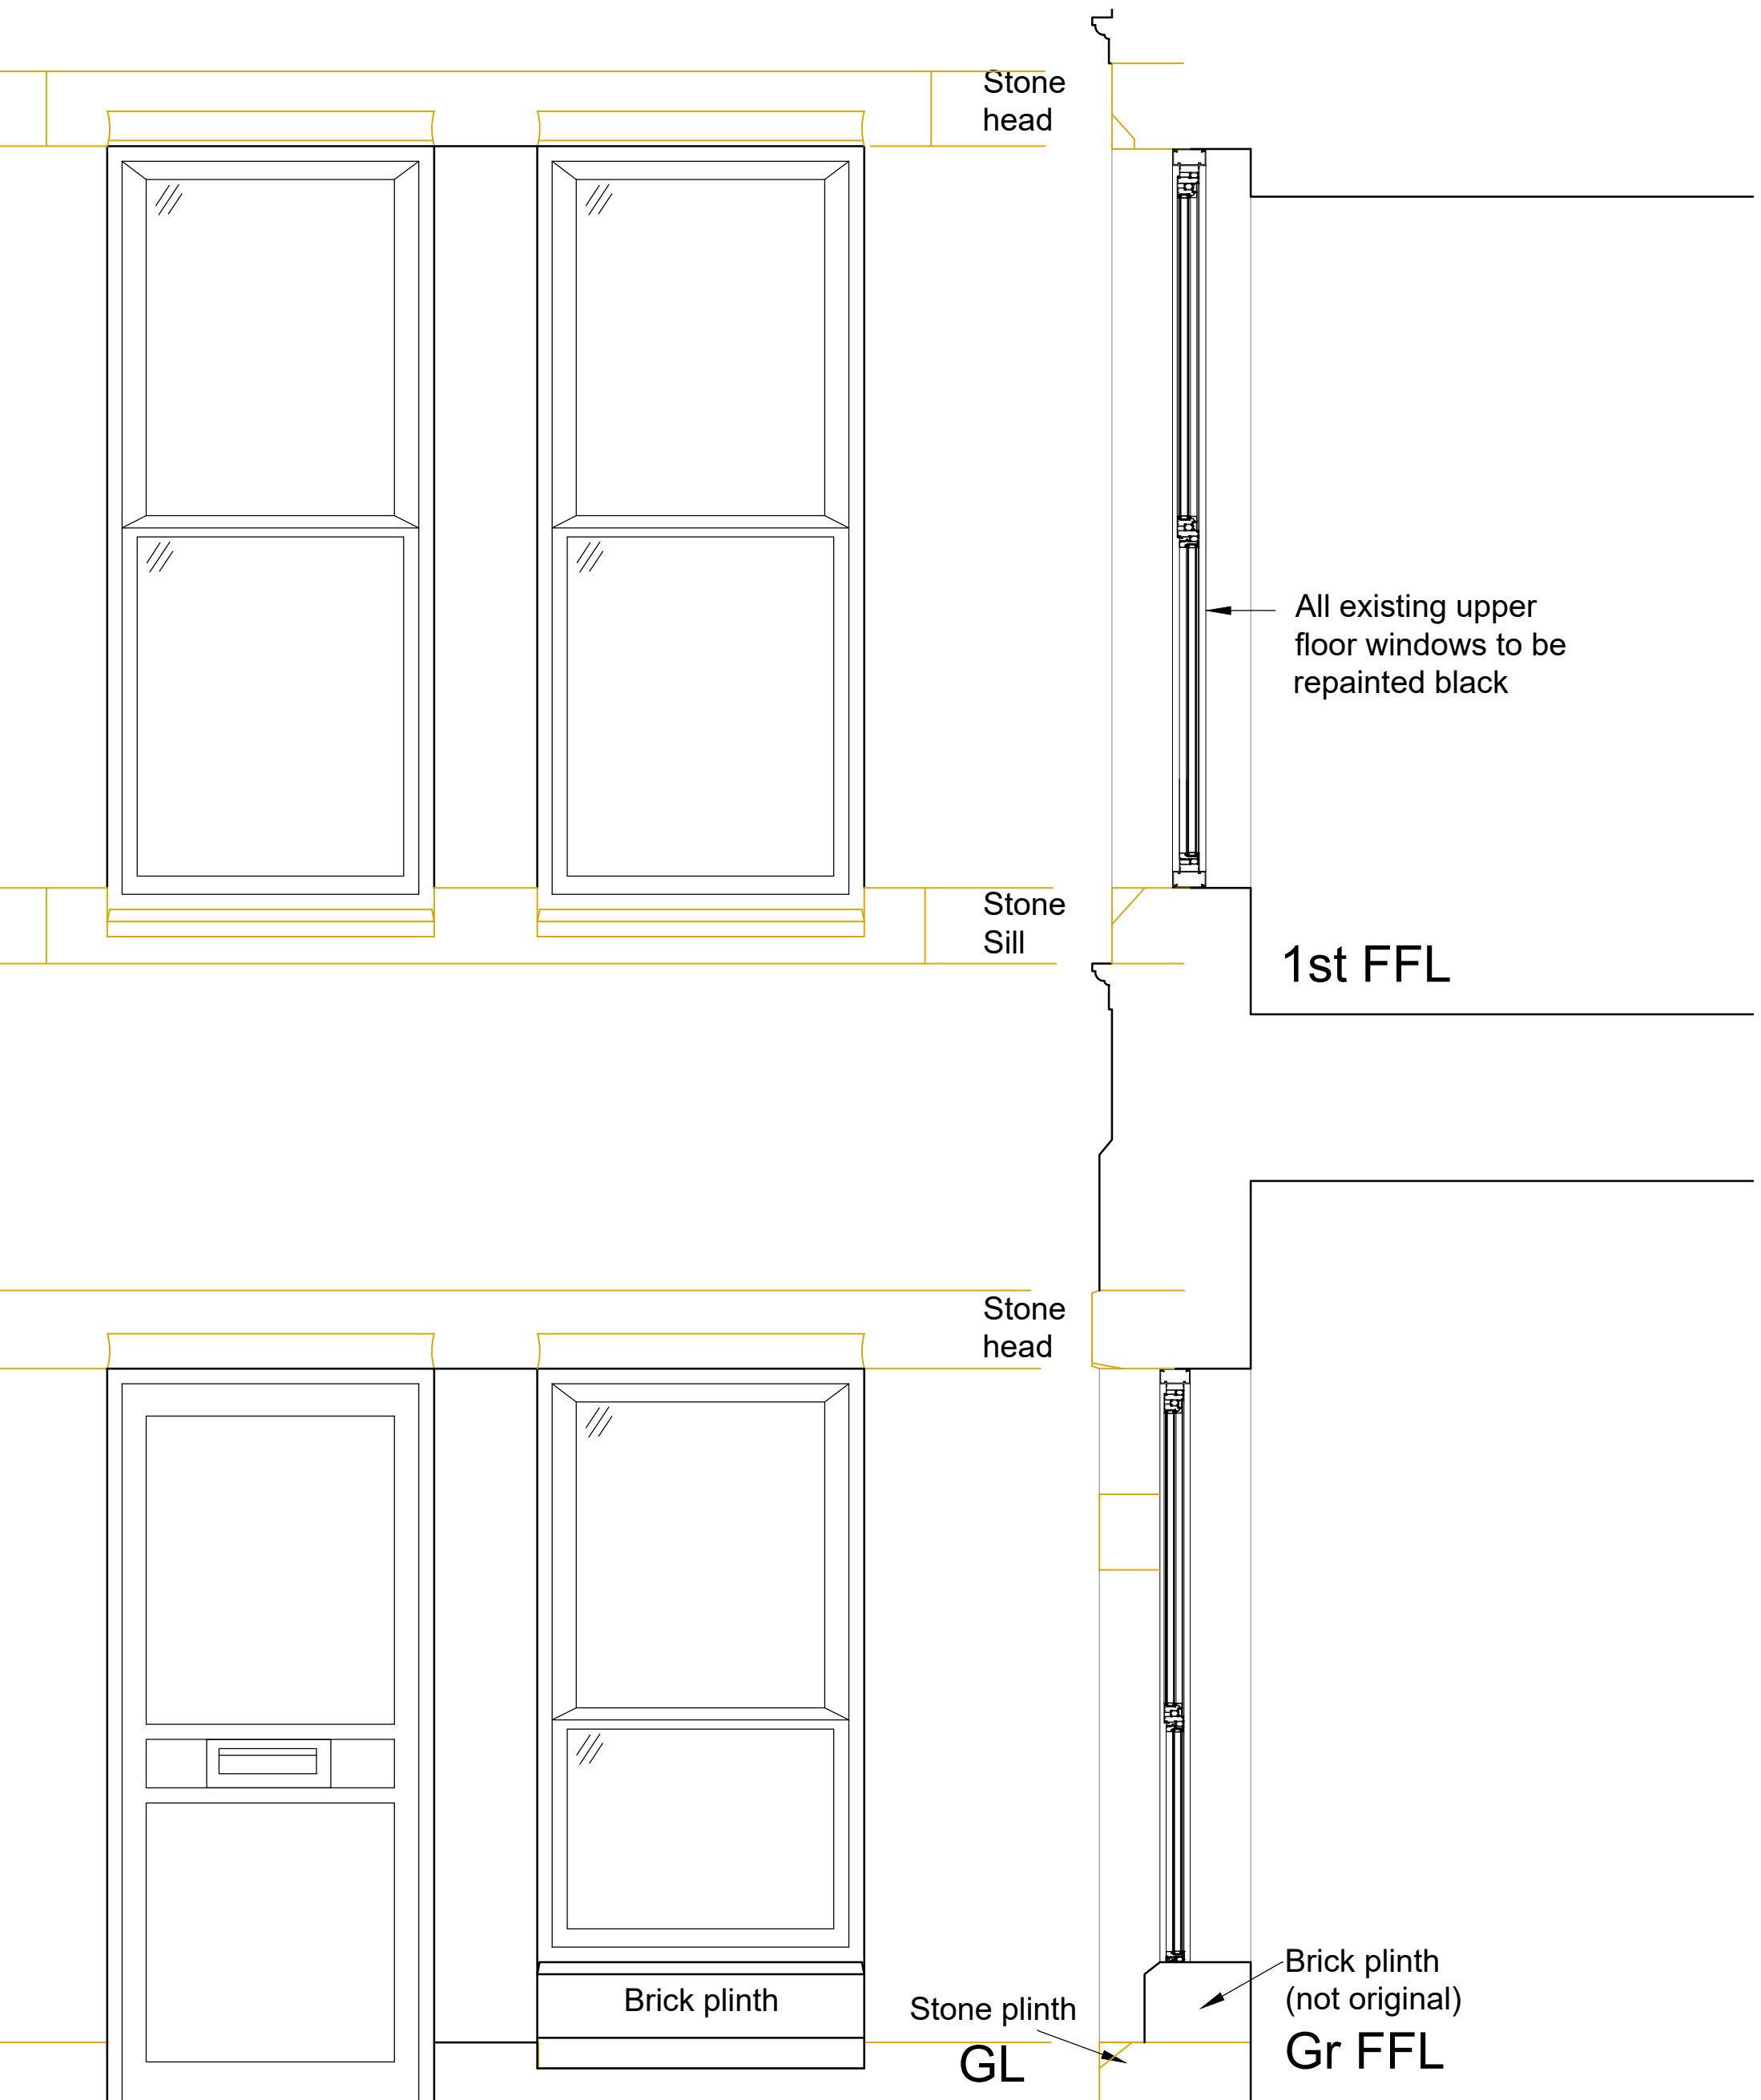

Typical Elevation and Section




PROJECT: The Old School House
5-7 Byrom Street Manchester

DRAWING: Existing Elevation and Section through
Openings

DATE: May 24	DRAWN BY:	CHECKED BY:
SCALE: 1/20@A3	DRAWING NO: P1276 / 22	REV:

403 Chester Road
Woodford
Stockport
Cheshire
SK7 1QP

Tel 0161 439 1502

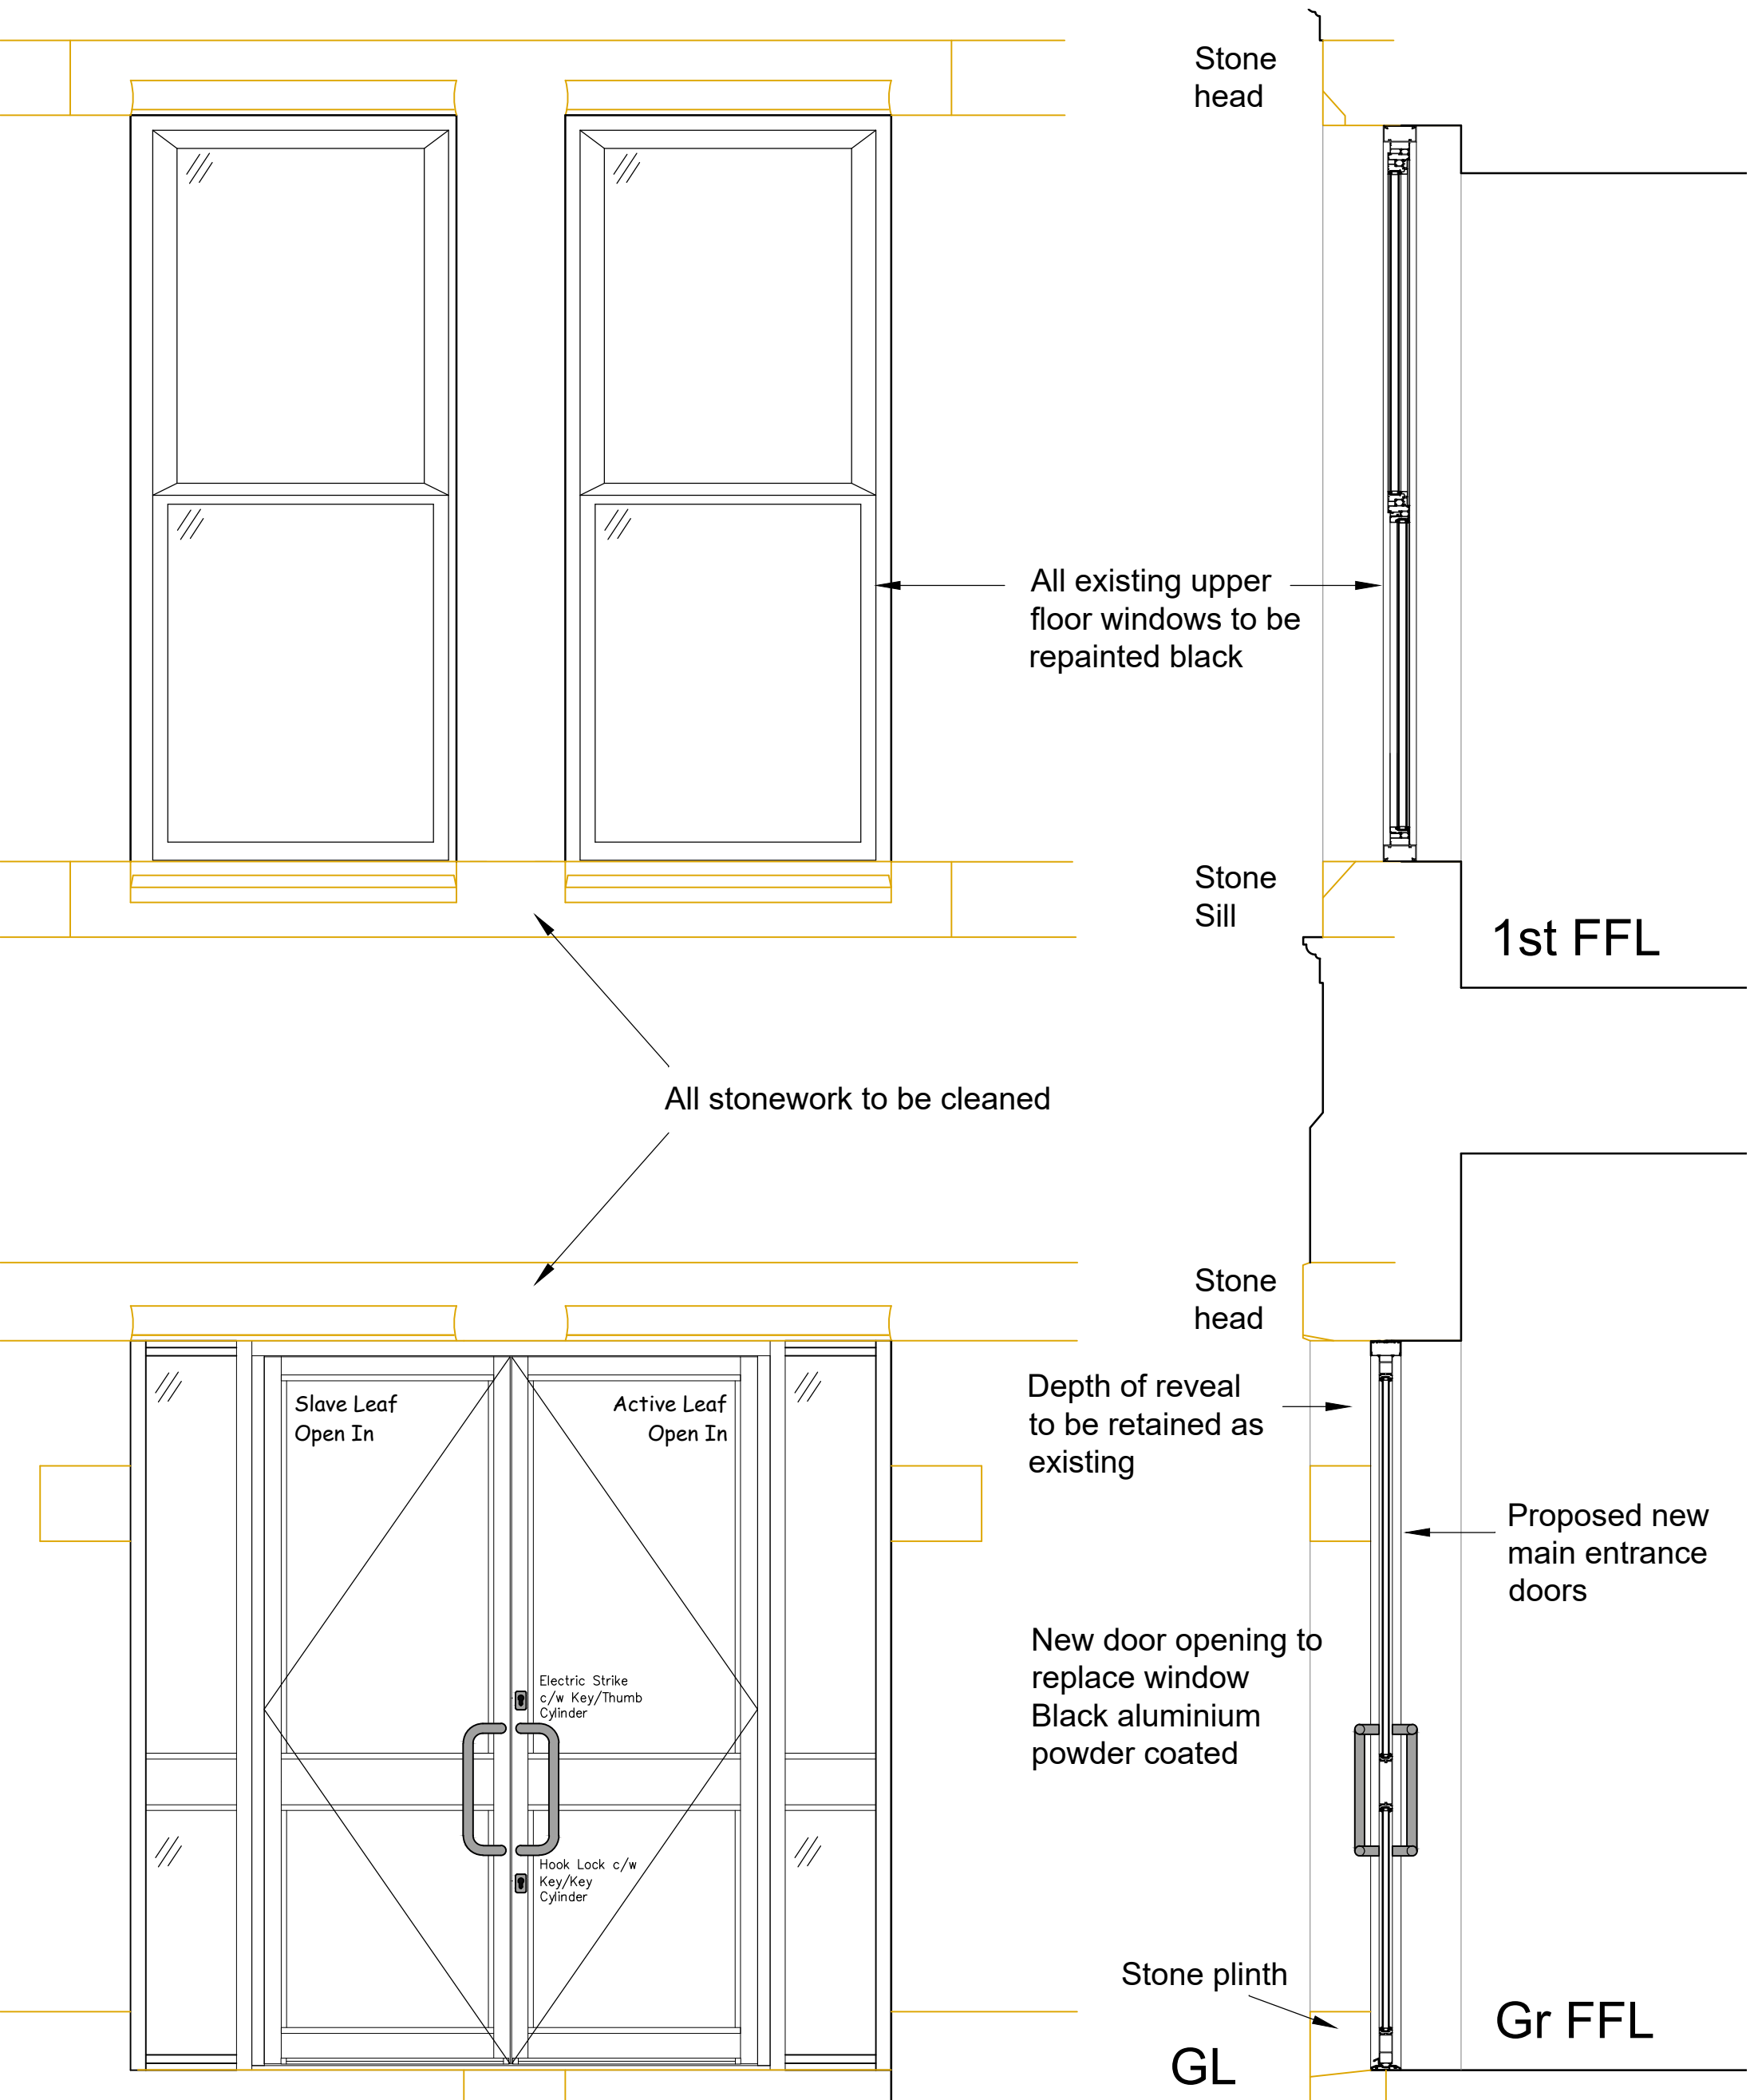

Proposed Elevation and Section through Main Entrance




PROJECT: The Old School House
5-7 Byrom Street Manchester

DRAWING: Proposed Section through Openings

DATE: May 24	DRAWN BY:	CHECKED BY:
SCALE: 1/20@A3	DRAWING NO: P1276 / 23	REV:

403 Chester Road
Woodford
Stockport
Cheshire
SK7 1QP

Tel 0161 439 1502

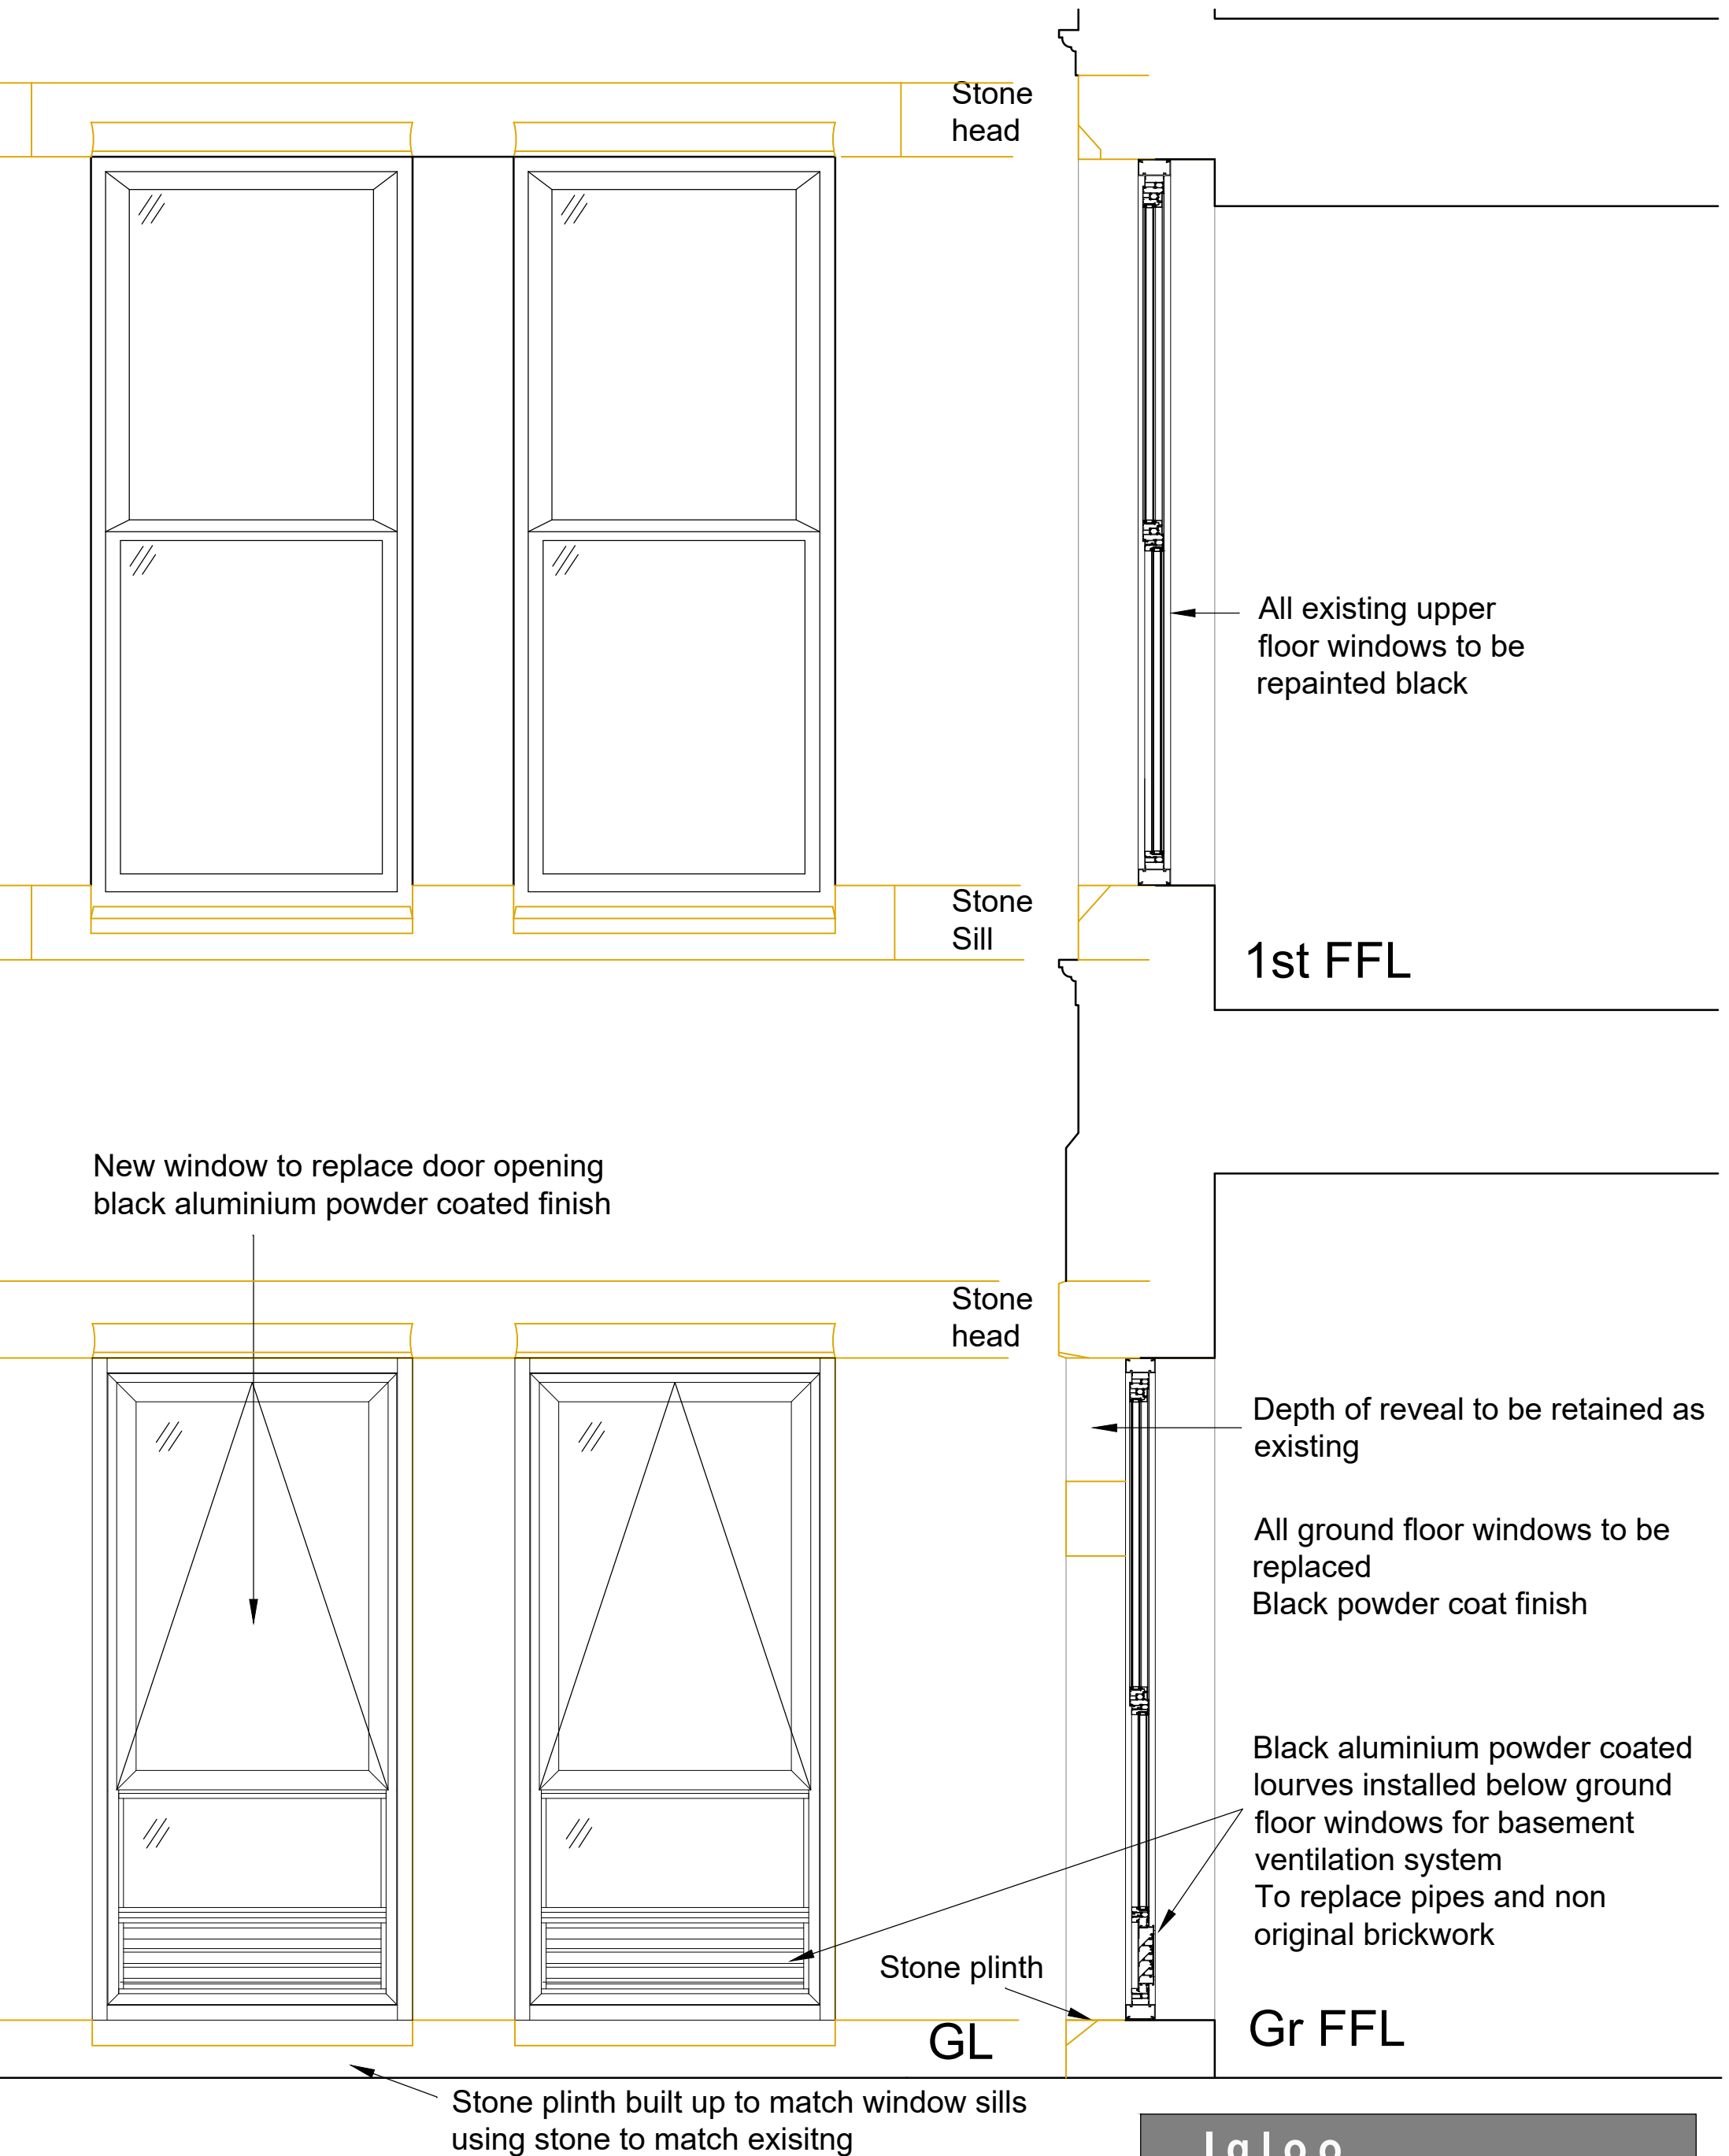

Typical Elevation and Section



PROJECT: The Old School House
5-7 Byrom Street Manchester

DRAWING: Proposed Elevation and Section
through Openings

DATE: May 24	DRAWN BY:	CHECKED BY:
SCALE: 1/20@A3	DRAWING NO: P1276 / 24	REV:

403 Chester Road
Woodford
Stockport
Cheshire
SK7 1QP

Tel 0161 439 1502