




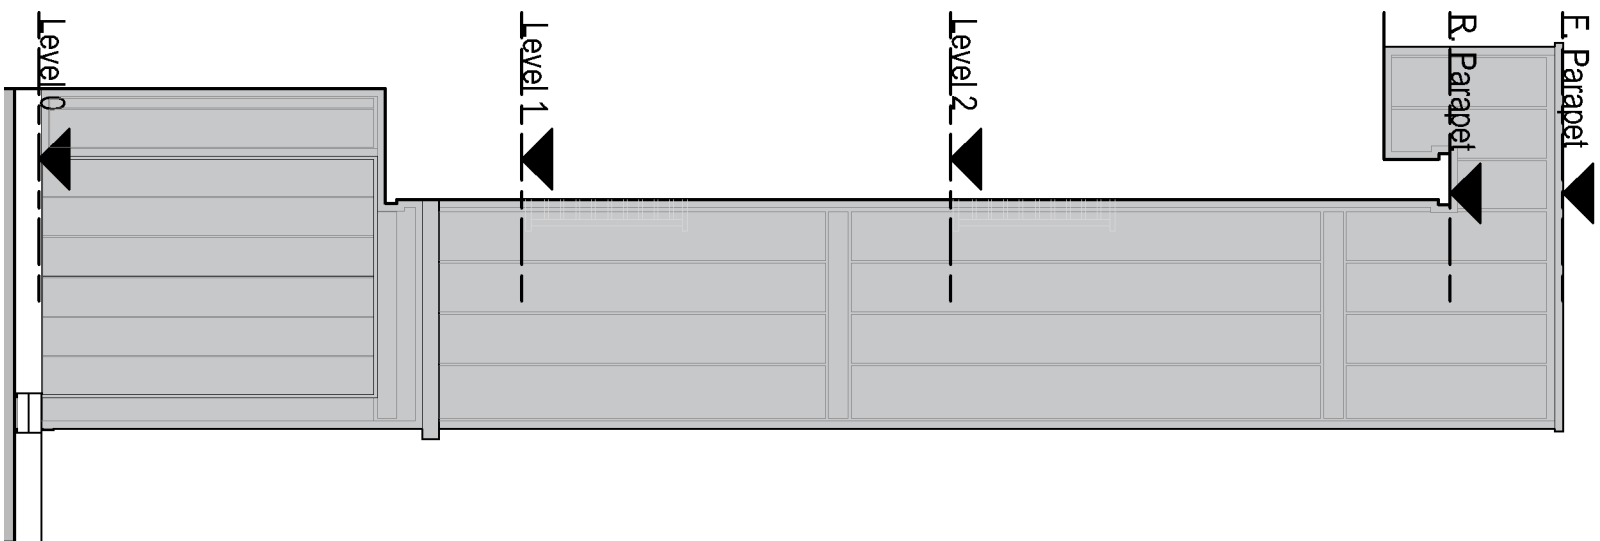


EL 03A

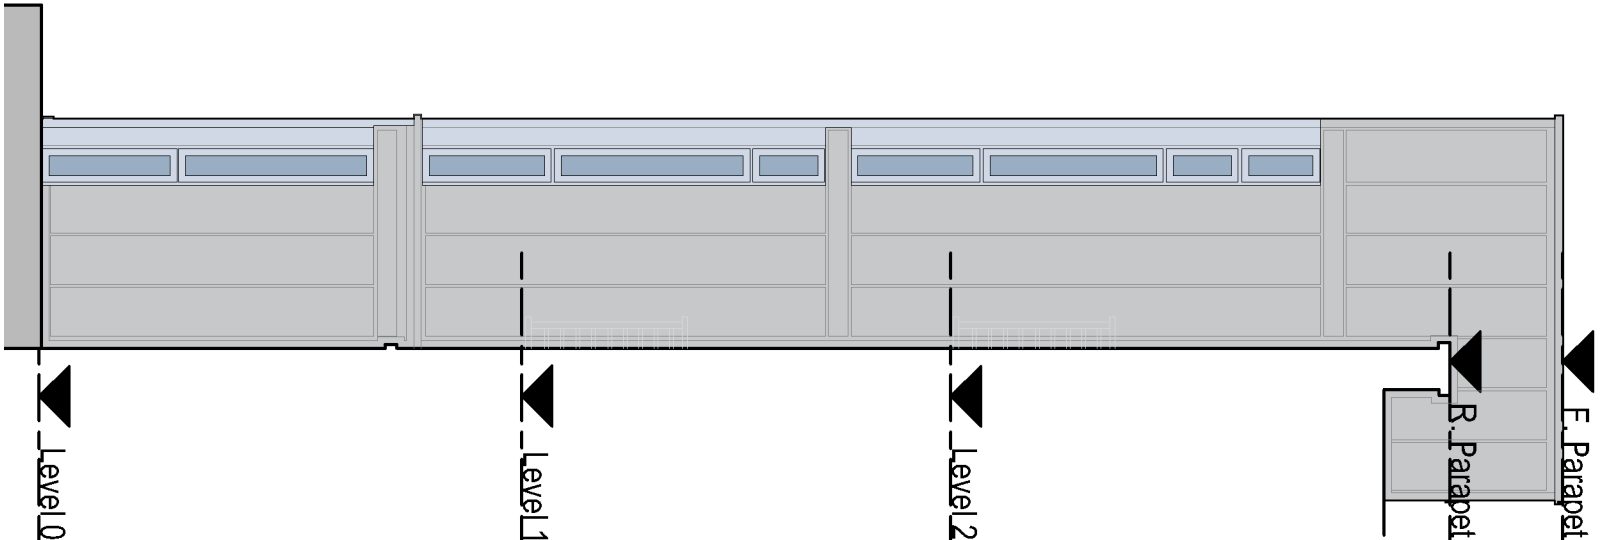


EL 03B

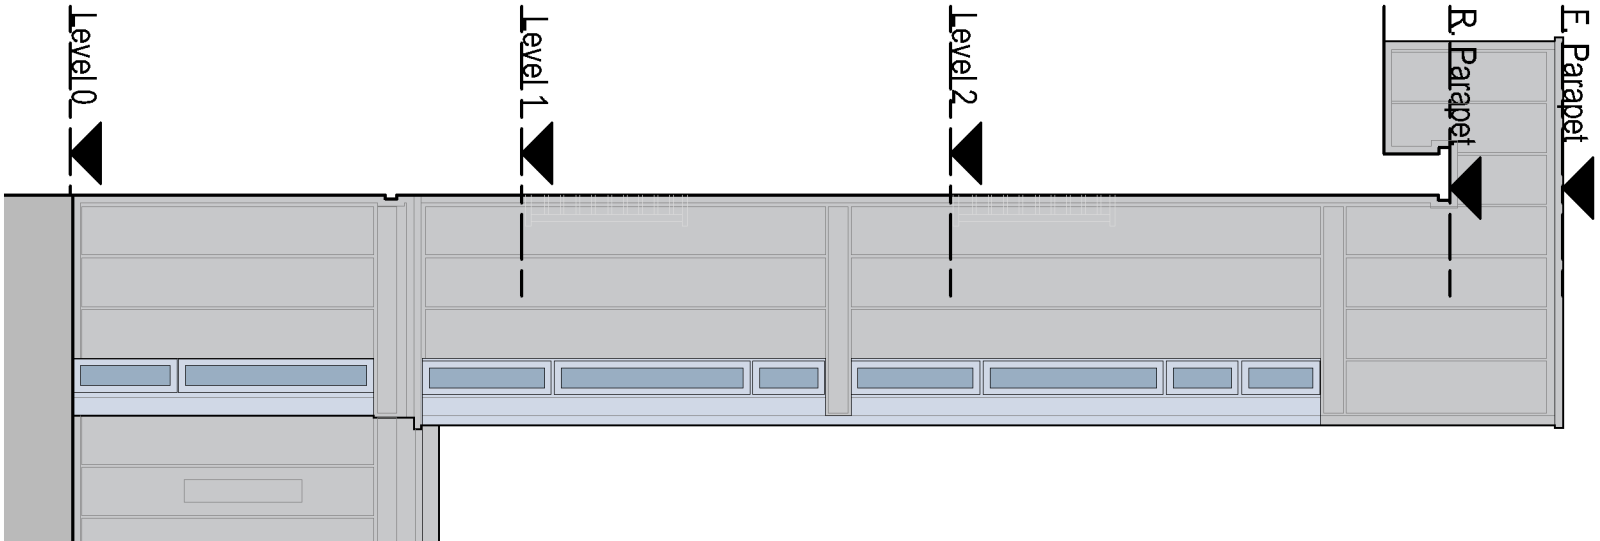


EL 03C

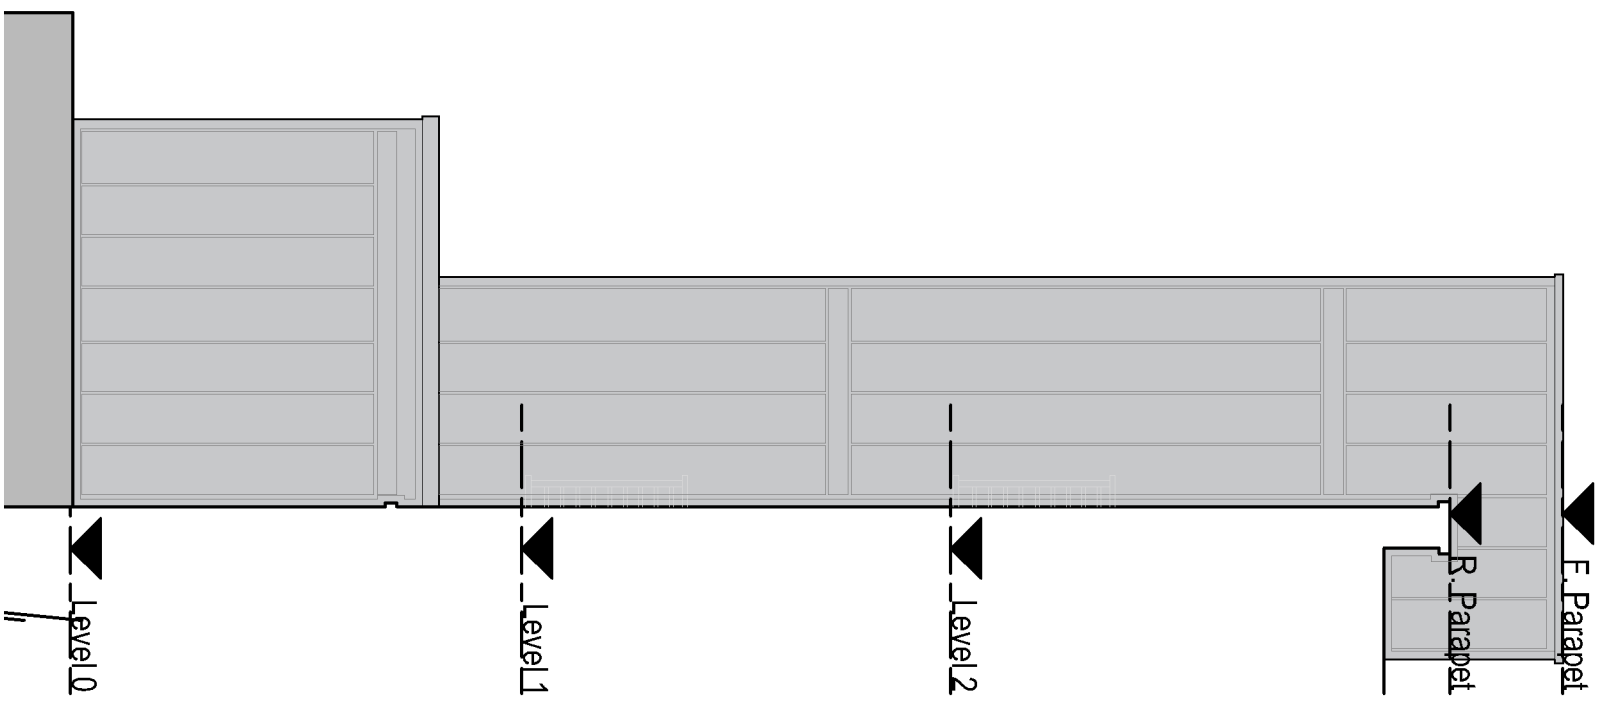


EL 03D

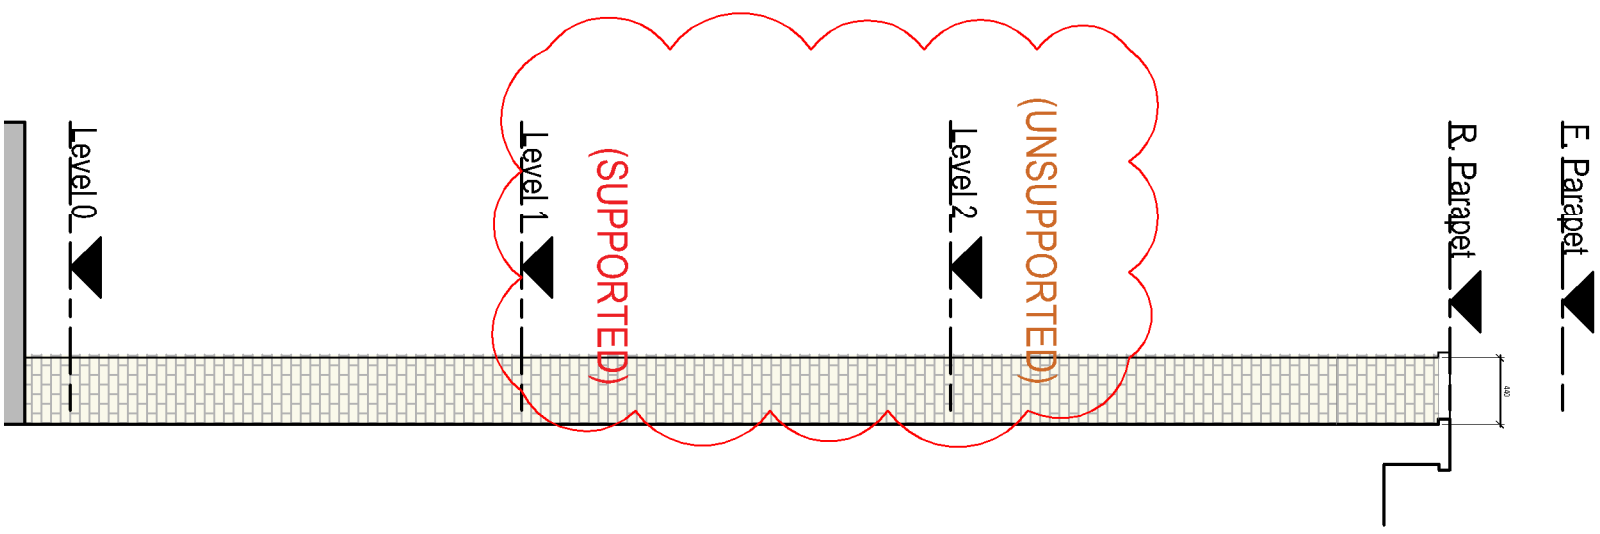


EL 06A

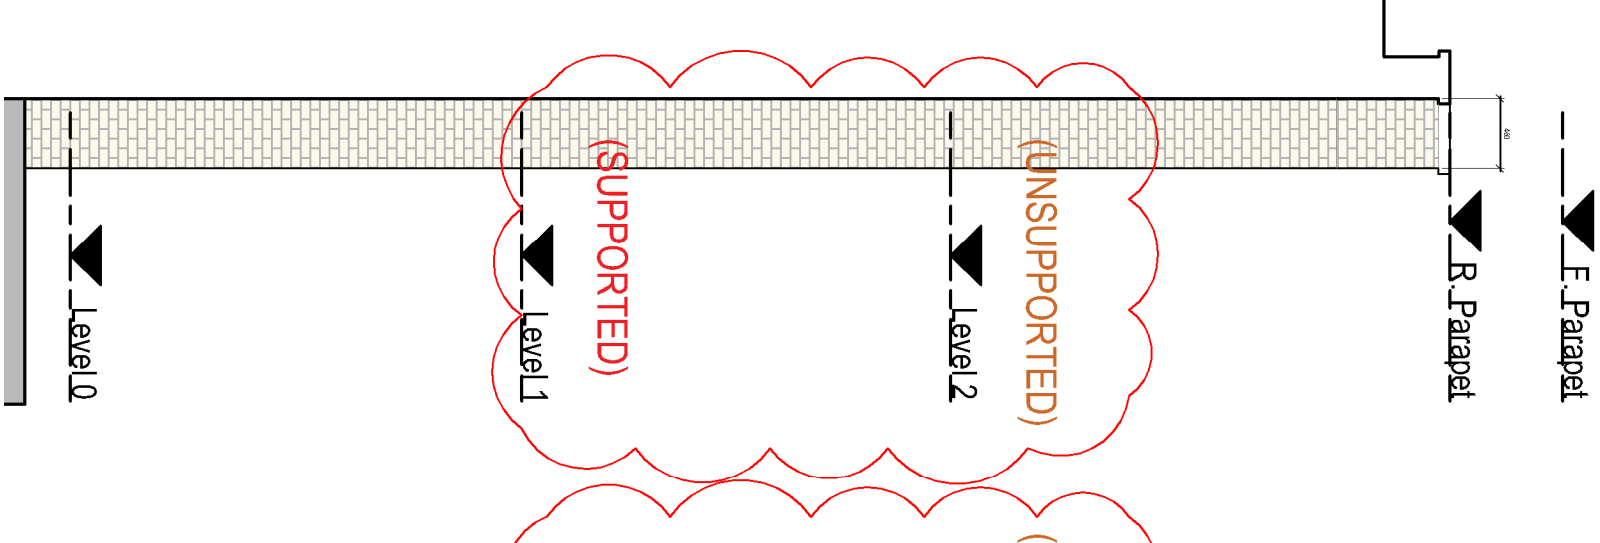


EL 06B

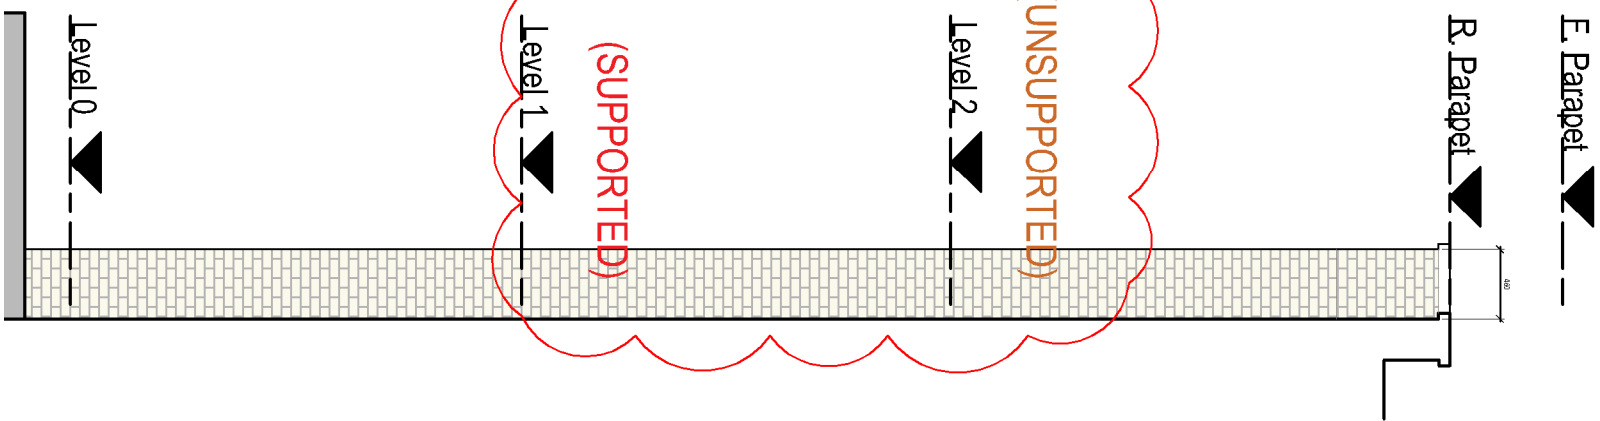


EL 06C

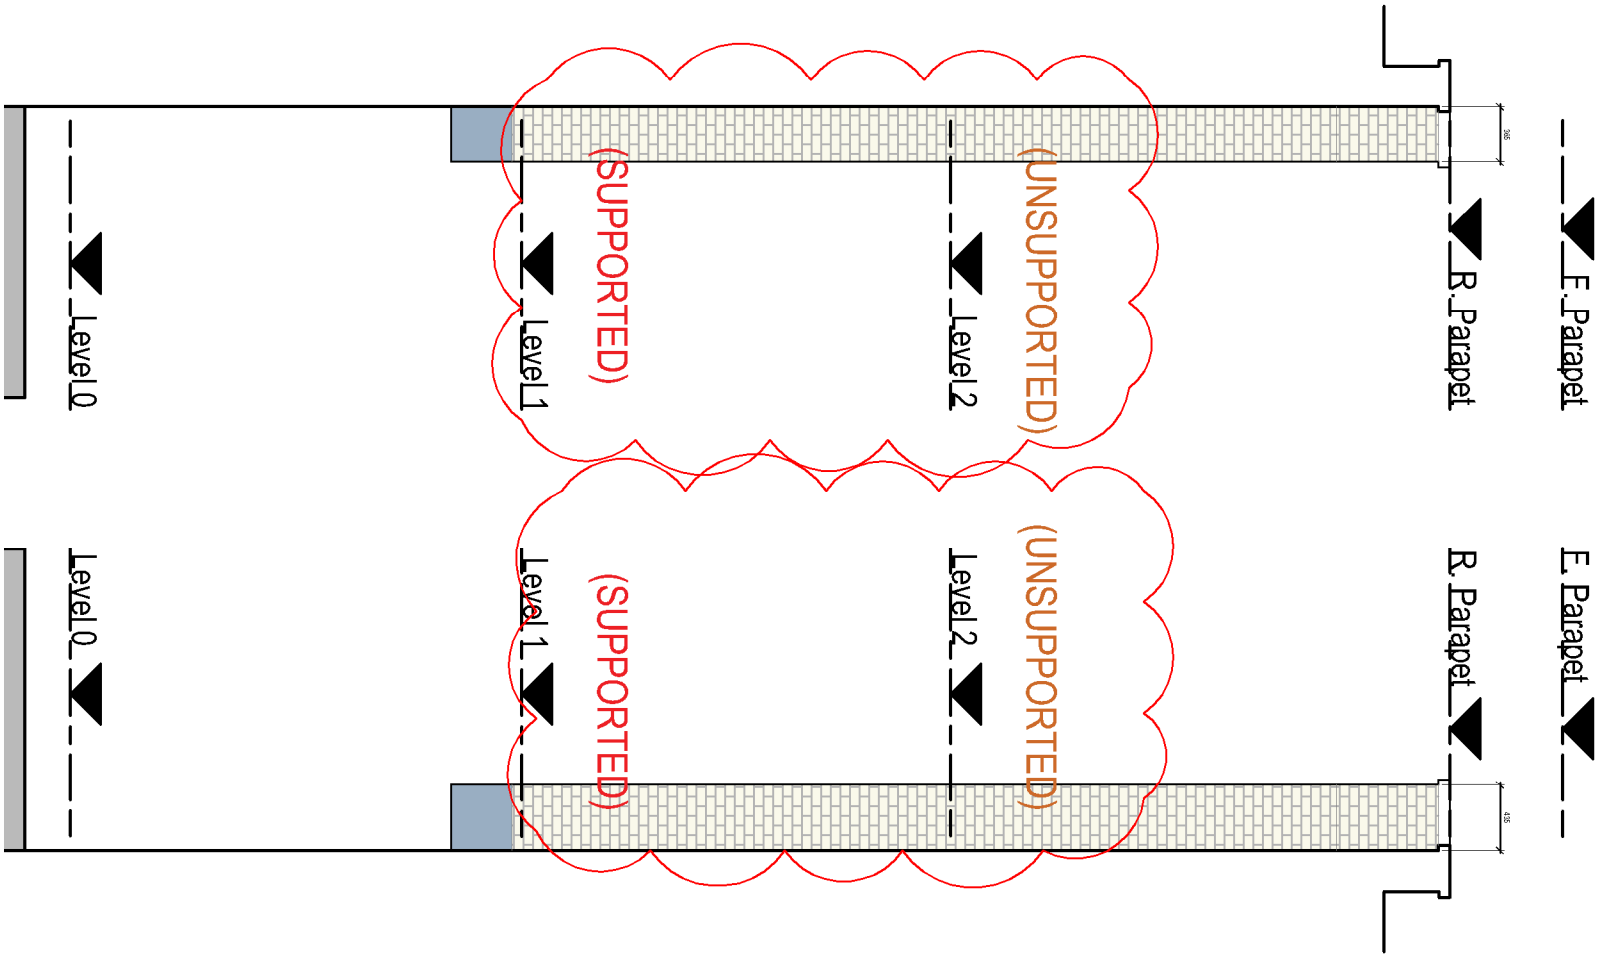

EL 06D

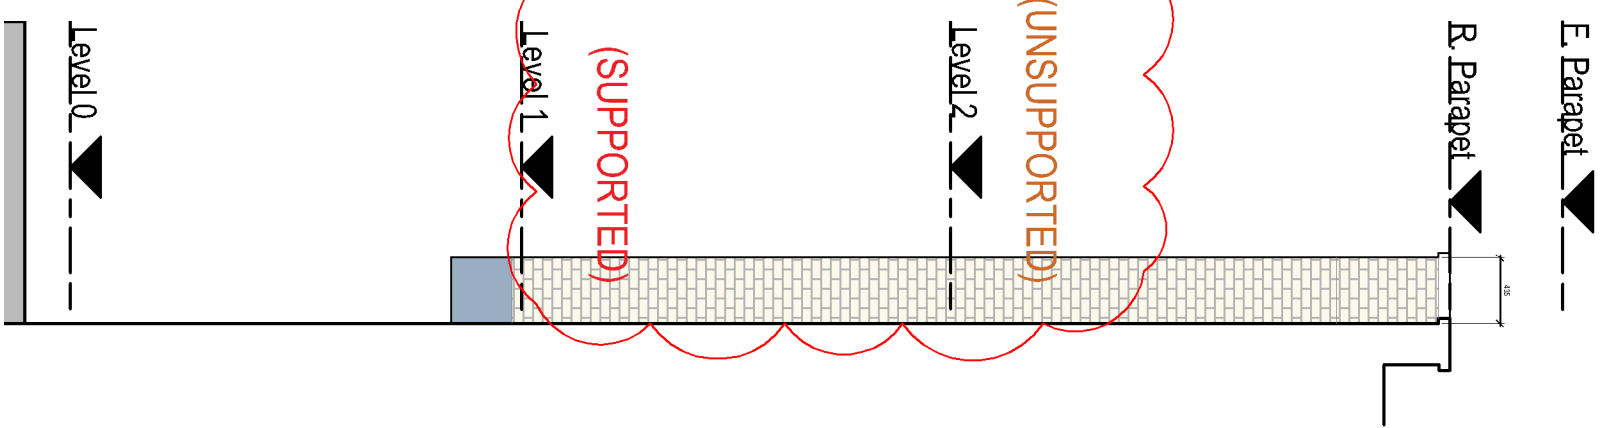

EL 06E

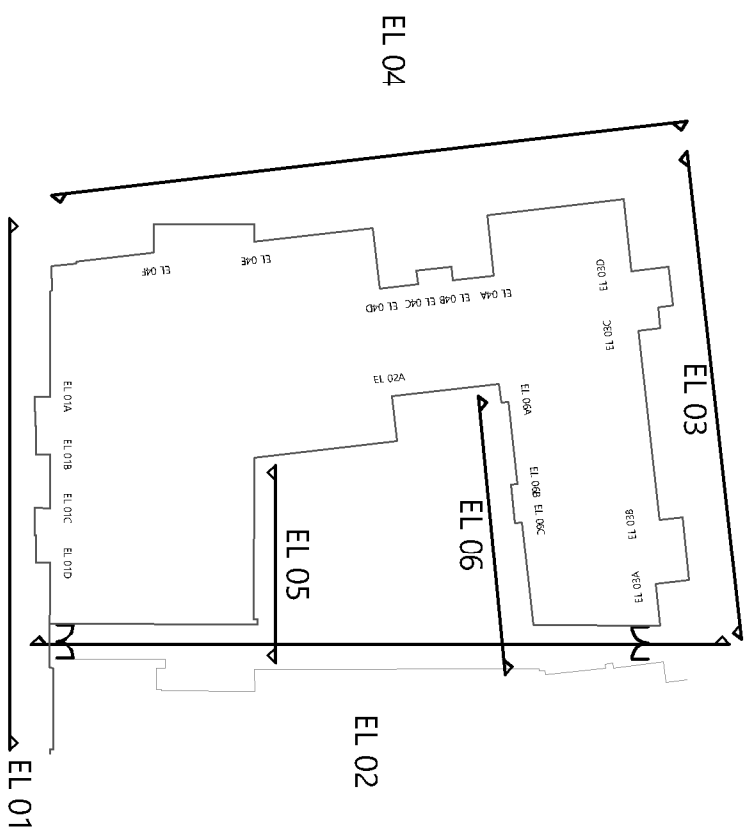

© Copyright. All rights reserved. This drawing must not be reproduced without permission. Do not scale from this drawing. All dimensions are in millimetres unless otherwise stated. Any discrepancies should be reported to the Architect.

|             |                                     |          |    |    |  |
|-------------|-------------------------------------|----------|----|----|--|
| P2          | Updated and re-issued for planning. | 02.08.23 | CB | TF |  |
| P1          | Issued for Planning.                | 01-08-23 | CB | TF |  |
| -           | Issued for Comment/Approval.        | -        | -  | -  |  |
| PRELIMINARY |                                     |          |    |    |  |

| Revision | Description   | Date     | Drawn | Checked |
|----------|---|----------|-------|---------|
|          | Halliday Meecham Architects Limited<br>111 Piccadilly, Manchester M1 2HY<br>+44 (0)161 661 5566<br>4 Devonshire Street London W1W 5DT<br>+44 (0)203 440 5175<br>hma@hallidaymeecham.com<br>www.hallidaymeecham.com |          |       |         |
|          | Client: <b>Wardens</b>   |          |       |         |
|          | Project: <b>Garden House</b>   |          |       |         |
|          | Design: <b>Garden House, 114 High St, Manchester, M4 1HQ</b>   |          |       |         |
|          | Location: <b>Garden House Existing Elevations 03 &amp; 06</b>   |          |       |         |
|          | Drawing: <b>(Hidden Elevations)</b>   |          |       |         |
|          | Scale @ A1: 1:100   | 19.07.23 | CB    | TF      |
|          | Scale @ A3: 1:50   | 19.07.23 | CB    | TF      |
|          | Drawing Ref: <b>5540-HMA-GH-ZZ-DR-A-10208</b>   |          |       |         |
|          | Revision: <b>P2</b>   |          |       |         |

