


- 01. New partition wall to staff WC to be taken up to mezz deck level only. Route to mezz deck to be maintained to allow for future maintenance of services.
- 02. Existing structural ceiling and walls above 3-3.6m to be decorated. Any visible ducting, venting, cable trays etc. at high level to be decorated to match.
- 03. 3no. 50" horizontal digital menu screens to be suspended from ceiling. Screens and suitable fixing brackets to be supplied by Theravada. Screens to be centred horizontally on white dozens box.
- 04. 2no. high level cupboards. Cupboard doors to have decorated brick slips to front to match adjacent.
- 05. 1.8m wide internally illuminated bow tie sign fixed to top of existing steel SHS beam.

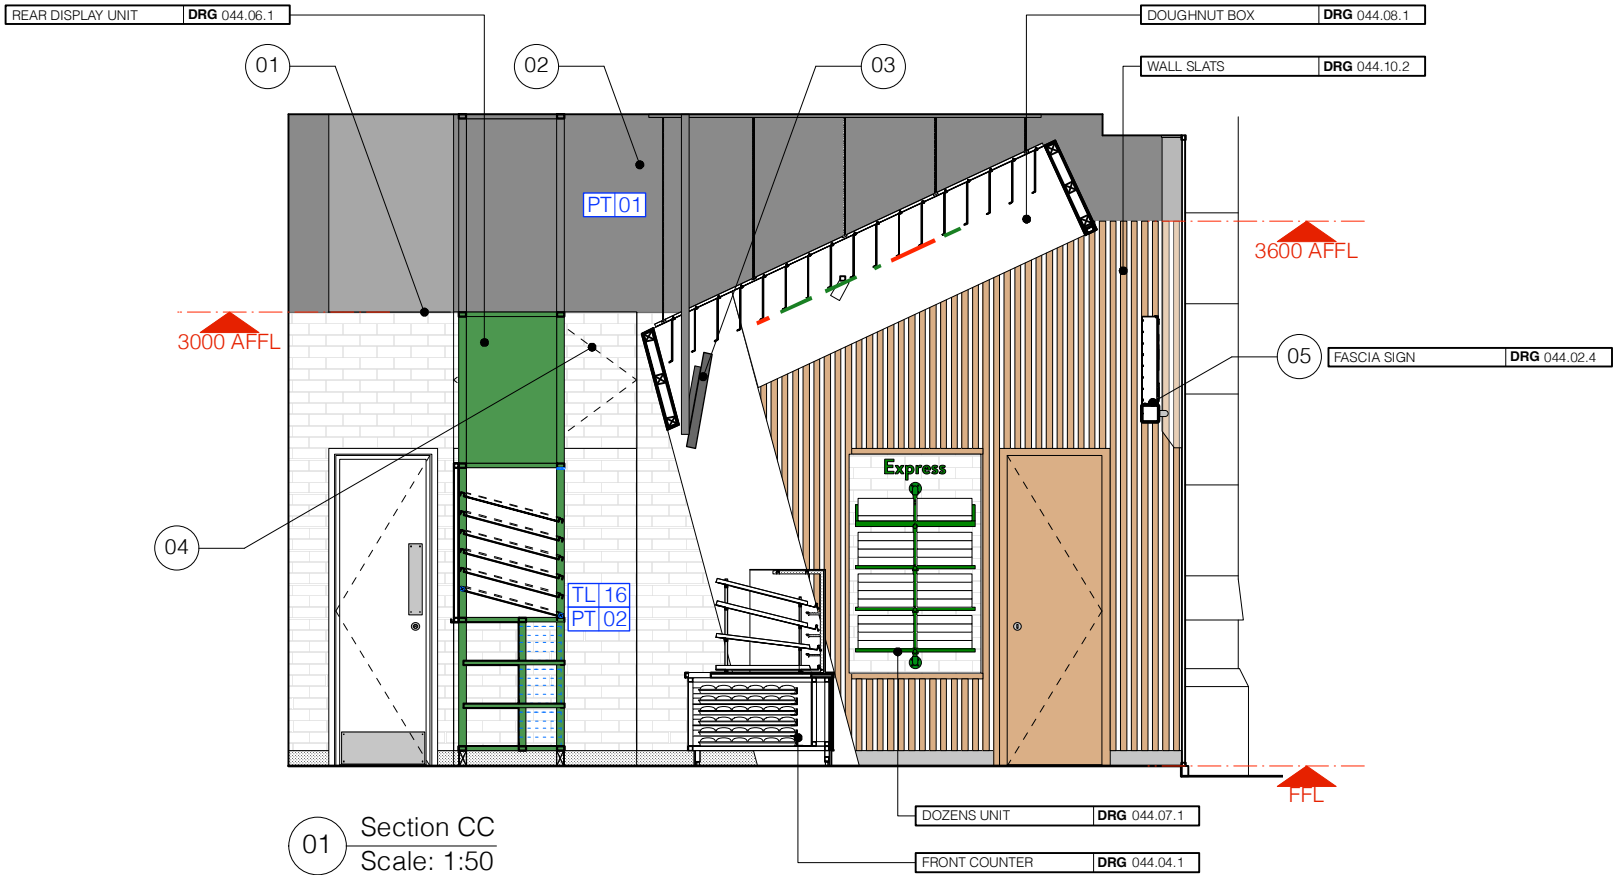

CONTRACTOR TO UNDERTAKE SITE SURVEY PRIOR TO MANUFACTURE.

FOR FINISHES SPECIFICATIONS REFER TO FINISHES SCHEDULE.

CONTRACTOR TO PROVIDE PRODUCTION DRAWINGS FOR APPROVAL PRIOR TO MANUFACTURE.

Revision

DESCRIPTION

Section CC

CLIENT

Krispy Kreme

PROJECT

Deansgate

ADDRESS

111 Deansgate, Manchester, M3 2BQ

JOB No.

DWG No.

REV.

044.03.2

DATE

APR 24

STATUS

COSTING

DRAWN BY

SW

SCALE

1:50 @ A3

Unit 5, 7 Wenlock Road, London N1 7ST
T +44 (0)20 7253 9009 F +44 (0)20 7253 9004
www.pathdesign.co.uk info@pathdesign.co.uk

PATH