


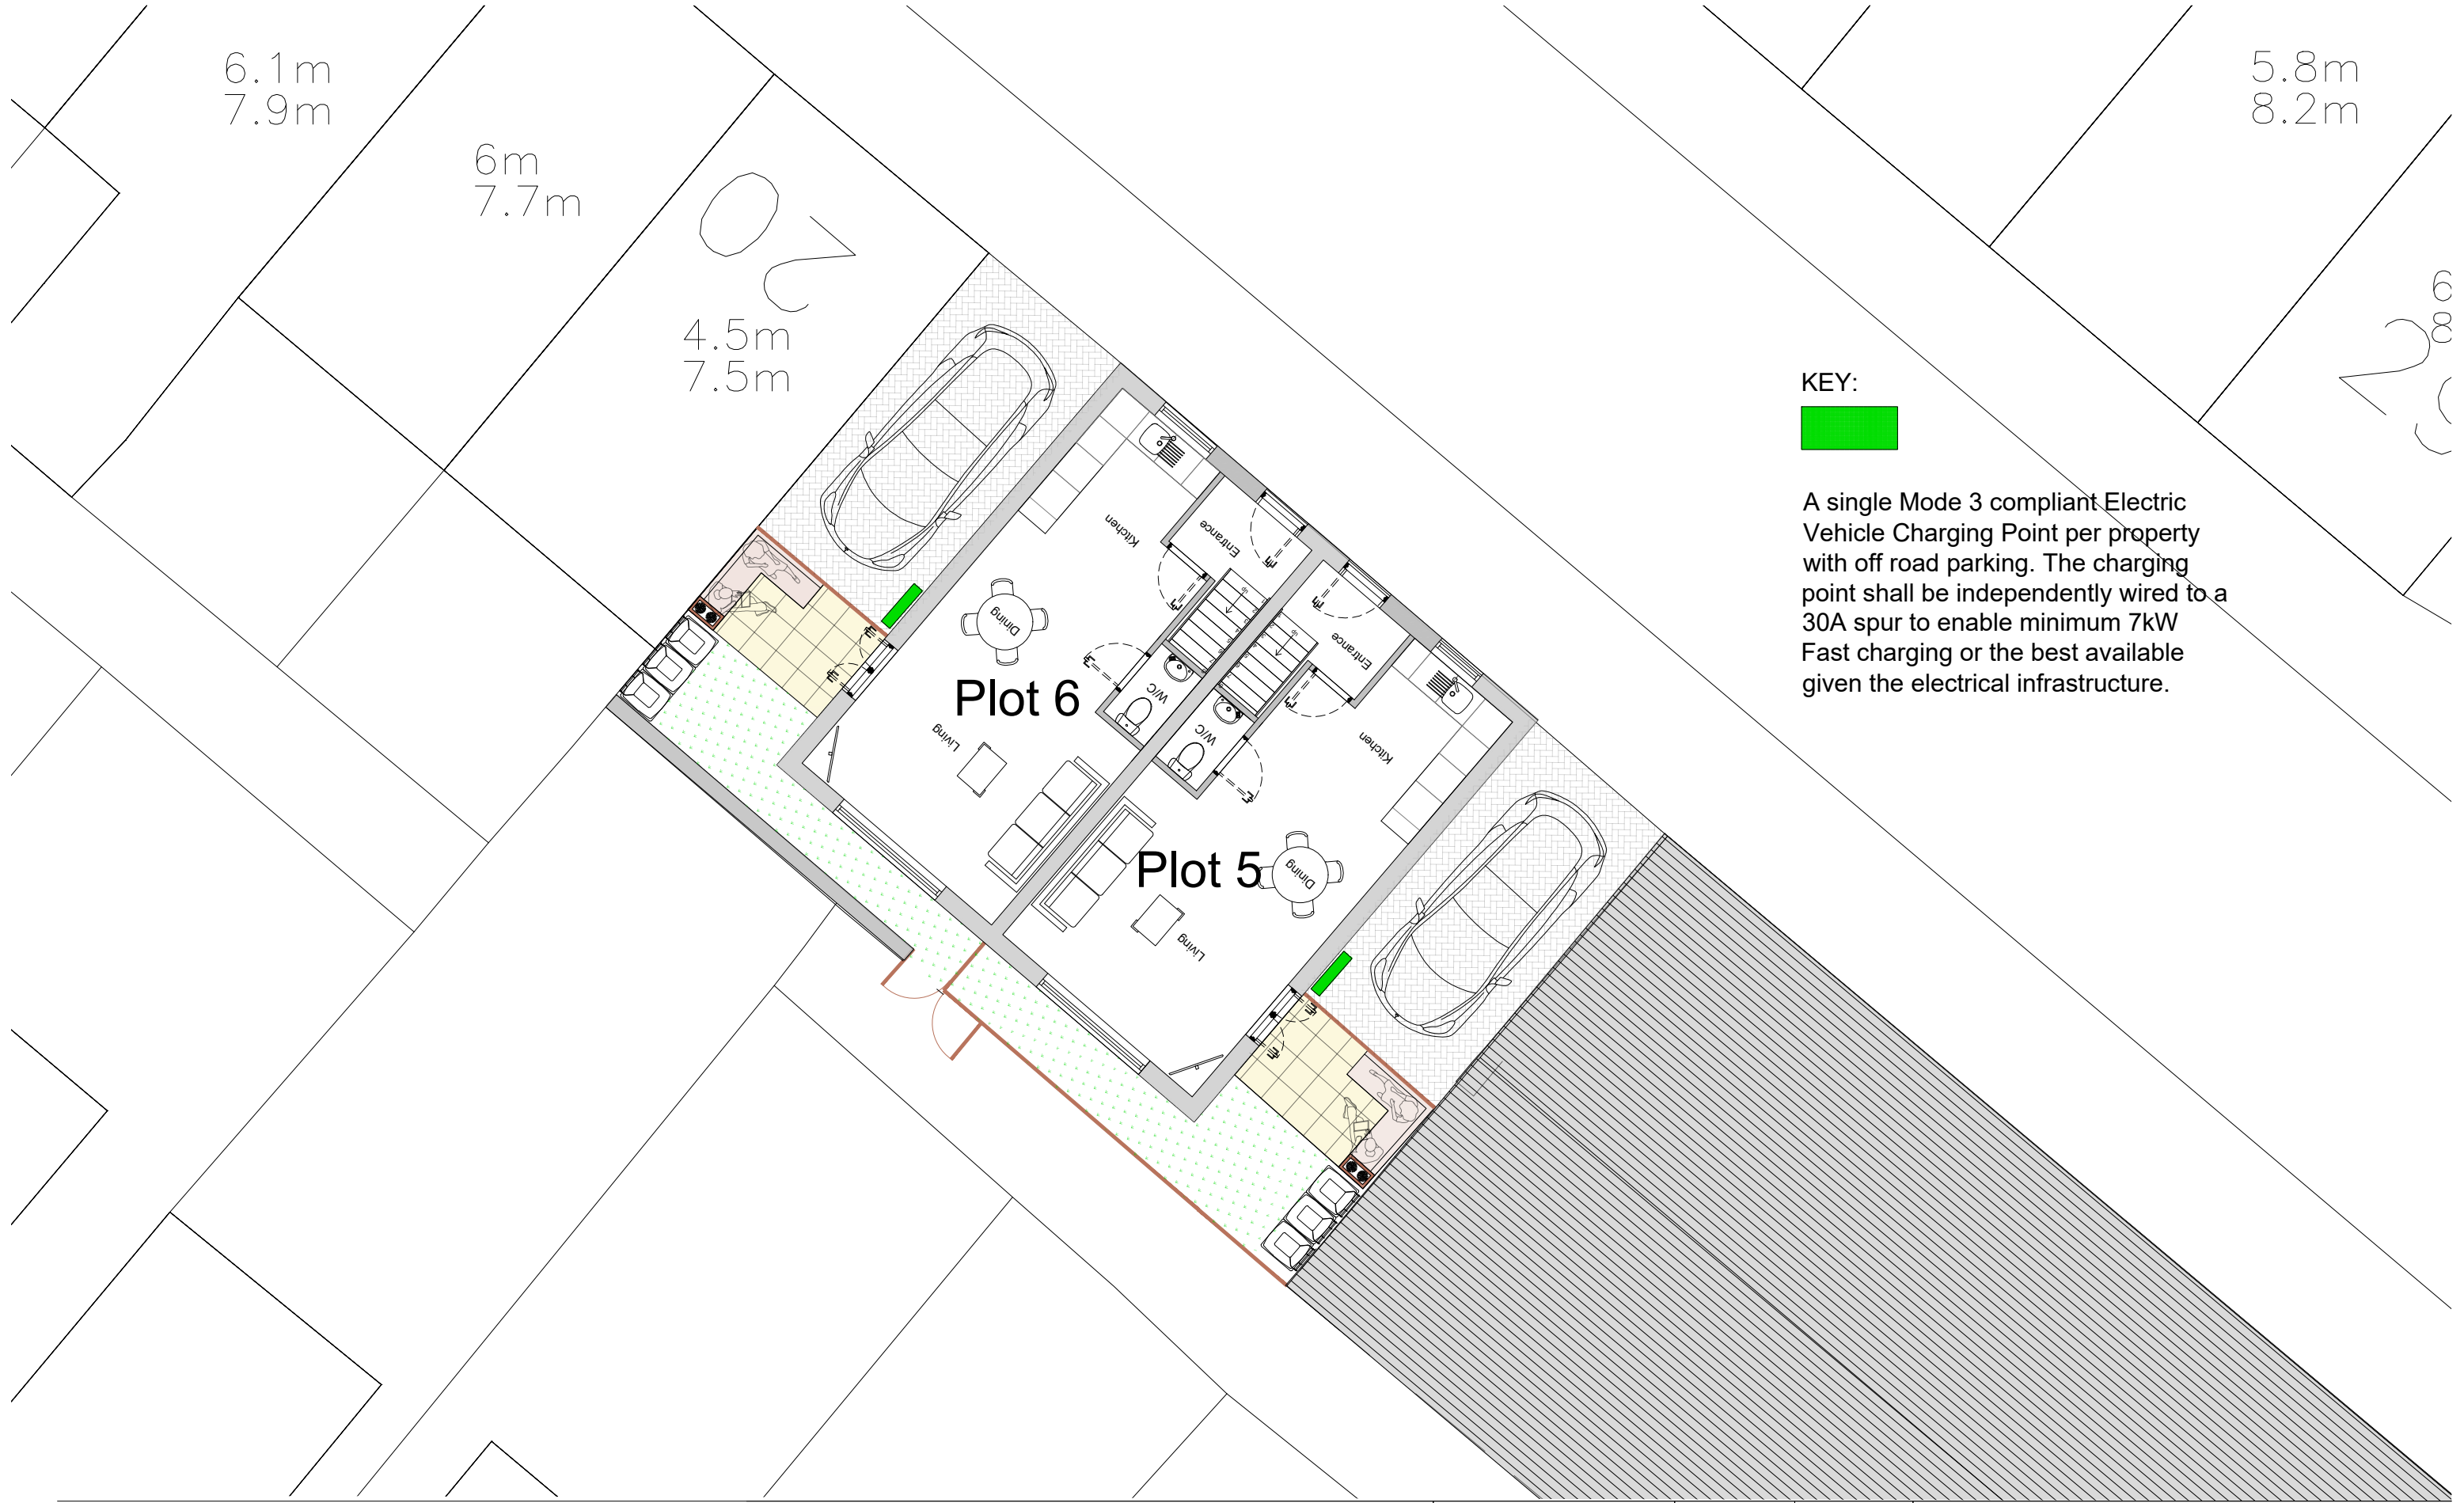

KEY:



A single Mode 3 compliant Electric Vehicle Charging Point per property with off road parking. The charging point shall be independently wired to a 30A spur to enable minimum 7kW Fast charging or the best available given the electrical infrastructure.

Notes:	SITE: 1 St George Road, M14 6SX		DRAWING NO. PL010		0552	05/06/24	 Crowstone Ltd 3 Elm Grove Didsbury Manchester info@crowstoneco.com
	TITLE: Electric Charging Points		NTS SCALE AT A3.	TFE DRAWN.	TFE CHECKED.	REVISION.	