


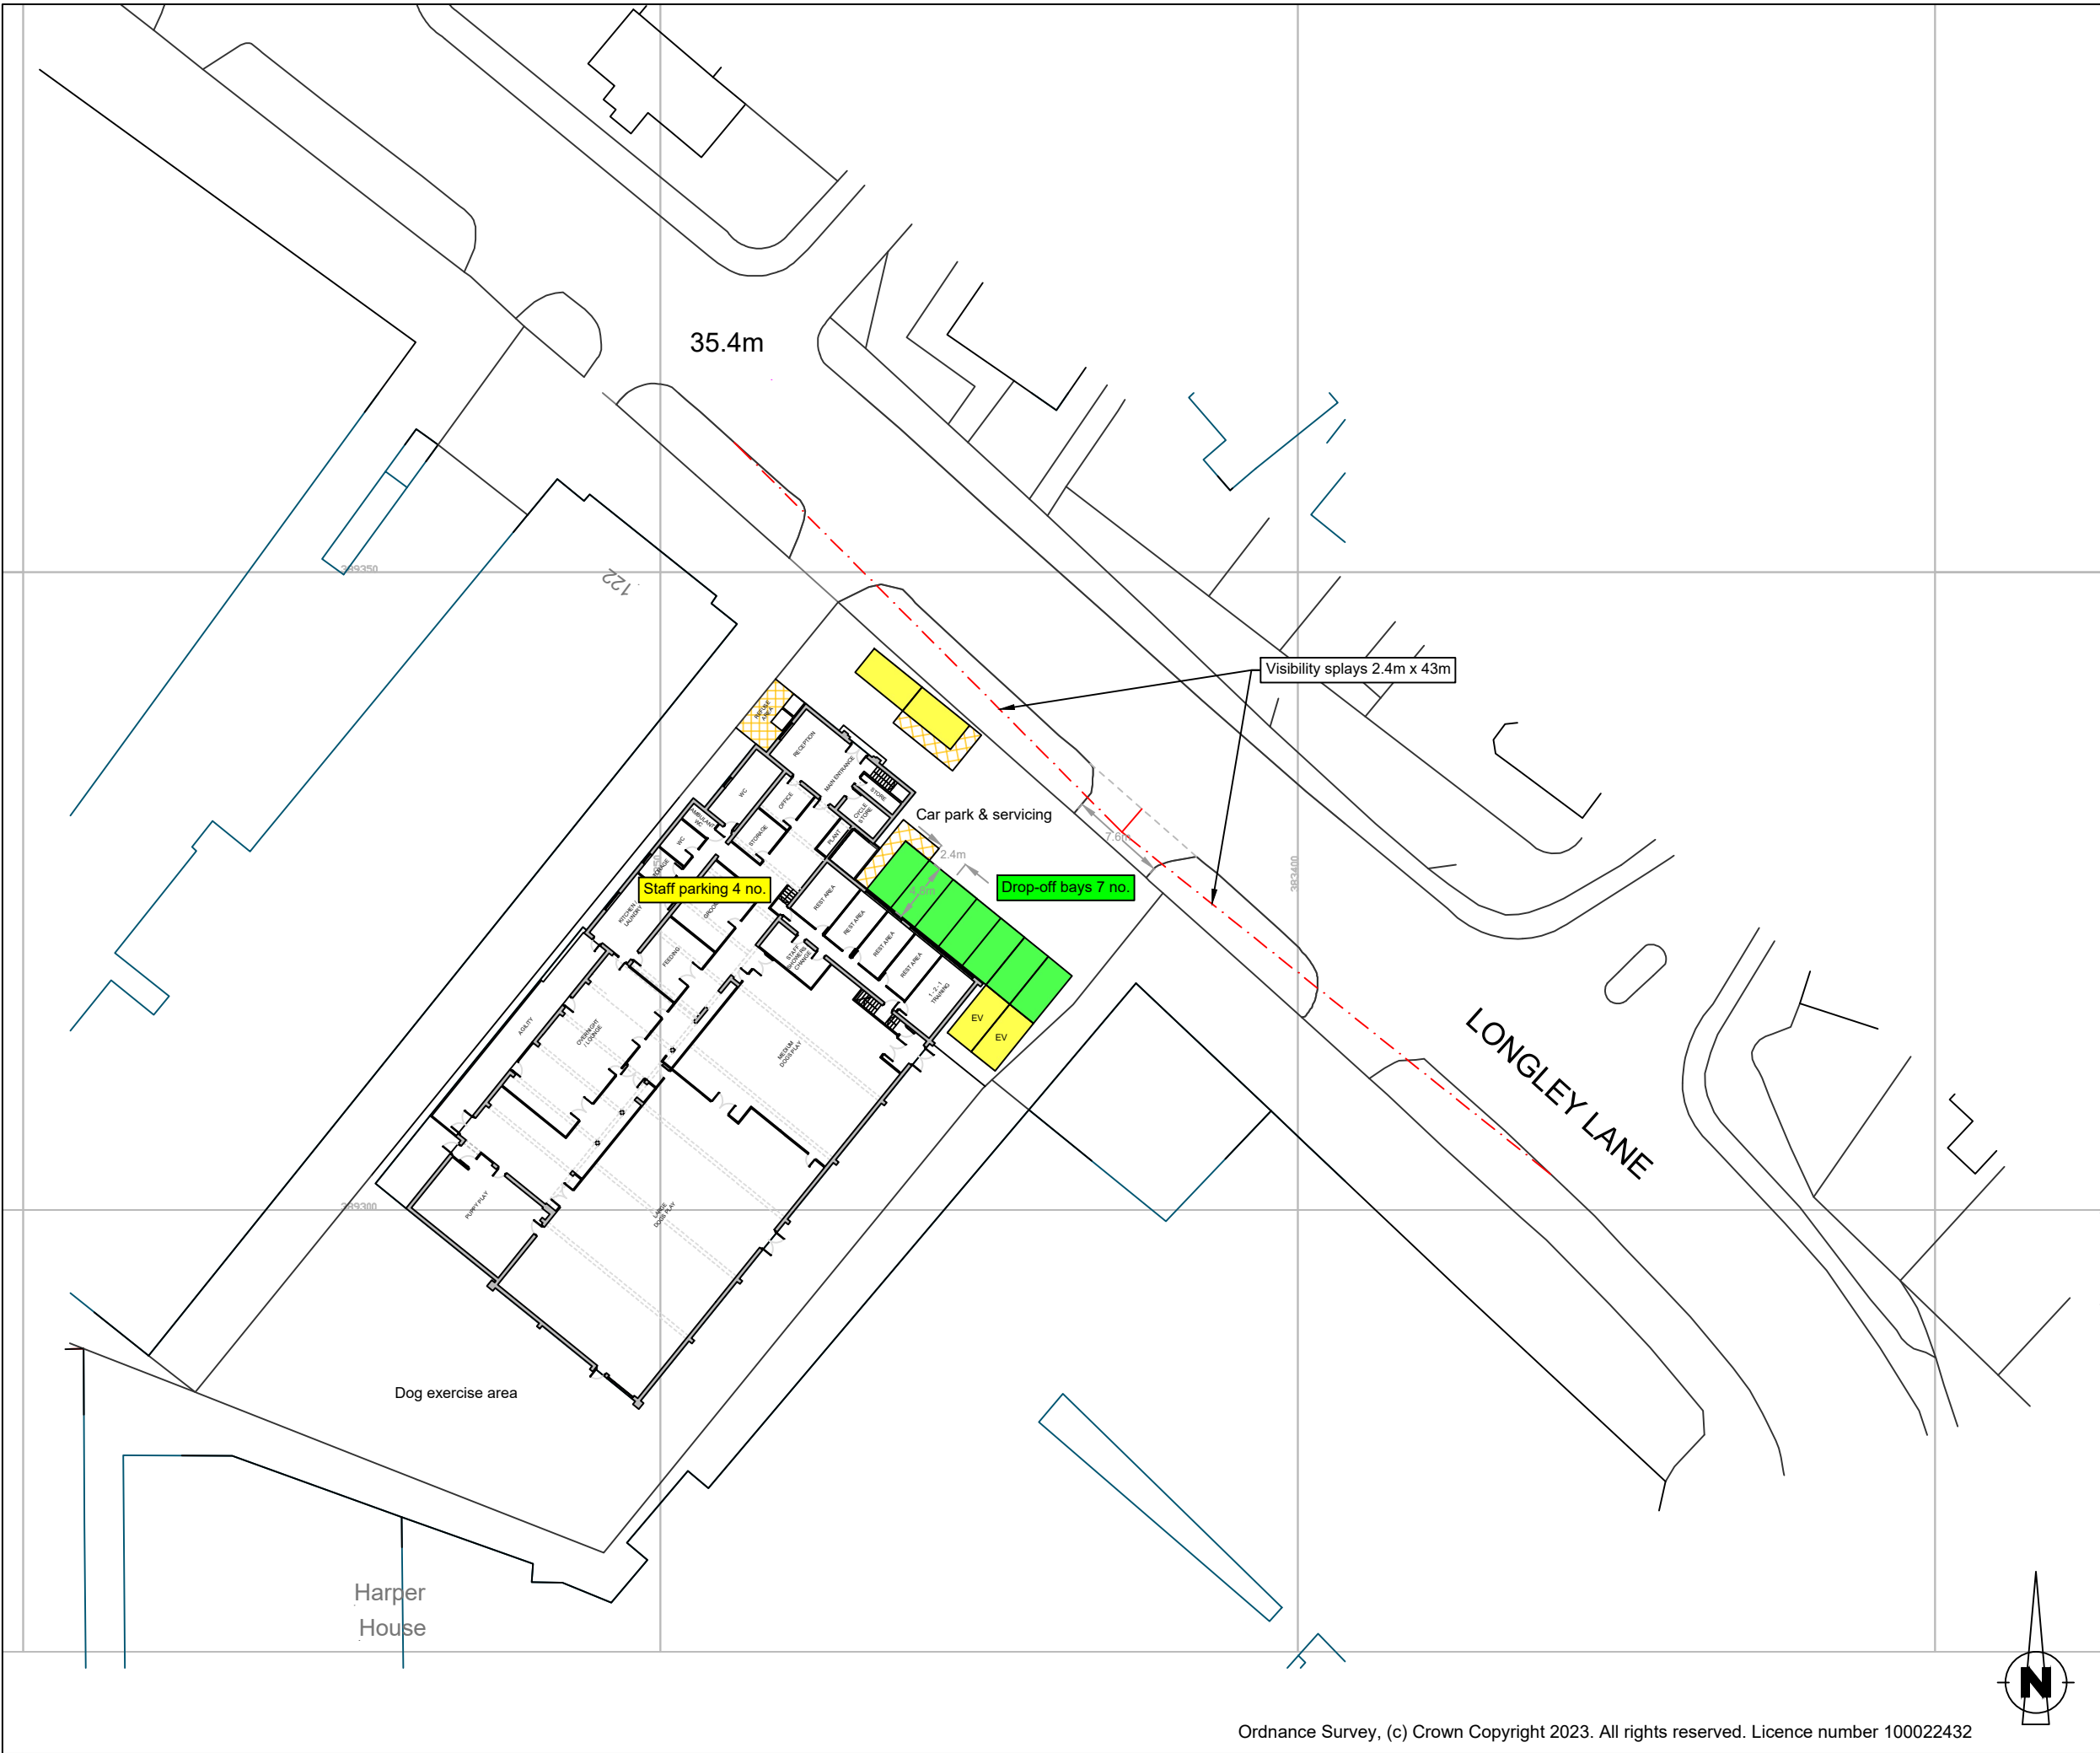

THIS DRAWING MAY BE USED ONLY FOR
THE PURPOSE INTENDED AND ONLY
WRITTEN DIMENSIONS SHALL BE USED

NOTES

Layout subject to detailed design
and confirmation of statutory
undertakers' equipment.

Revision Details	By	Date	Suffix
	Check		

Drawing Number
SK22364-104

Daycare4Dogs, Longley Lane

Drawing Title
Proposed Site Layout & Access Arrangements

Scale at A3
1:500

Drawn	Approved
JAT	LGS

Check	Date
LGS	08.05.24



SK Transport Planning Ltd
Albion Wharf | Manchester | M1 5LN
www.sktransport.co.uk
0161 234 6509