



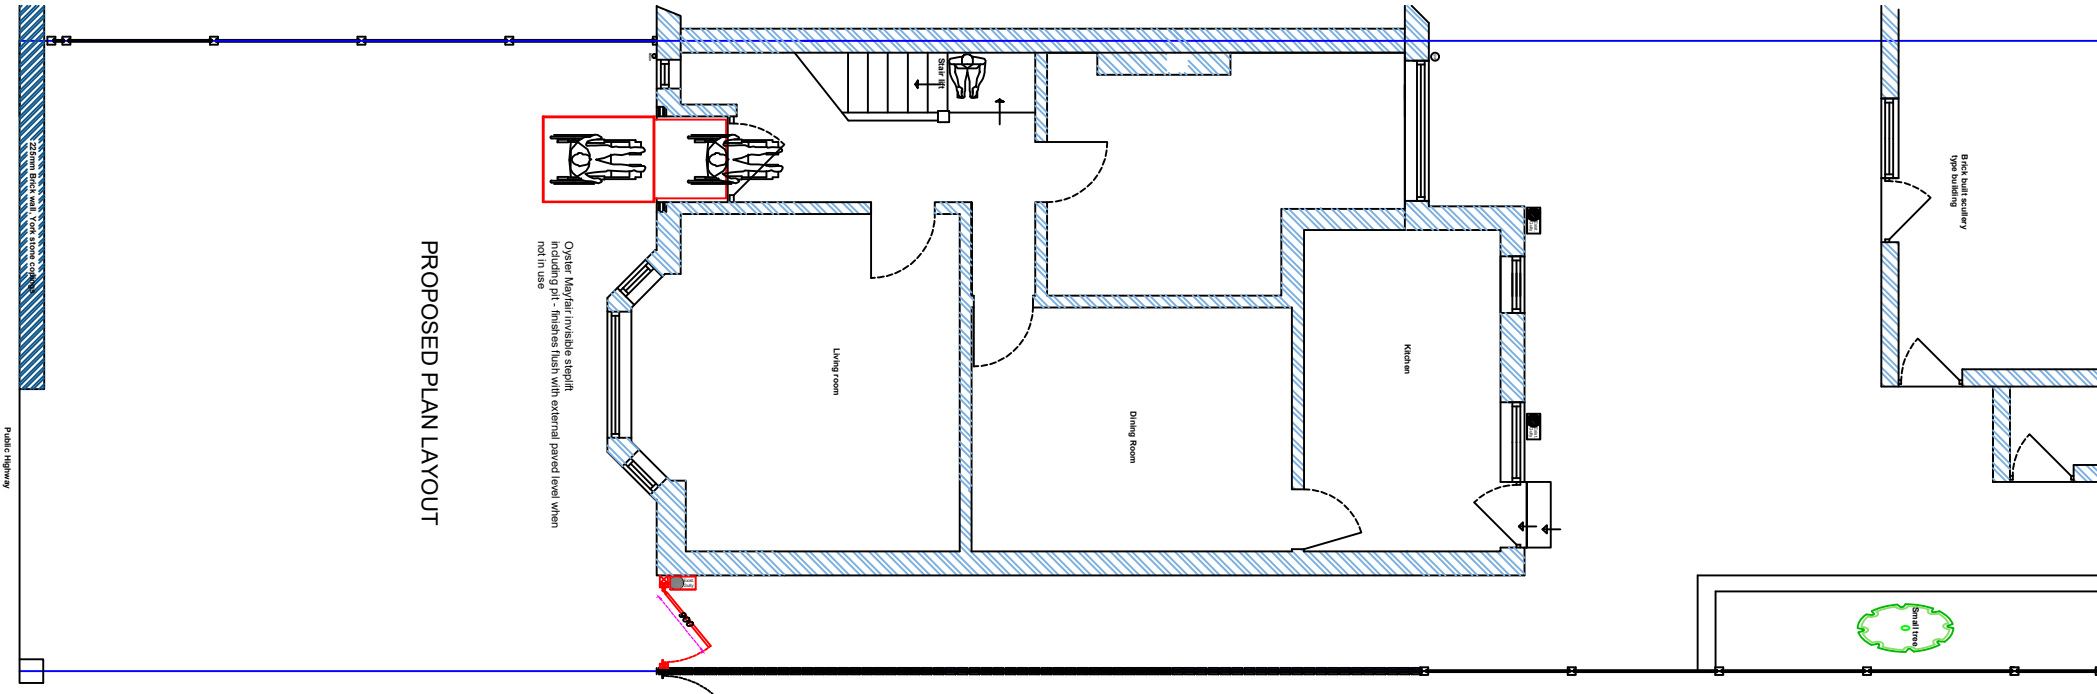


Example of Step lift from Oyster Mayfair,
Inlay and external surface material TBC.

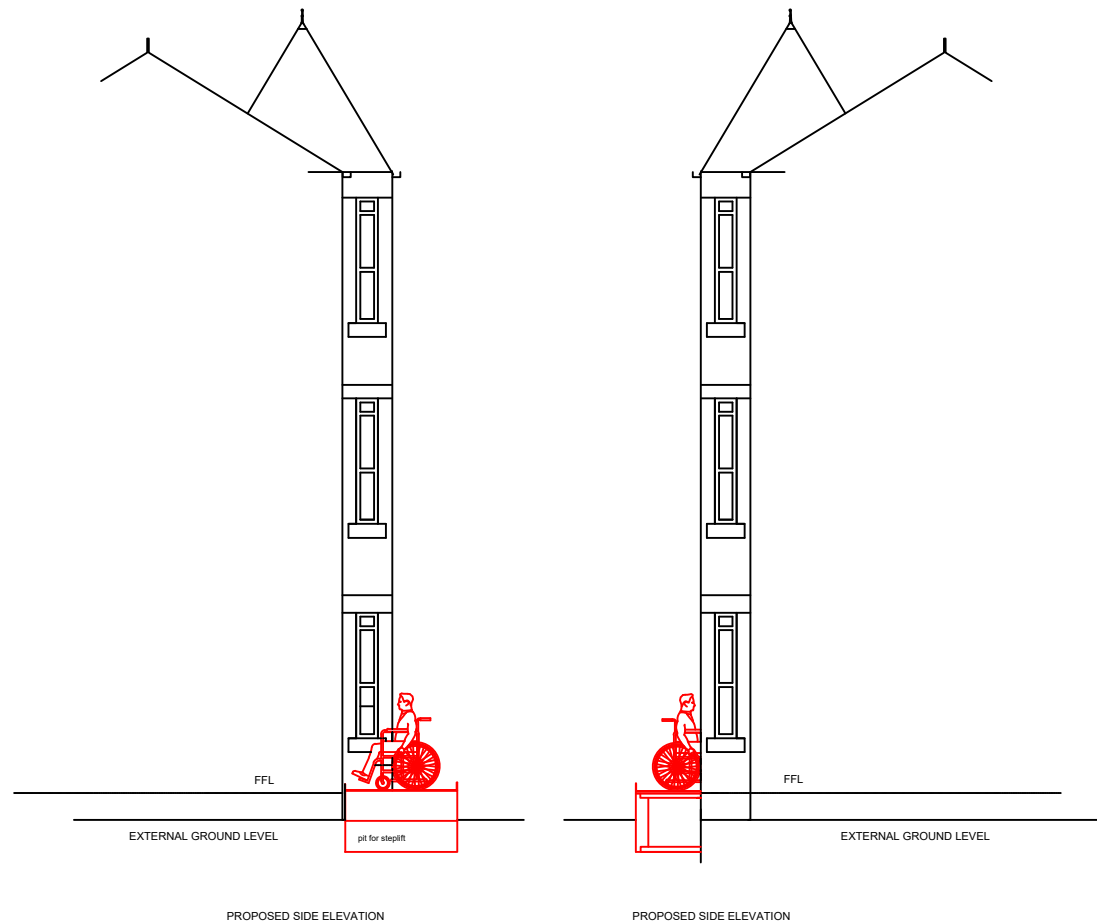

84 MANLEY ROAD WHALLEY RANGE MANCHESTER M16 8ND

INSTALLATION OF STEPLIFT FOR REGISTERED DISABLED PERSON

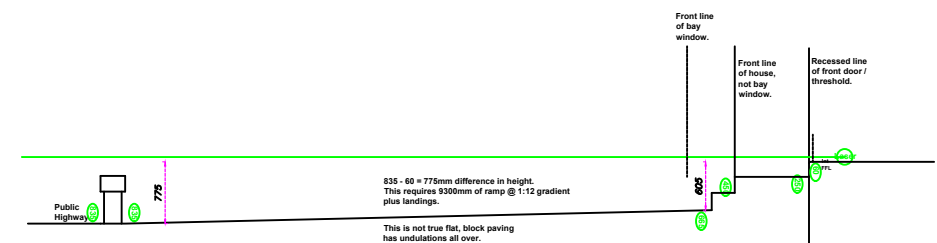

I agree to M.L.C.O.'s proposed plans

Signed

Date



Manchester
Equipment &
Adaptations
Partnership

Neil Brickles - Technical Officer.
Manchester City Council
Manchester Local Care Organisation.
Philips Park Road. Beswick.
Manchester.
M11 3FU
neil.brickles@manchester.gov.uk
Tel No : 0161 277 1704 - 07903 244482

Date:

14/09/2023

Scale / Paper:

1 : 100 @ A3

Revisions / Options

No.	Date.	Sig.
PP1	04/03/2024	NB

Project - Access front and rear,
Recreational area.

Mrs Hilary McNicholas
84 Manley Road
Manchester
M16 8ND