




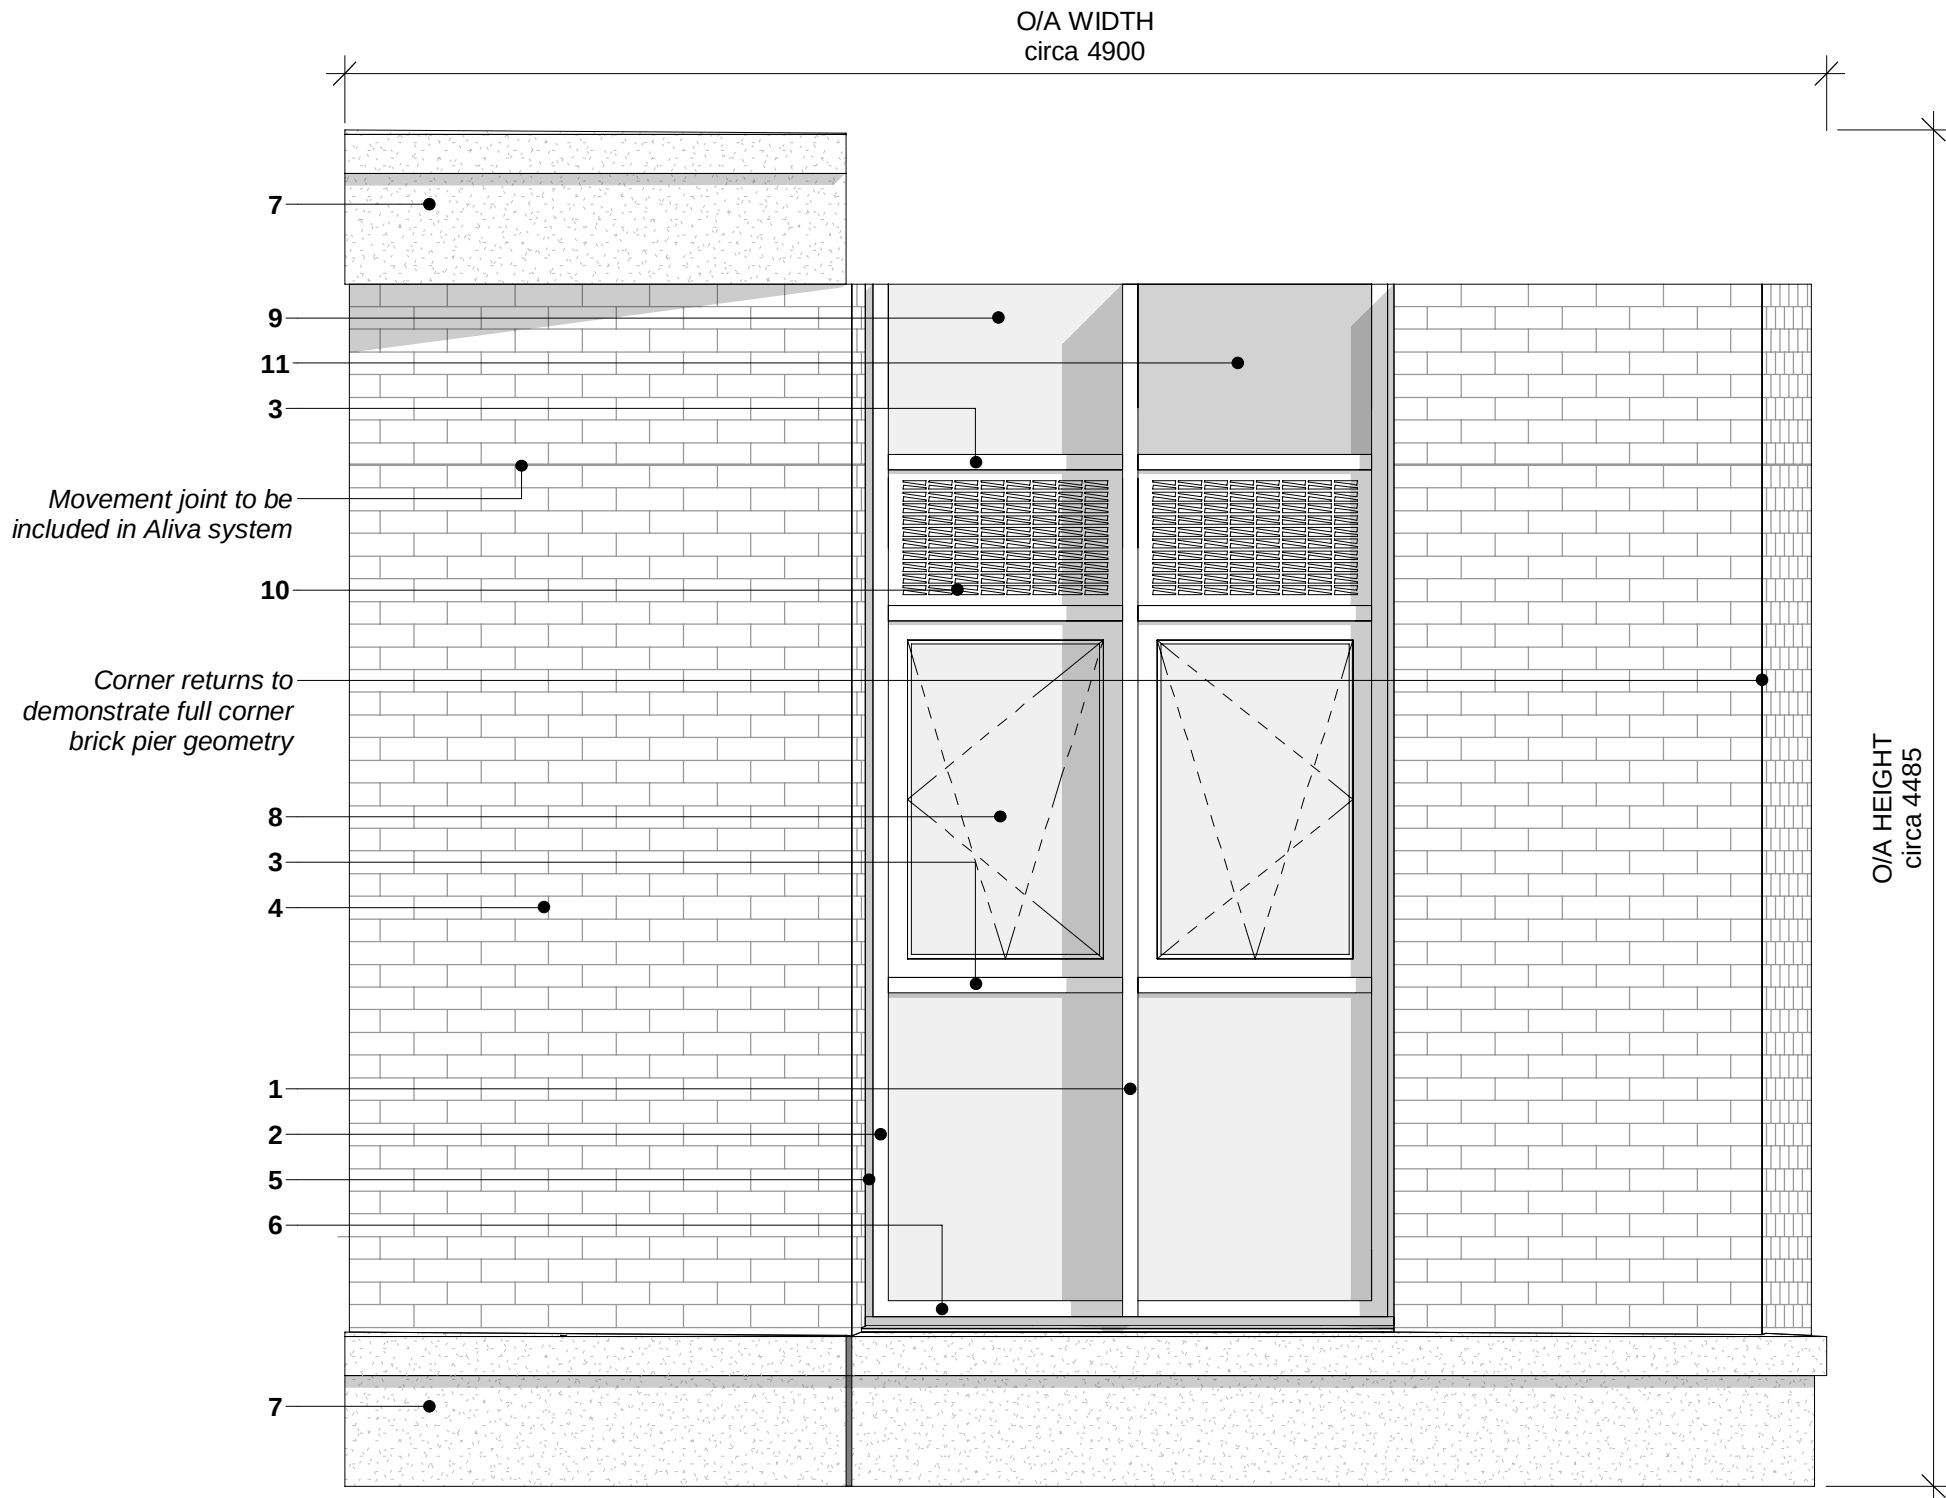

Facade Mock Up Panel
Elevation, long side
1:25

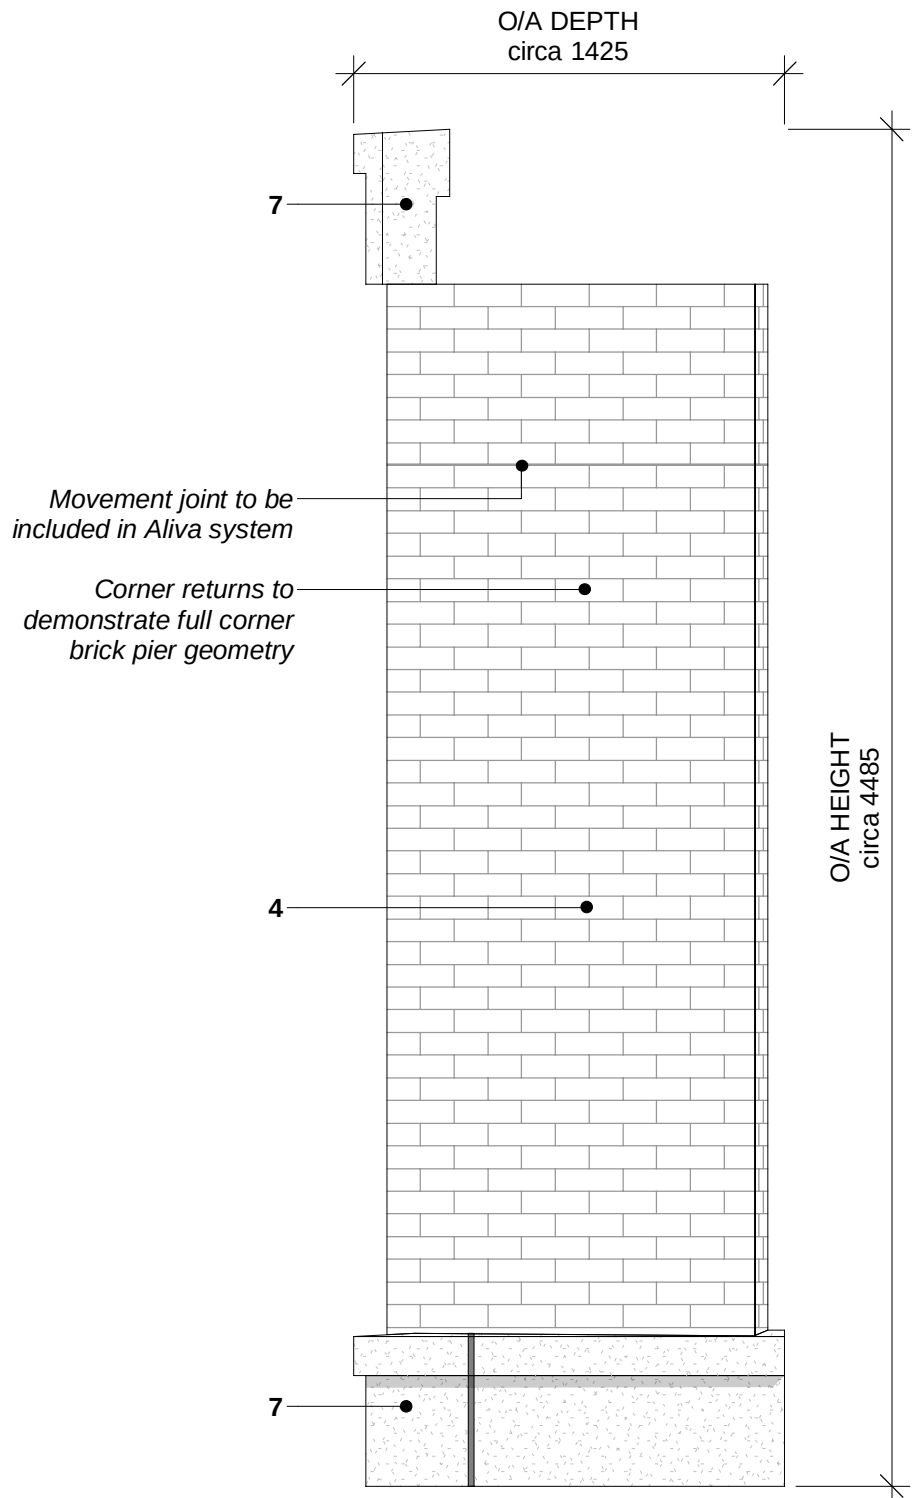

Facade Mock Up Panel
Elevation, short side
1:25

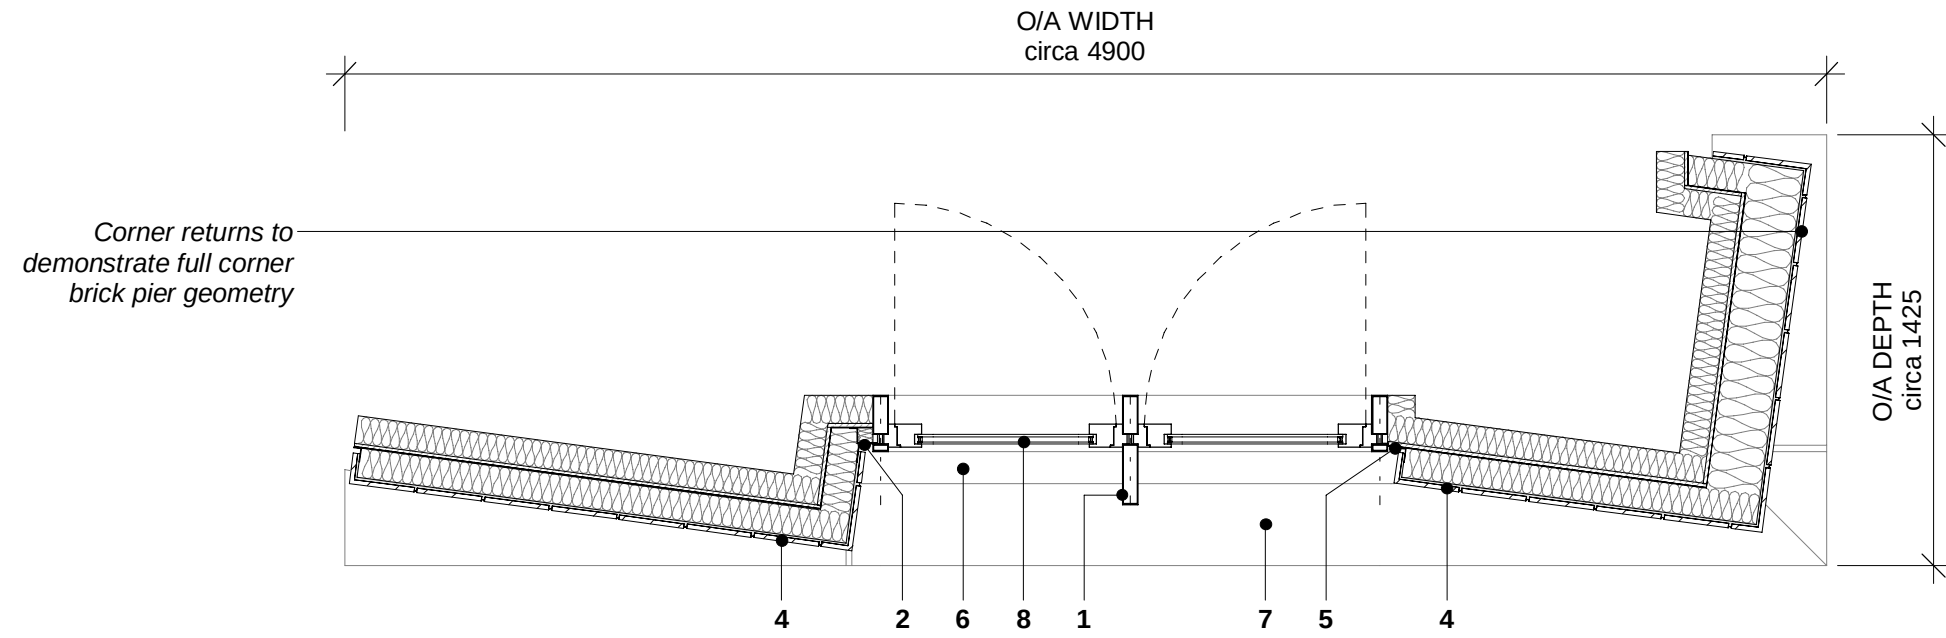

Facade Mock Up Panel
Plan
1:25

MATERIALS

- 1. **EWS-101:** Feature Mullion, natural anodised aluminium finish
- 2. **EWS-101:** Aluminium curtain walling, IGP-HWF classic 5903A70150S70 Matt finish to perimeter framing
- 3. **EWS-101:** Aluminium curtain walling, IGP-HWF classic 5903E70150S70 Pearl Mica finish to intermediate transoms
- 4. **EWS-381:** Aliva clay brick slip, CS480 smooth red finish, with colour matched mortar
- 5. **EWS-422:** Aluminium flashing, IGP-HWF classic 5903A70150S70 Matt finish
- 6. **EWS-422:** Aluminium cill, IGP-HWF classic 5903A70150S70 Matt finish
- 7. **EWS-821:** Precast concrete beam, red acid etched finish
- 8. **GLP-101:** Glazed opening light, IGP-HWF classic 5903E70150S70 Pearl Mica finish to framing
- 9. **GLP-101:** clear glazed panel
- 10. **GLP-205:** Vented aluminium spandrel panel, IGP-HWF classic 5903E70150S70 Pearl Mica finish externally, IGP-HWF classic 5903A70150S70, Matt finished plenum to rear
- 11. **GLP-215:** opaque glazed panel

This drawing is copyright.
Do not scale off dimensions.

All dimensions to be checked on
site by contractor.

Contractor to report any dimensional
discrepancies, errors or omissions
prior to commencing on site.

Note: Previously issued as 10133-Z1-XX-SK-A-G251-0001

Rev	Date	Description
P01	2021-01-20	First Issue
P02	2021-12-08	Mock up updated to reflect facade design changes
P03	2024-05-15	Planning condition 8 discharge application



Project Title
Swan House
2 Rochdale Road
Manchester

Status
For Information

Drawing Title
Typical External Envelope
Facade Mock Up
Elevation

Project No 10133	Scale 1 : 25 @ A1	RG Series	21
SHP Drawing Code 32073-SHP-Z1-A-G251-SK-XX-001			Revision P03

simpsonhaugh

Manchester
+44 (0)161 835 2345

London
+44 (0)20 7549 4000