


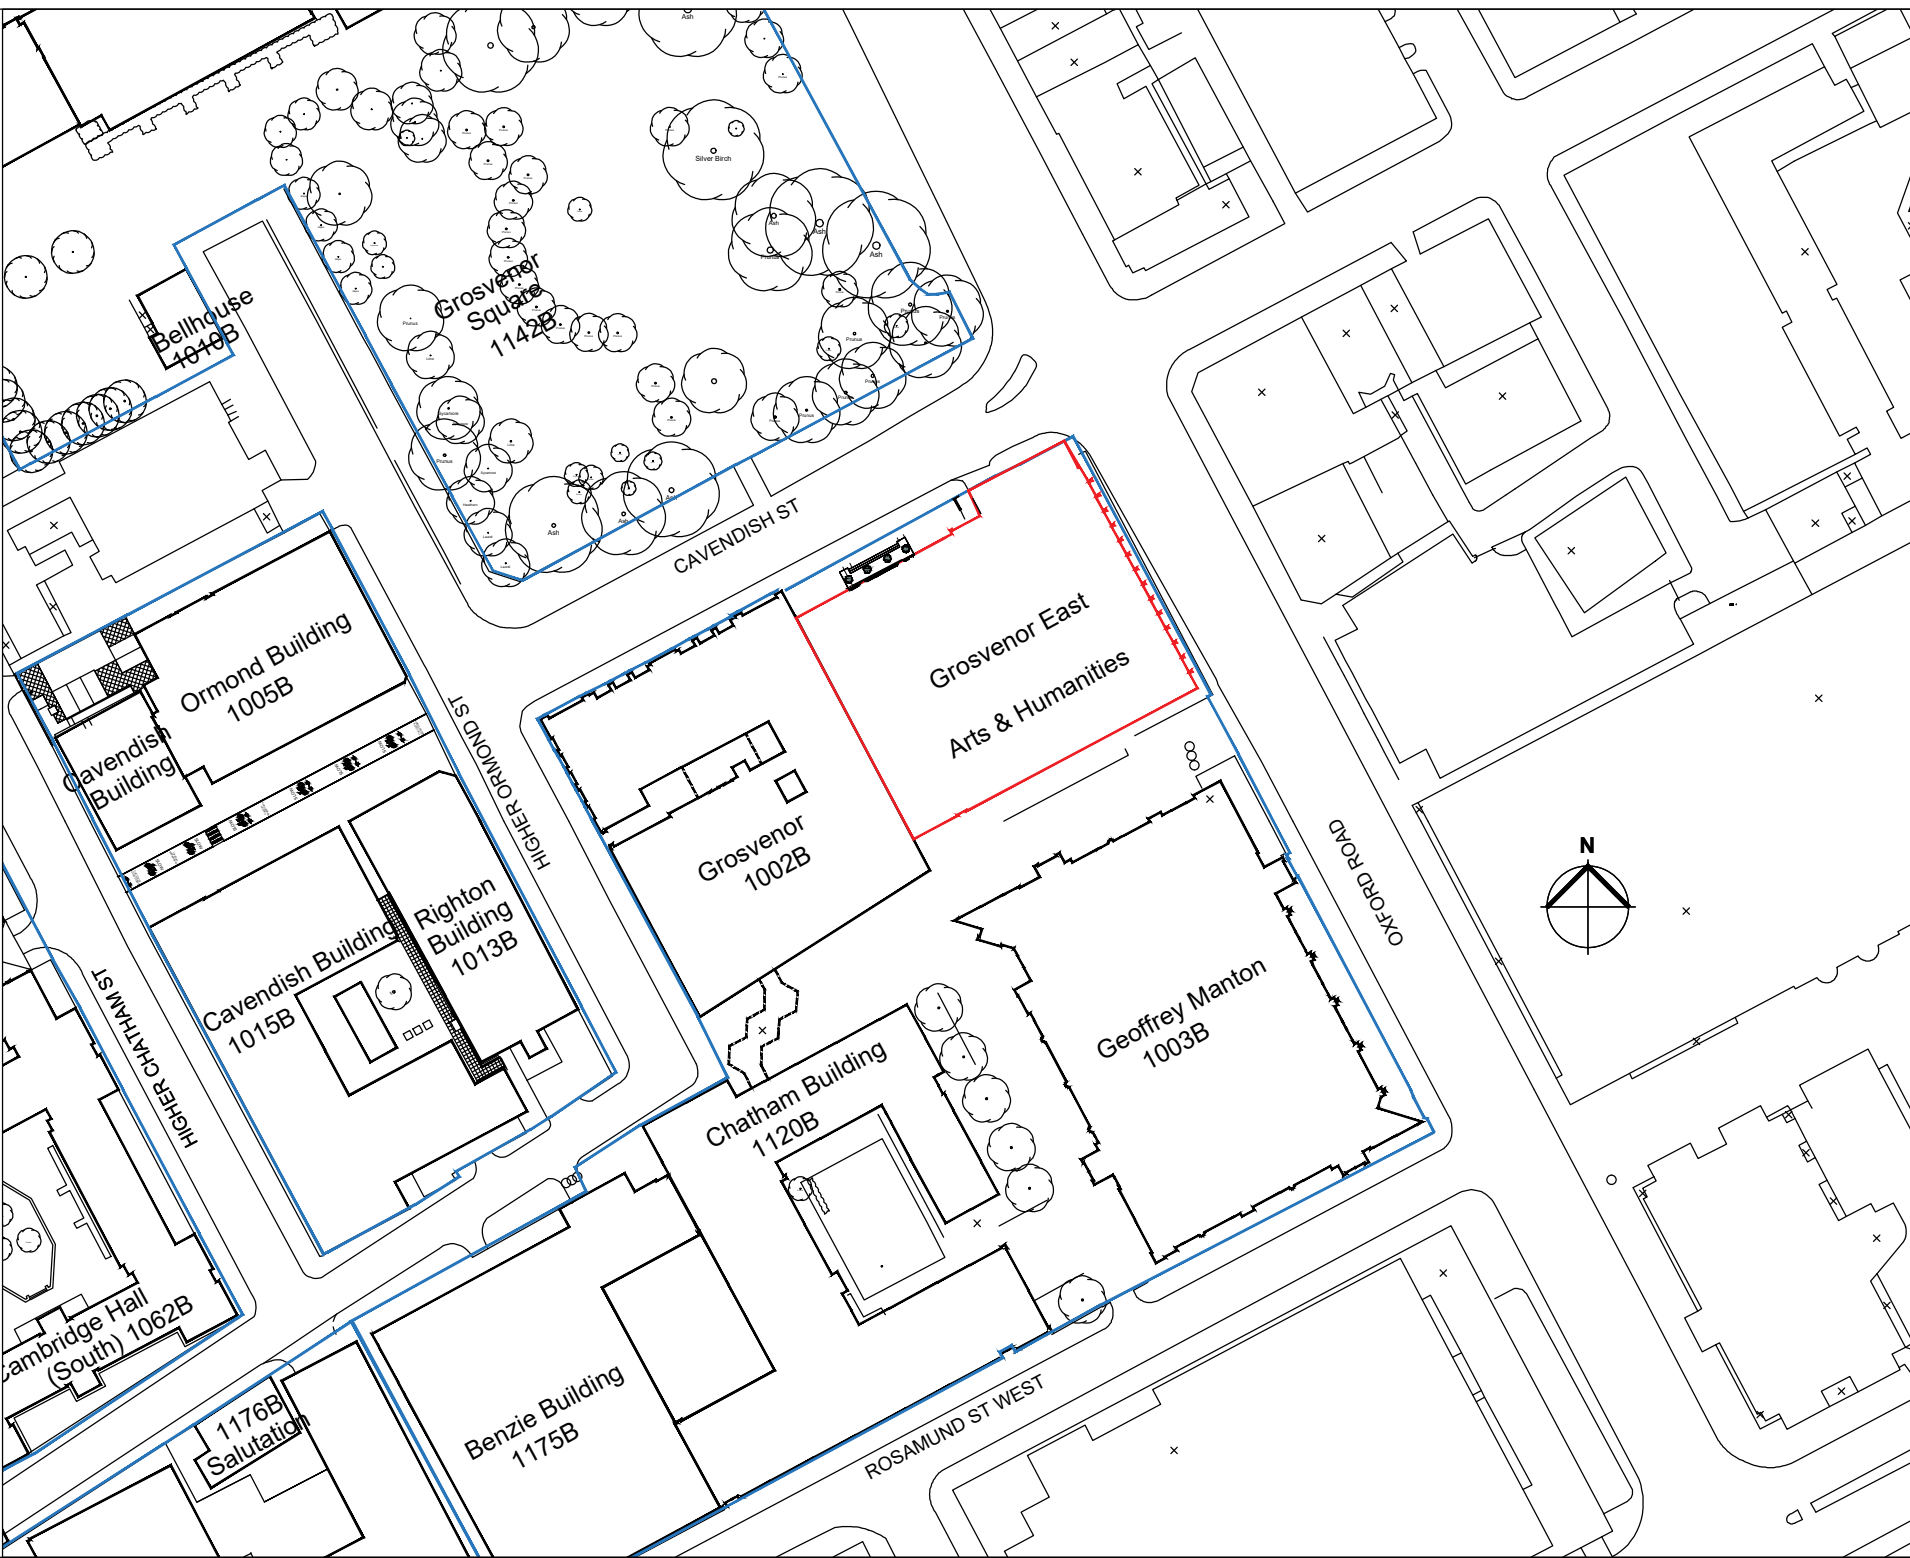

0 10 20 30 40 50
PAPER SCALE CHECK (mm)

CDM RESIDUAL RISK INFORMATION (A4/B5)

In addition to the hazards / risks normally associated with the types of work detailed on this drawing, note the following:-

CONSTRUCTION

Maintenance / Cleaning

DEMOLITION / DISCOMMISSIONING

It is assumed that all works will be carried out by a competent contractor writing, where appropriate, to an approved method statement.

B - Planning Issue
A - Planning Issue
Revision
Project Status

AB KMD Nov 23
AB KMD Nov 23
Drawn Chk'd Date

PLANNING

This information, whether drawn or as a data file, is copyright and issued strictly for use on the project for which it is provided

Project/Client

MMU
GROSVENOR EAST
BUILDING ENTRANCE
SIGNAGE

Drawing Title

SITE LOCATION
PLAN

Drawn
AB

Date
Nov 23

Checked
KMD

Scale
1:1250 @ A4

Manchester:
200 Print
21 Dale Street
Manchester M1 1WY
+44 (0)161 831 7300
Birmingham:
Moor Park
Birmingham B36 8PP
+44 (0)121 888 1700
www.fairhursts.com

FDG
fairhursts design group

Job No.
E22-112

Drawing No.
08-145

Revision
B