



# MANCHESTER FORT

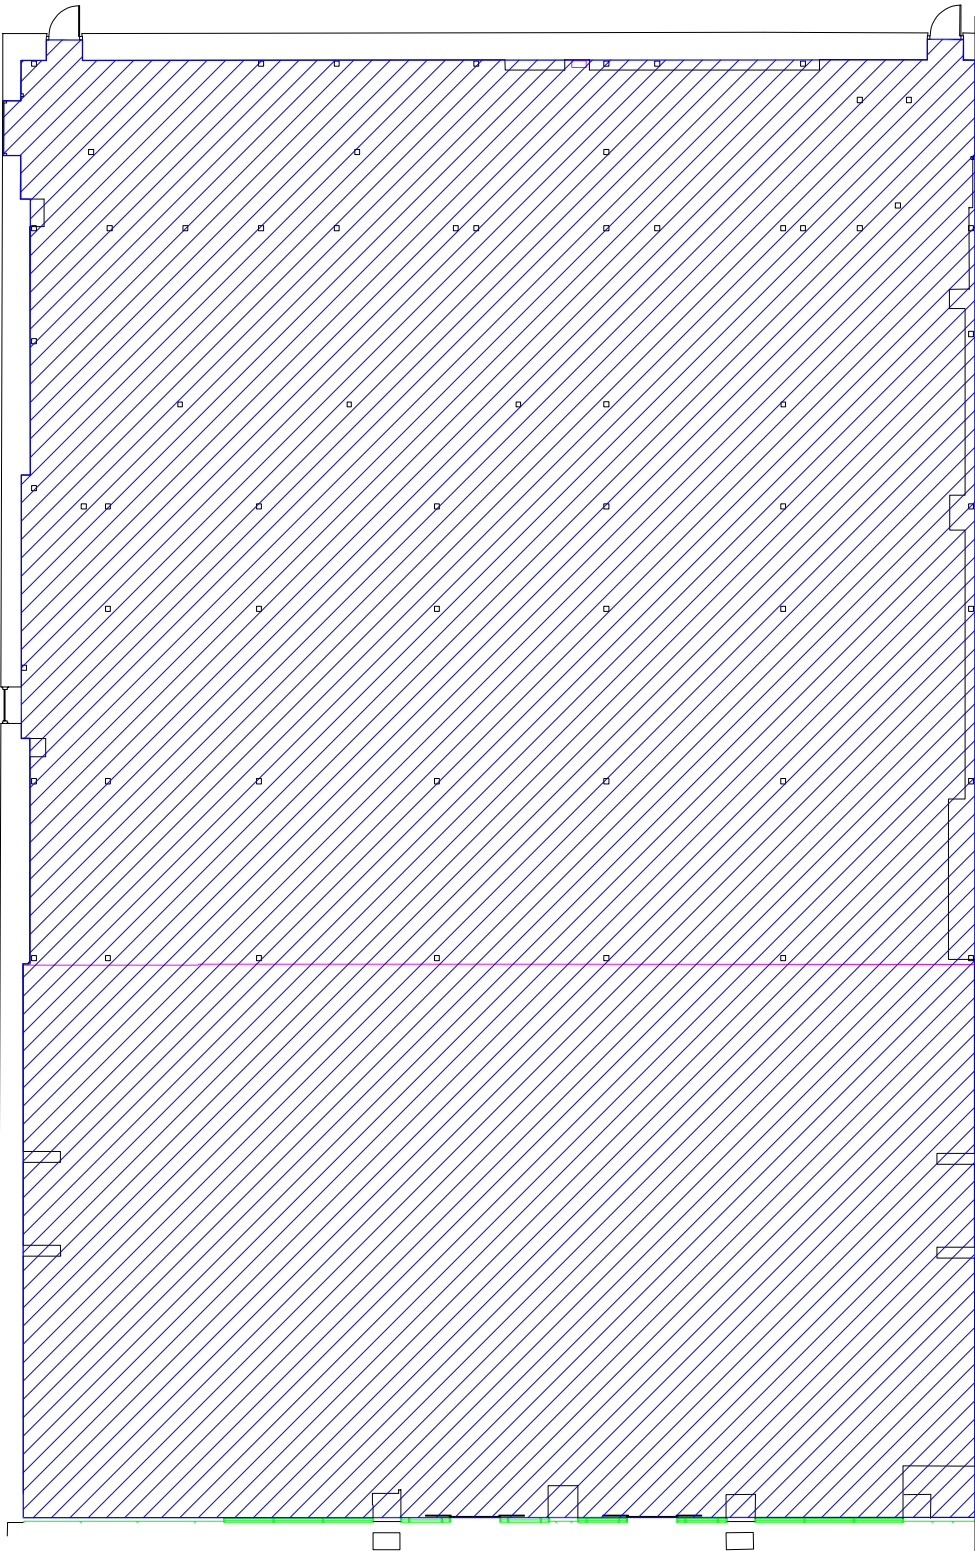

Ground Floor

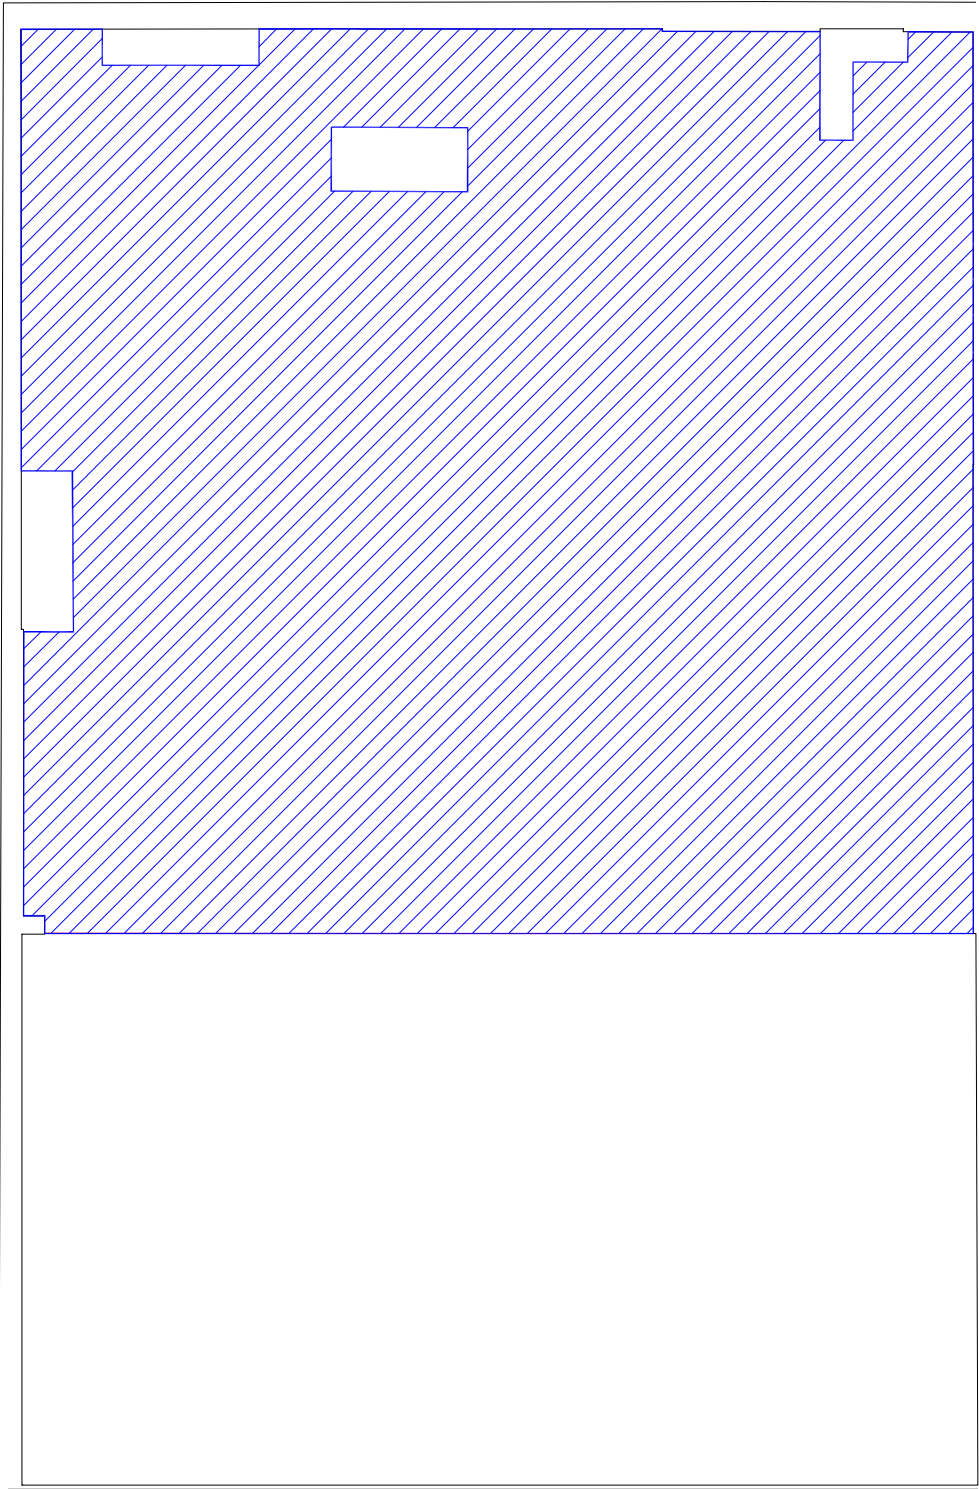

First Floor

# EXISTING LAYOUT

|                                |                      |             |
|--------------------------------|----------------------|-------------|
| GROUND FLOOR GROSS AREAS       | 1,872 m2             | 20,150 sqft |
| FIRST FLOOR GROSS AREAS        | 1,123 m2             | 12,088 sqft |
| TOTAL GROSS AREAS              | 2,995 m2             | 32,238 sqft |
|                                |                      |             |
| PROJECT: MANCHESTER FORT       |                      |             |
| TITLE: EXISTING LAYOUT / AREAS |                      |             |
| JOB NO: MAN 001                | DRAWING NO: 001      | REVISION: - |
| 23/01/24                       | SCALE: 1 : 100 at A0 | DRAWN: AL   |