



Fallowfield

114 Mauldeth Road
Fallowfield
Manchester
M14 6SQ

Issue 01 - 25/10/2023



DESIGN



CORPORATE
SIGNAGE



DIGITAL
SIGNAGE



AFTERSALES
CARE

Proposed Elevations

Proposed



Existing



Site
Specsavers
Fallowfield

Job Number
135586A
Page
2
Drawing Location
U:\2023\2023 Drawings\Specsavers\

Scale
as shown @ A3
Issue / Rev
Issue 01

Drawn by
PP
Checked by
BF

Sales Rep
JS
Date
25/10/2023



BUTTERFIELD SIGNS LTD
174 Sunbridge Rd
Bradford West Yorkshire
BD1 2RZ
Tel: 01274 722244
Fax: 01274 848996
Web: www.butterfieldsigns.co.uk

CUSTOM

Sign 1 - Internally Illuminated Fascia Sign - Scale 1:25



Face panels to be LASER cut 2.5mm Aluminium with 50mm returns and 20mm step top.
All panels to be powder coated externally Green PM2418c.
To be fixed using 40x40mm extruded aluminium angle for fixing support.

1No. Set of Strapline lettering to be CNC Router cut 20mm Opal 1T77 Acrylic, leaving a retaining lip, then pushed through. Illuminated using LEDs


1No. 'Specsavers' premium logo's manufactured from: 5mm Opal 050 acrylic face, 3mm Opal 050 acrylic returns (at 30mm deep). Complete with blackout colour matched metamark Green vinyl to face & rear 18mm of returns. (N.B Only partial return illumination). To be fixed over 10mm White foamex backtray. Complete with set of 'Specsavers letters to be 20mm 1T77 acrylic pushed through (see section through). All to be illuminated via LED's. To be fixed to aluminium face panel using M5 threaded rods.

Spec & Dimensions TBC following site survey


Height from ground to underside of sign 2455mm approx.

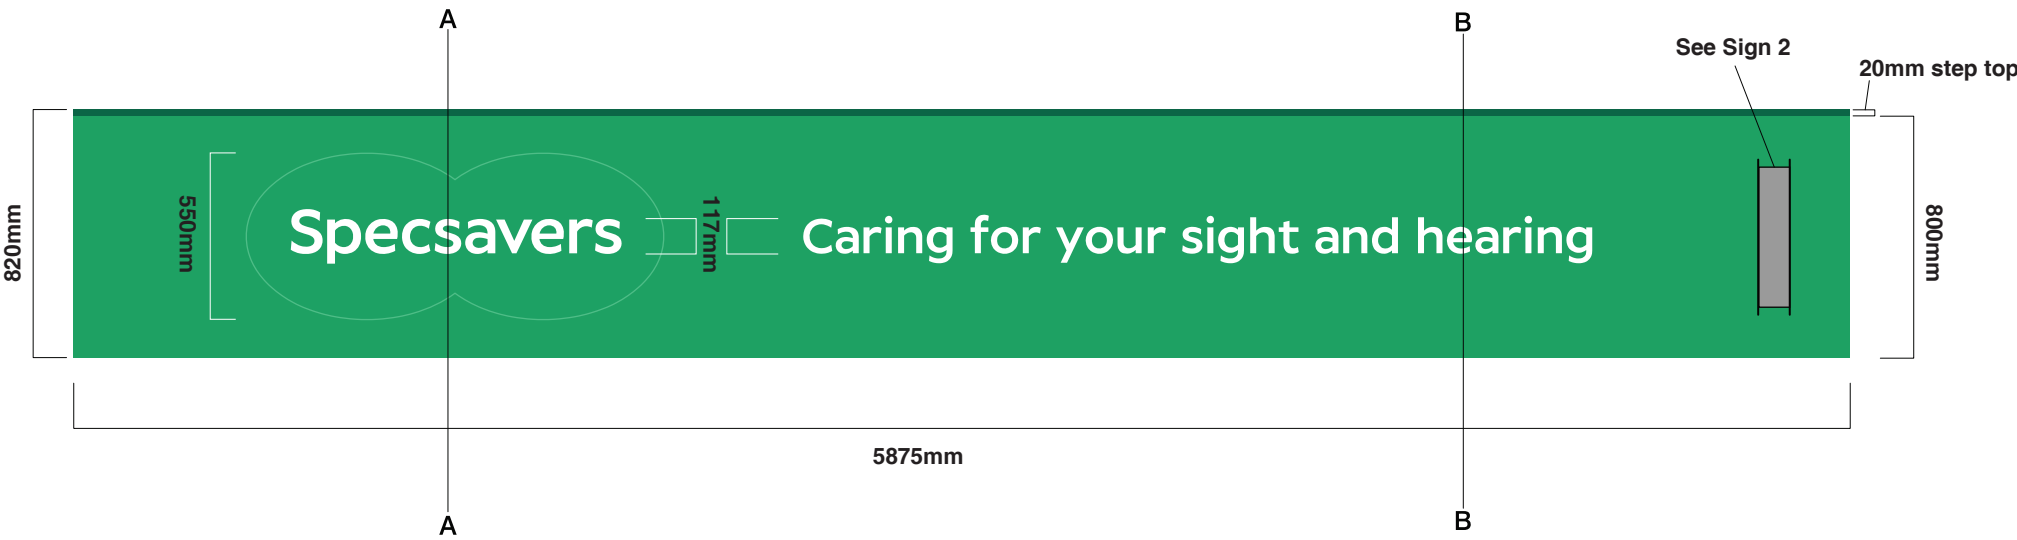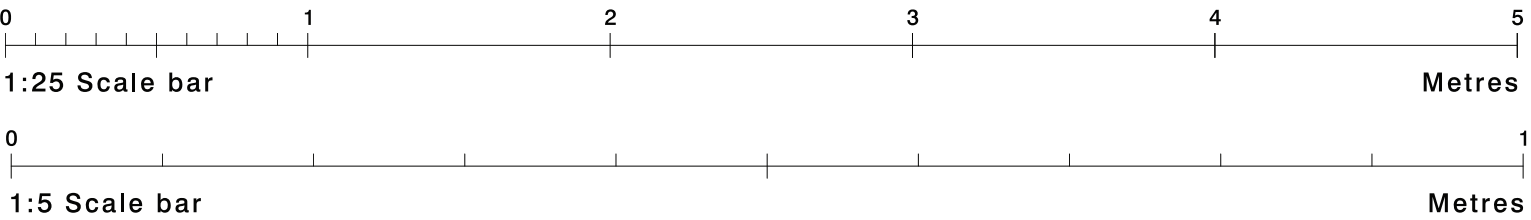

Section Through - A-A - NTS

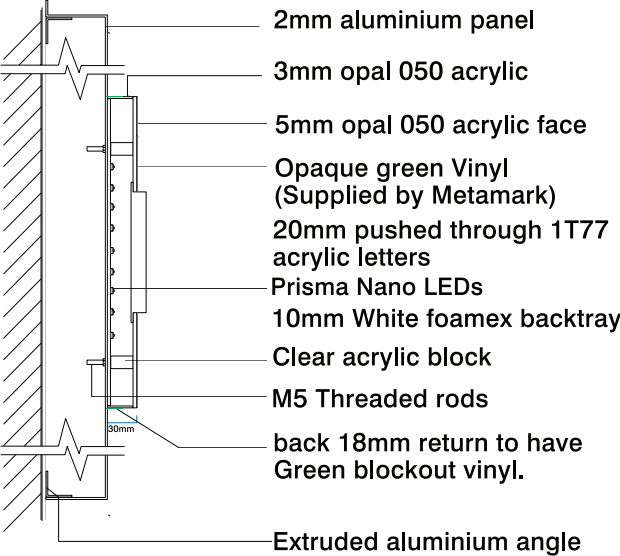

Section Through - B-B

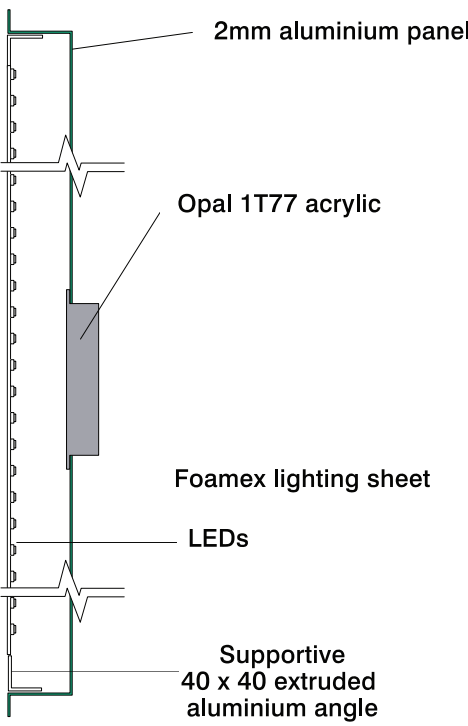

Site
Specsavers
Fallowfield

Job Number
135586A
Page
3
Drawing Location
U:\2023\2023 Drawings\Specsavers\

Scale
as shown @ A3
Issue / Rev
Issue 01

Drawn by
PP
Checked by
BF

Sales Rep
JS
Date
25/10/2023



BUTTERFIELD SIGNS LTD
174 Sunbridge Rd
Bradford West Yorkshire
BD1 2RZ
Tel: 01274 722244
Fax: 01274 848996
Web: www.butterfieldsigns.co.uk

CUSTOM
Sign 2 - D/S Internally Illuminated Projection Sign - Scale 1:10

Face panels to be LASER cut 2.5mm flat Aluminium powder coated externally Green PM2418c.
Logo 'lozenge' to be 20mm 1T77 acrylic, pushed through (leaving a retaining lip), complete with C3 green vinyl applied to face (to allow for edge illumination only).
N.B 'Specsavers' letters to be weeded from vinyl.
Complete with 1No. Set of 5mm Opal 050 acrylic letters bonded to face.



All to be fixed over internal 3mm U Channel with 20x20x3mm extruded aluminium angle fixing.
All secured to internal 32x32x3mm aluminium SHS framework and fixed direct to substrate with fixings to suit.

Steelwork finished to match PMS Cool Grey 11C.

All to be illuminated using LEDs



Sign to be fixed to face panels of fascia sign.

Height from ground to underside of sign 2685mm approx.

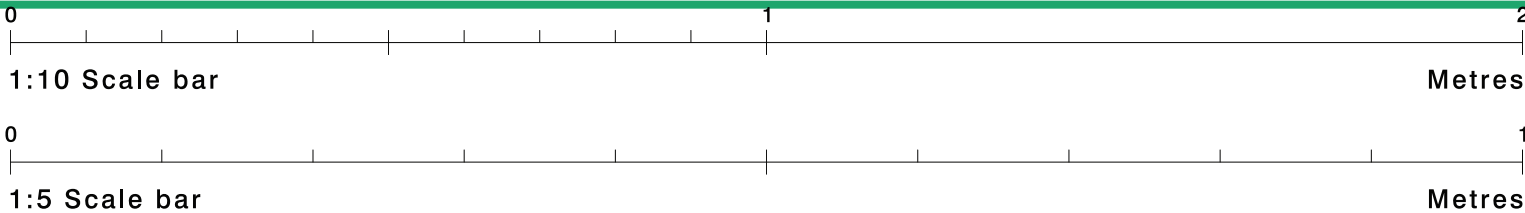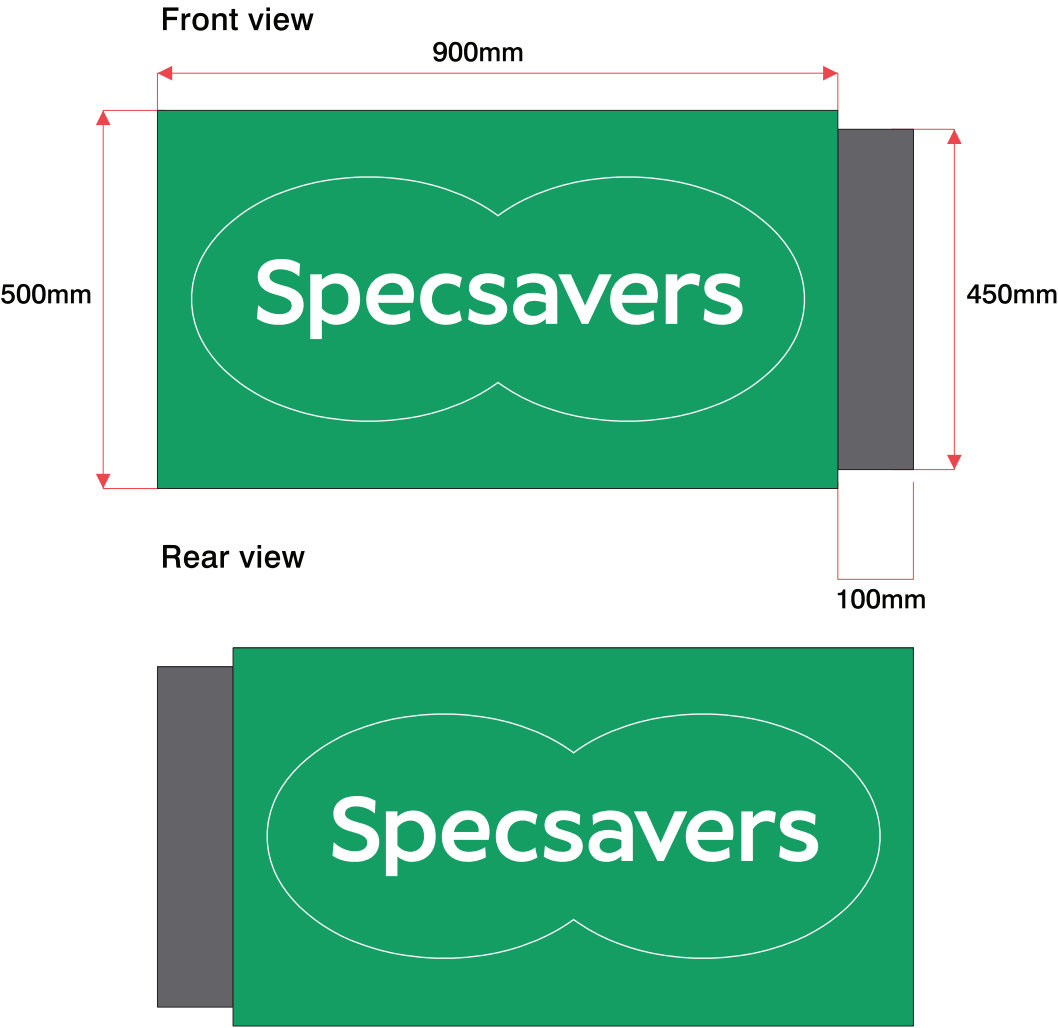

Sign 3 - Manifestation Dots - Scale 1:10

1No. Set Plot cut frosted vinyl manifestation dots
Reverse applied to glazing.

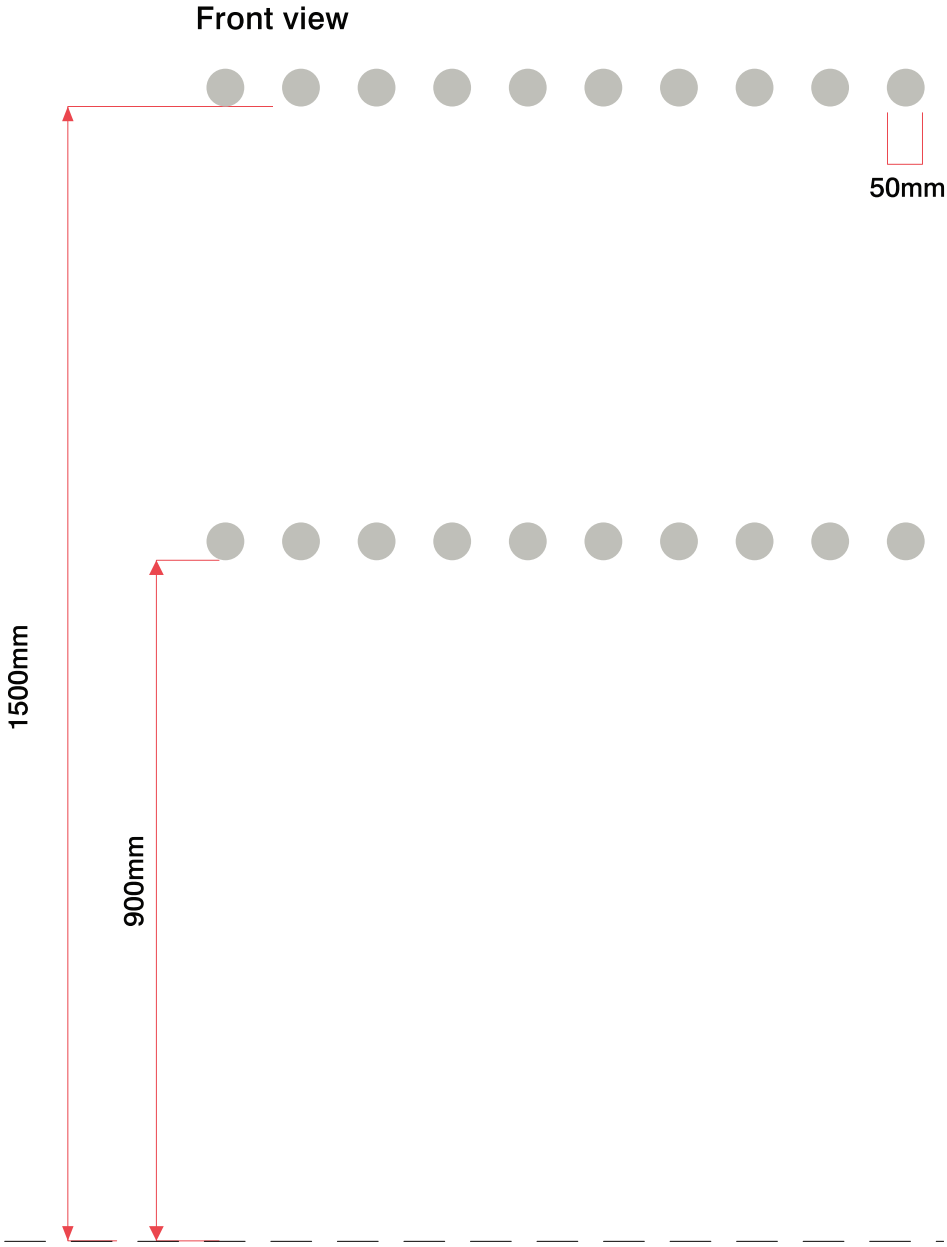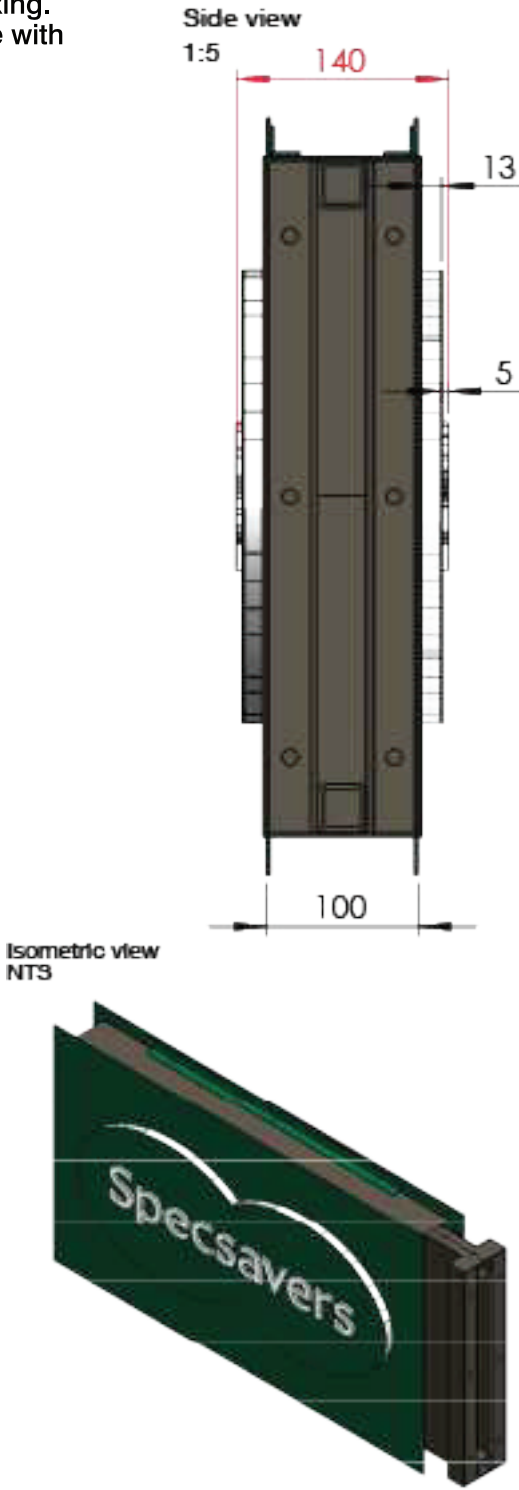

Site
Specsavers
Fallowfield

Job Number
135586A
Page
4
Drawing Location
U:\2023\2023 Drawings\Specsavers\

Scale
as shown @ A3
Issue / Rev
Issue 01

Drawn by
PP
Checked by
BF

Sales Rep
JS
Date
25/10/2023



BUTTERFIELD SIGNS LTD
174 Sunbridge Rd
Bradford West Yorkshire
BD1 2RZ
Tel: 01274 722244
Fax: 01274 848996
Web: www.butterfieldsigns.co.uk