

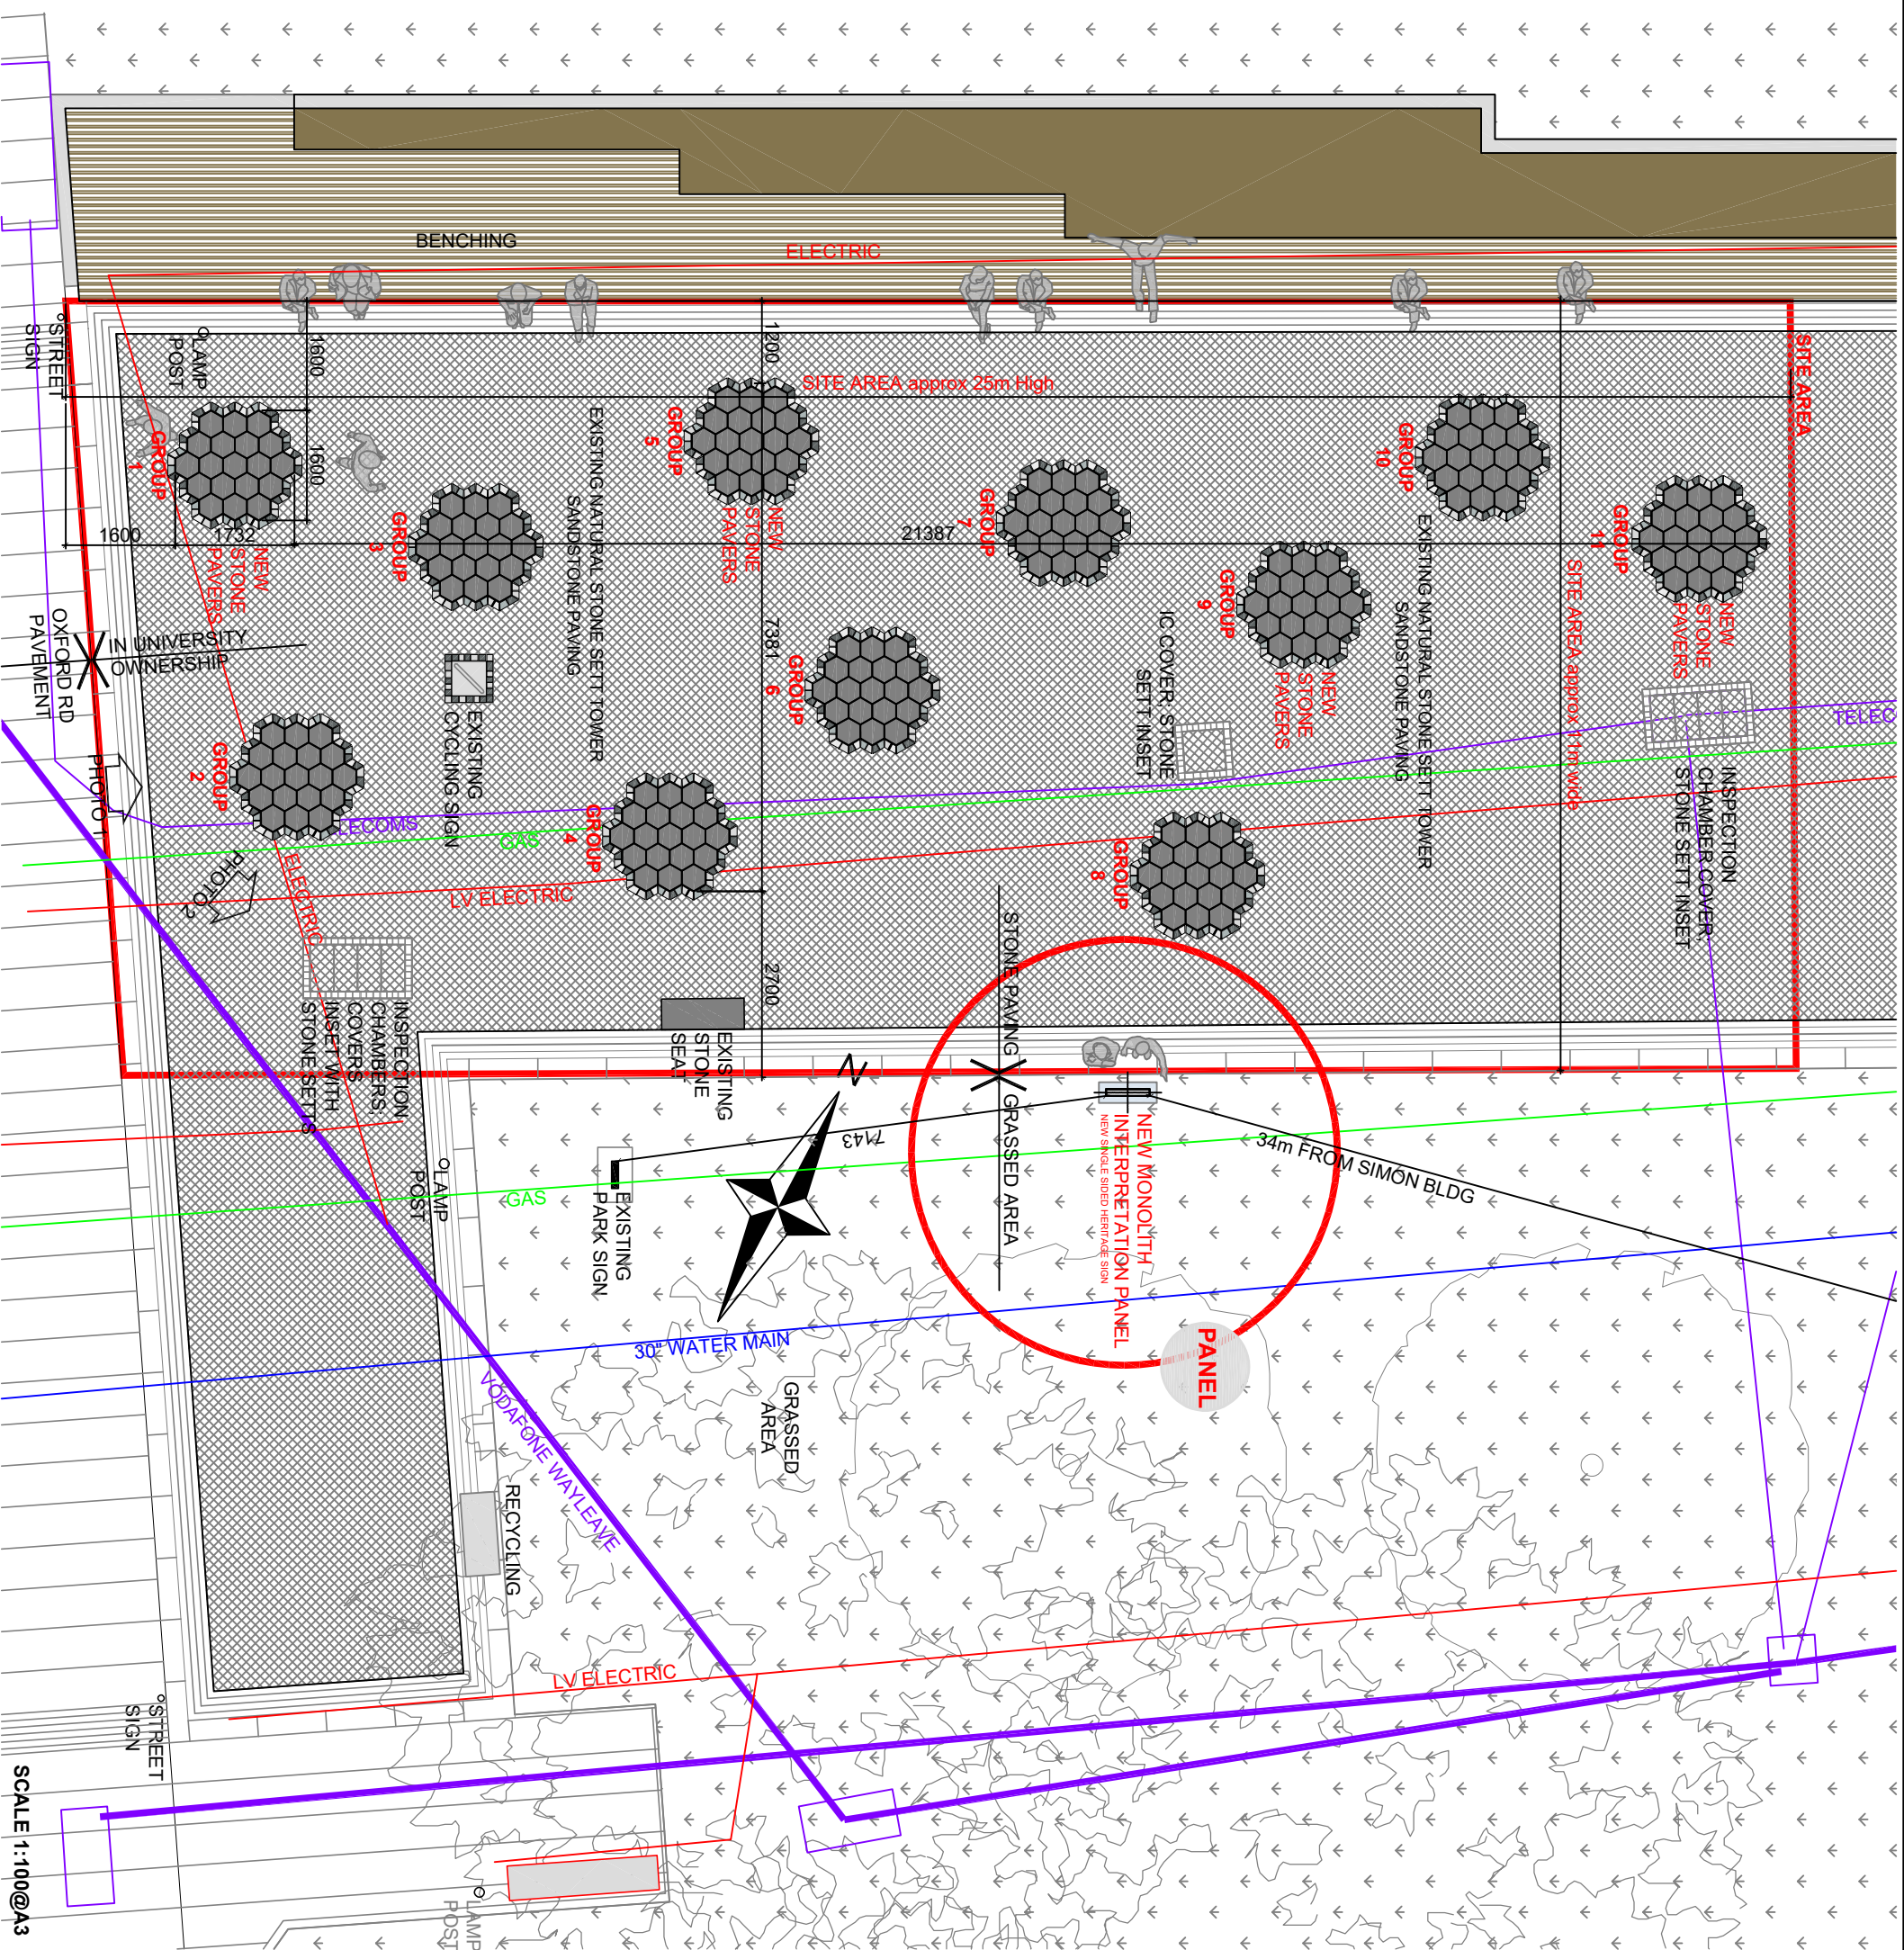


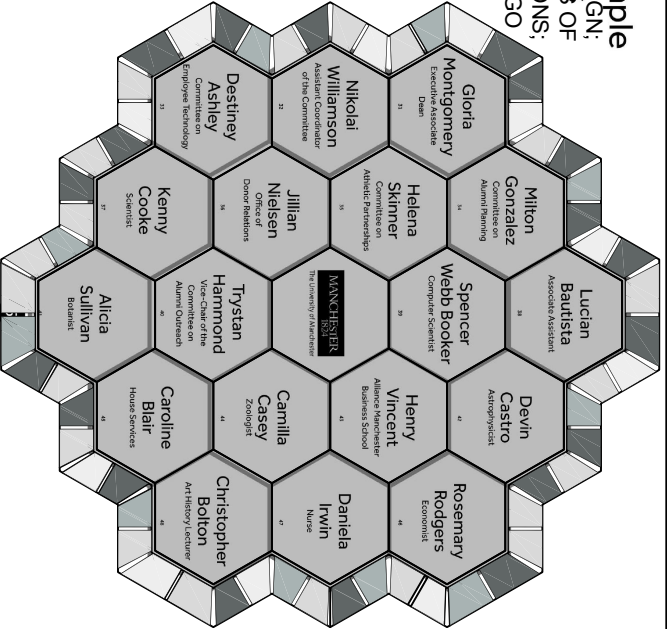


GRAPHIC OF  
PROPOSED  
PAVING DESIGN:  
11th GROUPS OF  
19th HEXAGONS:  
NAMES & LOGO  
ALL TO BE  
CONFIRMED

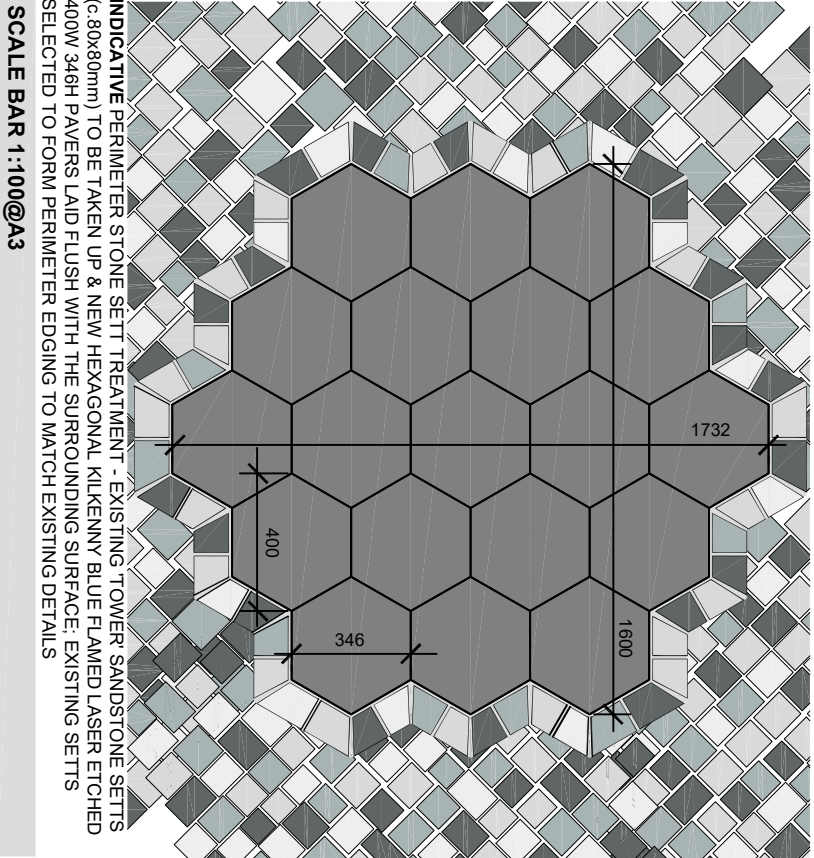

INDICATIVE PERIMETER STONE SETT TREATMENT - EXISTING TOWER SANDSTONE SETTS (c.80x80mm) TO BE TAKEN UP & NEW HEXAGONAL KILNENY BLUE FLAMED LASER ETCHED 400W 346H PAVERS LAID FLUSH WITH THE SURROUNDING SURFACE. EXISTING SETTS SELECTED TO FORM PERIMETER EDGING TO MATCH EXISTING DETAILS

SCALE BAR 1:100@A3

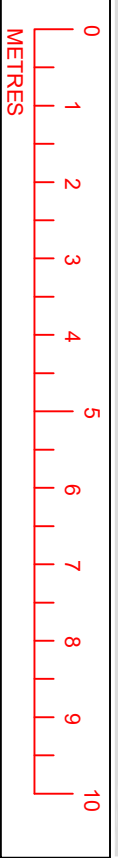

| MANCHESTER 1824                       |  | DESIGN SERVICES UNIT |  |
|---------------------------------------|--|----------------------|--|
| DRAWING STATUS                        |  | DATE                 |  |
| PROJECT NAME                          |  | PROJECT NO.          |  |
| BICENTENARY WAY                       |  | 8717                 |  |
| BUILDING NAME                         |  | BUILDING NUMBER      |  |
| BRUNSWICK PARK                        |  |                      |  |
| SUB-SITE NAME                         |  |                      |  |
| SITE NAME                             |  |                      |  |
| SOUTH CAMPUS                          |  |                      |  |
| TITLE                                 |  |                      |  |
| AS PROPOSED NEW PAVES GROUP LOCATIONS |  |                      |  |
| NEW INTERPRETATION PANEL LOCATION     |  |                      |  |
| DRAWING NO.                           |  | ISSUE                |  |
| 8717-A004                             |  | P1                   |  |
| PROJECT MANAGER                       |  | SCALE                |  |
|                                       |  | 1:100 @A3            |  |
| DRAWN                                 |  | APPROVED             |  |
| CHECKED                               |  |                      |  |
| DATE                                  |  |                      |  |
| Tel. 0161 275 2825                    |  |                      |  |
| Fax. 0161 275 3850                    |  |                      |  |