




This drawing is the copyright of LDM Design.
All dimensions to be checked on site.
Do not scale.
All levels to be checked on site and refer to Ordnance Survey Datum Newlyn unless
alternative datum given.
All errors and omissions to be reported to the Architect prior to commencement.
This drawing must be read in conjunction with the relevant specification clauses.
This drawing must not be used on site unless issued for construction.

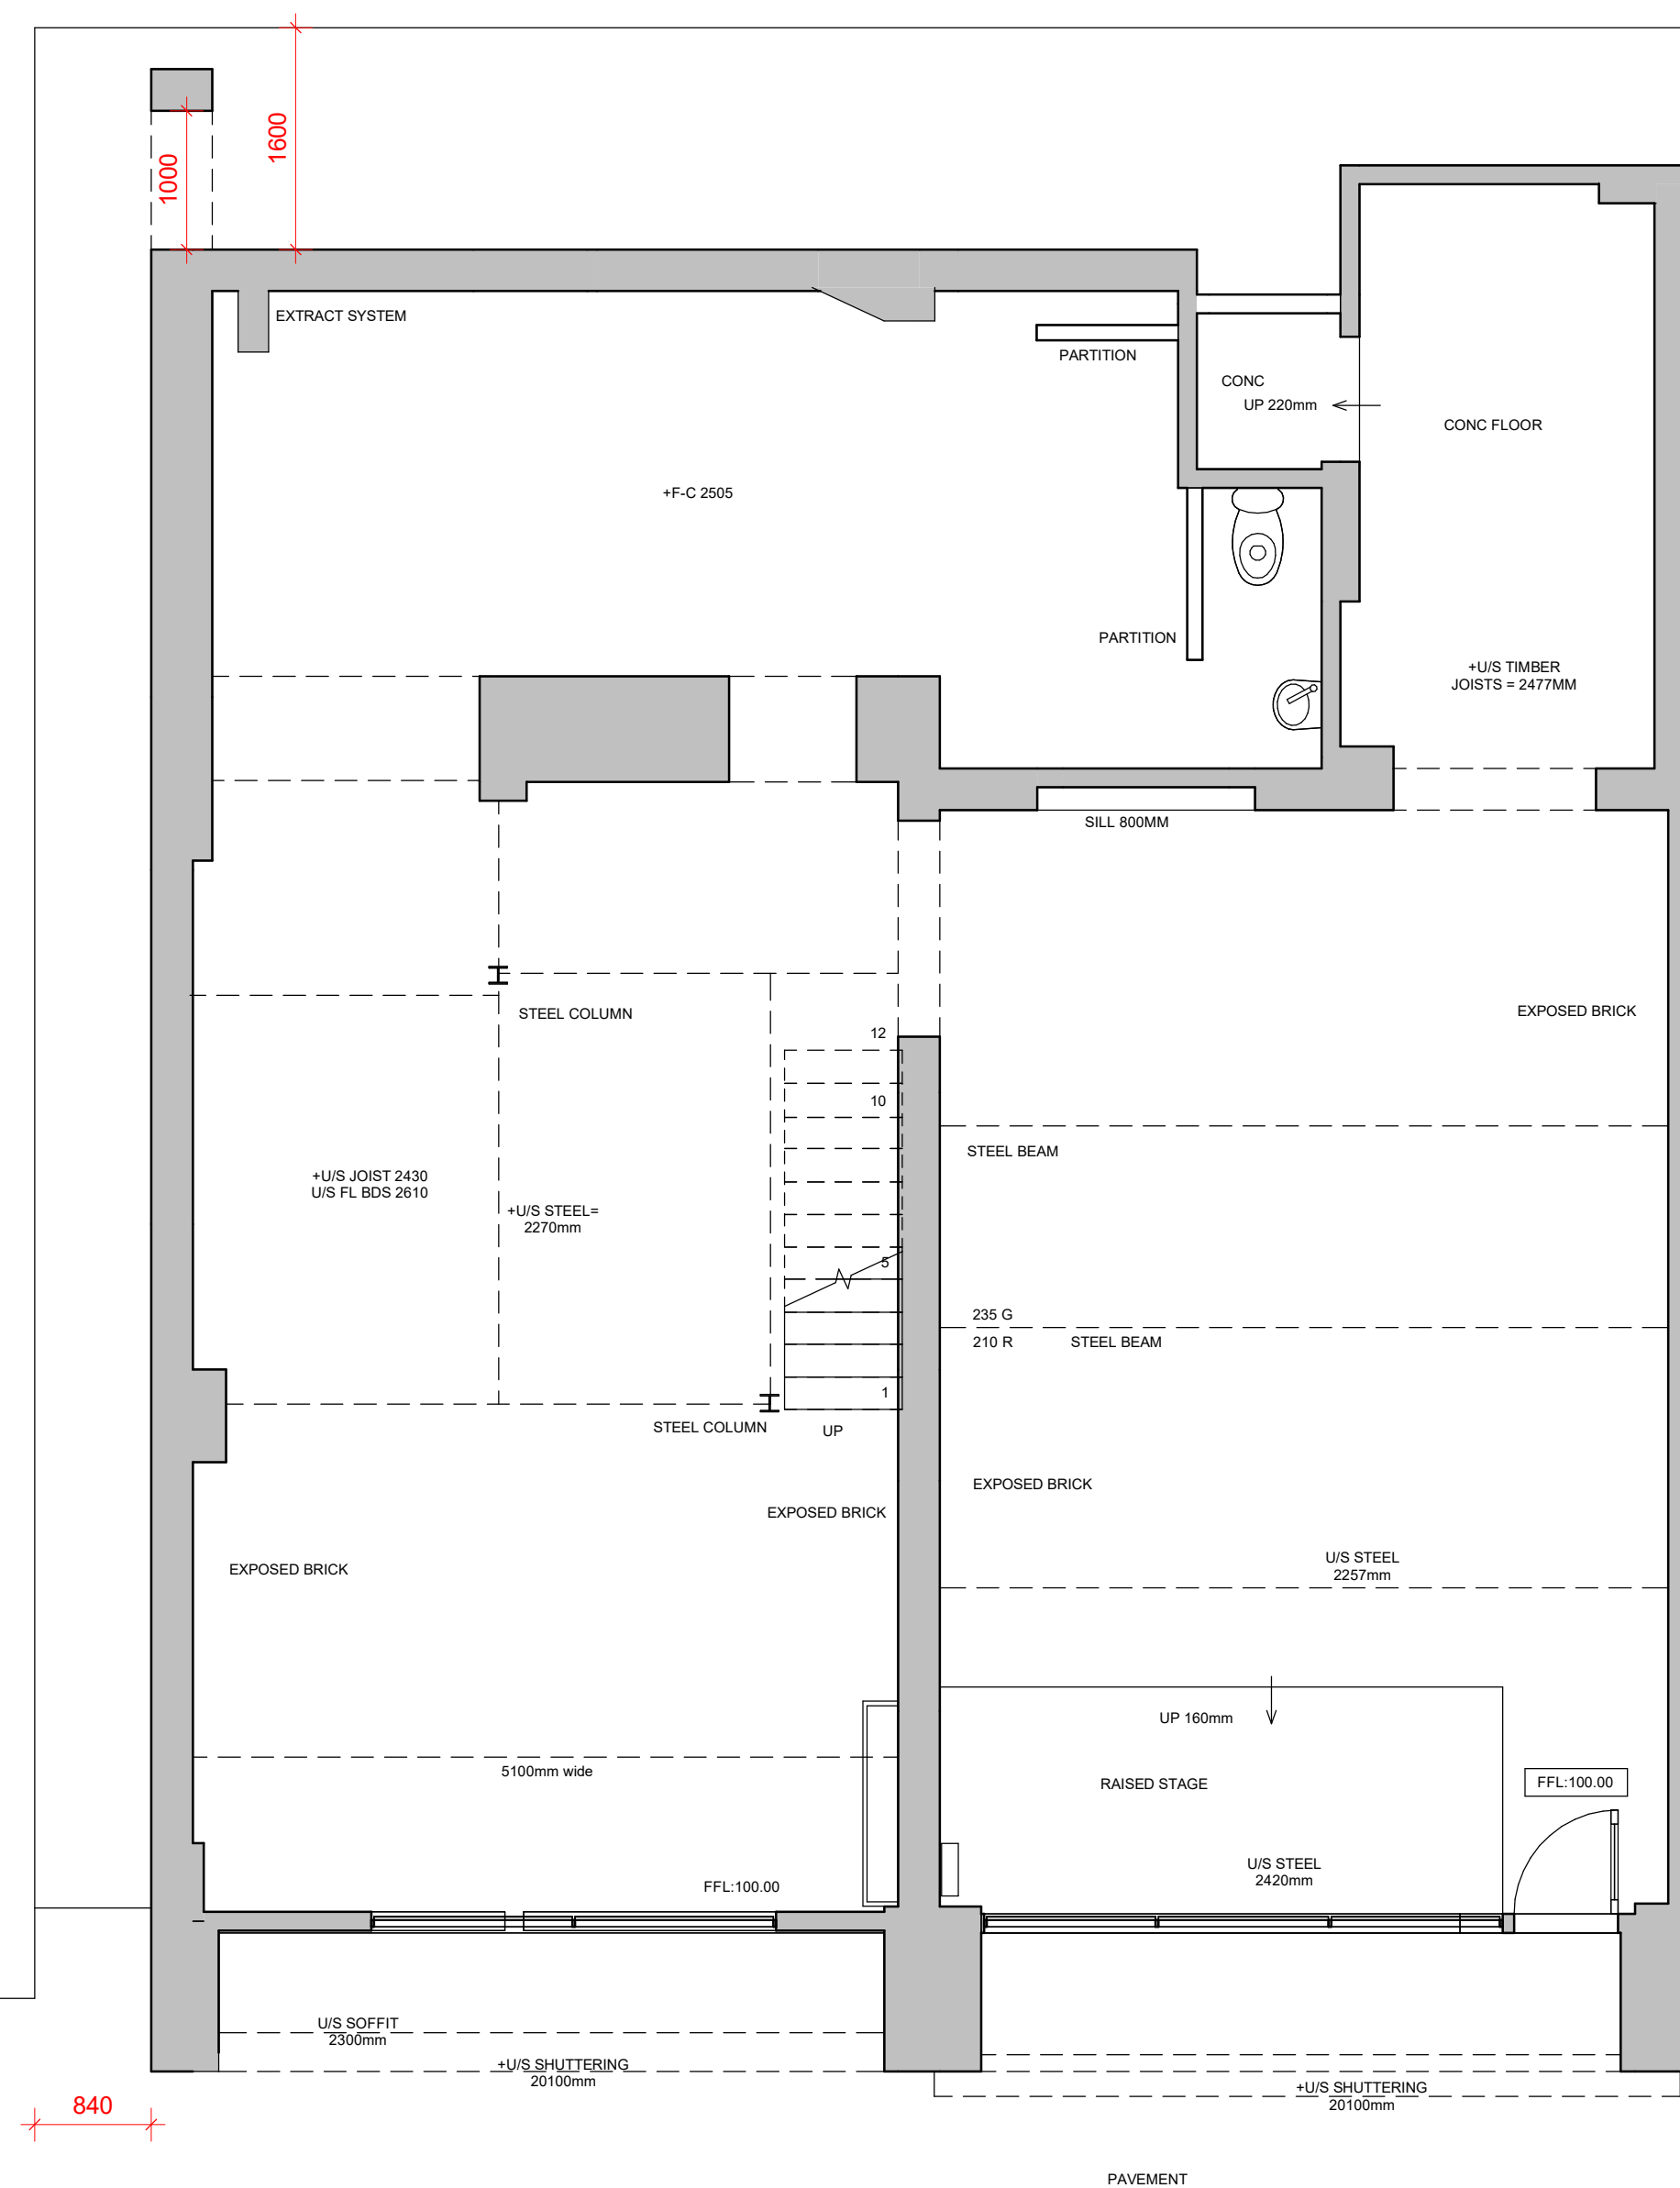


Existing Ground Floor
1 : 50

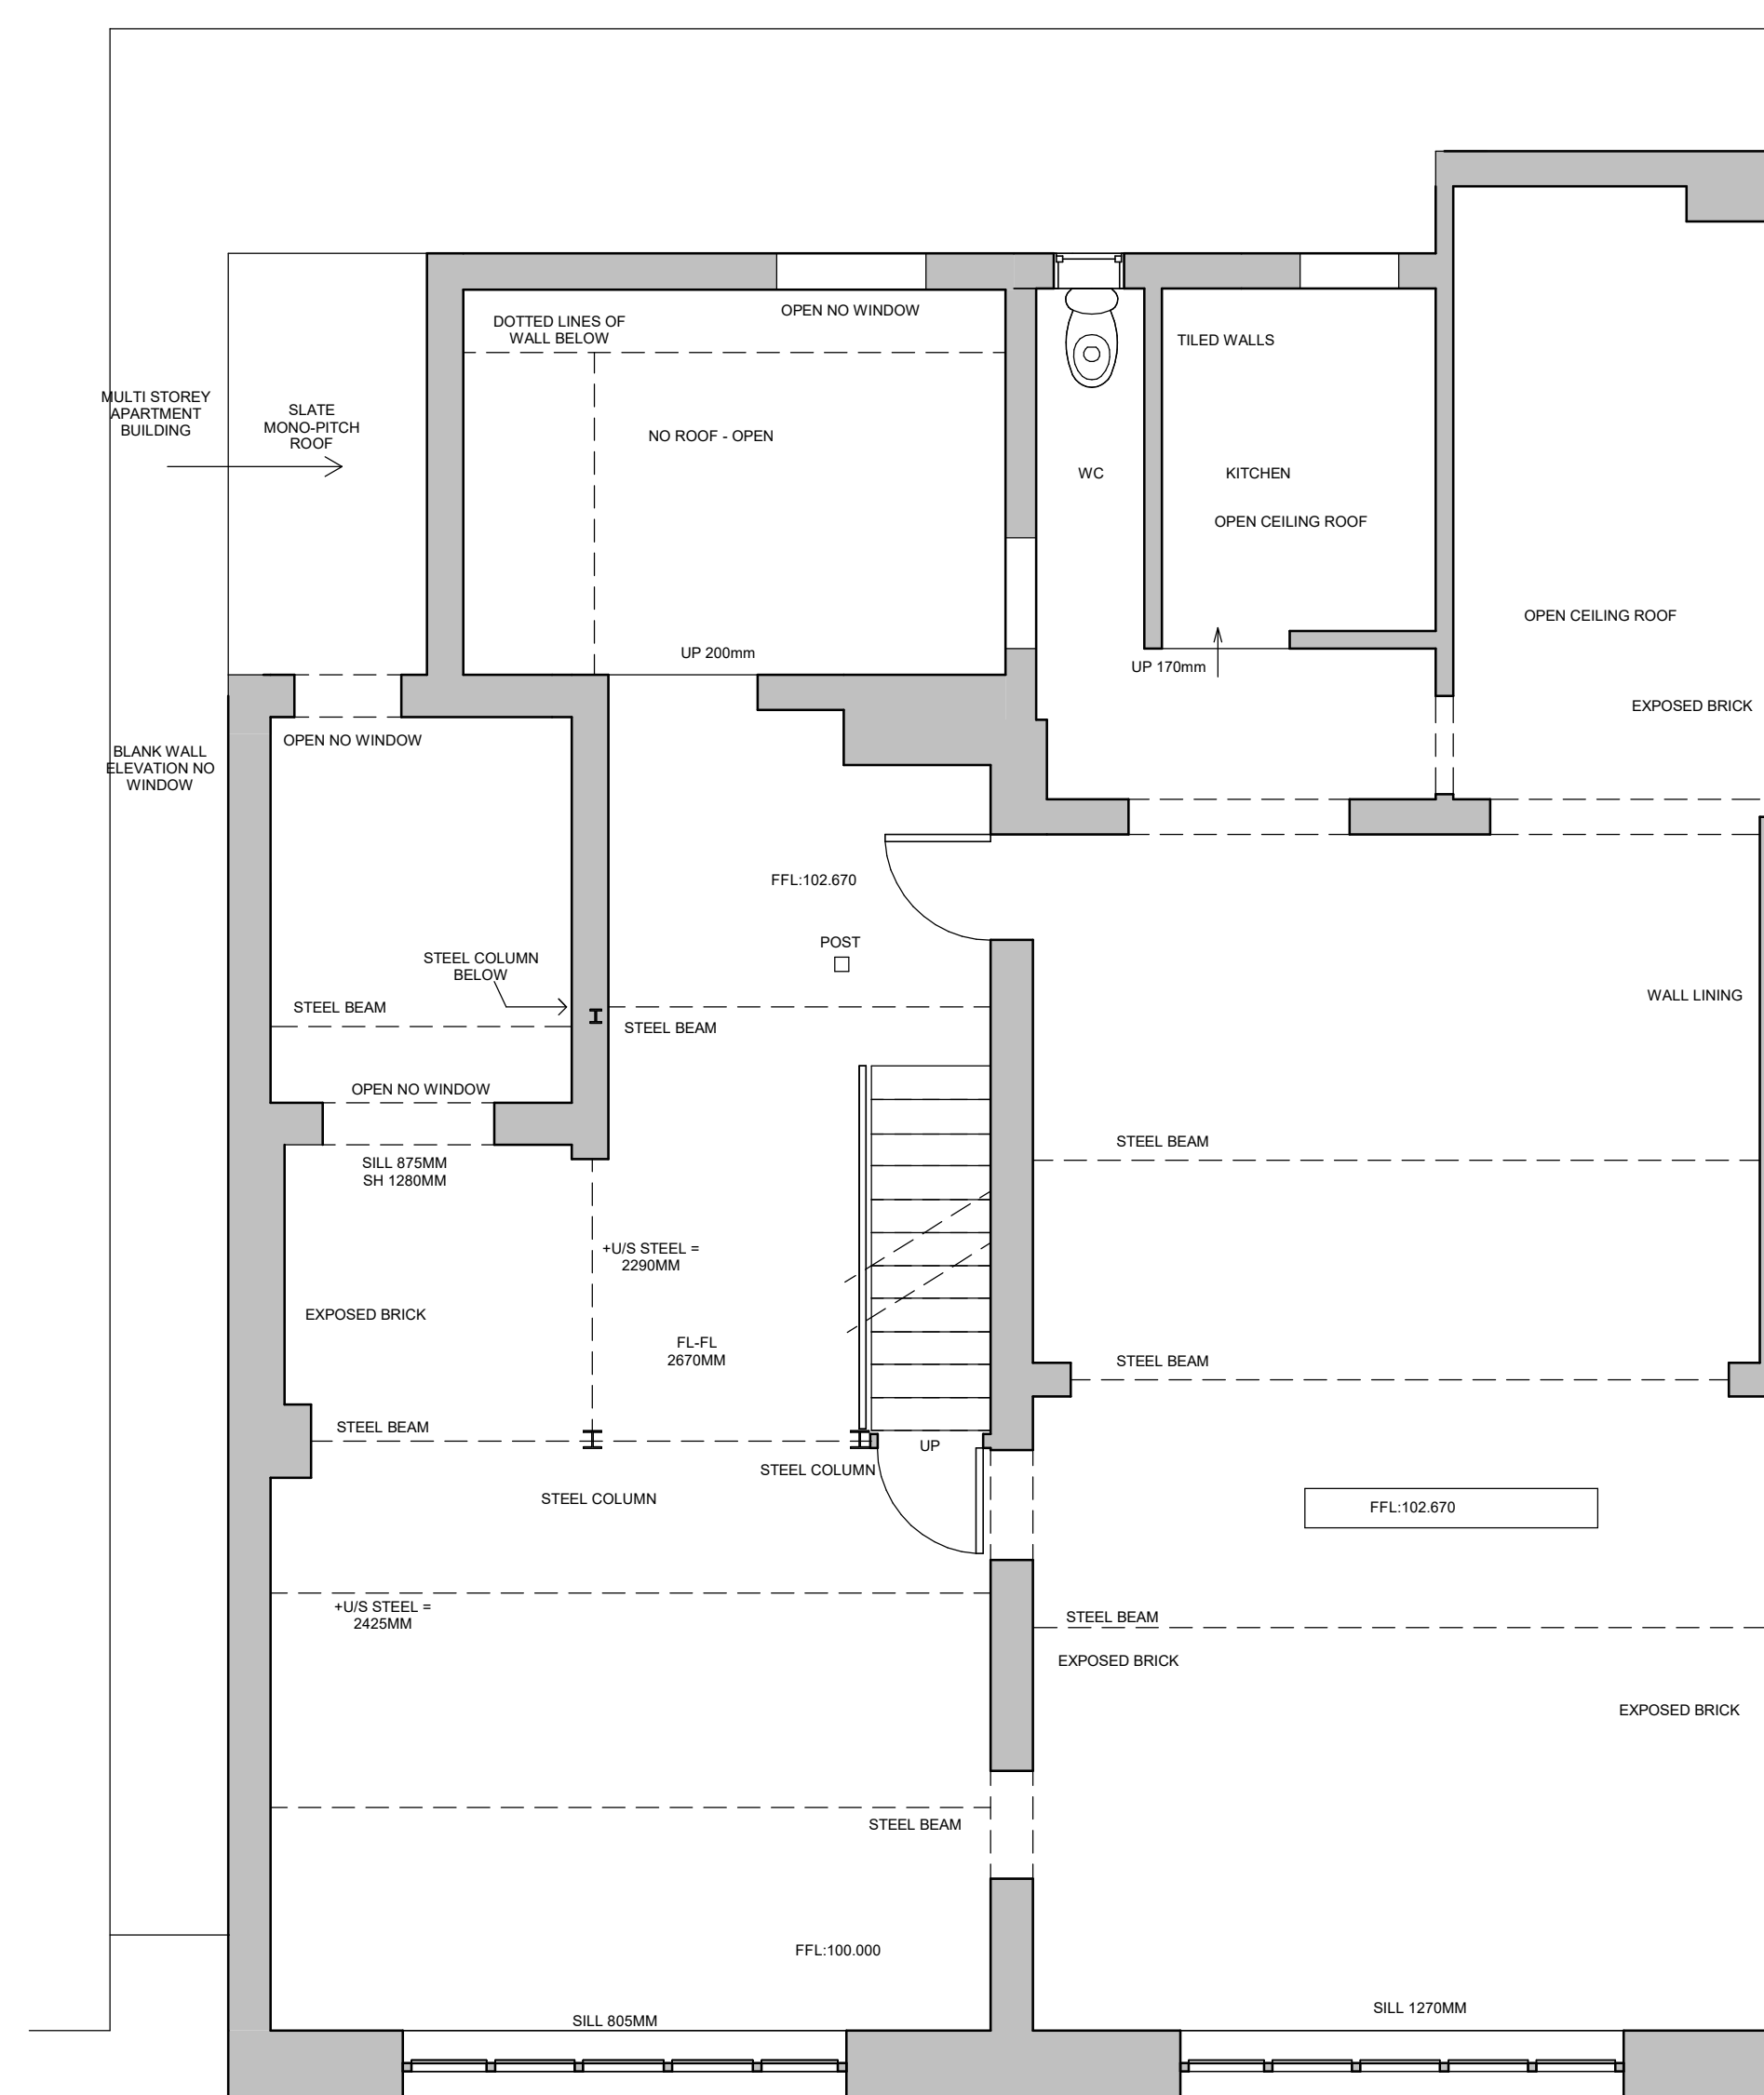


Existing First Floor
1 : 50

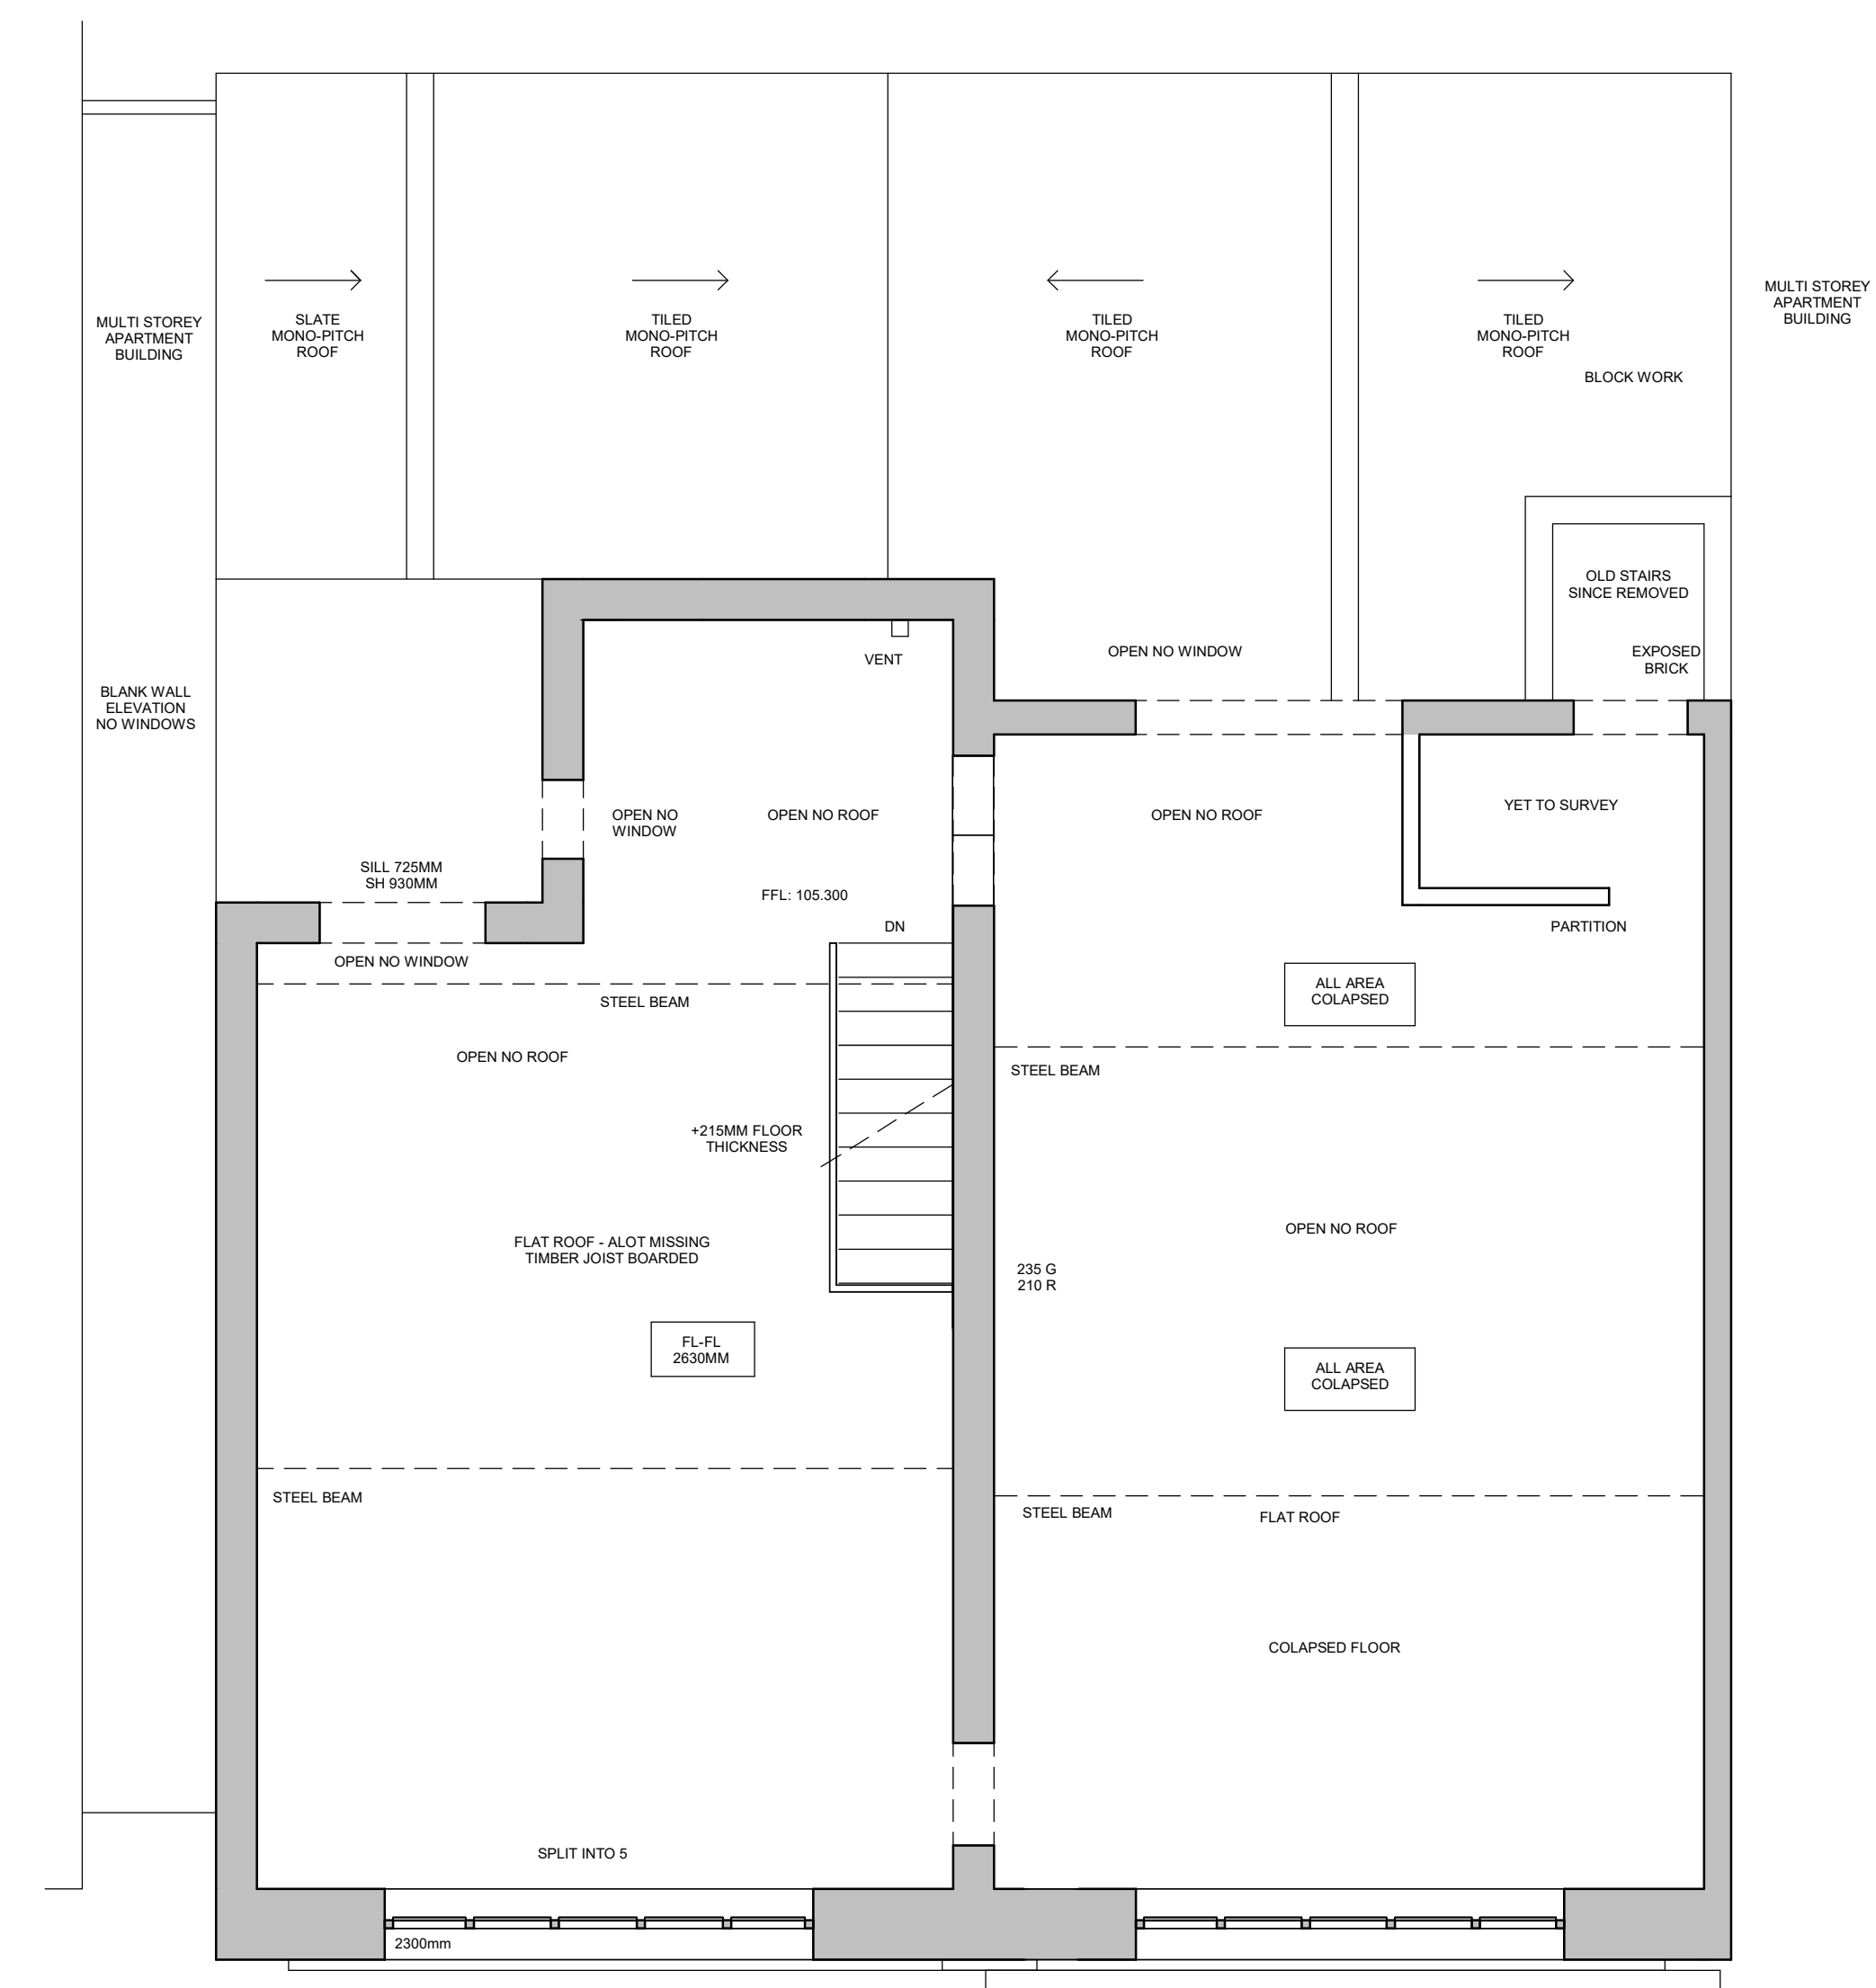

Existing Second Floor
1 : 50

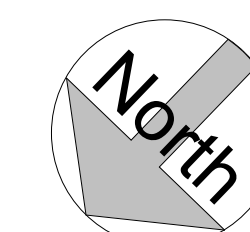

Location Plan
1 : 1250

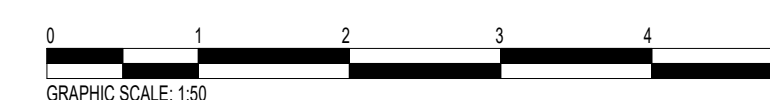

LDM Design

PROJECT	78-80 Tib Street Manchester M4 1LG
---------	------------------------------------

SHEET

Planning Drawings (Existing Plans)

CLIENT	Yuk Chan
--------	----------

Scale (@ A3)		As indicated	
Drawn by	BA	DRAWING NUMBER	REV
Checked by	IC	A01-A	D