SCALE 1:50

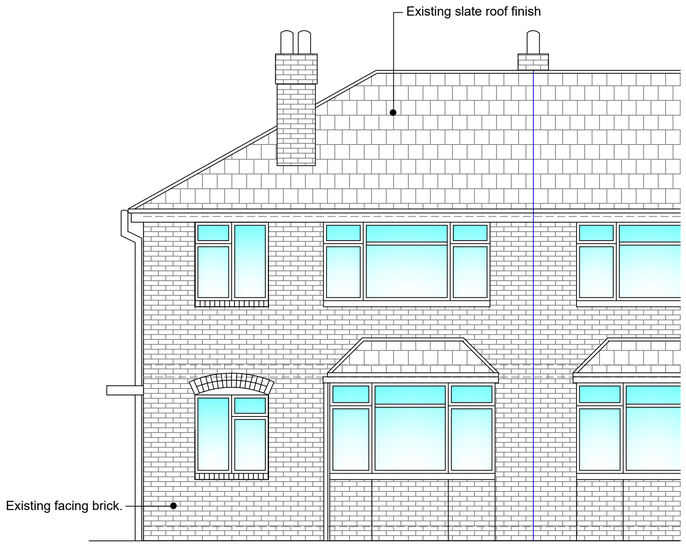

Existing Front Elevation (1:50)

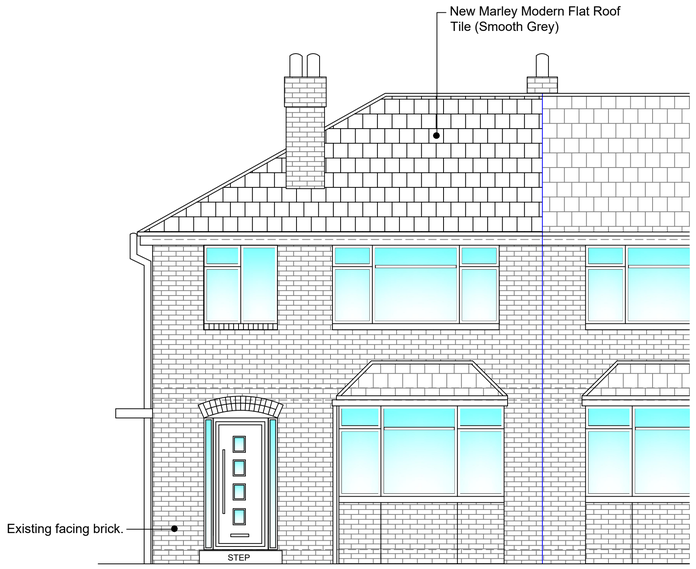

Proposed Front Elevation (1:50)

Site Photo-Existing Front Elevation

Site Photo-Existing Rear Elevation

ALL NEW FASCIA BOARDS, SOFFITS ETC TO BE UPVC (WHITE) TO MATCH EXISTING
ALL NEW RAINWATER GOODS, GUTTERS, DOWNPIPES TO BE UPVC (BLACK) TO MATCH EXISTING.

ALL NEW WINDOW FRAMES TO BE ANTHRACITE GREY UPVC

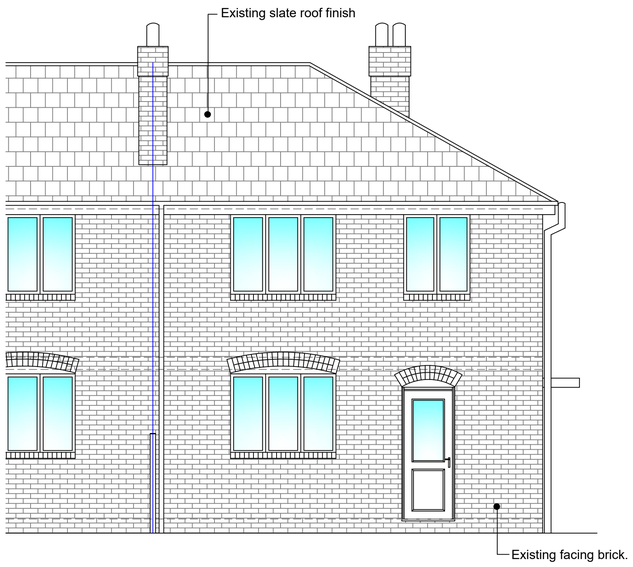

Existing Rear Elevation (1:50)

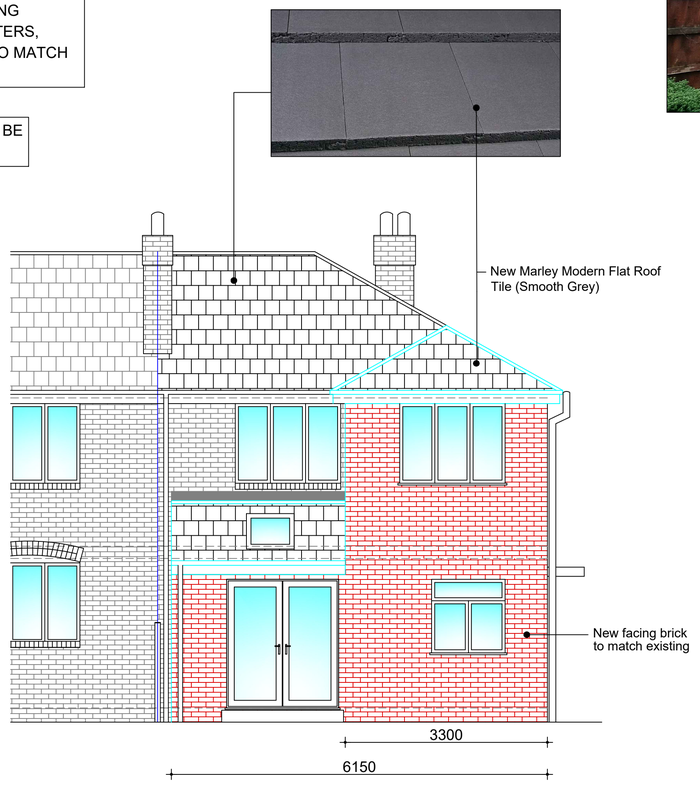

Proposed Rear Elevation (1:50)

REFERENCE

MAIN/EXTENSION ROOF FINISH

EXISTING SLATE ROOF FINISH

NEW CONCRETE ROOF TILES

REFERENCE

EXISTING/NEW WALLS

EXISTING FACING BRICK

NEW FACING BRICK

SCALE AS SHOWN AT A1

GENERAL NOTES

1. All dimensions are in millimetres unless otherwise noted.
2. This drawing is not to be copied or disclosed by or forwarded on to any unauthorised persons without prior written consent of Gamble King and Noone Limited.
3. Do not scale from this drawing and is only to be used for Local Authority Approval purposes only.

Client
Mr. and Mrs. Brownlee

Job
45 Green End Road,
Burnage.
M19 1LE.

Drg
Existing/Proposed Front & Rear Elevations

Drawn	Date	Scale
S.King	Jan. 2024	As Shown

Job No.	Drg No.
D23.12.07	P03

Gamble King and Noone Ltd

Consulting Structural Engineers & Building Surveyors.

5 Queen Street
Oldham
OL1 1RD
Tel 0161 652 1183
Mobile: 07756 902 604
07725 145 369