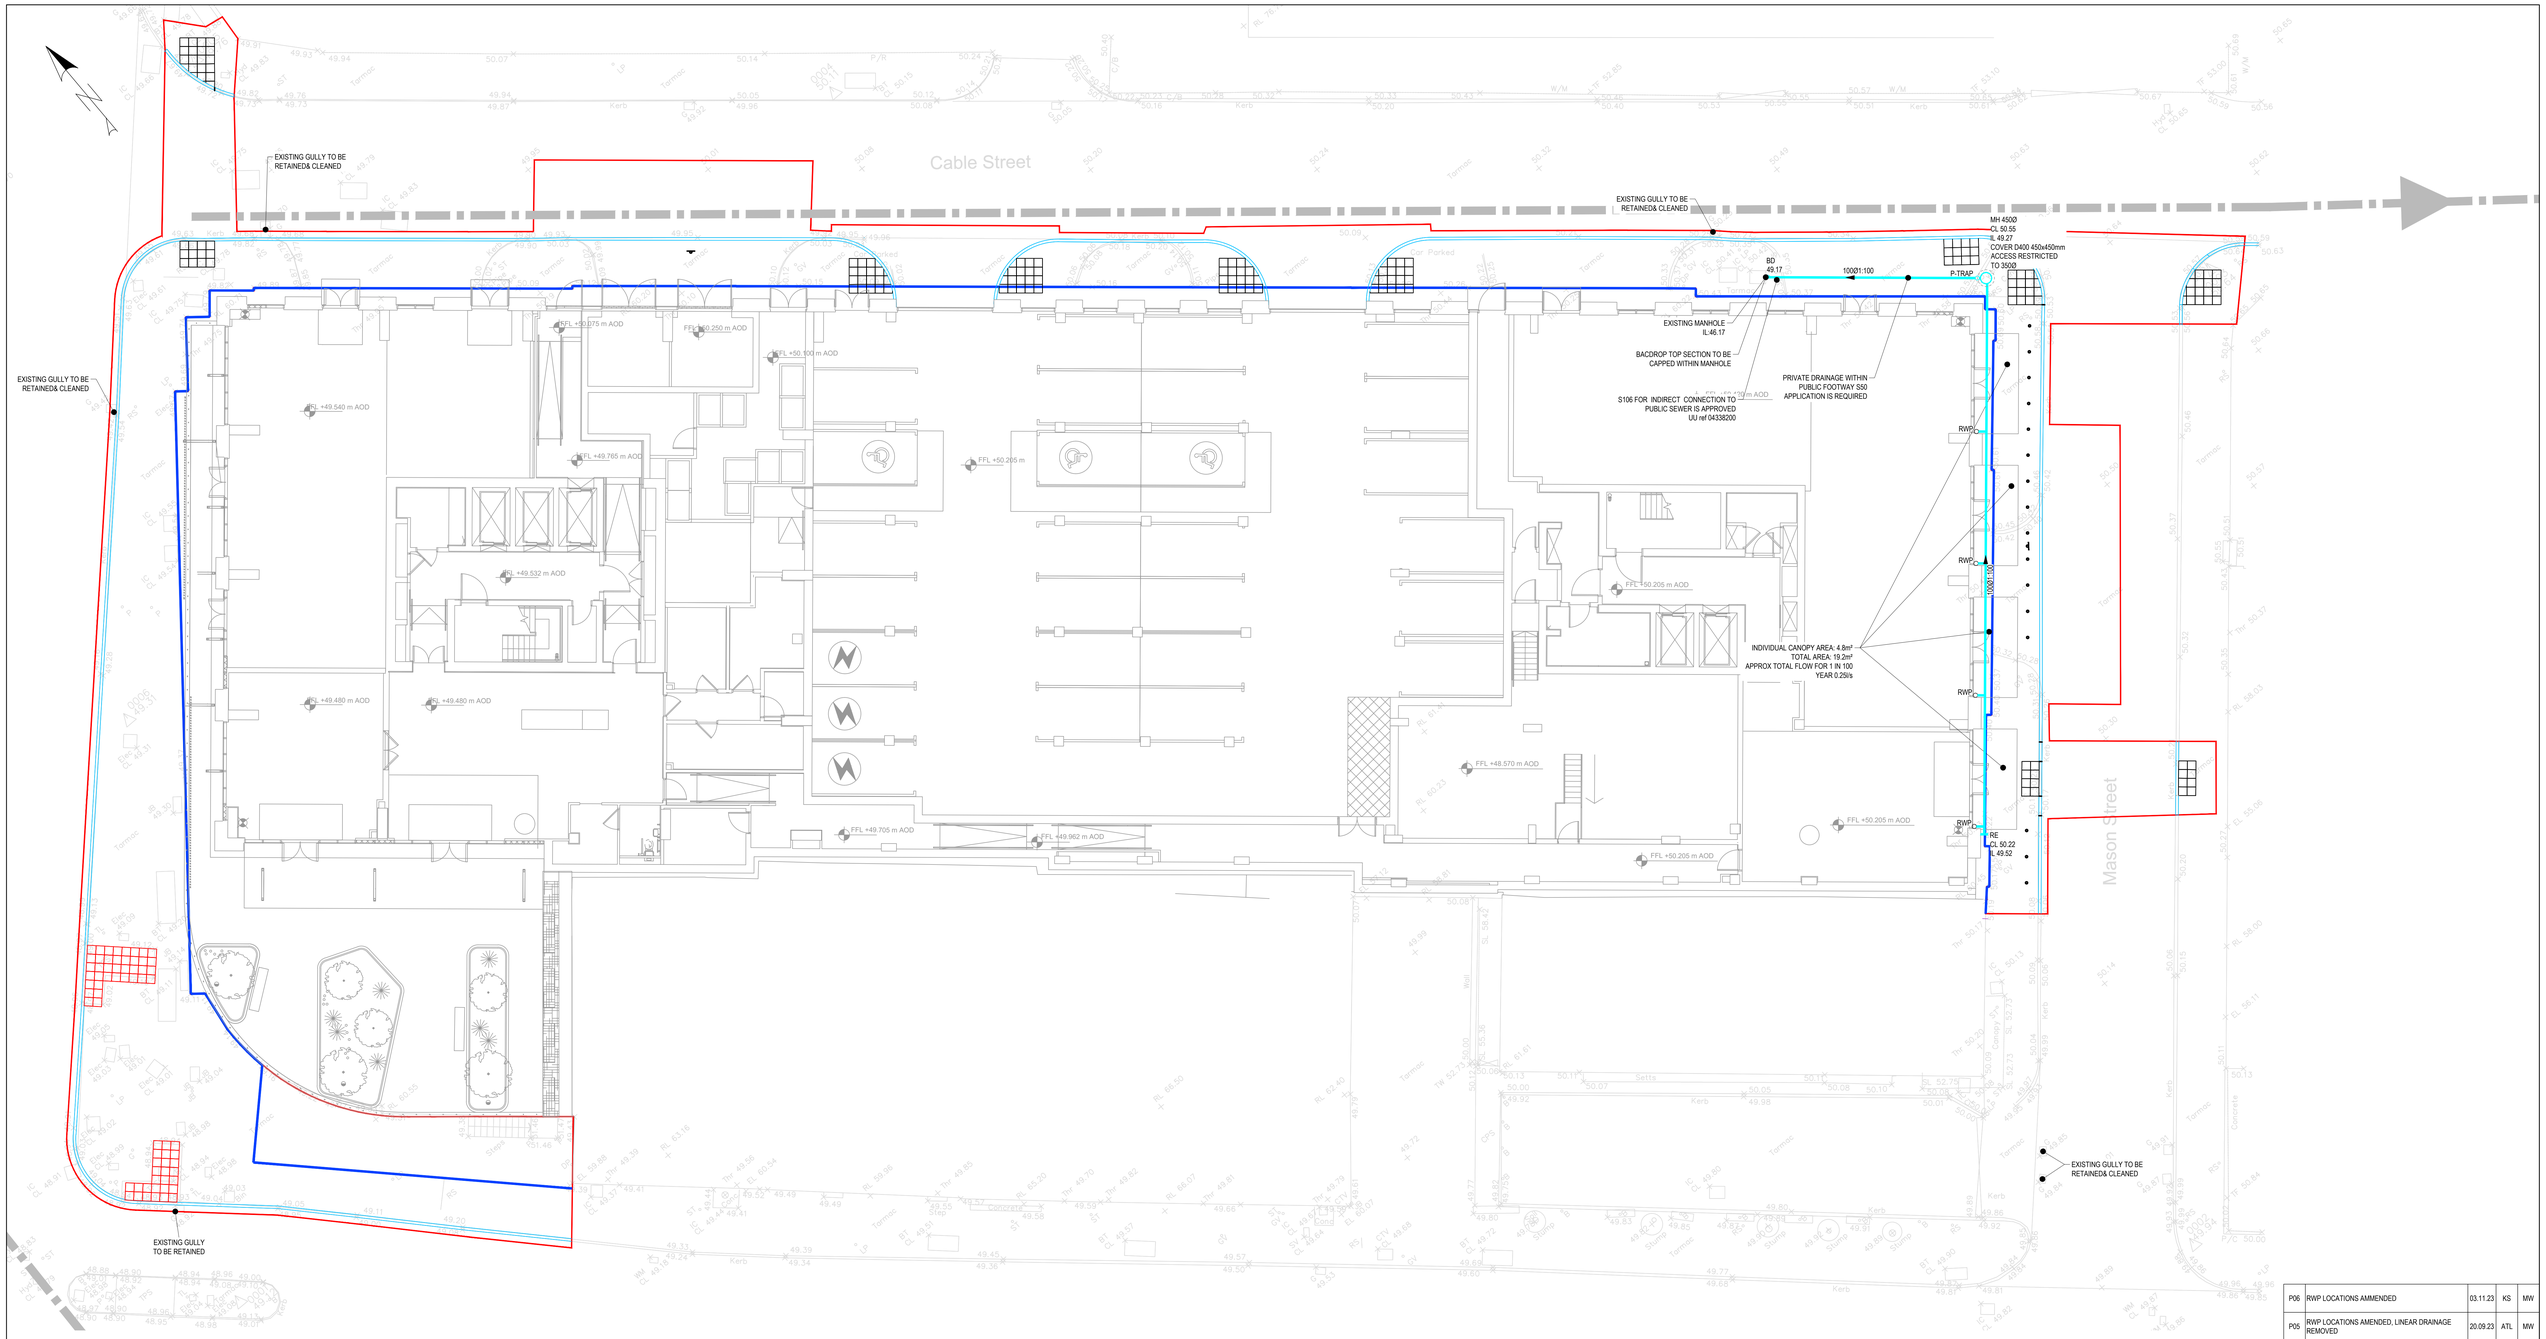


NOTES:

1. THIS DRAWING IS TO BE READ IN CONJUNCTION WITH ALL RELEVANT ARCHITECTS AND ENGINEERS DRAWINGS AND SPECIFICATIONS.
2. DO NOT SCALE THIS DRAWING. ALL DETAILS AND DIMENSIONS ARE TO BE CHECKED BY THE CONTRACTOR PRIOR TO COMMENCEMENT OF CONSTRUCTION. ANY DISCREPANCIES TO BE REPORTED TO THE ENGINEER.
3. ALL DIMENSIONS ARE IN METRES UNLESS OTHERWISE NOTED.
4. ALL LEVELS IN mAOD UNLESS SPECIFIED OTHERWISE.
5. ALL ROAD MARKINGS AND SIGNAGE TO BE IN ACCORDANCE WITH 'THE TRAFFIC SIGNS REGULATIONS AND GENERAL DIRECTIONS' MANUAL.
6. THE CONTRACTOR IS RESPONSIBLE FOR VERIFYING THE ACCURACY OF THE TOPOGRAPHICAL SURVEY AND UNDERTAKING ADDITIONAL SURVEYS FOR VALIDATION PURPOSES.
7. ALL WORKS TO BE AGREED AND APPROVED BY THE LOCAL AUTHORITY PRIOR TO COMMENCING ON SITE.
8. ANY DAMAGE TO EXISTING HIGHWAY DURING CONSTRUCTION TO BE MADE GOOD BY CONTRACTOR.
9. HIGHWAY BOUNDARY EXTENTS TO BE CONFIRMED BY MCC .
10. ROAD SAFETY AUDITED WILL BE REQUIRED TO ASSESS THE PROPOSED WORKS.
11. SURFACING MATERIAL DETAILS TO BE CONFIRMED BY LANDCAPE ARCHITECT.
12. ALL WORKS PROPOSED TO EXISTING HIGHWAY WILL BE SUBJECT TO A SECTION S278 AGREEMENT WITH MANCHESTER CITY COUNCIL AND NO WORKS SHALL START UNTIL FULL TECHNICAL APPROVAL HAS BEEN GRANTED.
13. LEVELS PROVIDED AT KERB ARE CHANNEL LEVELS.
14. EXISTING CARRIAGEWAY LEVELS ARE TO REMAIN AS EXISTING AT NEW KERB POSITION.
15. FOR DETAILS OF SURFACING CONSTRUCTION REFER TO MANCHESTER CITY COUNCIL ADOPTABLE STANDARD DETAILS.

DRAWING BASED ON:

- TOPOGRAPHICAL SURVEY - SURVEY SYSTEMS DRAWING SSL:18560:200:1:1:TOPO DATED FEBRUARY 2018
- GPR SURVEY - SURVEY SYSTEMS DRAWING SSL:18560B:200:1:1:UTIL DATED APRIL 2018
- WALL MAINTENCE MEWP: DISEL SCISSOR LIFT COMM12dx
- ACCESS AND MAINTENANCE: EUROSAFE SOLUTIONS 28.04.22
- 32073DEPZ0LG200PL000002C06 Landscape Layout

KEY

EXTENT OF ADOPTED HIGHWAY

S278 BOUNDARY

KERB LINE

PRIVATE DRAINAGE UNDER SECTION 50

EXISTING PUBLIC COMBINED SEWER

BD- BACKDROP
RE- RODDING EYE
RWP- RAINWATER PIPE

Rev:	Description:	Date:	By:	Chkd:
P06	RWP LOCATIONS AMMENDED	03.11.23	KS	MW
P05	RWP LOCATIONS AMENDED, LINEAR DRAINAGE REMOVED	20.09.23	ATL	MW
P04	P-TRAP ADDED ON OUTLET FROM CHANNEL	22/08/23	MW	MW
P03	FLAT CHANNEL REMOVED FROM FOOTWAY MASON STREET, CANOPIES COLLECTED BY PRIVATE CHANNEL	04/07/23	MW	MW
P02	UPDATED AS PER RG GROUP COMMENTS 06/04/23	22/05/23	EBR	MW
P01	ISSUED FOR COMMENT	05/04/23	MW	HS

curtins
Merchant Exchange, 17-19 Whitworth Street West, Manchester, M1 5WG
0161 236 2394
manchester@curtins.com
www.curtins.com
Civils & Structures • Transport Planning • Environmental • Infrastructure • Geotechnical • Conservation & Heritage • Principal Designer
Birmingham • Bristol • Cambridge • Cardiff • Douglas • Dublin • Edinburgh • Glasgow • Kendal • Leeds • Liverpool • London • Manchester • Nottingham

Status: FOR APPROVAL

Project: SWAN HOUSE, ROCHDALE ROAD

Drg Title: S278 PROPOSED DRAINAGE

Size:	Date:	Drawn By:	Designed By:	Checked By:
A0	05/04/23	KS	MW	HS

Scale: 1:100

Project No:	Originator:	Volume:	Level:	Type:	Role:	Category / Number:	Rev:
32073	- CUR -	Z0 -	C -	G710-	PL -	00 - 007 -	P06

Data is the property of Curtins - Unauthorised reproduction prohibited © Curtins 2023 Drawing 32073-CUR-Z0-C-G710-PL-00-007-P06.dwg