
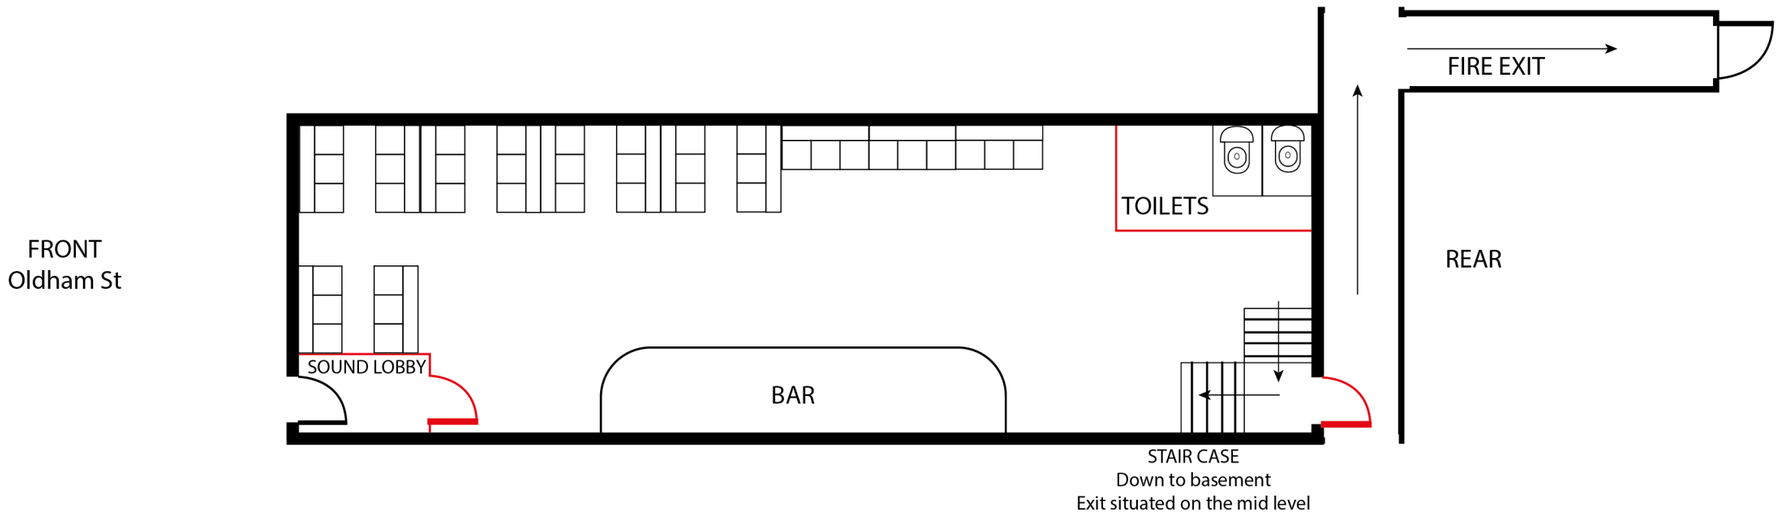


89 Oldham Street = PROPOSAL — Ground Floor

SCALE 1:100 SHEET SIZE: A3 N Parr 22.10.23

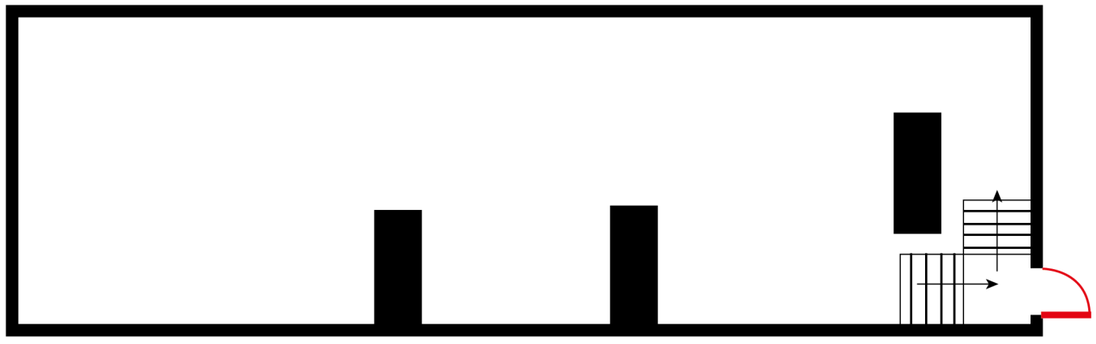

89 Oldham Street = PROPOSAL

Basement

SCALE 1:100 SHEET SIZE: A3

N Parr 12.10.23