


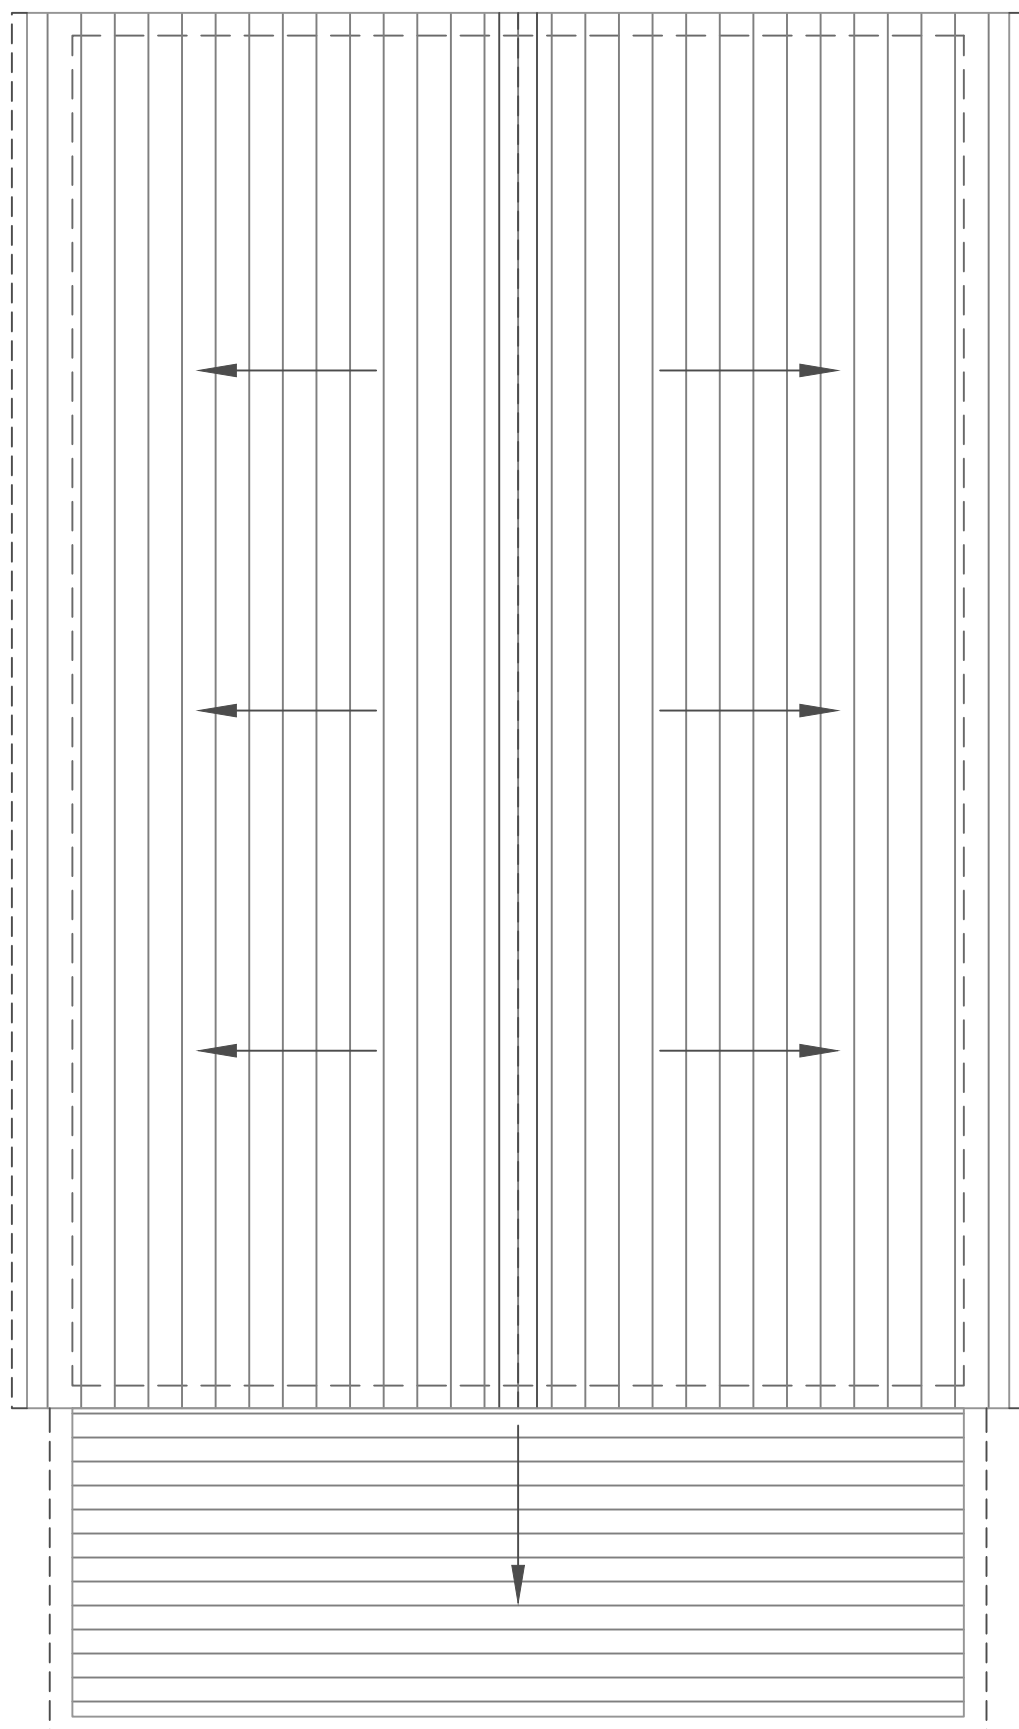

EXISTING ROOF PLAN

110/05 Existing Roof Plan
143 Alexandra Road South
Chorlton
PLANNING ISSUE
SCALE - 1:50@A3