

Bruntwood Citylabs 1.0 Campus MFT – 15734 Planning Drawing



Monday, 27 November

Revisions

16-08-2022_V1
03-10-2022_V2
21-11-2022_V3
12-12-2022_V4
09-11-2023_V5

Drawing State

Planning

Dimensions for SN01




- 01 - EXT-03 - Digital Totems**
- Internal welded mild steel frame with folded, welded and dressed aluminium powder coated black and verometal
 - Black header panels to have fret cut and flush fitted Matt 069 opal acrylic, internally LED illuminated (LUZ approx. 200 candela / m2) on two elevations.
 - Recessed internally illuminated 069 opal acrylic keyline dividing header section from main body of totem.
 - 2no back to back 43" outdoor IP65 rated screens.
 - 4G router housed within body of totem for digital content.
 - 400mm wide elevations of totem to have external grade high tac plotted matt white vinyl directional content.
- Sign References:
SN01
- Size: 2200mm x 800mm x 400mm
- Quantity: 1

Planning

- Vinyl** M7-101M Matt White
- Paint** PC Interpon D2525 Noir 2100
- Print** NA
- Scale** 1 : 10
- Rev** 1


Dimensions for SN01

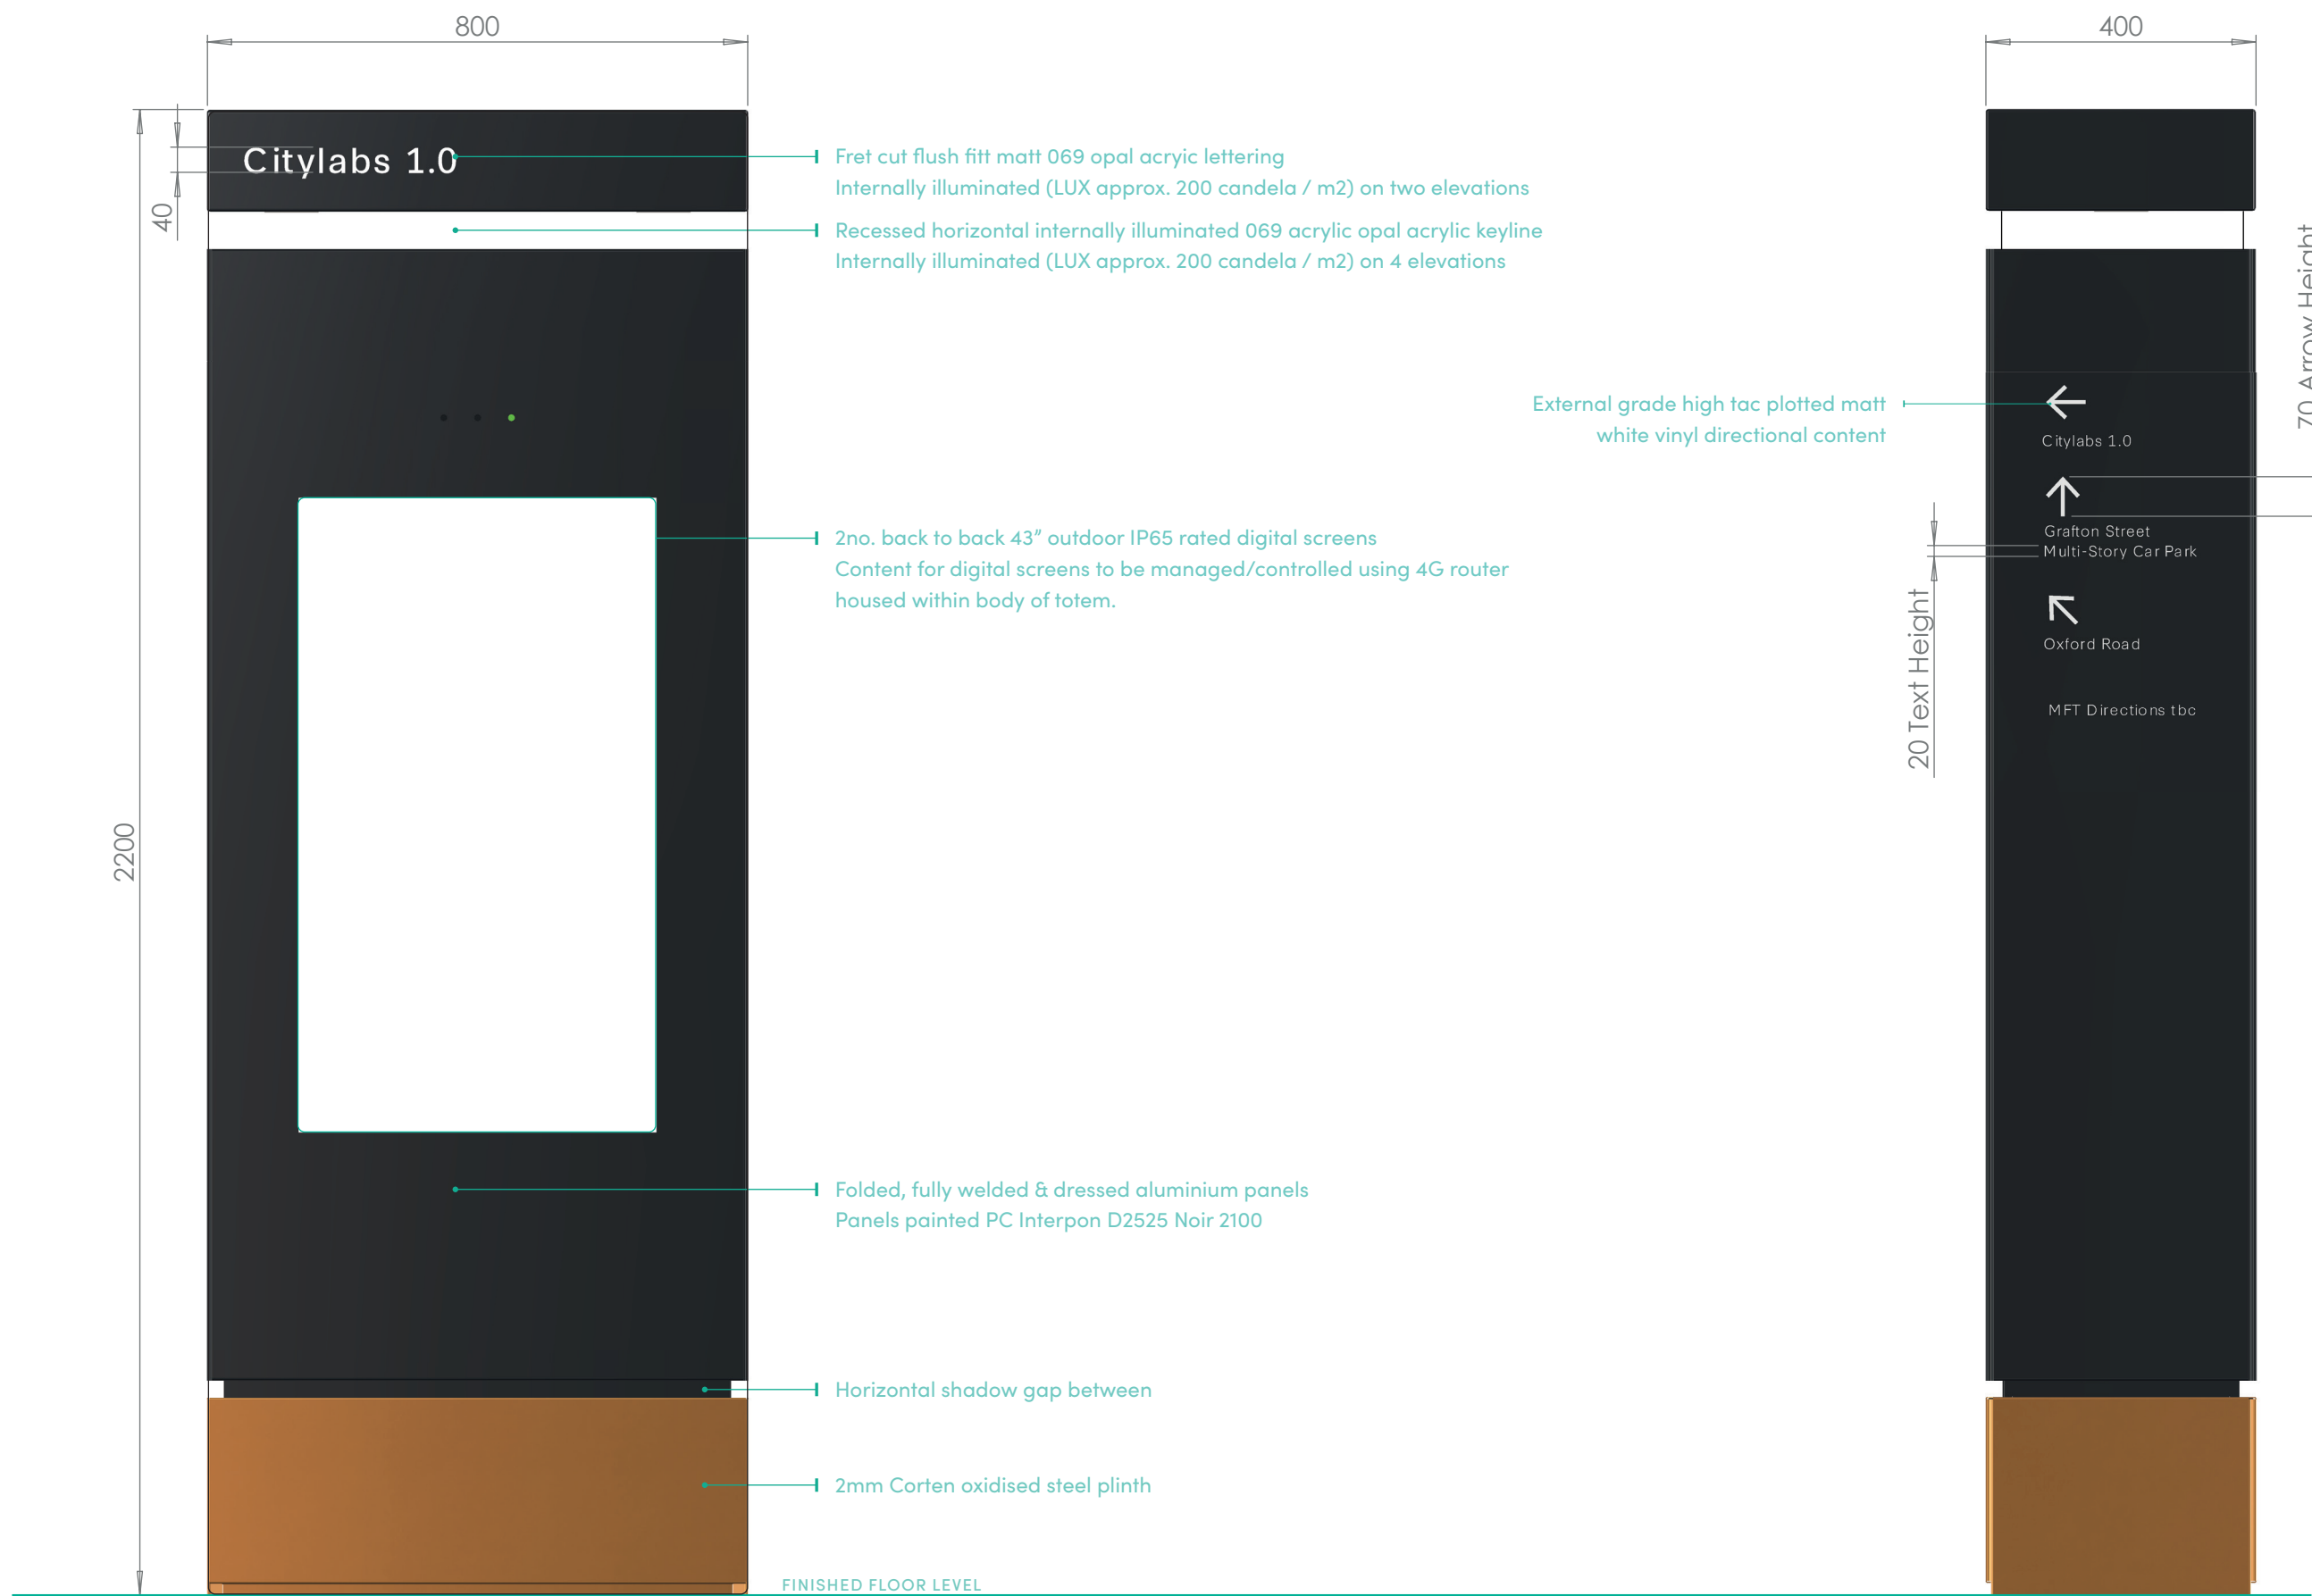

- 01 - EXT-03 - Digital Totems**
- Internal welded mild steel frame with folded, welded and dressed aluminium powder coated black and verometal
 - Black header panels to have fret cut and flush fitted Matt 069 opal acrylic, internally LED illuminated (LUZ approx. 200 candela / m2) on two elevations.
 - Recessed internally illuminated 069 opal acrylic keyline dividing header section from main body of totem.
 - 2no back to back 43" outdoor IP65 rated screens.
 - 4G router housed within body of totem for digital content.
 - 400mm wide elevations of totem to have external grade high tac plotted matt white vinyl directional content.
 - Sign References:
SN01
 - Size: 2200mm x 800mm x 400mm
 - Quantity: 1

Planning

Vinyl	M7-101M Matt White
Paint	PC Interpon D2525 Noir 2100
Print	NA
Scale	1 : 10
Rev	1

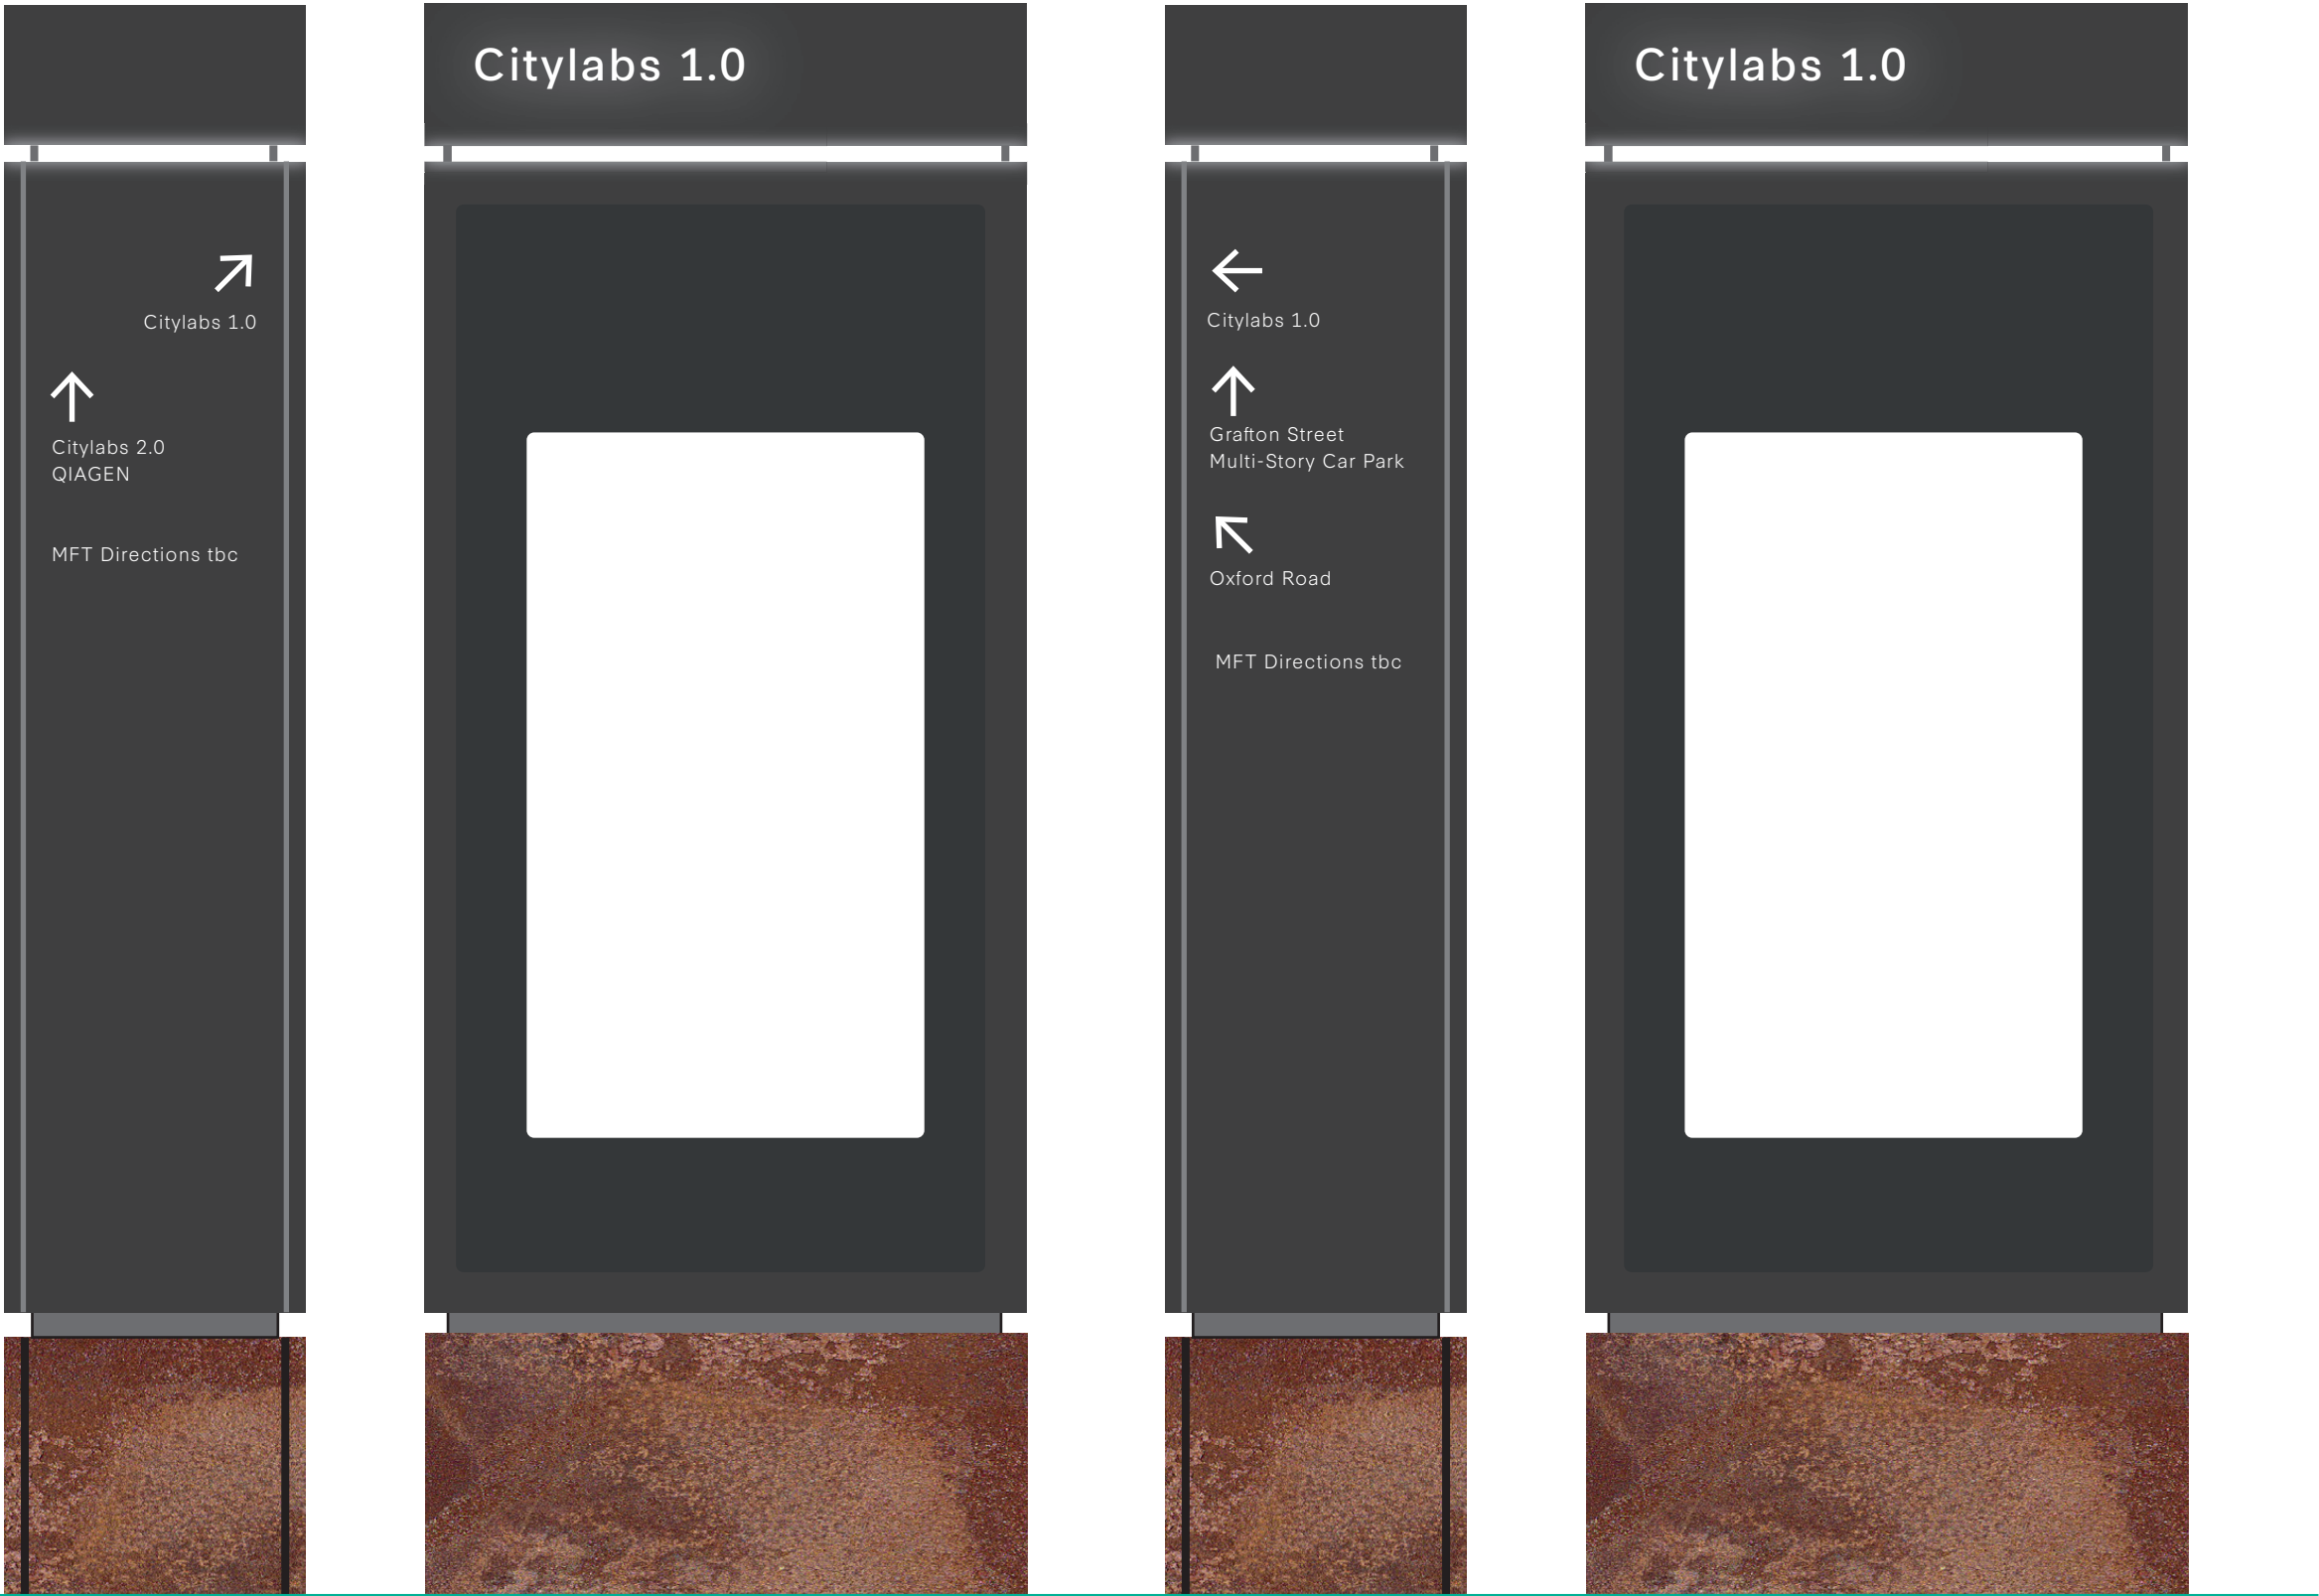

SIDE A

SIDE B


SIDE C

SIDE D


- 01 - EXT-03 - Digital Totems**
- Internal welded mild steel frame with folded, welded and dressed aluminium powder coated black and verometal
 - Black header panels to have fret cut and flush fitted Matt 069 opal acrylic, internally LED illuminated (LUZ approx. 200 candela / m2) on two elevations.
 - Recessed internally illuminated 069 opal acrylic keyline dividing header section from main body of totem.
 - 2no back to back 43" outdoor IP65 rated screens.
 - 4G router housed within body of totem for digital content.
 - 400mm wide elevations of totem to have external grade high tac plotted matt white vinyl directional content.
 - Sign References:
SN01
 - Size: 2200mm x 800mm x 400mm
 - Quantity: 1


Planning

- Vinyl** M7-101M Matt White
- Paint** PC Interpon D2525 Noir 2100
- Print** NA
- Scale** 1 : 10
- Rev** 1

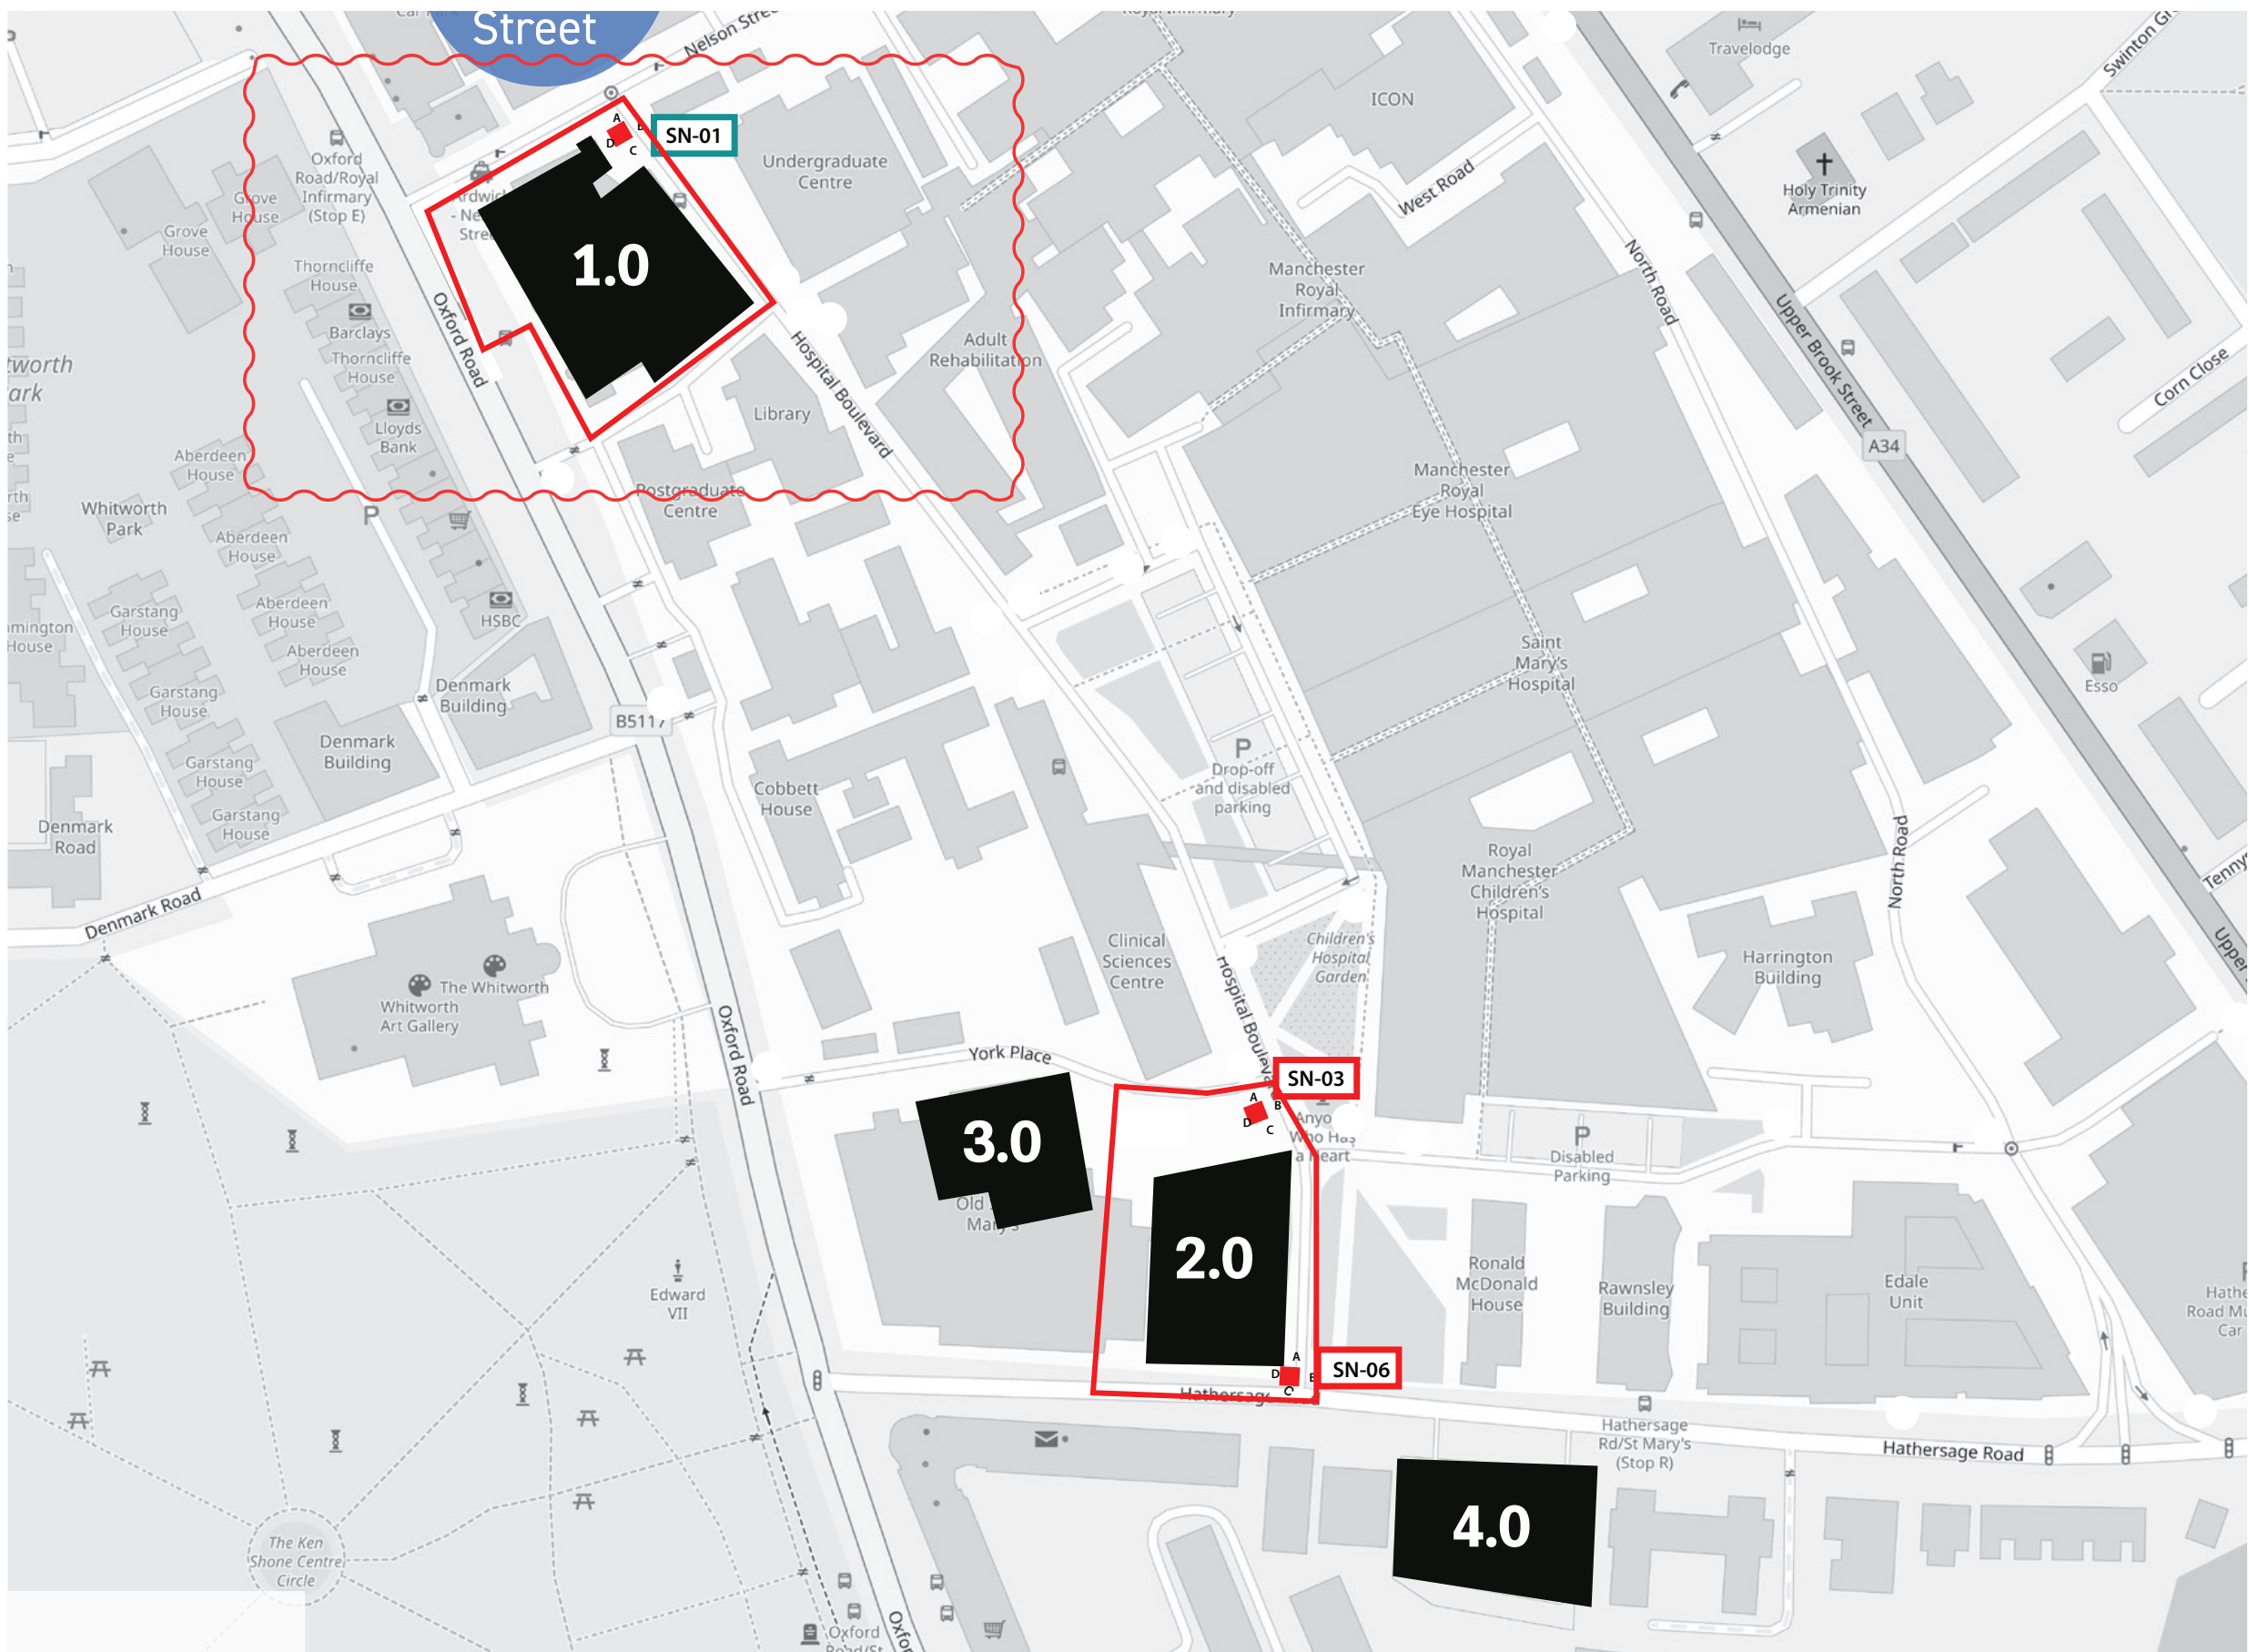

Scale 1:2000 - Citylabs Campus Digital Totem Set Out

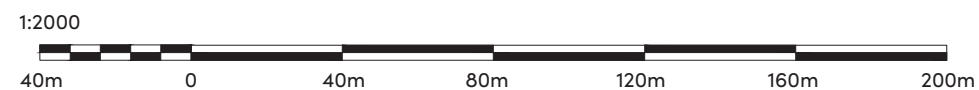

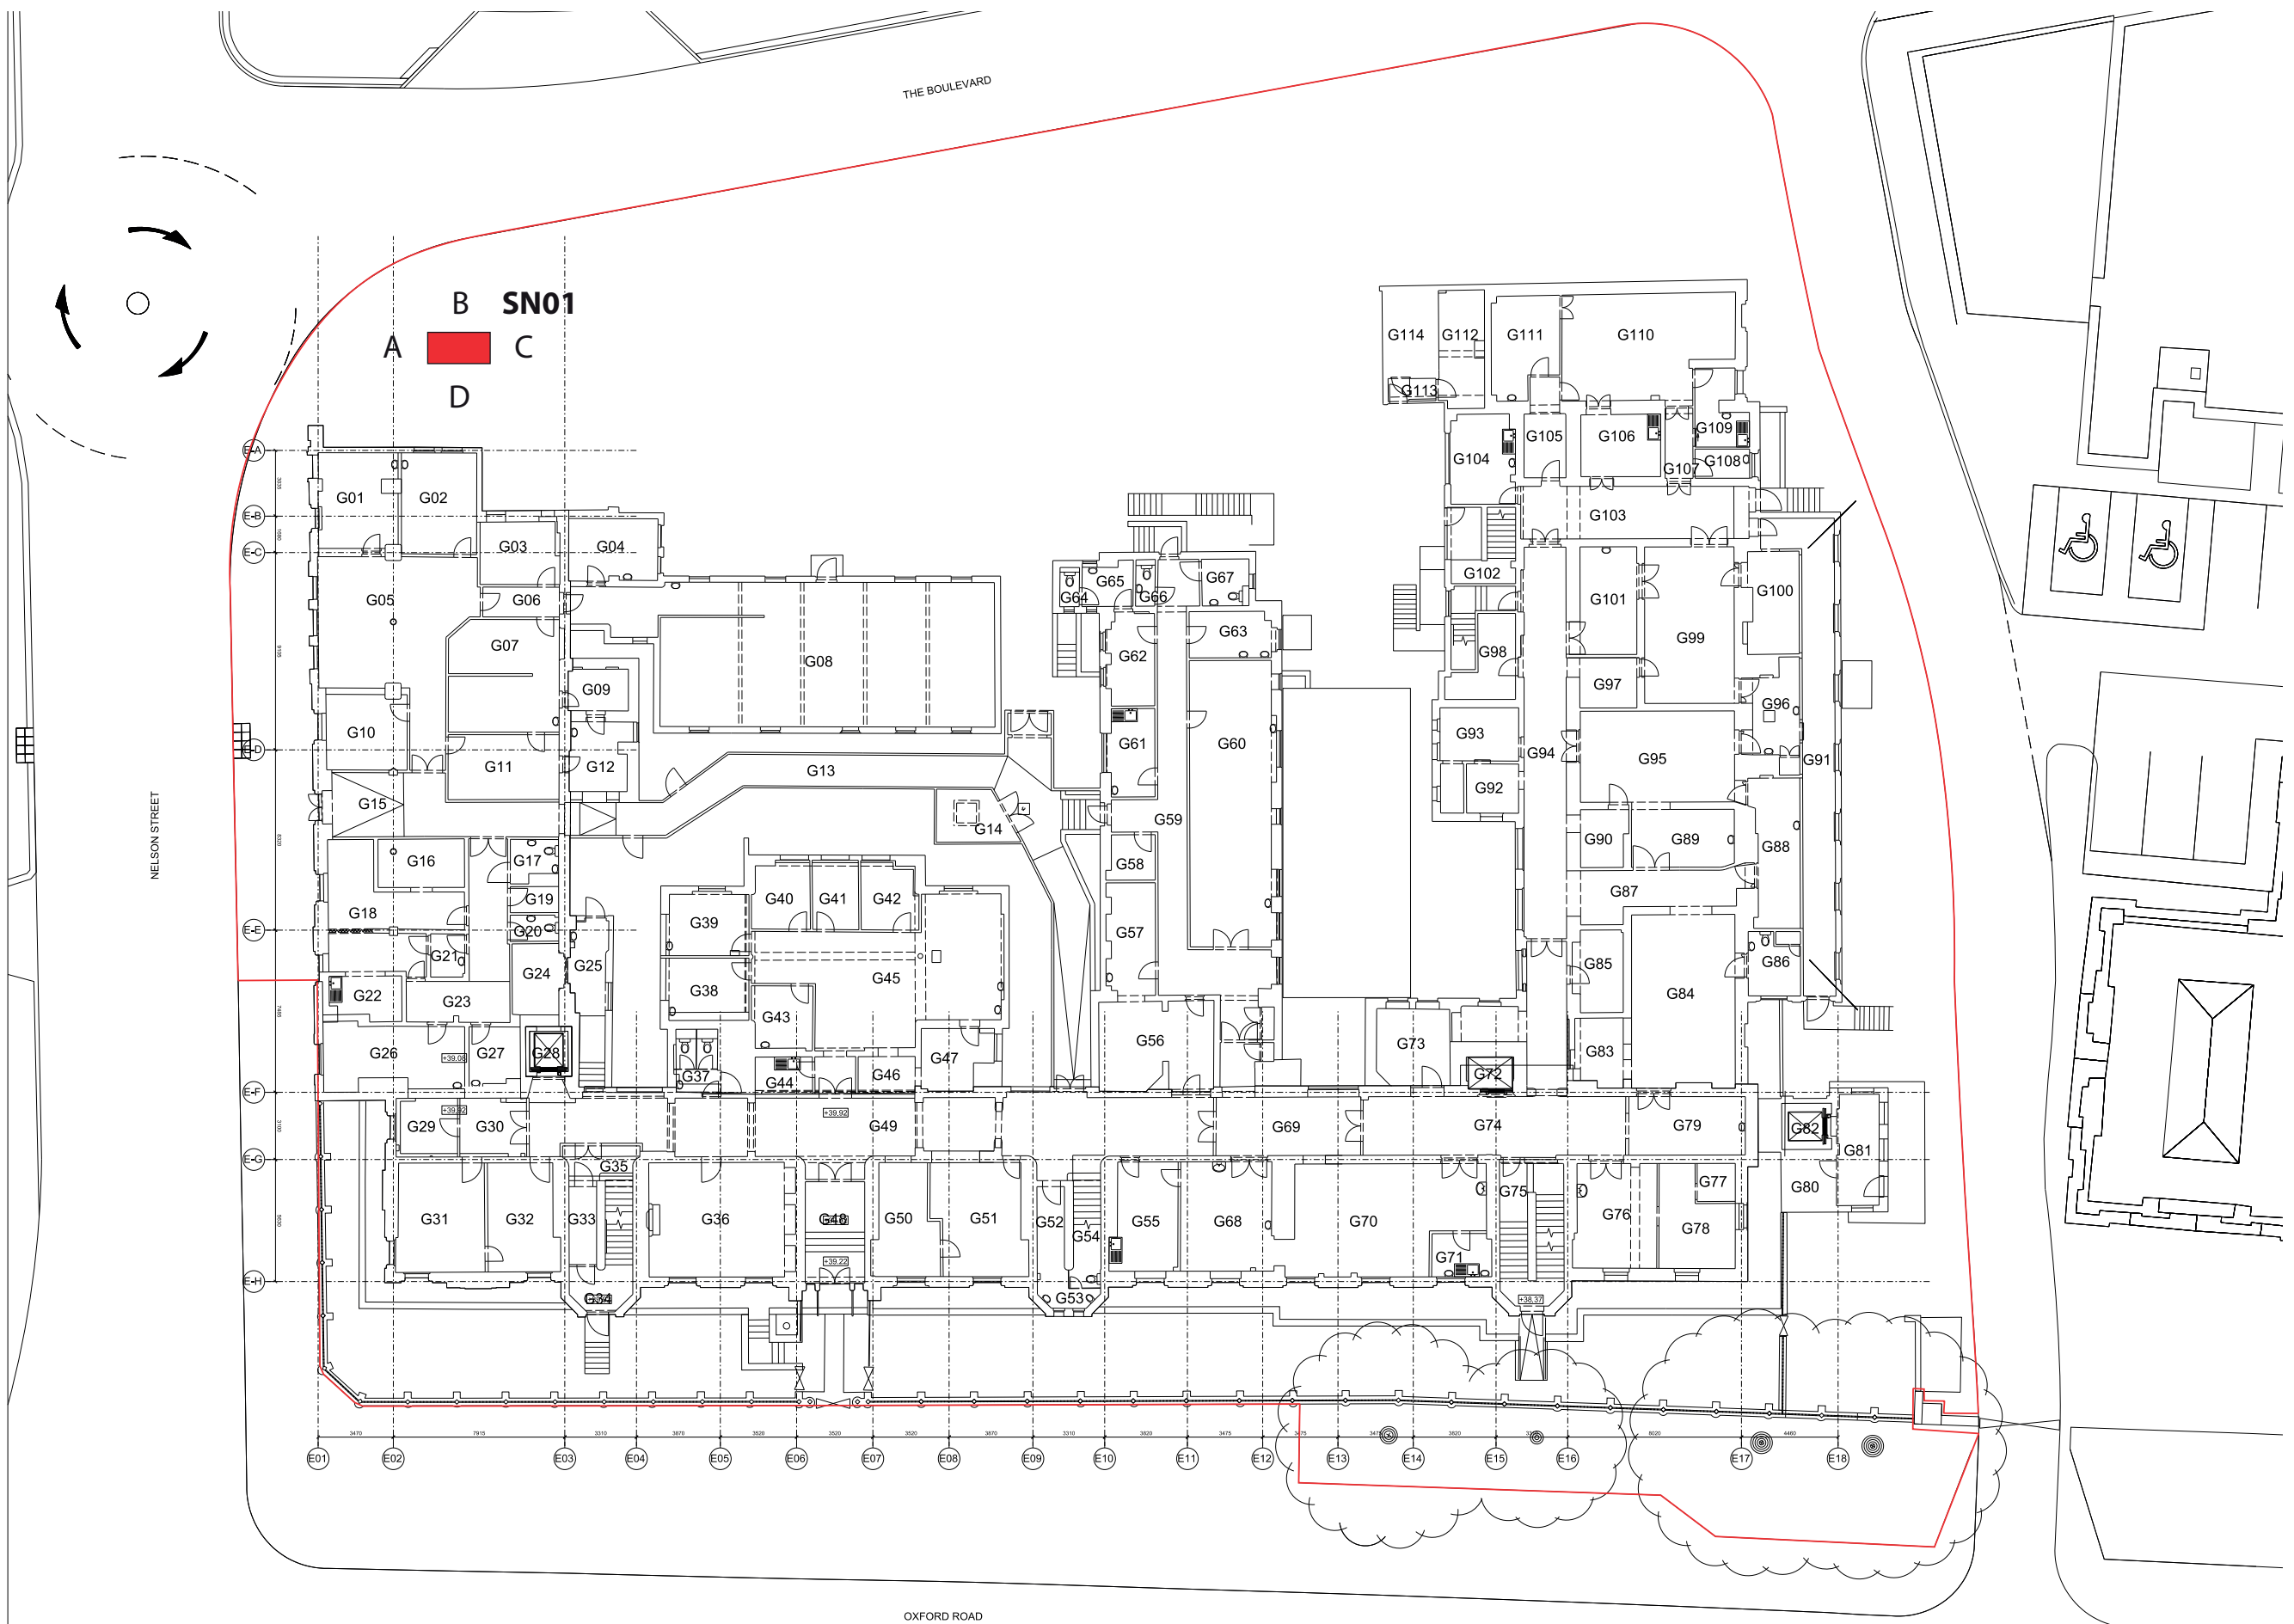

Scale 1:300 - CityLabs 1.0 Digital Totem Set Out

