




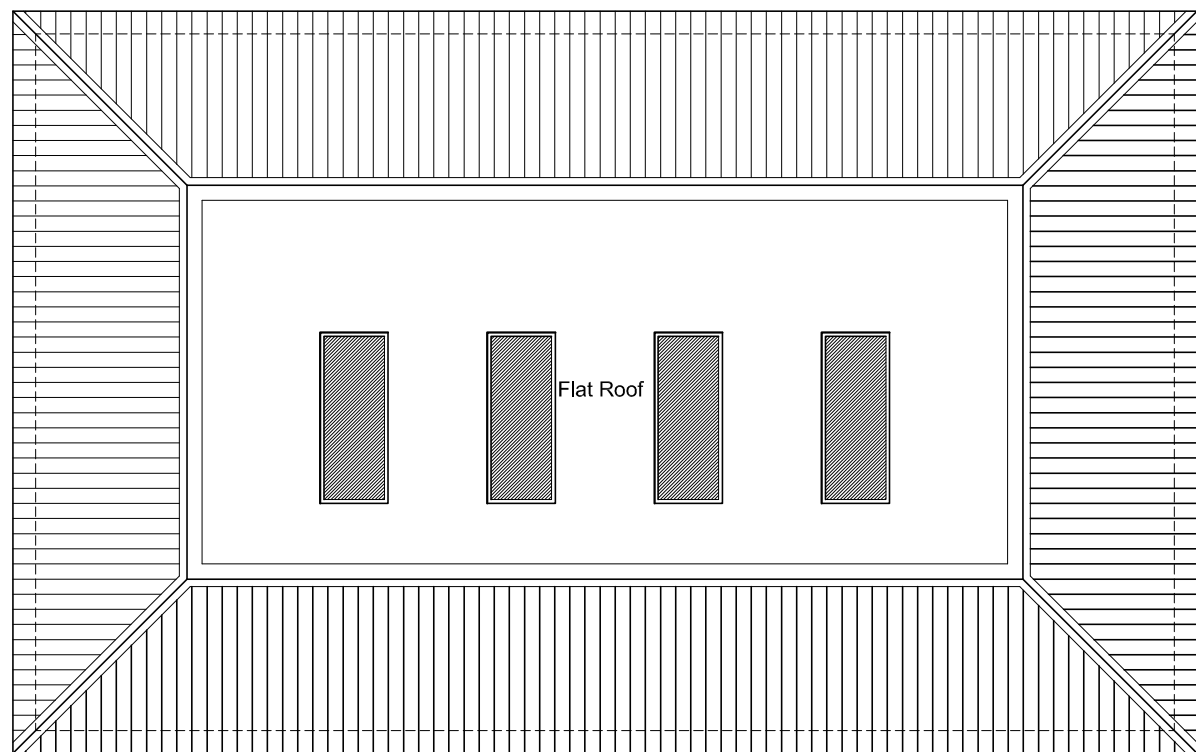



Proposed Outbuilding Roof Plan 1:100

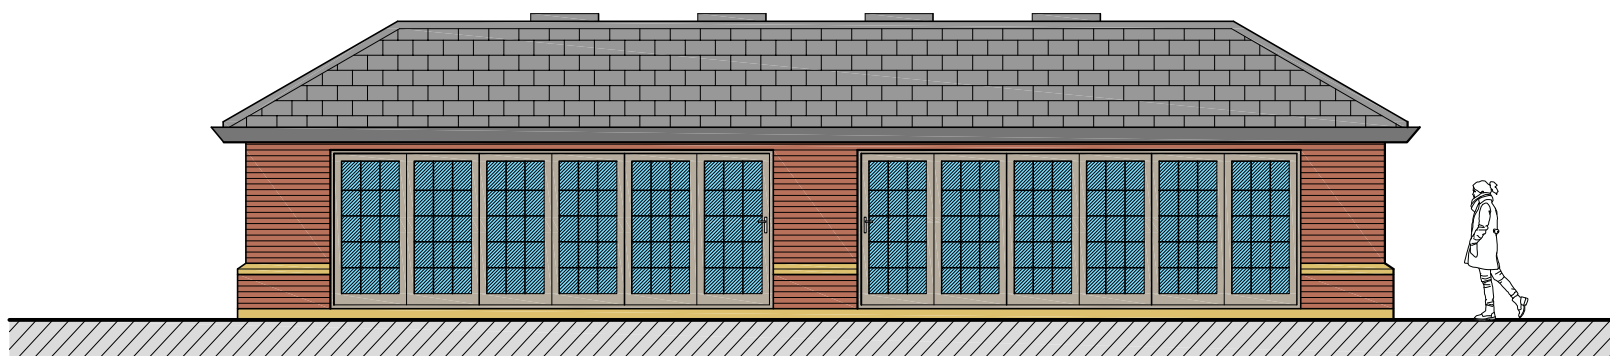

Proposed Outbuilding Front Elevation 1:100

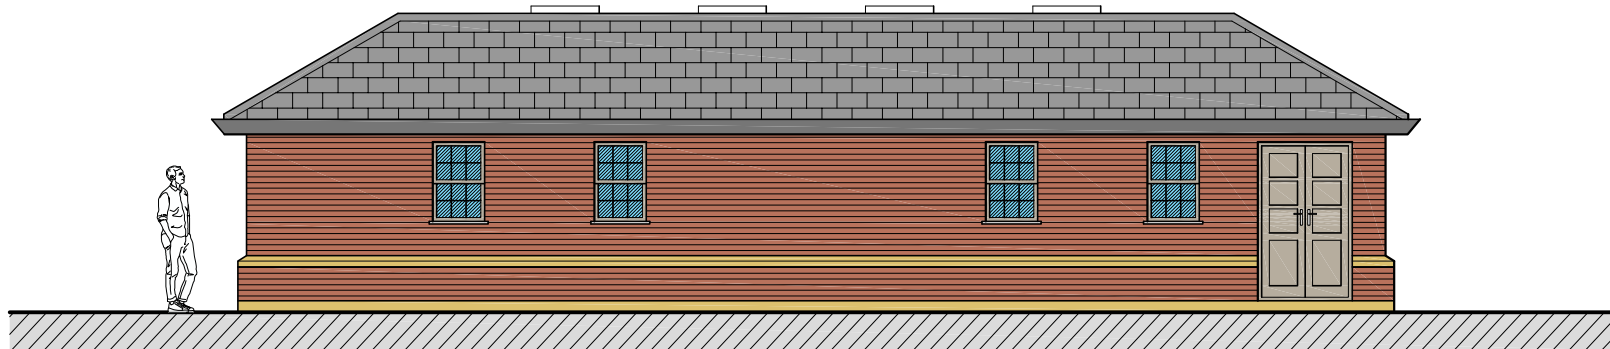


Proposed Outbuilding Rear Elevation 1:100

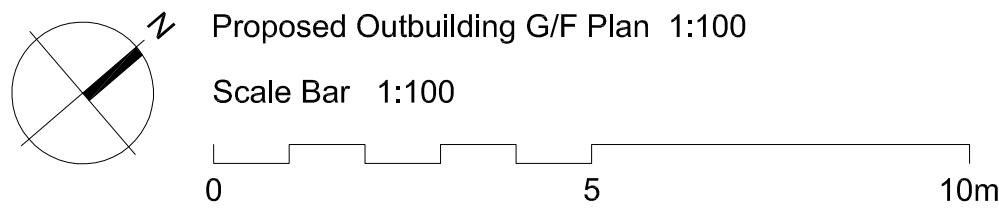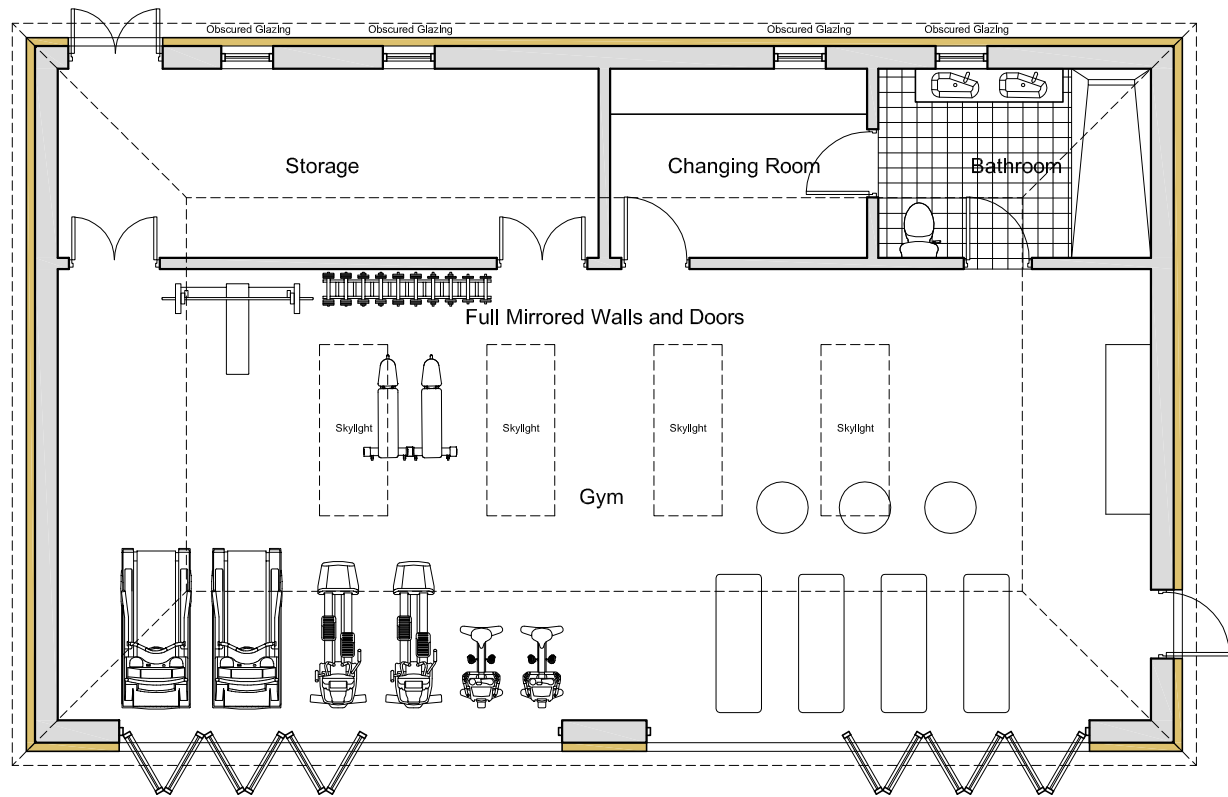


Proposed Outbuilding G/F Plan 1:100

Scale Bar 1:100

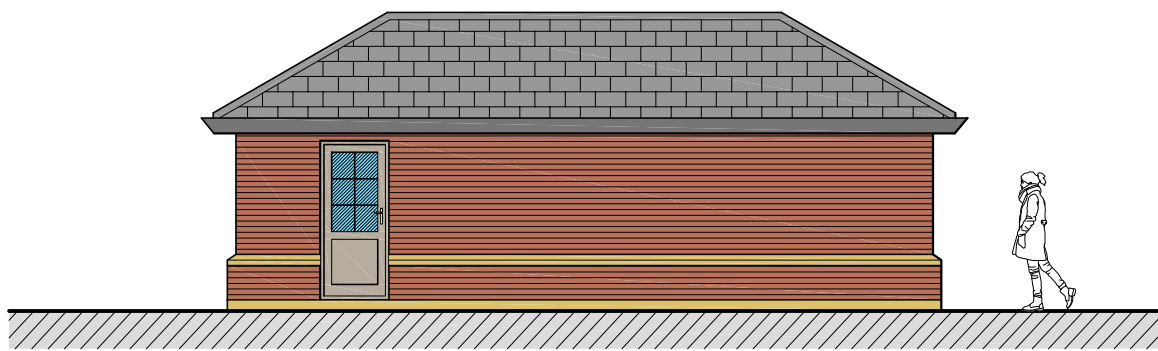

Proposed Outbuilding North-East Elevation 1:100

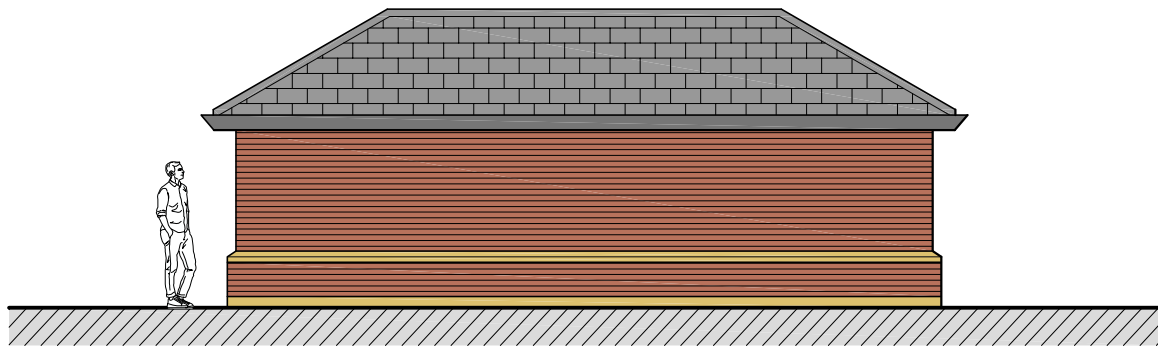

Proposed Outbuilding South-West Elevation 1:100