


Copyright Hawkins\Brown Architects  
No implied licence exists. This drawing should not be used to calculate areas for the purposes of valuation. Do not scale this drawing. All dimensions to be checked on the site by the contractor and such dimensions to be their responsibility. All work must comply with relevant British Standards and Building Regulations requirements. Drawing errors and omissions to be reported to the architect. To be read in conjunction with Architect's specification and other consultant information.

| Rev | Description                | Date     |
|-----|----------------------------|----------|
| P1  | Issued for Planning        | 30.09.20 |
| P2  | Issued for ST3 Application | 18.12.23 |

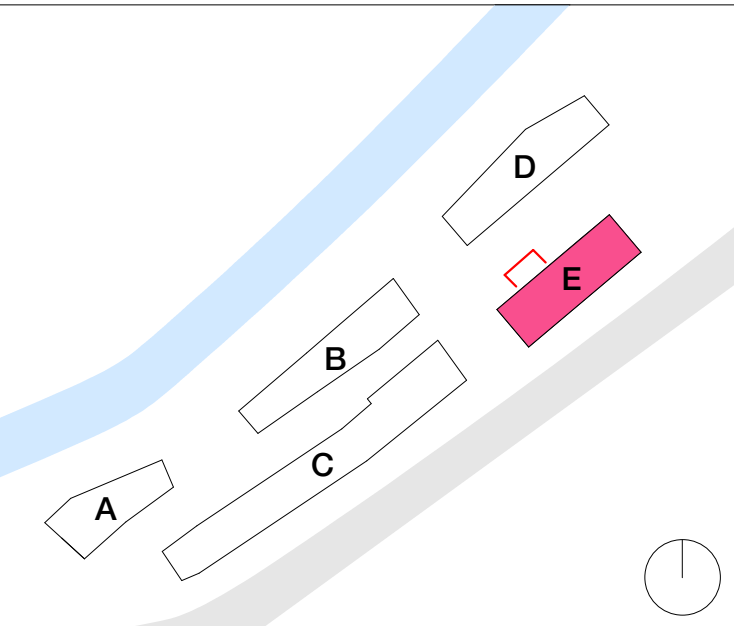

26-28 Hilton Street  
Manchester M1 2EH

mail@hawkinsbrown.com  
hawkinsbrown.com

# Hawkins\Brown

**Project**  
Pollard Street  
New Islington

**Drawing**  
Proposed Building E - Bay  
Elevation

**Scale @ A1**  
As indicated

**Date**  
October 2023

**Drawn By**  
JL

**Checked By**  
TD

**Job Number**  
18013

**Status**  
S2


**Purpose of Issue**  
Planning

**Drawing No.**  
PLS-HBA-E-ZZ-DR-A-08-0440

**Rev**  
P2



**Building E - Bay Elevation**  
1 : 50

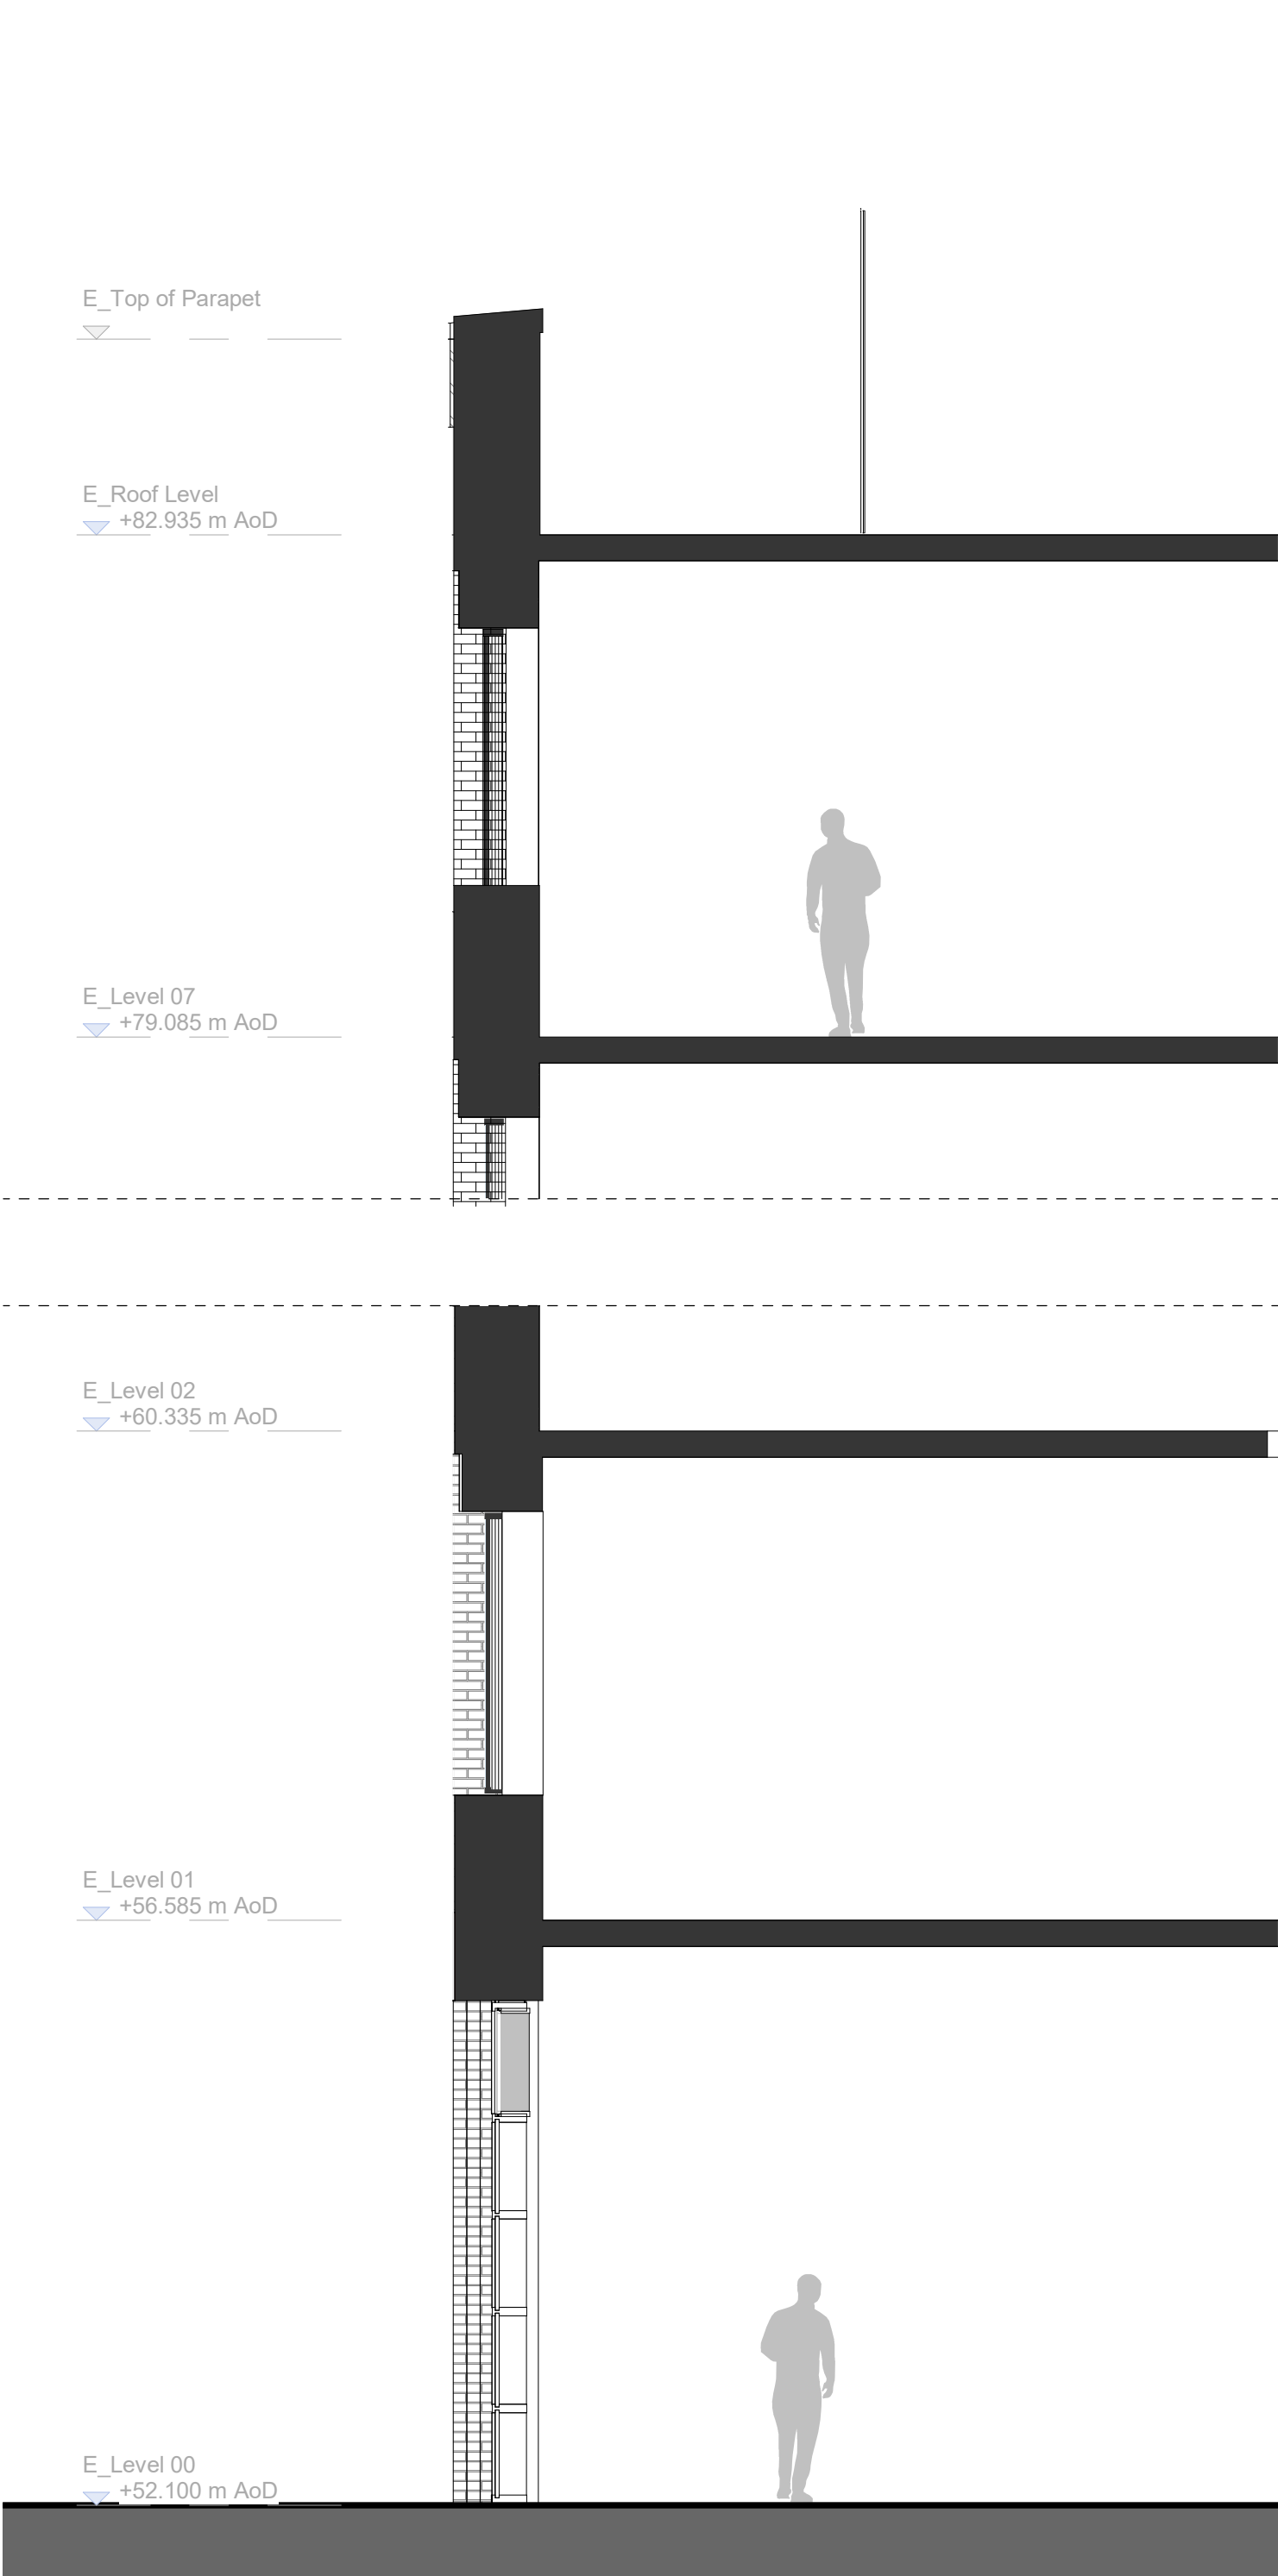

**Building E - Part Section**  
1 : 50

| Materials Key |   |     |                                                                              |
|---------------|---|-----|------------------------------------------------------------------------------|
| 1.            | Red Brick.                                                                                         | 11. | Glazed sliding entrance door. Colour TBC.                                    |
| 2.            | Soldier course brick band detailing.                                                               | 12. | Glazed revolving entrance door. Colour TBC.                                  |
| 3.            | Stack bond recessed brick panels.                                                                  | 13. | PPC, Special, or Anodic-finish metal louvred single/double door. Colour TBC. |
| 4.            | Projecting brick detailing.                                                                        | 14. | PPC, Special, or Anodic-finish metal entrance canopy. Colour TBC.            |
| 5.            | Precast concrete lintel. Colour TBC.                                                               | 15. | PPC, Special, or Anodic-finish metal framed glazed canopy. Colour TBC.       |
| 6.            | PPC, Special, or Anodic-finish metal framed glazing system, including spandrel panels. Colour TBC. | 16. | PPC, Special, or Anodic-finish metal railing. Colour TBC.                    |
| 7.            | PPC, Special, or Anodic-finish metal framed window. Colour TBC.                                    | 17. | Illustrative area for plant.                                                 |
| 8.            | Brick clad roof pop-up.                                                                            | 18. | Louvered Vent Panel. Colour TBC.                                             |
| 9.            | Glazed doors. Colour TBC.                                                                          | 19. | Stepped Brick Piers.                                                         |
| 10.           | PPC, Special, or Anodic-finish metal single/double door. Colour TBC.                               |     |                                                                              |