

12/01/2024 15:43:01



NOTES:

1. Material for the ramps to be confirmed by the client. Suggestion for firm, consistent and slip resistant to be taken into consideration.

Rev	Description	Revision Date	Issued by	Issued to
CO3	Tender Updates	12/01/2024	KK	PA
CO1	Tender Issue	22.12.2023	KK, LM	PA

Jacobs
5 First Street, Manchester, M15 4GU
Tel: +44 (0)161 235 6000 Fax: +44(0)161 235 6001
www.jacobs.com

Client
MANCHESTER CITY COUNCIL

Project
17 Crossacres Road


Drawing title
Proposed Front Elevation

Drawing Status	Tender Issue	Suitability	A1
Scale	1 : 50 @ A3	DO NOT SCALE	
Jacobs No.	B2466600	Rev	
Client No.		CO3	

Drawing Number
B2466600-JAC-17C-ZZ-DR-ID-1409

© Copyright 2020 Jacobs U.K. Limited. The concepts and information contained in this document are the property of Jacobs. Use or copying of this document in whole or in part without the written permission of Jacobs constitutes an infringement of copyright. Limitation: This drawing has been prepared on behalf of, and for the exclusive use of, Jacobs' Client, and is subject to, and issued in accordance with, the provisions of the contract between Jacobs and the Client. Jacobs accepts no liability or responsibility whatsoever for, or in respect of, any use of, or reliance upon, this drawing by any third party.

1. Material for the ramps to be confirmed by the client. Suggestion for firm, consistent and slip resistant to be taken into consideration.
3. Rear existing platform to be made good and safe. Match existing material.

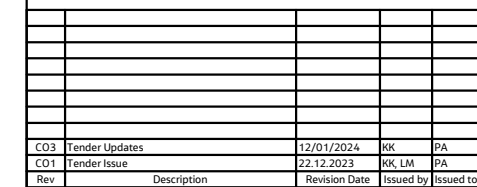**Jacobs**

5 First Street, Manchester. M15 4GU
Tel:+44 (0)161 235 6000 Fax:+44(0)161 235 600
www.jacobs.com

Client	
--------	--



**MANCHESTER
CITY COUNCIL**

Project

17 Crossacres Road

Drawing title

Proposed Side Elevation 1

	Drawing Status
--	----------------

Tender Issue

	Suitability
--	-------------

A 1

Scale

	1:50 @ A3
--	-----------

	AT
DO NOT SCALE	

Jacobs No


	B2466600
--	----------

Rev	60
-----	----


Client No.	
------------	--

Drawing Number
B2466600-JAC-17C-ZZ-DR-ID-1410

© Copyright 2020 Jacobs U.K. Limited. The concepts and information contained in this document are the property of Jacobs. Use or copying of this document in whole or in part without the written permission of Jacobs constitutes an infringement of copyright. Limitation: This drawing has been prepared on behalf of, and for the exclusive use of Jacobs' Client, and is subject to, and issued in accordance with, the provisions of the contract between Jacobs and the Client. Jacobs accepts no liability or responsibility whatsoever for, or in respect of, any use of, or reliance upon, this drawing for any other purpose.

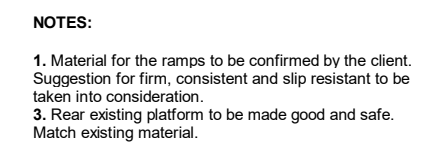

© Copyright 2020 Jacobs U.K. Limited. The concepts and information contained in this document are the property of Jacobs. Use or copying of this document in whole or in part without the written permission of Jacobs constitutes an infringement of copyright. Limitation: This drawing has been prepared on behalf of, and for the exclusive use of Jacobs' Client, and is subject to, and issued in accordance with, the provisions of the contract between Jacobs and the Client. Jacobs accepts no liability or responsibility whatsoever for, or in respect of, any use of, or reliance upon, this drawing by any third party.

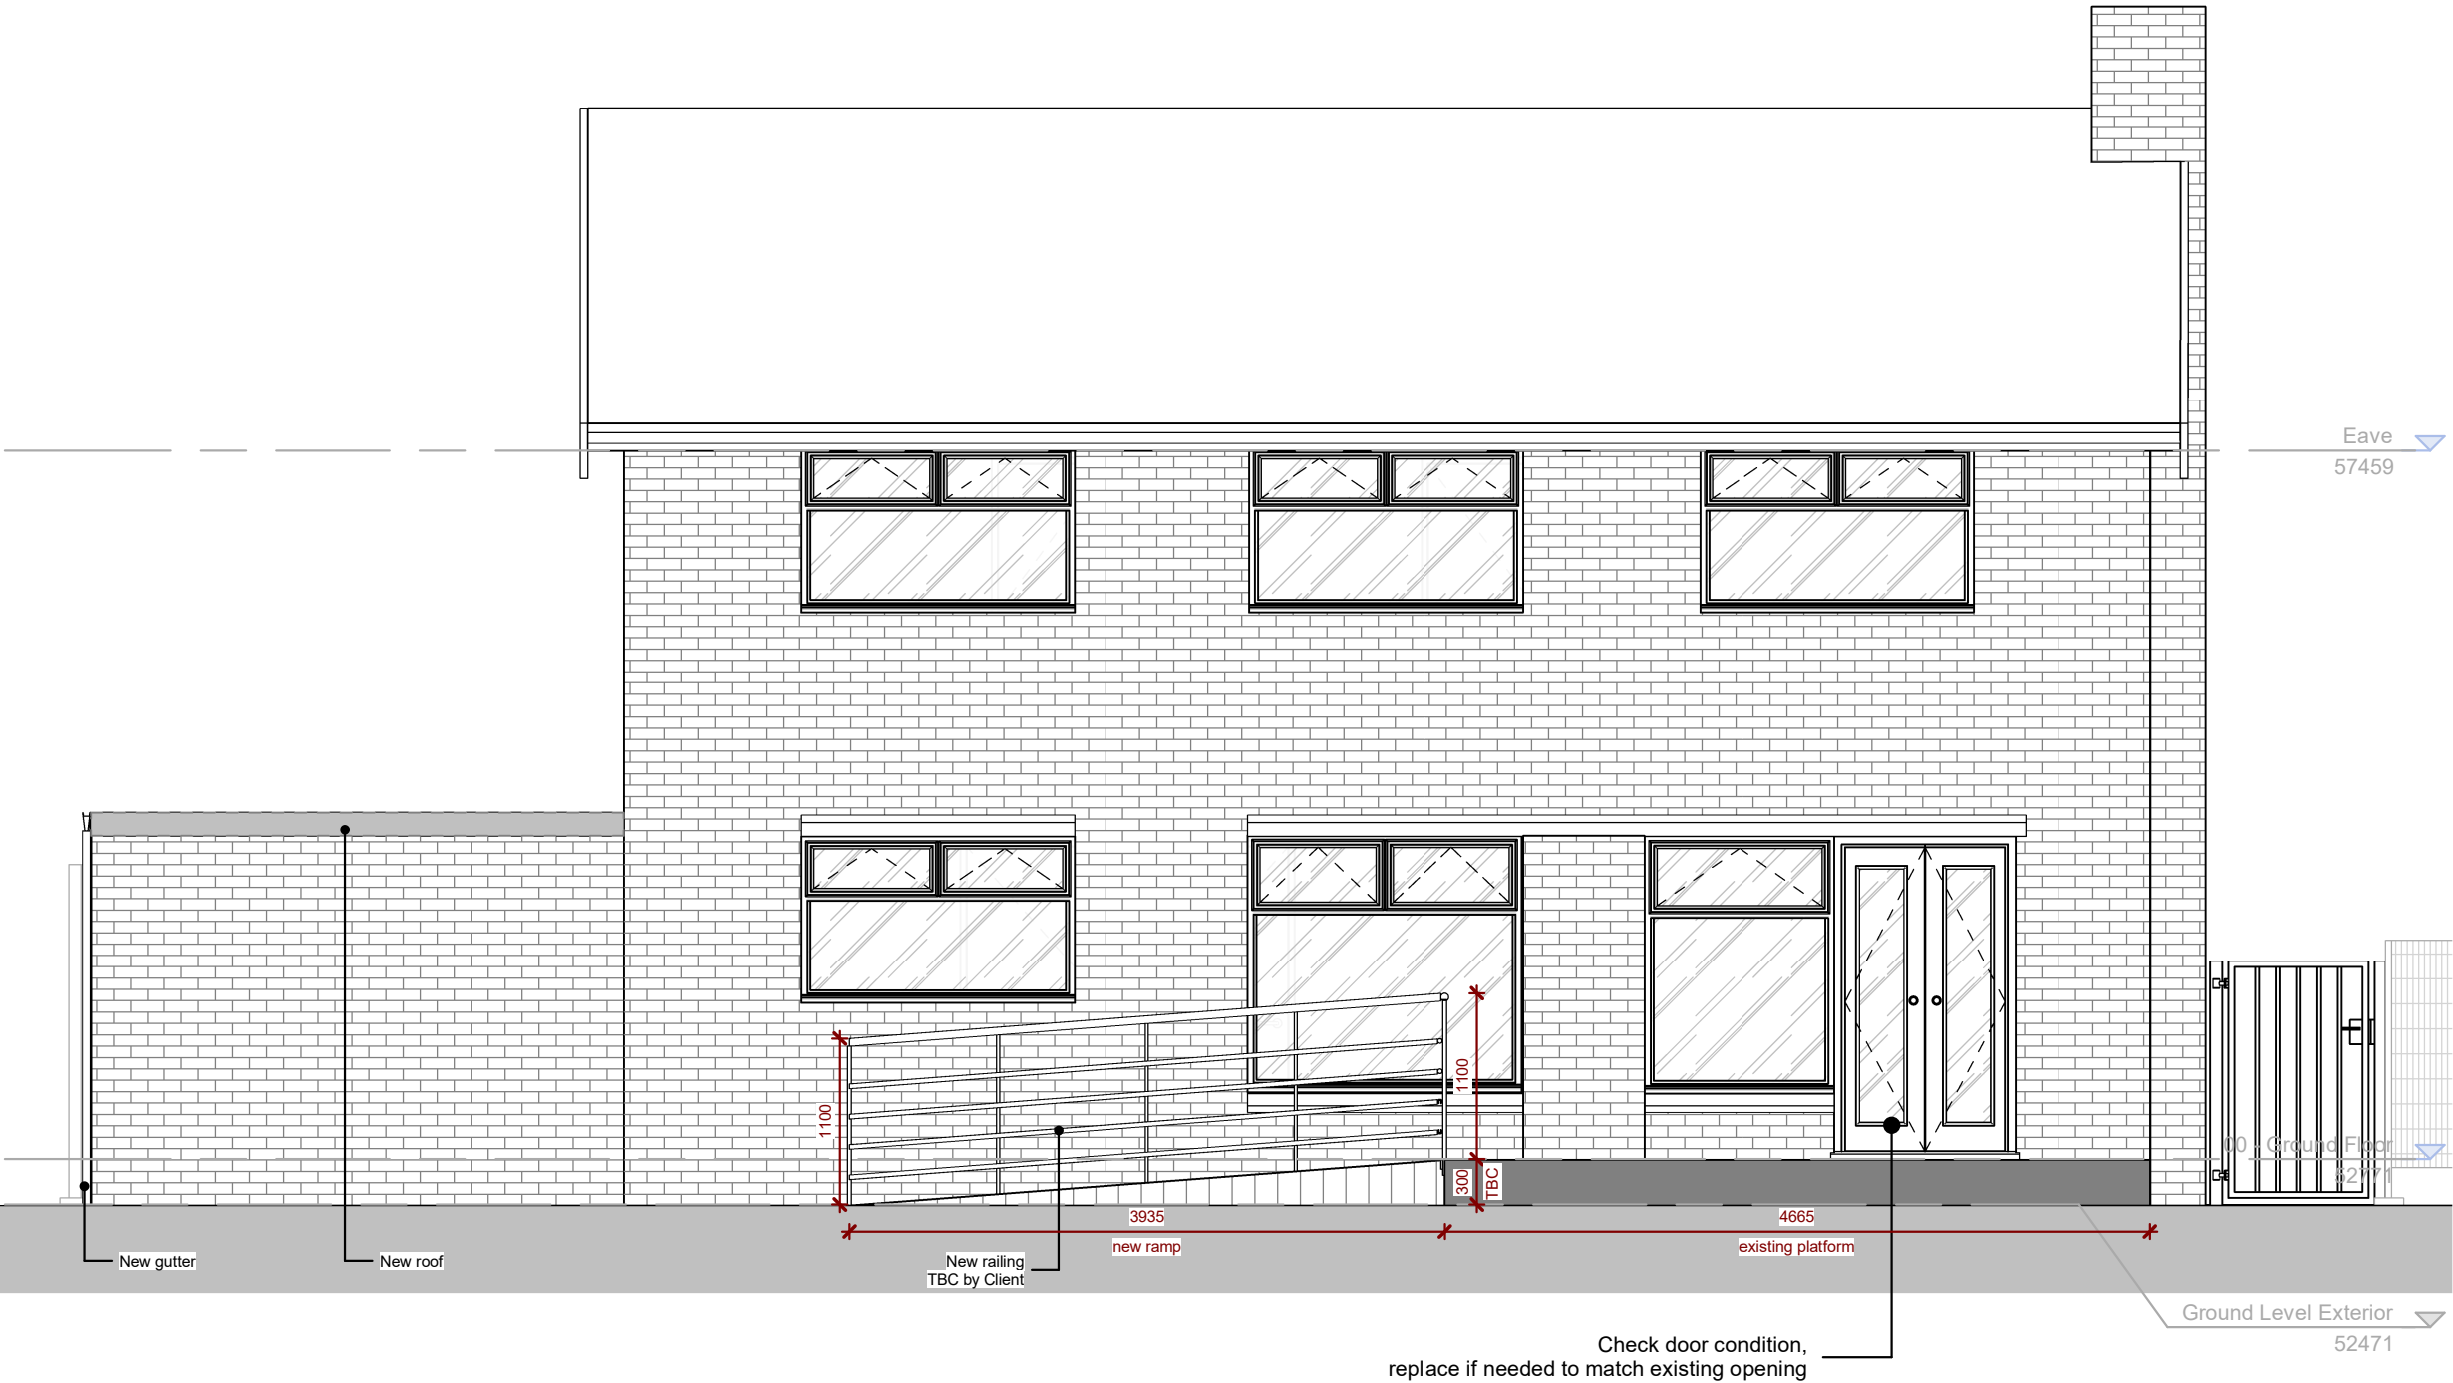

- NOTES:
1. New ramp material to match existing finish on platform.

CD3	Tender Updates	12/01/2024	KK	PA
CO1	Tender Issue	22.12.2023	KK, LM	PA
Rev	Description	Revision Date	Issued by	Issued to

Jacobs
5 First Street, Manchester, M15 4GU
Tel: +44 (0)161 235 6000 Fax: +44(0)161 235 6001
www.jacobs.com



Client

Project

17 Crossacres Road

Drawing title

Proposed Back Elevation

Drawing Status	Tender Issue	Suitability
Scale	1 : 50 @ A3	DO NOT SCALE
Jacobs No.	B2466600	Rev
Client No.		CO3

Drawing Number

B2466600-JAC-17C-ZZ-DR-ID-1412

© Copyright 2020 Jacobs U.K. Limited. The concepts and information contained in this document are the property of Jacobs. Use or copying of this document in whole or in part without the written permission of Jacobs constitutes an infringement of copyright. Limitation: This drawing has been prepared on behalf of, and for the exclusive use of, Jacobs Client, and is subject to, and issued in accordance with, the provisions of the contract between Jacobs and the Client. Jacobs accepts no liability or responsibility whatsoever for, or in respect of, any use of, or reliance upon, this drawing by any third party.