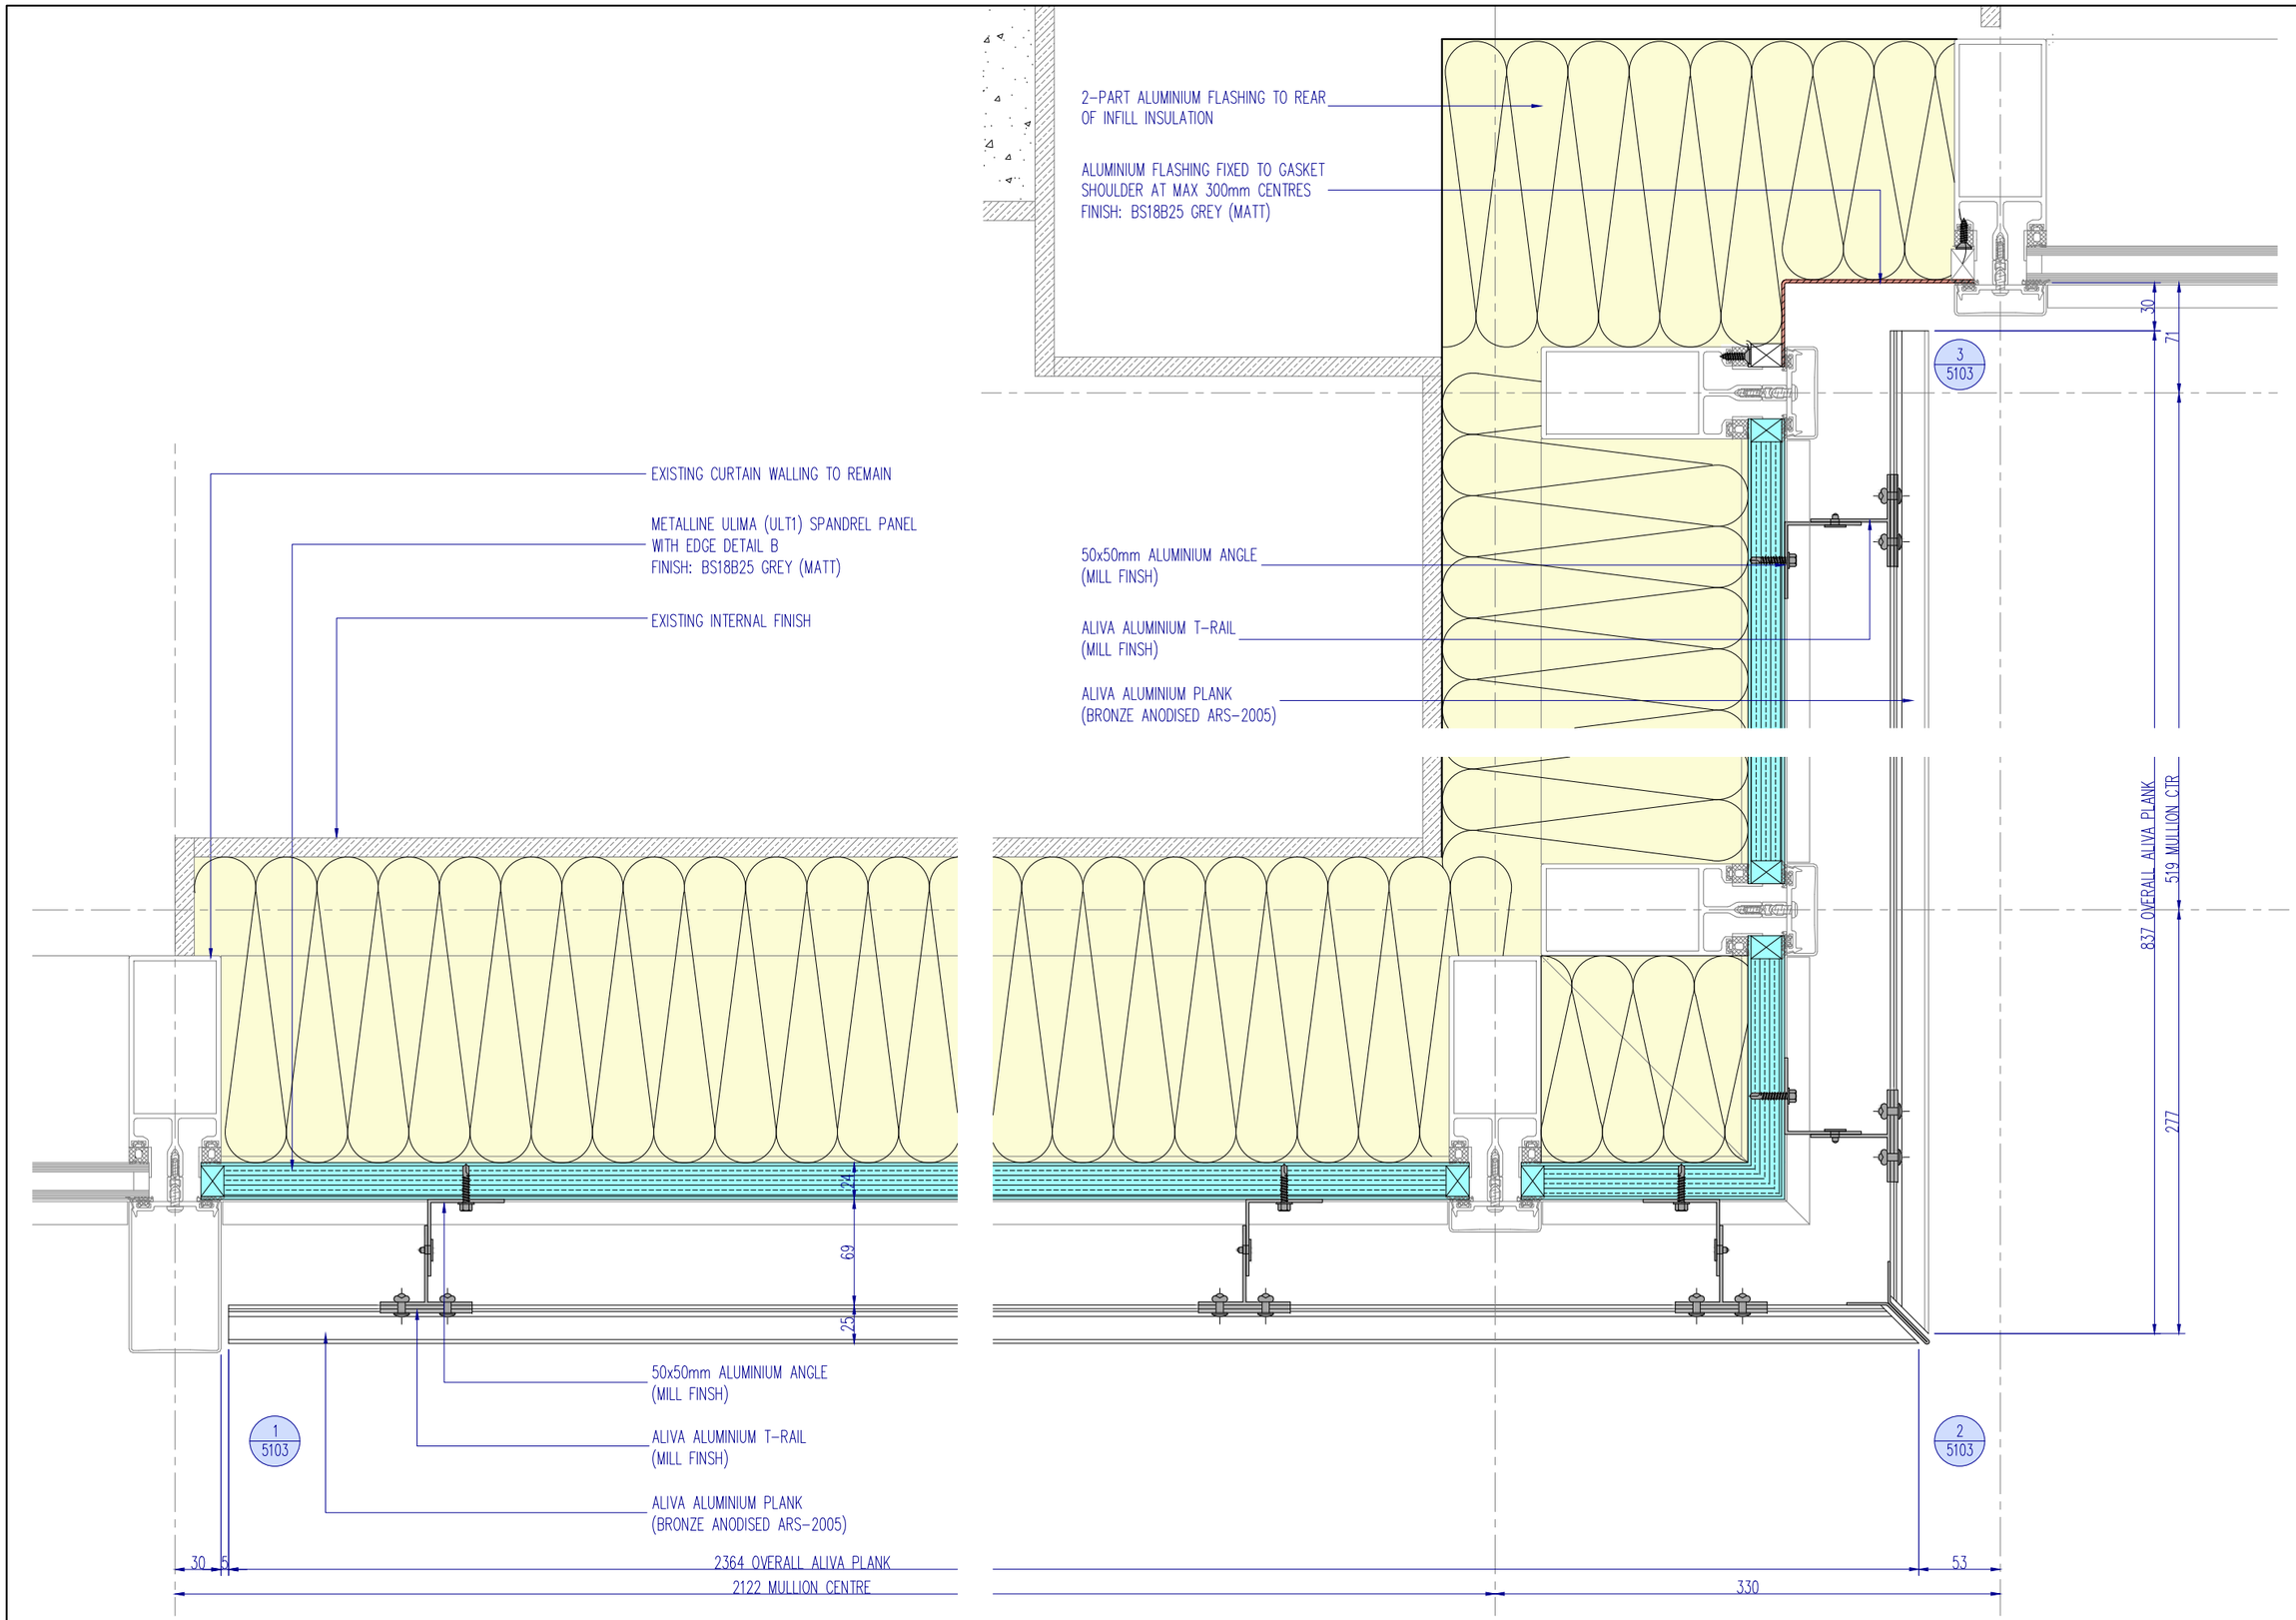



FILL UK Ltd
SERVICE & MAINTENANCE
6 MITRE PASSAGE, UNIT 810, GREENWICH PENINSULA LONDON, SE10 0ER
TEL: 020 3859 0705
Email: office@fill-uk.com


NOTES:

| REVISION: | DESCRIPTION: | DATE: | DRAWN: |
|---|---|---|---|
| C01 | DETAILS UPDATED TO SUIT SCOPE | 03/10/23 | THALL |

| PROJECT NAME: | | DRAWING TITLE: |
|---|---|---|
| CENTURY BUILDINGS, MANCHESTER | | MATERAIL MOCKUP<br>1960's BUILDING<br>ALIVA HORIZONTAL PLANK DETAILS |
| PROJECT NUMBER: | CLIENT: | |
| 20-M254 | CREST NICHOLSON | |

| DRAWING SCALE: | DRAWING SHEET: | DRAWN BY: | DRAWN DATE: |
|---|---|---|---|
| 1:20 | A3 | T HALL | 04/07/2023 |

DRAWING NUMBER: M254- FIL-60-XX-DR-W-5103
PROJECT | ORIGINATOR | VOLUME | LEVEL | TYPE | ROLE | NUMBER

REVISION: C01