
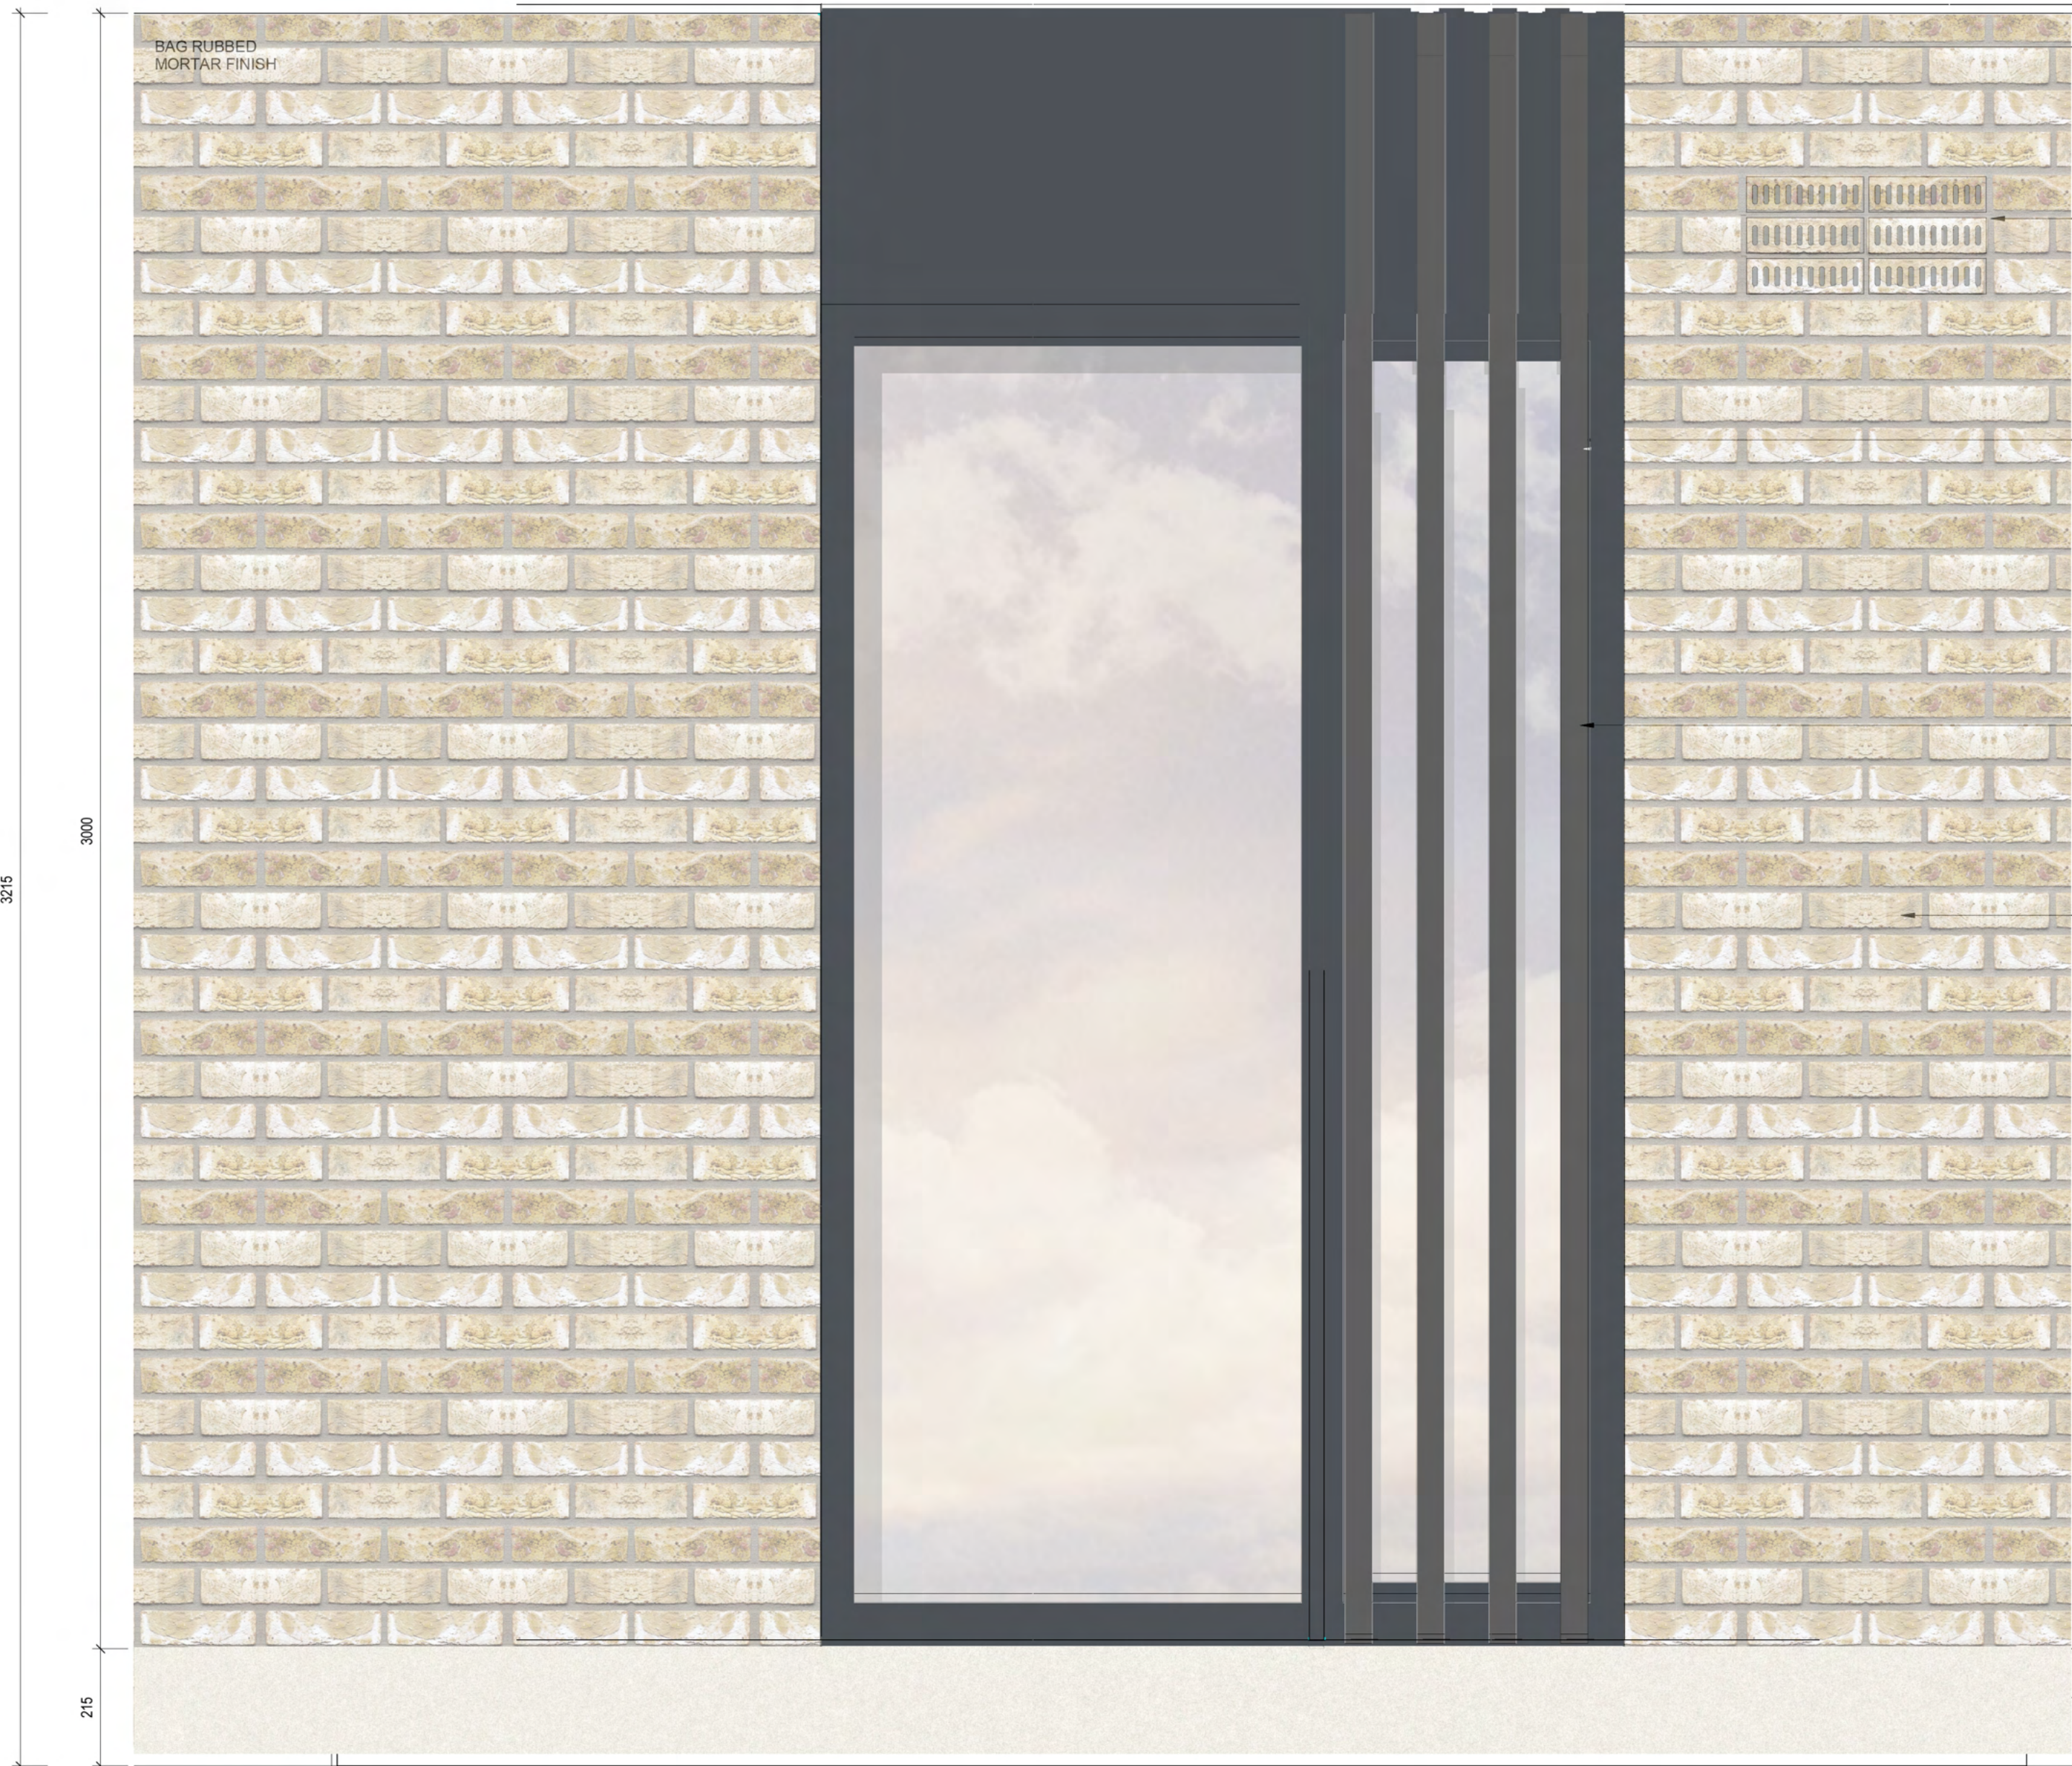


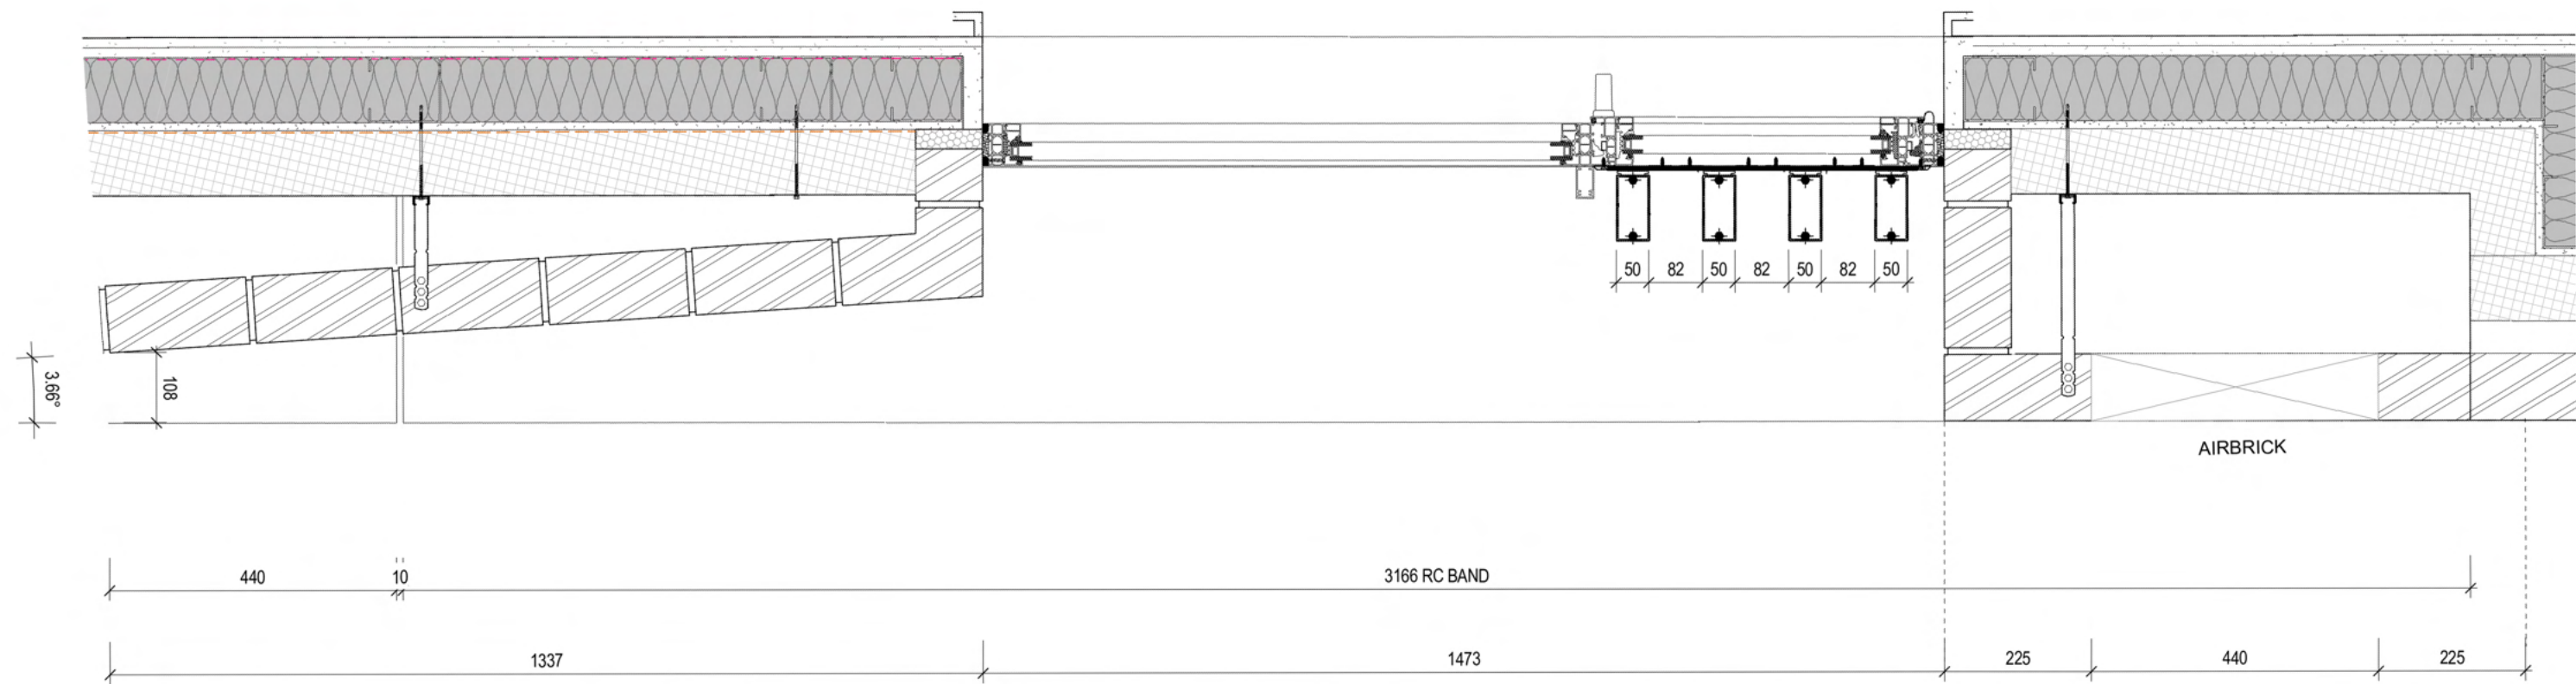

STOVENTEC GLASS RAINSCREEN PANEL
DARK GREY - RAL 7015

6NO STACK BONDED PERFORATED CON
MOSSO BRICKS - WATER CUT TO PROVIDE
VENTILATION BRICKS. POSITION DICTATED
BY INTERFACE OF MVHR UNIT

4NO CONTRASOL FEATURE FINS 100 X 50MM
FIXED TO WINDOW BETWEEN RC BANDING.
PPC RAL COLOUR: RAL 7015 30% GLOSS

WINDOW PROFILE WITH OPENING WINDOW
SIDE PANEL. RECESSED GLAZED WINDOW
WITH 50MM PPC ALUMINIUM RAL 7015 MATT
TECHNAL FY65 WITH 28MM DOUBLE GLAZED
UNIT

CON MOSSO BRICKS WITH FLOMIX LIGHT
BUFF MORTAR

RC BANDING AND JOINTING TO WOODSIDE DESIGN -
TO BE REVIEWED FOR FALLS AND INTERFACES TO
BRICKWORK
REFERENCE: SW1 / LE

NOTES

- All dimensions and levels are to be checked on site.
- Any discrepancies are to be reported to the architect before any work commences
- This drawing shall not be scaled to ascertain any dimensions. Work to figured dimensions only.
- This drawing shall not be reproduced without express written permission from AEW.
- Title overlay drawings and ownership boundaries are produced using all reasonable endeavors. AEW cannot be responsible for the accuracy or scale discrepancy of base plans supplied to them.
- All works are to be undertaken in accordance with Building Regulations and the latest British Standards.
- All proprietary materials and products are to be used strictly in accordance with the manufacturers recommendations.

This drawing contains the following model files: -
23C002-AEW-ZZ-XX-M3-A-0002
23C002-AEW-B3-XX-M3-A-0003-Coach House
23C002-WSL-B2-ZZ-M3-S-00003
23C002-HEC-ZZ-XX-M3-N-0002-Tower

CDM 2015

Client notified of duties: 31.10.22
Principal Designer: Safer Sphere

Unless noted below, all known hazards have been highlighted on the drawing:



P09	19/02/24	Updated at Client request following Planning Review	BS	BR
P08	26/11/23	Revised as Client Request	JFS	BS
P07	23/11/23	Revised as Client Request	JFS	BS
P06	26/10/23	Updated at Client Request	JFS	BS
P05	18/10/23	Updated at Client Request	JFS	BS
P04	12/10/23	Updated following Client request	JFS	BS
P03	10/10/23	Issued for Review	JFS	BS
P02	05/10/23	Updated following review with McGoff	BS	BR
P01	05/10/23	Issued for Agreement	BS	BR
Rev	Date	Description	Drawn by	Checked By

Status Purpose of Issue
S0 FOR INFORMATION

drawing stage RIBA Stage 5

client

McGoff Construction Limited

project

Downtown Victoria North

drawing title

Block 2 - Mock Up Panel

date 10/05/23 drawn BS
scale @ A1 1 : 10 checked BR

Rev P09

23C002-AEW-B2-XX-DR-A-9300

aew architects
0161 214 4370
www.aewarchitects.com

AEW Internal Ref Number: 12882