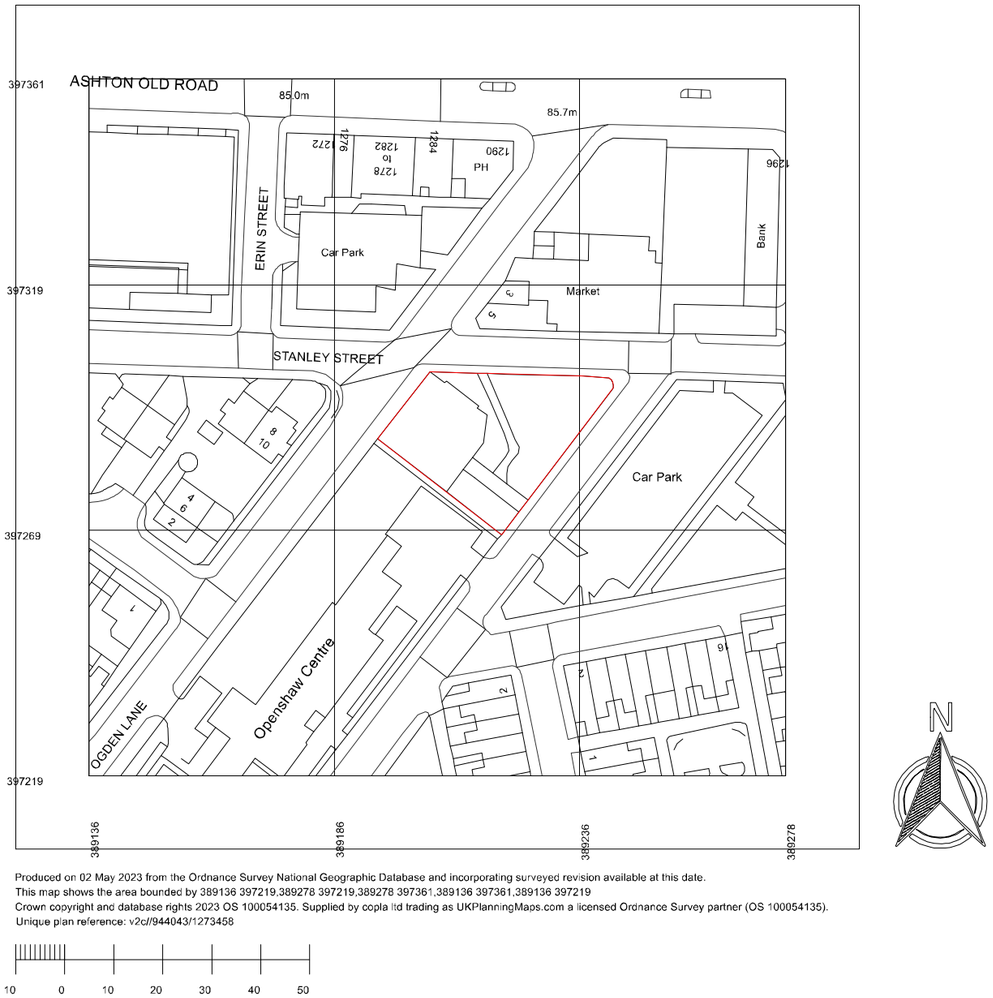


Produced on 02 May 2023 from the Ordnance Survey National Geographic Database and incorporating surveyed revision available at this date.
This map shows the area bounded by 389136 397219,389278 397219,389278 397361,389136 397361,389136 397219
Crown copyright and database rights 2023 OS 100054135. Supplied by copla ltd trading as UKPlanningMaps.com a licensed Ordnance Survey partner (OS 100054135).
Unique plan reference: v2cl/944043/1273458

10 0 10 20 30 40 50

Location Plan

Drawing title: UKMC - Location Plan

Client:
Mr MD Zahidul Islam Zahid
UK Management College
College House
Stanley Street
Manchetser M11 1LE

Drawing no. 2023/UKMC/BC-004

Scale: 1:1250@ A3

Date created:14/07/2023

General notes:

1. This drawing is intended for the use in planning ONLY at this stage.
2. Do not Scale this drawing.
3. All dimensions provided are in meters Until Noted Otherwise.

SR ENGINEERING SERVICES LIMITED
srenggandservices@gmail.com
Contact:07809569032