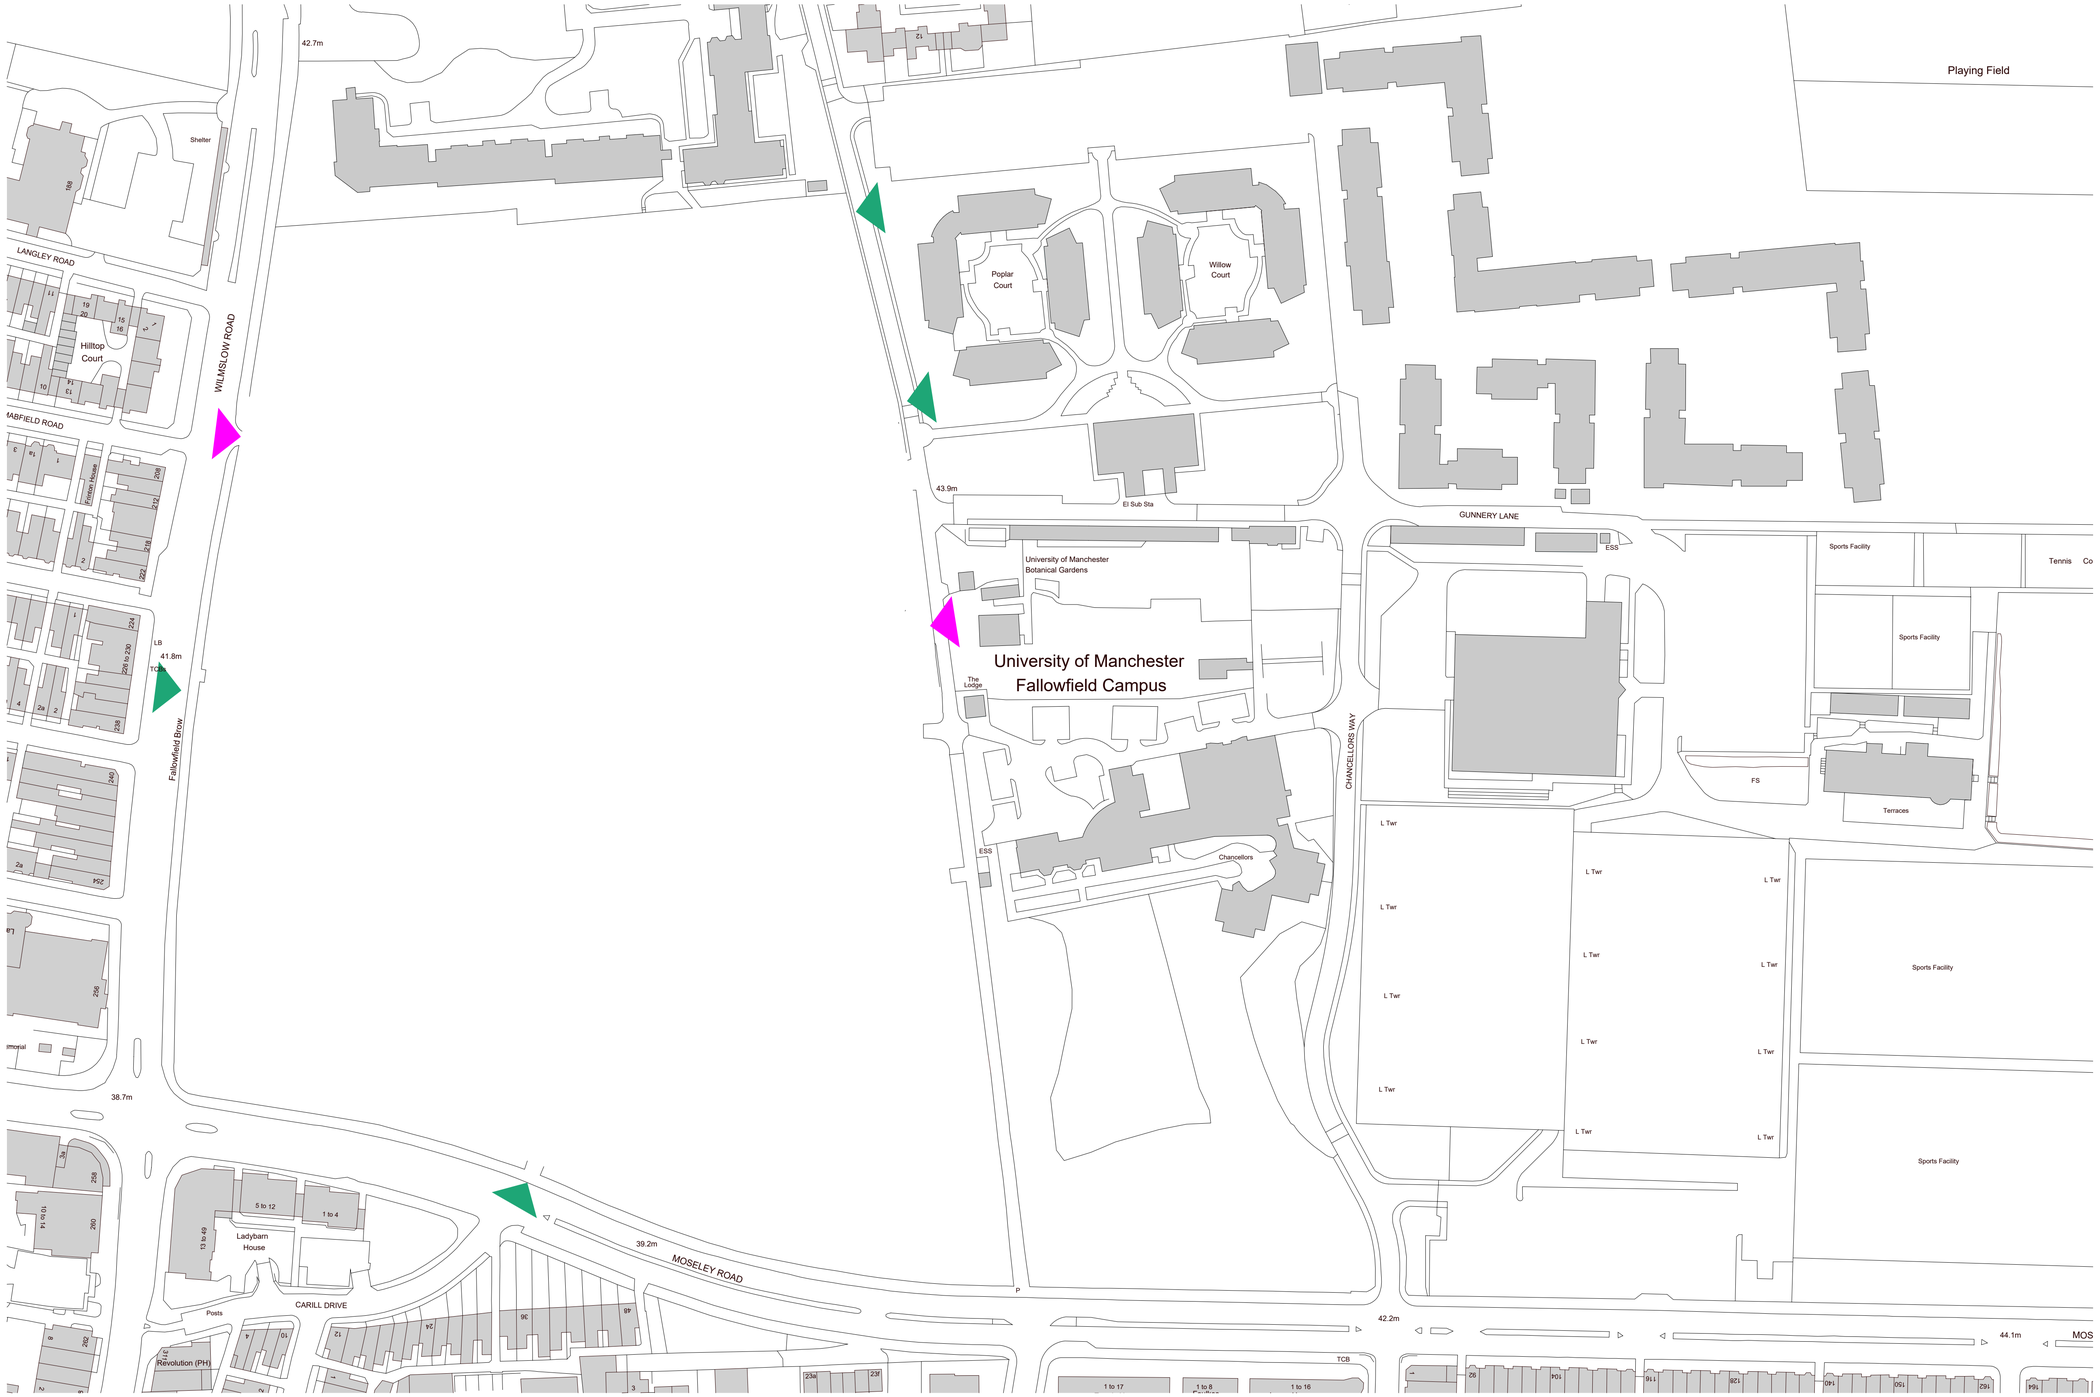

1 00802 **Fallowfield Campus - Access Plan**
1 : 1000

© COPYRIGHT
The copyright in this drawing is vested in Sheppard Robson and no license or assignment of any kind has been, or is, granted to any third party whether by provision of copies or originals or otherwise unless agreed in writing.

DO NOT SCALE FROM THIS DRAWING
The contractor shall check and verify all dimensions on site and report any discrepancies in writing to Sheppard Robson before proceeding work

FOR ELECTRONIC DATA ISSUE
Electronic Data / drawings are issued as "read only" and should not be interrogated for measurement. All dimensions and levels should read, only from those values stated in text on the drawing.

KEY

- Primary Highway Access
- Secondary Highway Access

REV.	DATE	AMENDMENT
P01	18/08/2023	Issued for Planning

KEYPLAN

N

CLIENT

University of Manchester

MANCHESTER 1824
The University of Manchester

STATUS **S2**
PURPOSE FOR ISSUE **Planning**

SHEPPARD ROBSON

27th Floor City Tower Piccadilly Plaza Manchester M1 4BT
T: +44 (0)161 233 8900 E: enquiries@sheppardrobson.com

SCALE@A1	DATE	ORIGINATOR	CHECKED	AUTHORISED
As indicated	**18/08/2023**	**MM**	**NM**	**RG**

PROJECT
Fallowfield Student Accommodation
Site Access Points

SR NO. **6952**

DRAWING NO. **6952 - SRA - XX - XX - DR - A - 00802**

REV. **P01**