
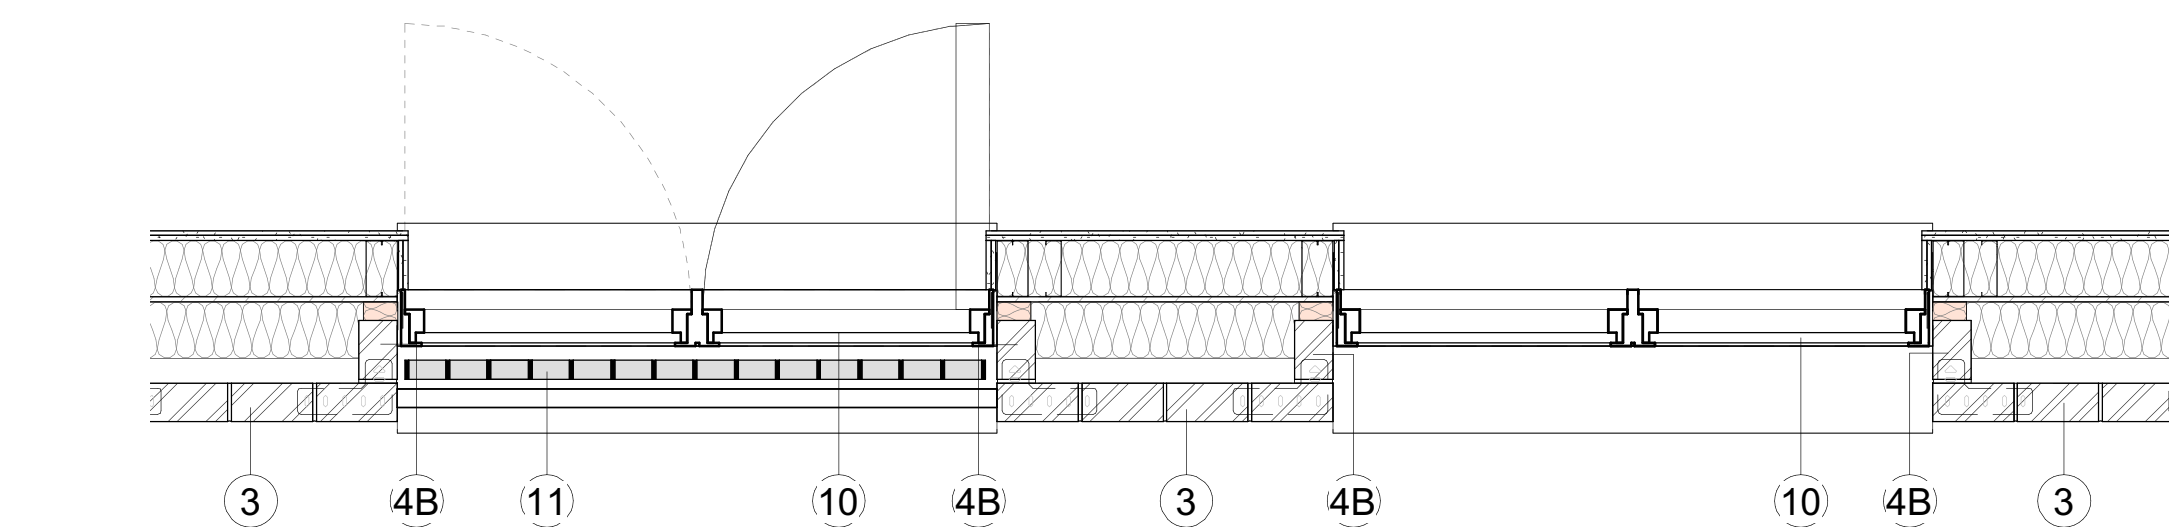
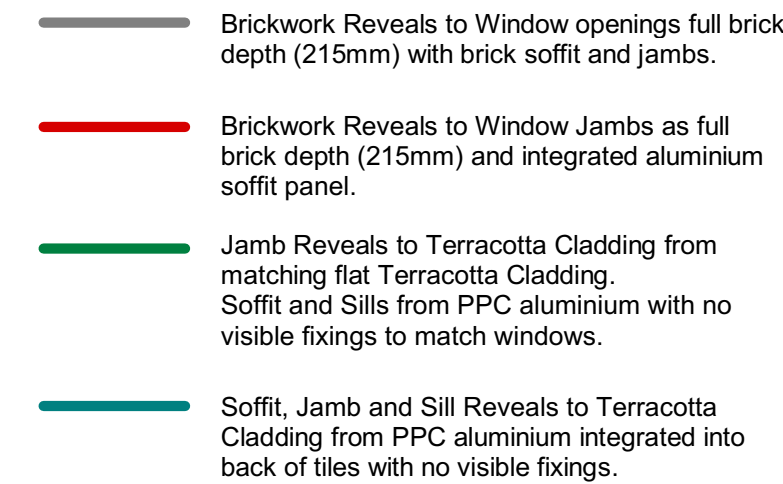


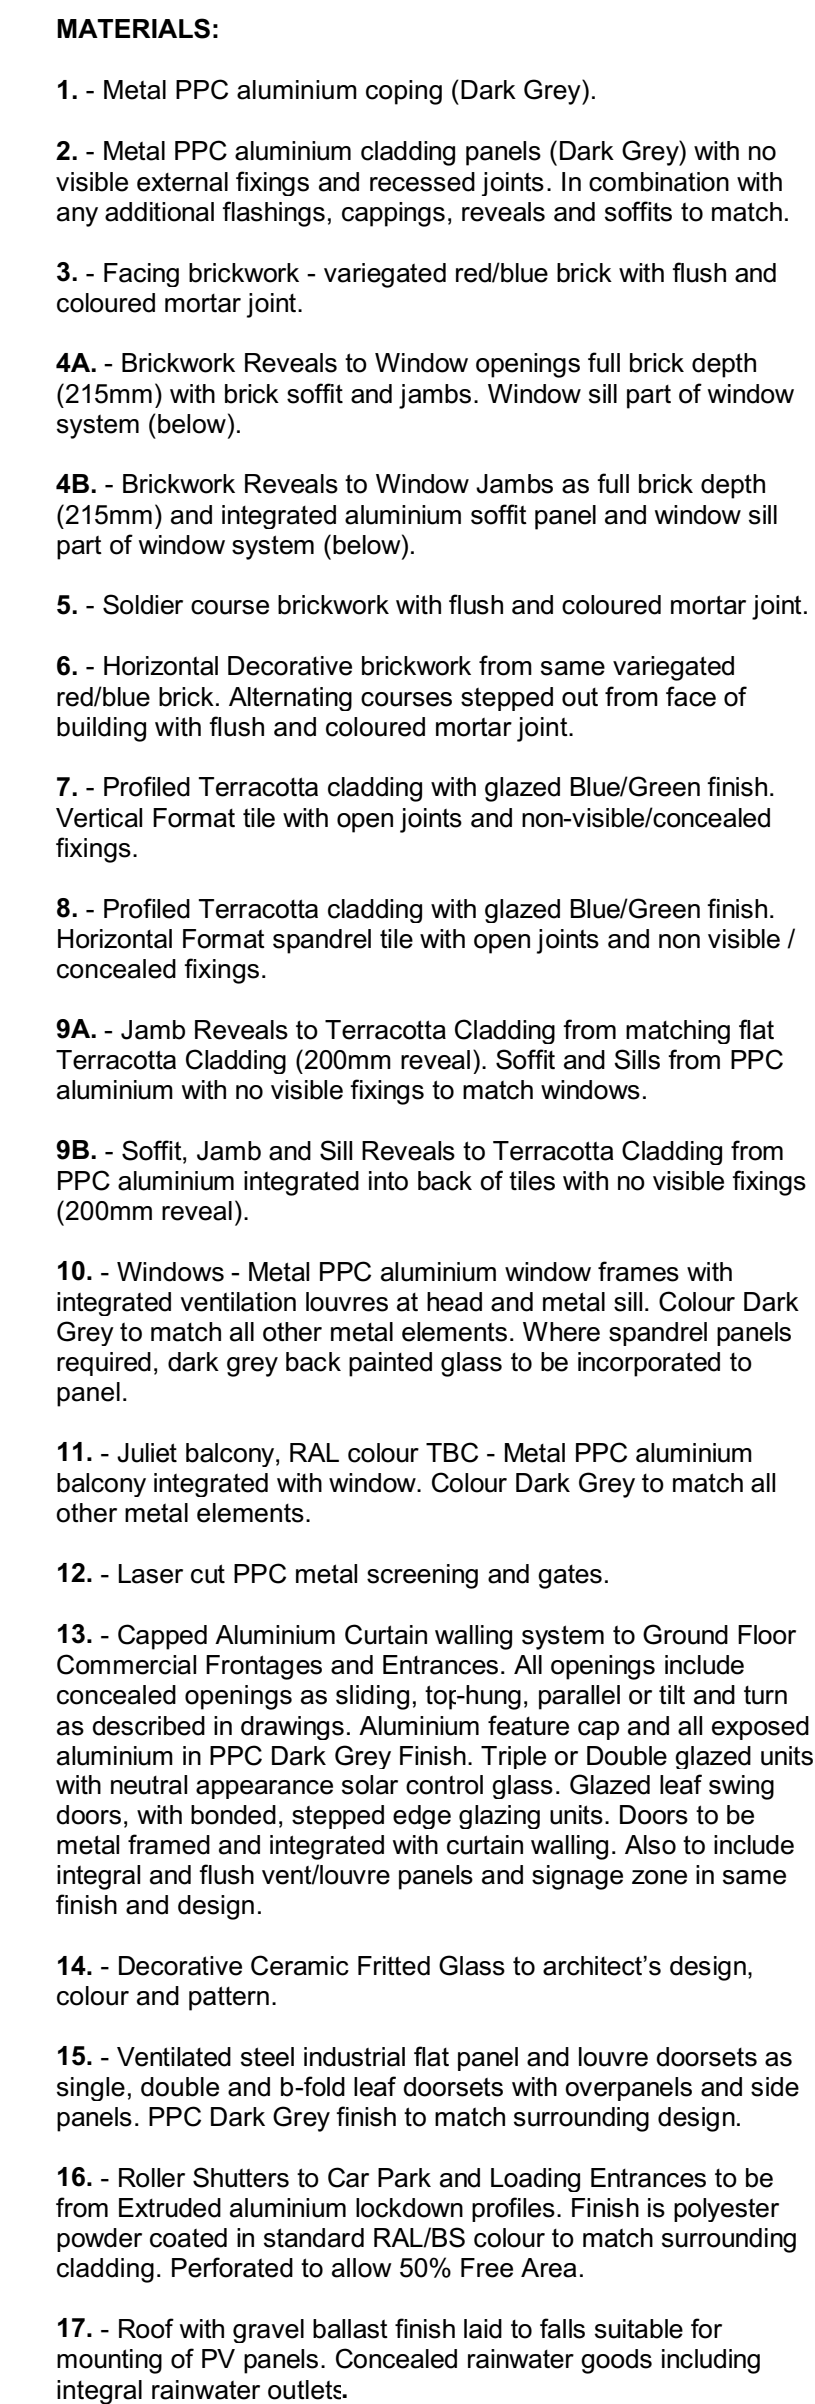

Rev	Date	Description	Down	Ckd	Drawn	CW	JERSEY STREET, ANCOATS	Project	Origin	Volume	Level	Type	Role	Number
P02	08/02/24	Bay reader illustrations updated to more accurately capture material proposals, as discussed in meeting dated 06/02/24. Revisions not clouded for clarity in planning submission	CW	JA	Checked	JA	Bay Elevation and Section - Brick	EYJW -PRP - BC -	ZZ -	DR -	A -			021042
					Date	15/01/24		Revision					Status	
					Scale @ A1	As indicated		P02 -					Planning Issue -	

PRP