




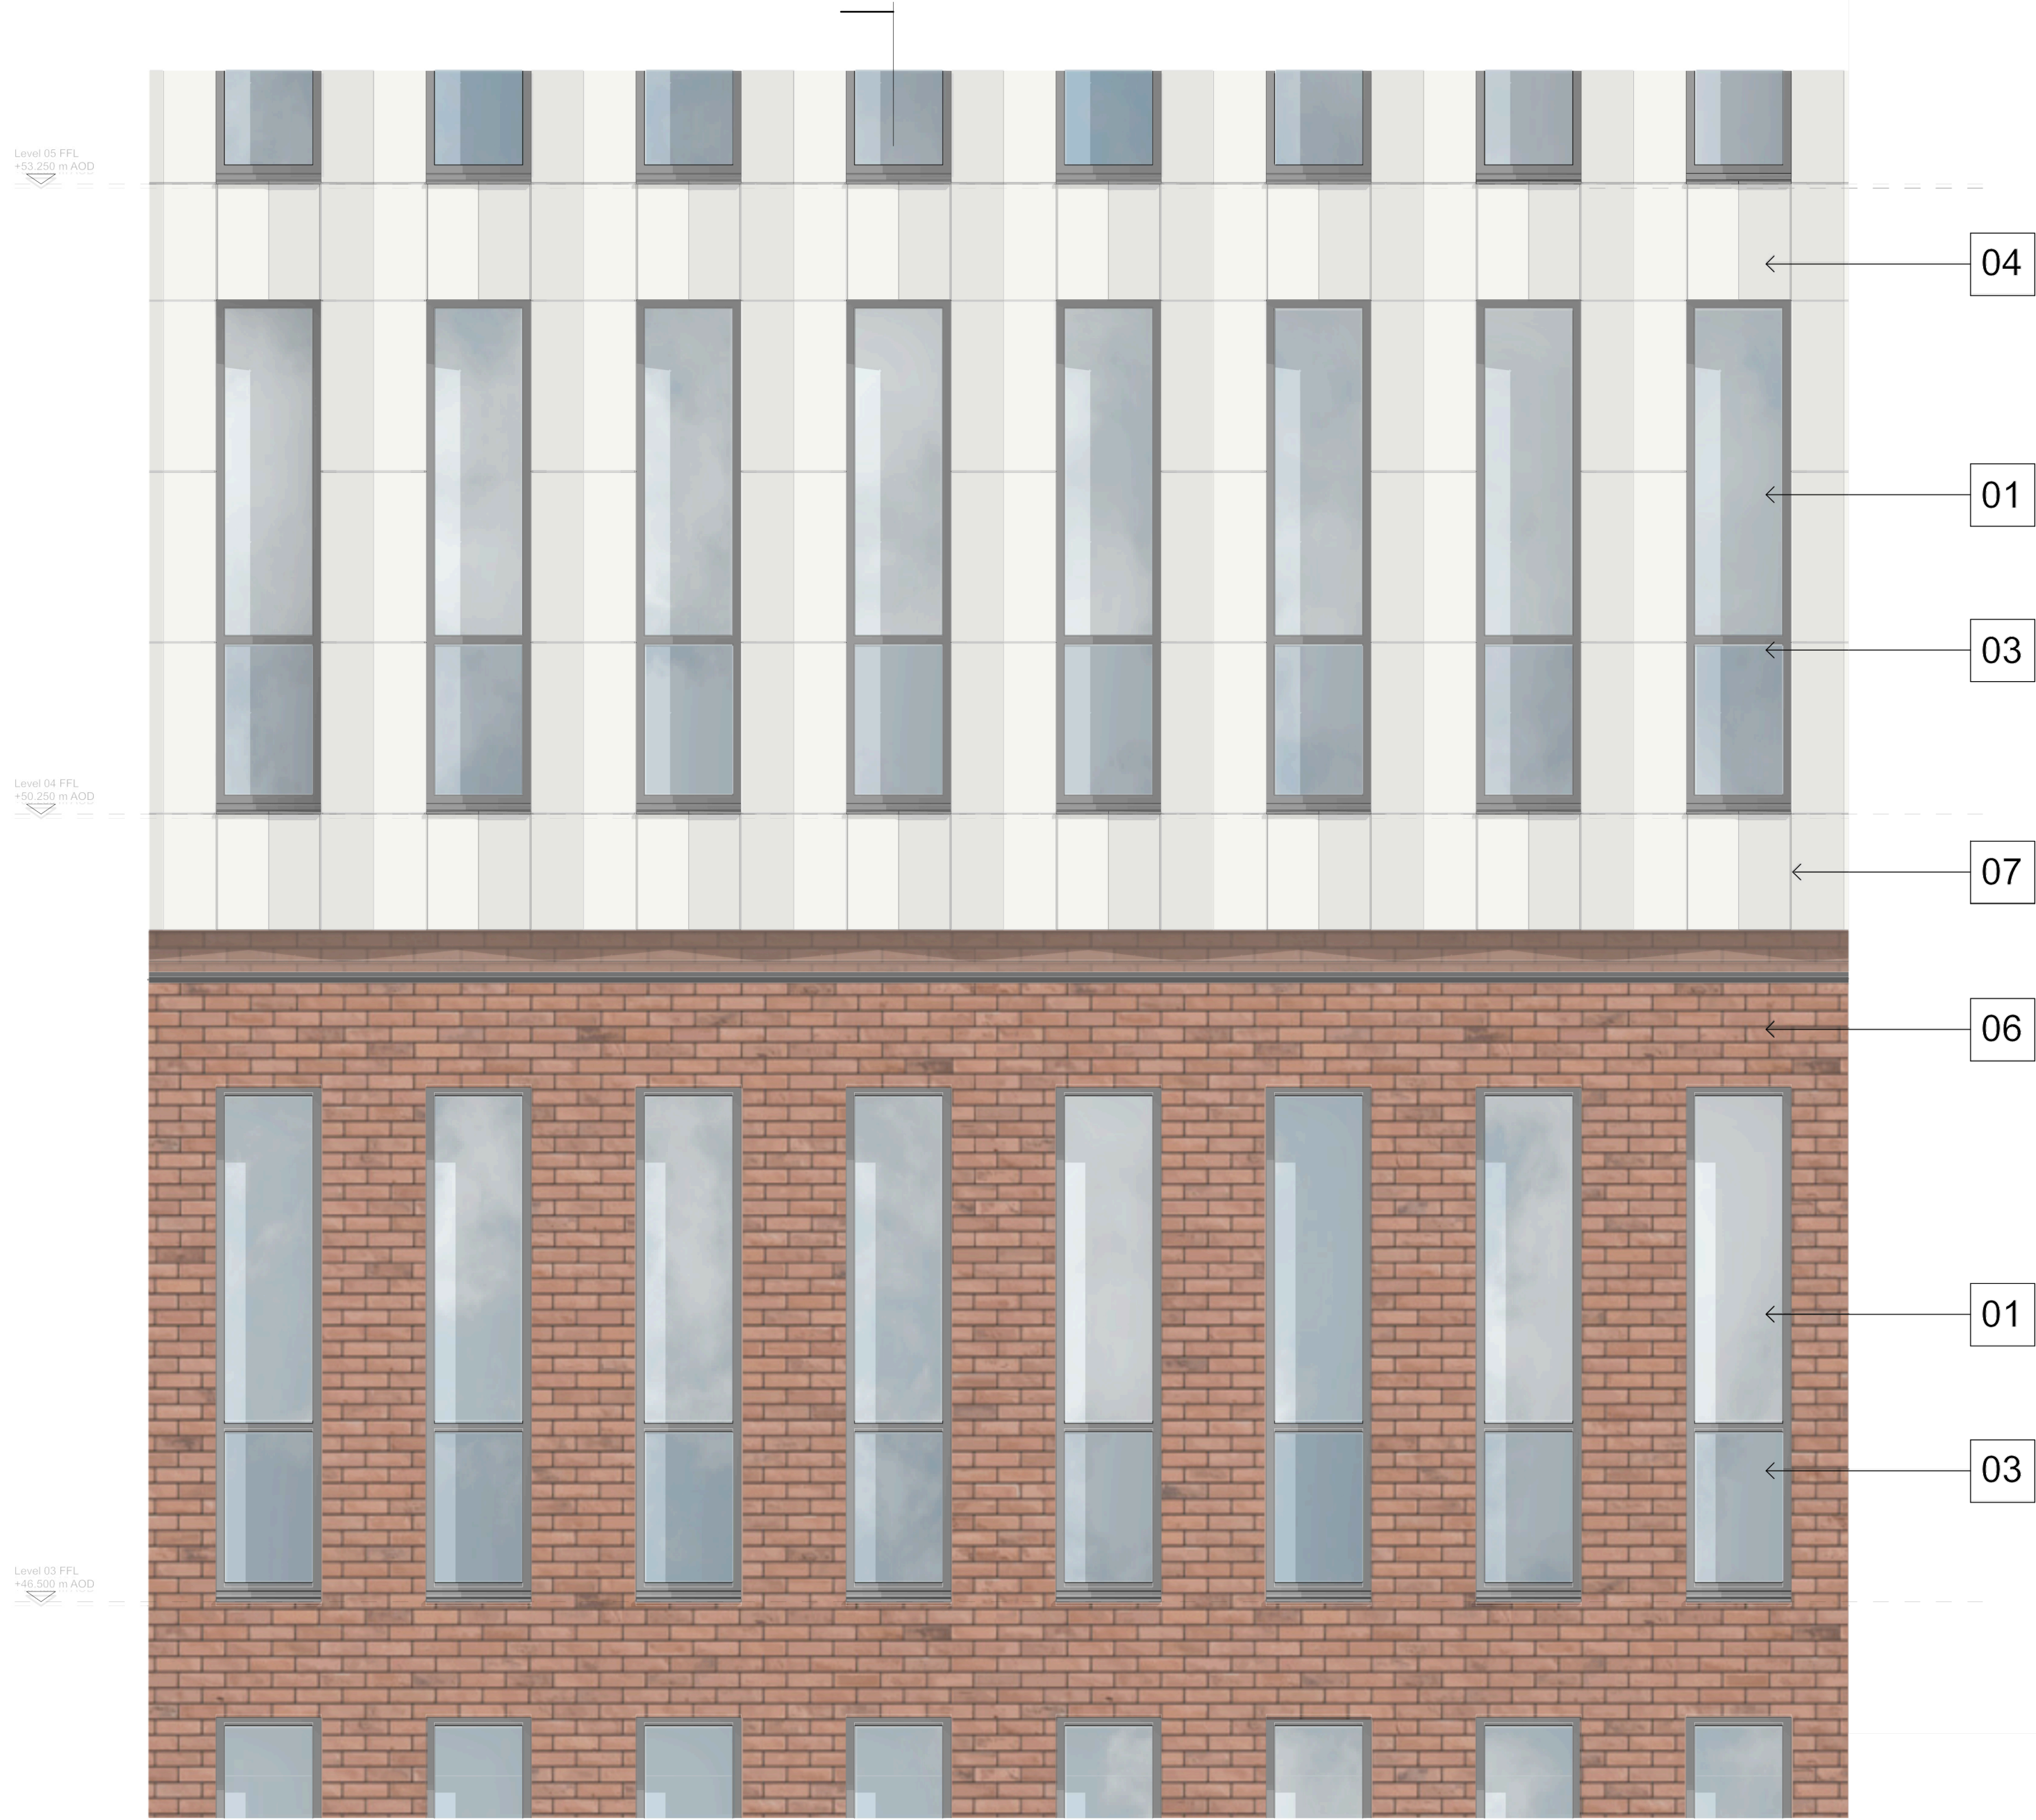

Detail Elevation 02

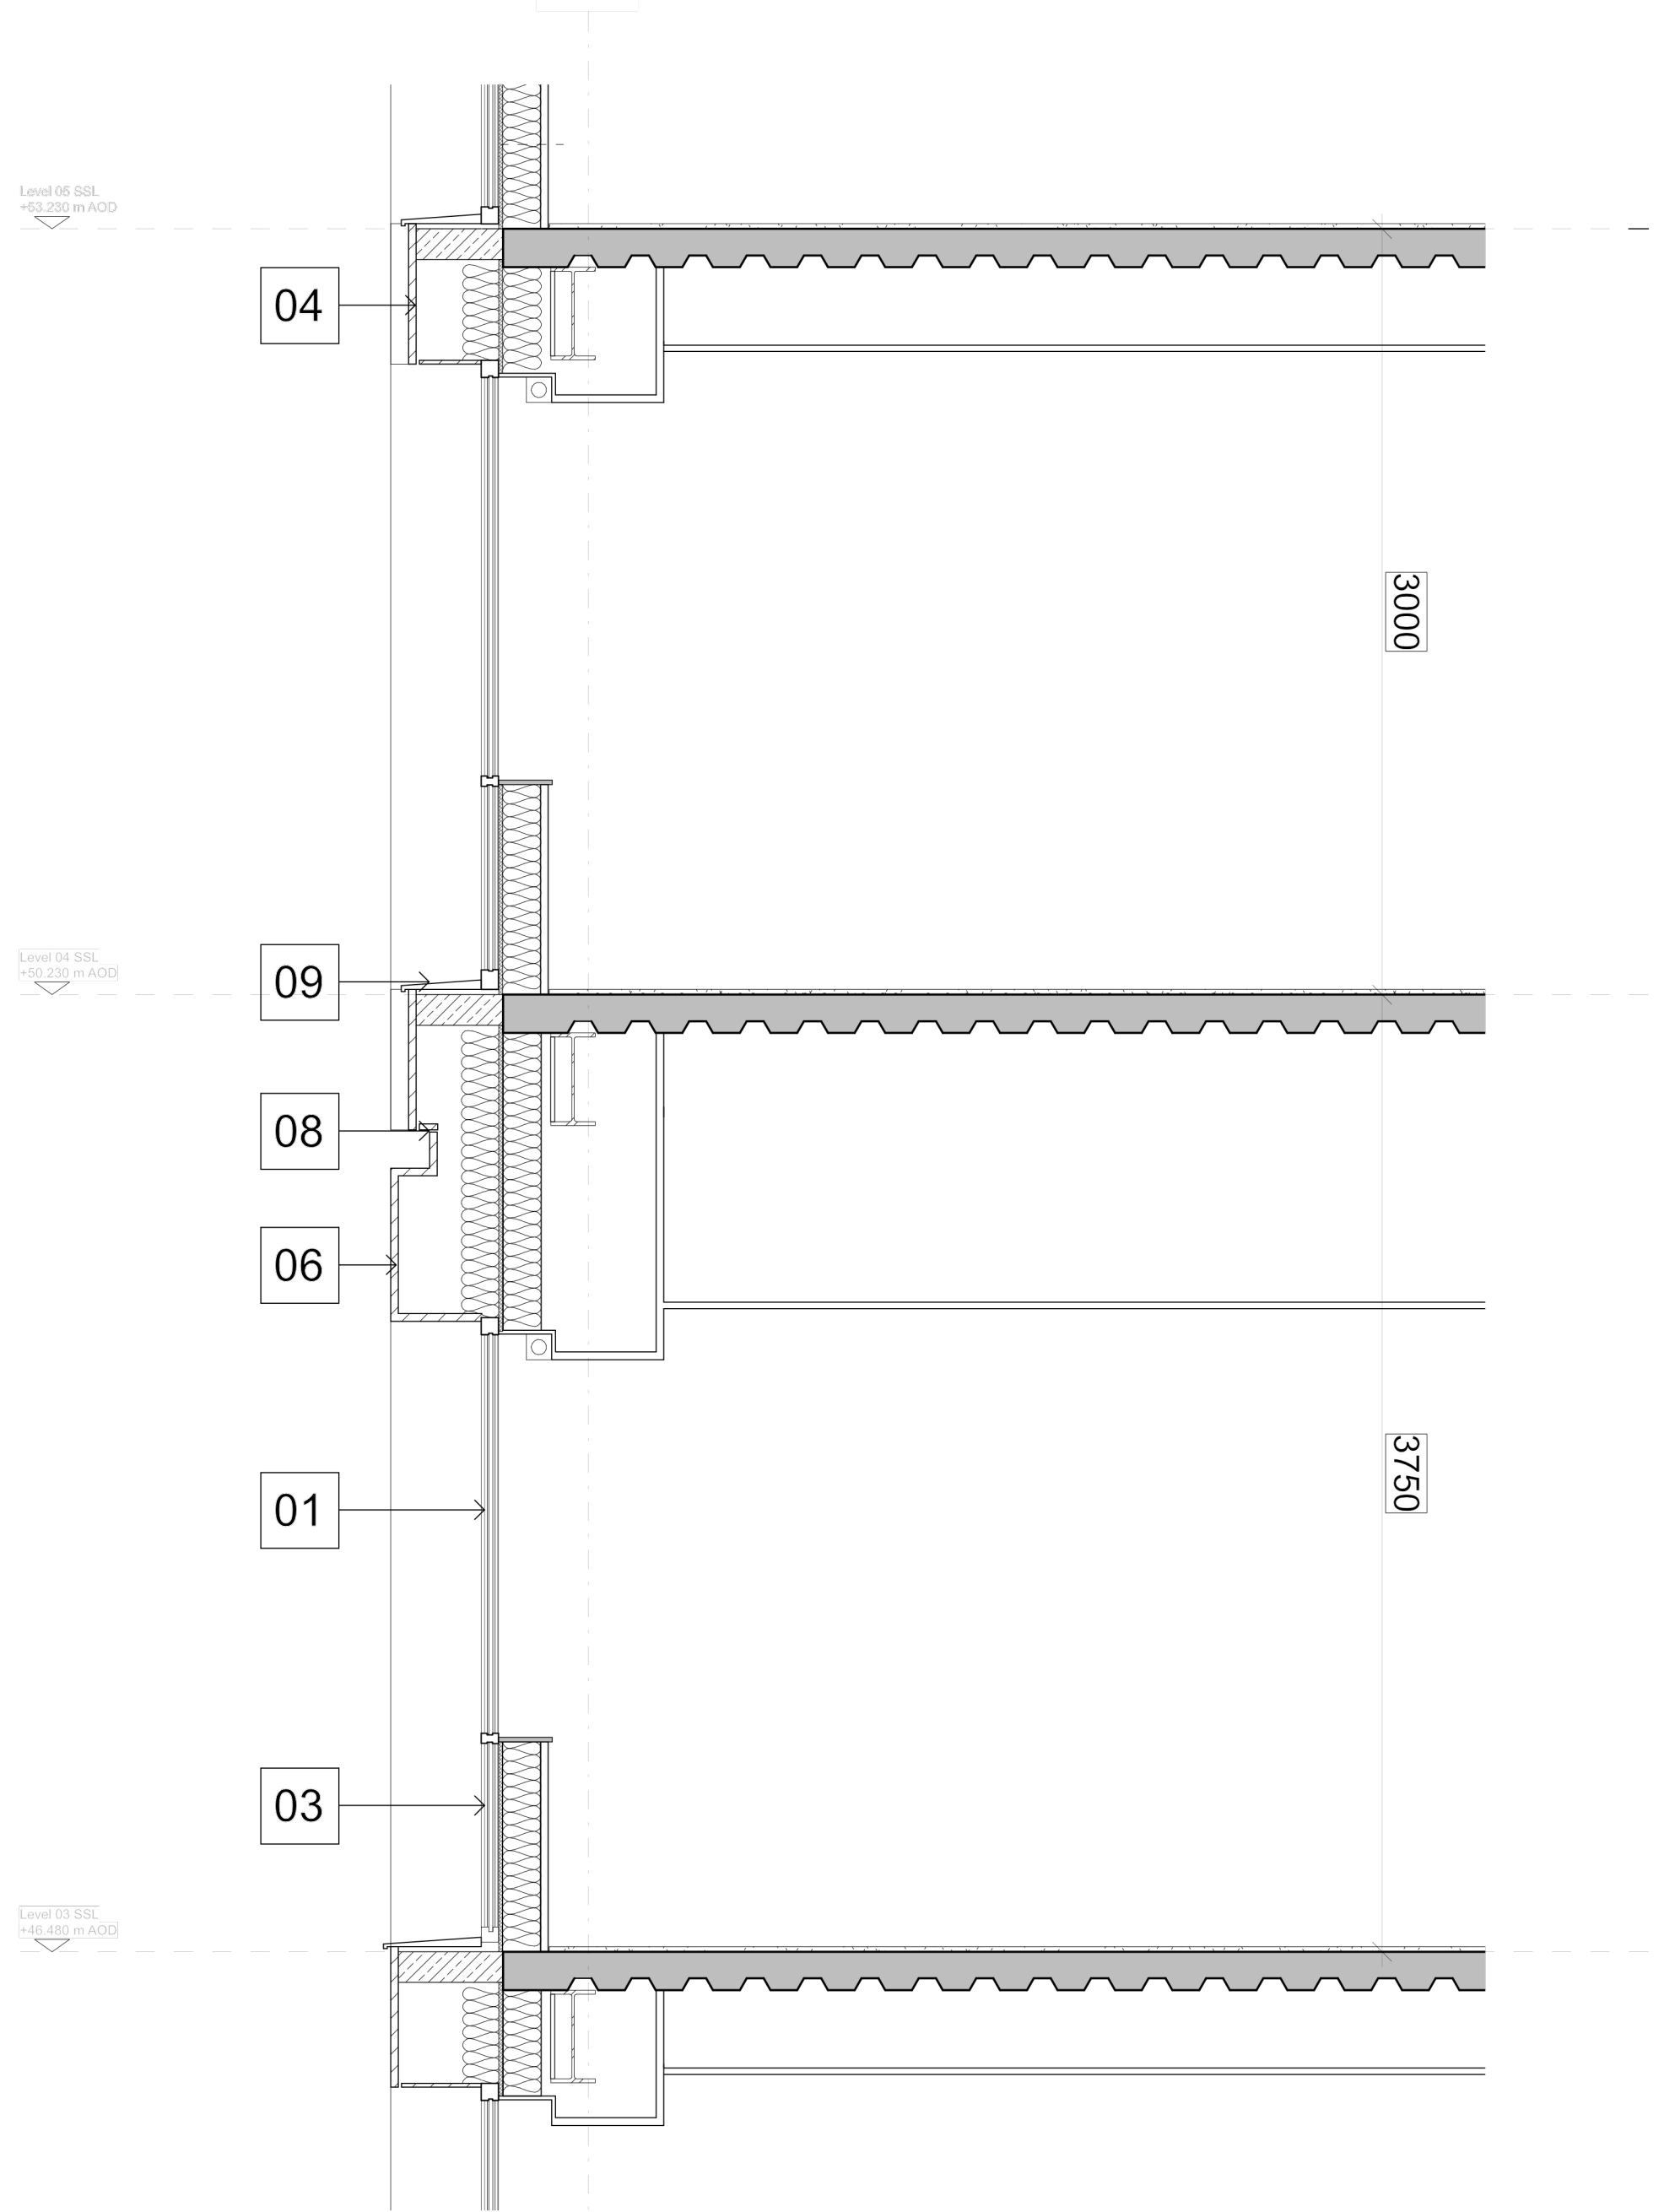

Detail Section 02

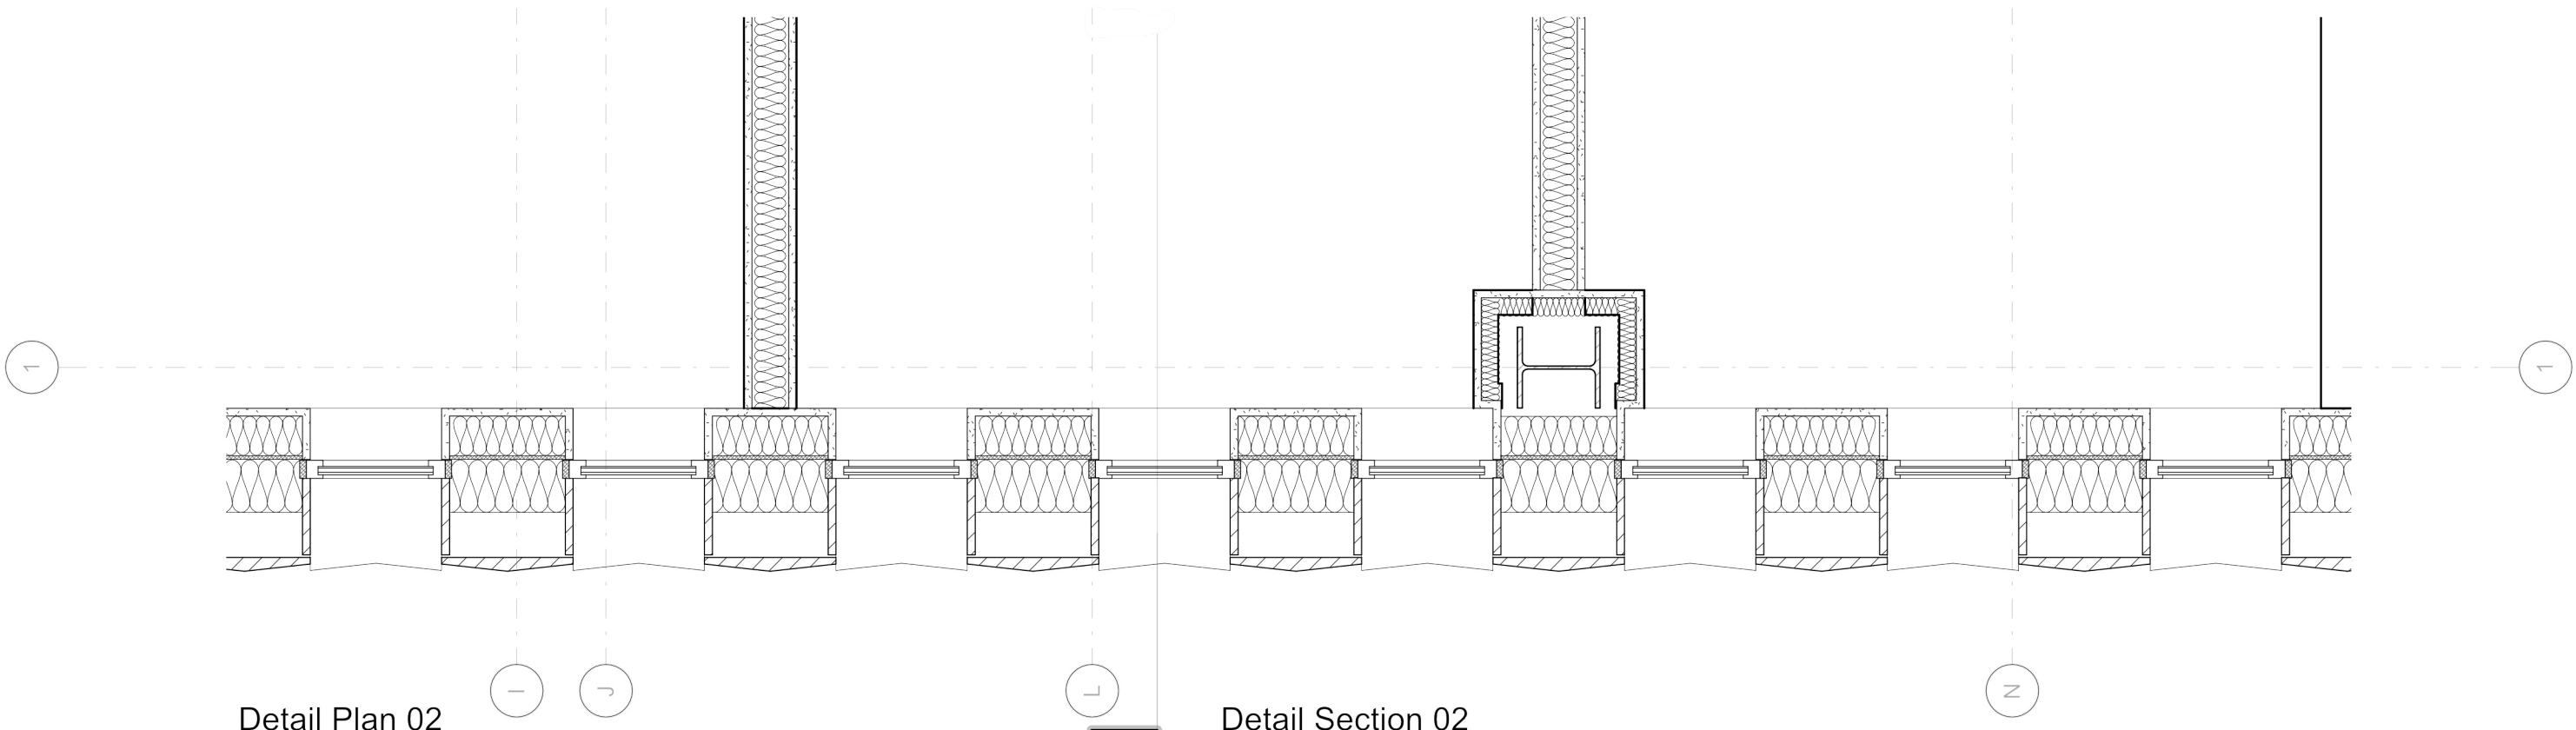


Detail Plan 02

Detail Section 02

Key

- 01 Clear glazing
- 02 50% Frit Opaque glazing
- 03 100% Frit Opaque glazing
- 04 Light Grey Terracotta tiles
- 05 Grey Terracotta tiles
- 06 Red brick slip - Colour to match Manchester brick
- 06 Grey Aluminium Mullion
- 07 Panel Joint
- 08 Aluminium soffit colour matched to terracotta
- 09 Aluminium window cill

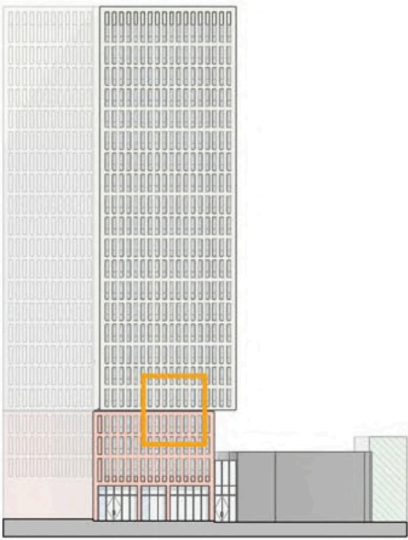

West Elevation Key @ 1:1000