


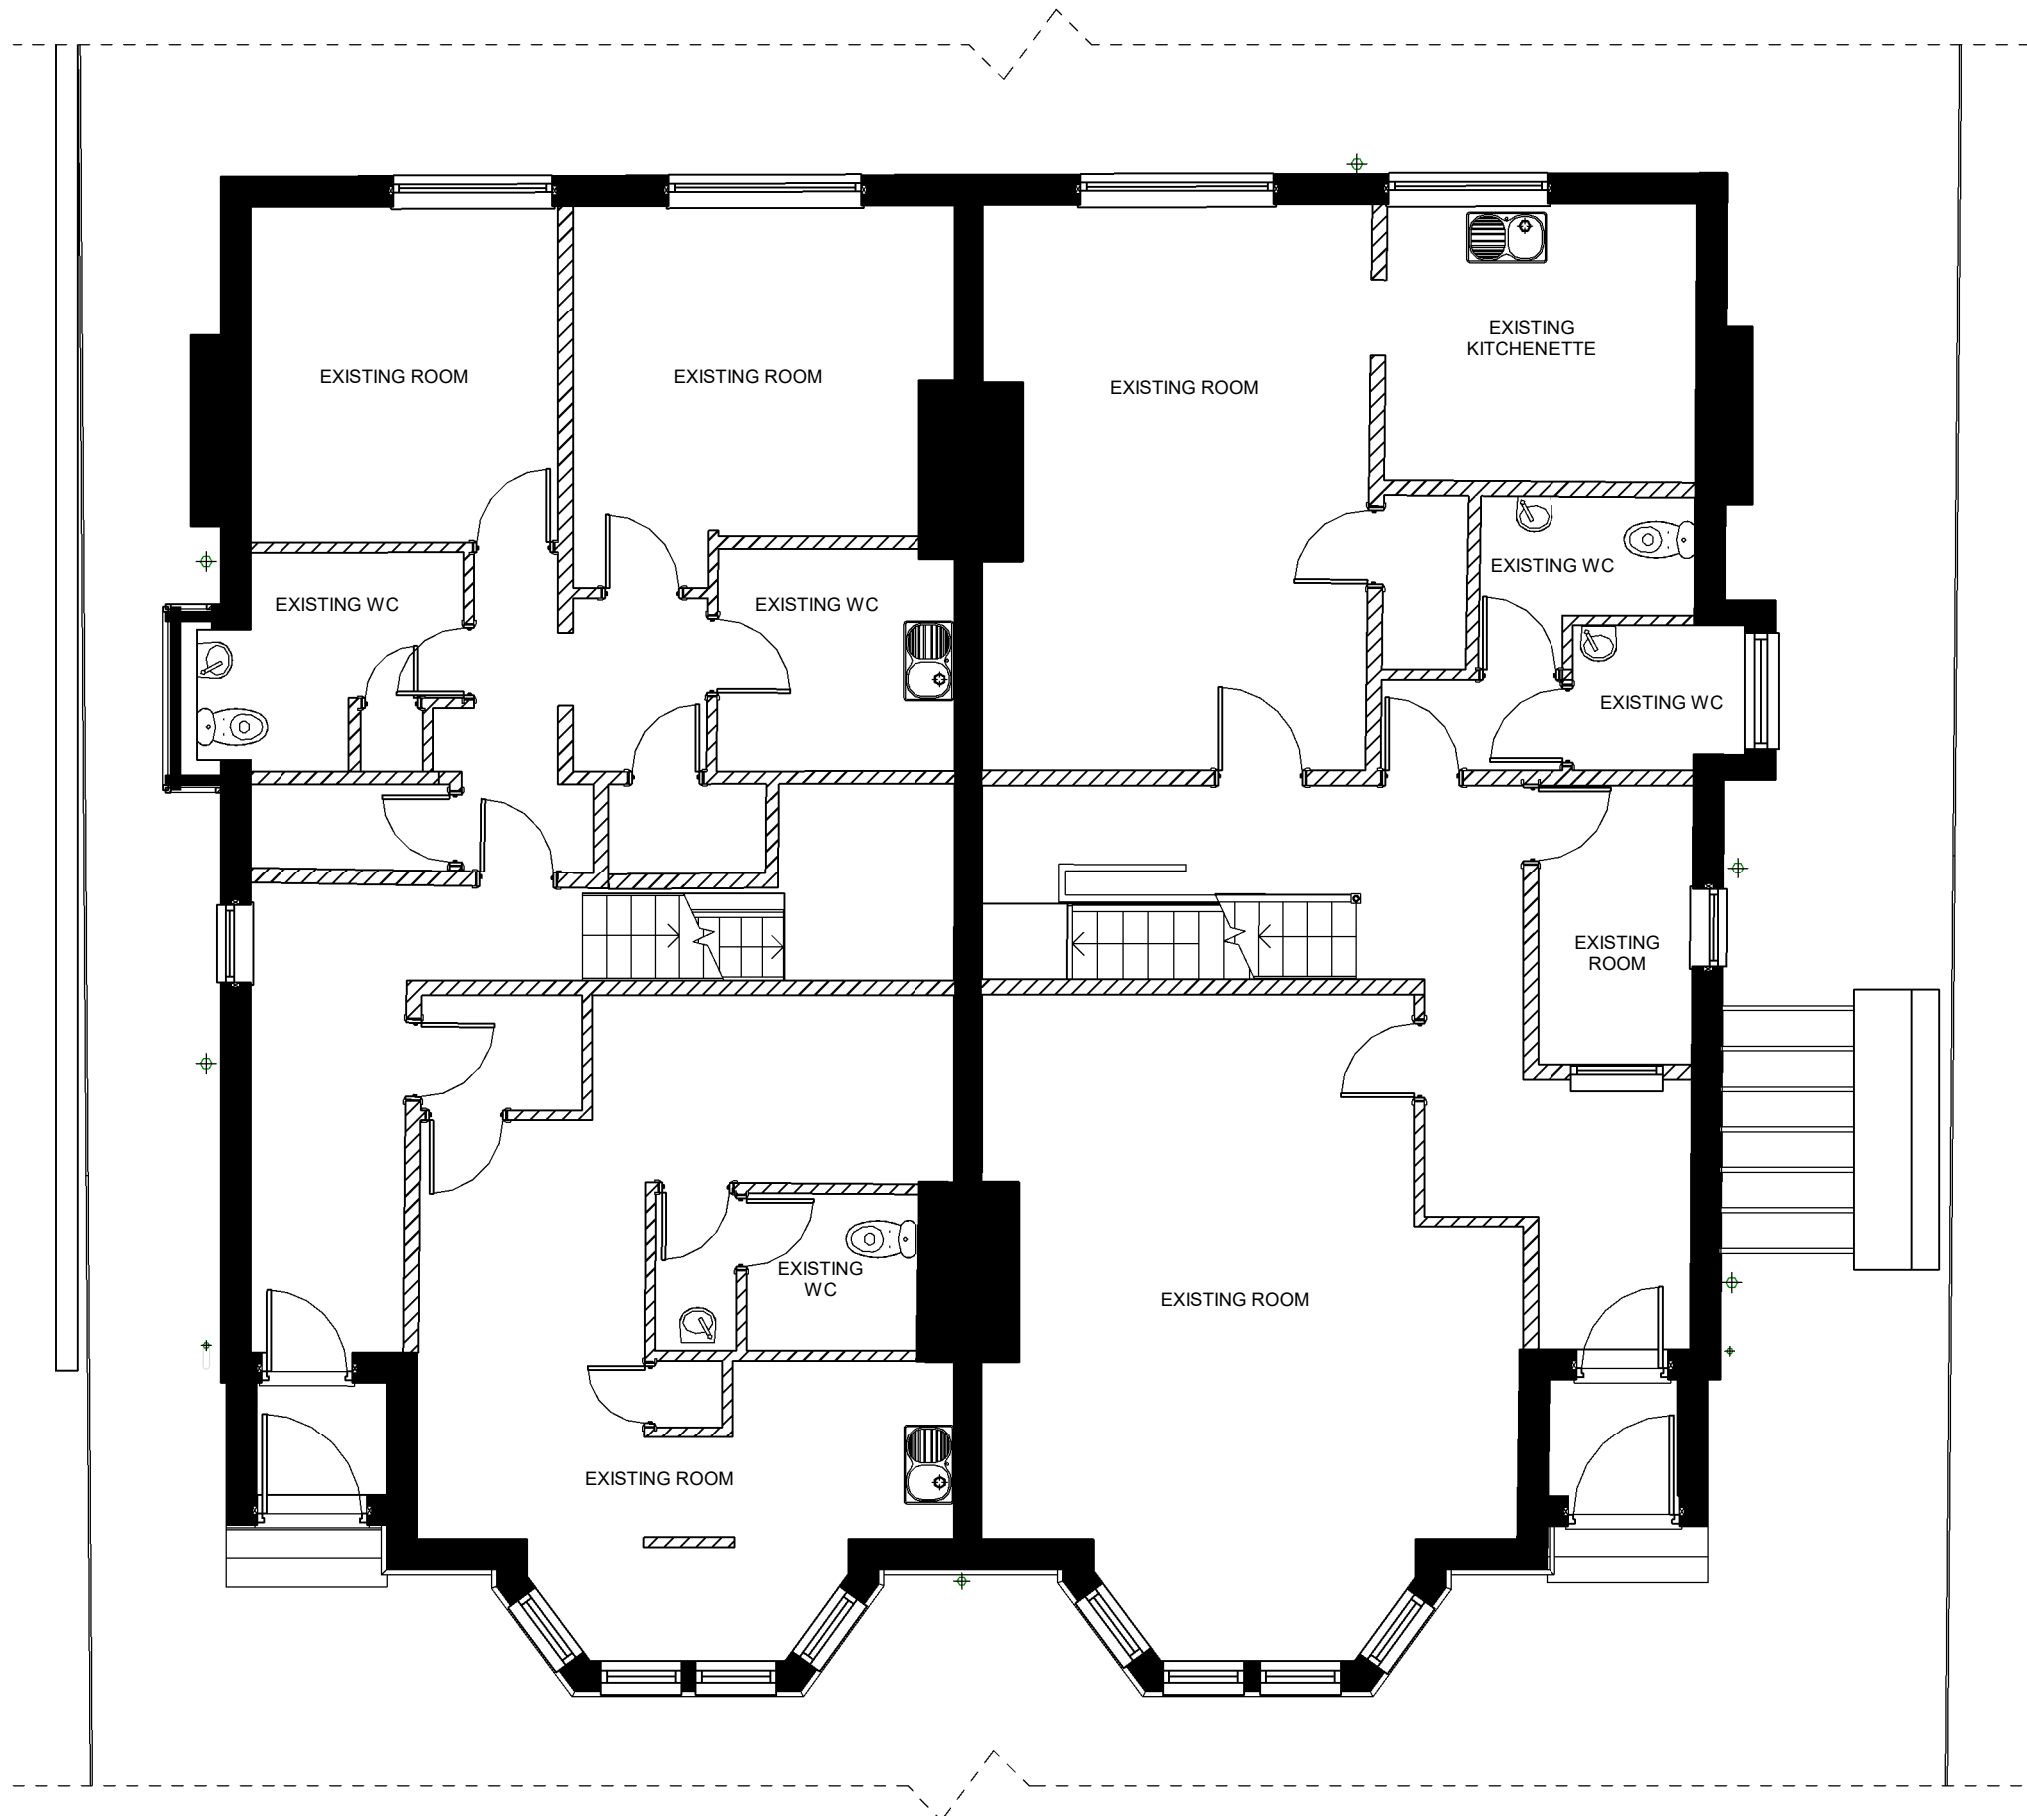

- WALL GRAPHIC TYPES**
- Existing Structural Walls
 - Existing Internal Walls
 - Proposed Walls

CO2	Tender Pack Updates	20.10.2023	KK, LM	WM
CO1	Tender Pack	05.10.2023	KK, LM	WM
PO1	First Draft - MEP & Client	20.09.2023	KK, LM	WM
Rev	Description	Revision Date	Issued by	Issued to

Jacobs
5 First Street, Manchester, M15 4GU
Tel: +44 (0)161 235 6000 Fax: +44(0)161 235 6001
www.jacobs.com

Client

MANCHESTER CITY COUNCIL

Project

LAHF - Bennett Road

Drawing title

Existing Ground Floor

Drawing Status	Tender Issue	Suitability
		S4


Scale	As indicated @ A3	DO NOT SCALE
Jacobs No.	B2466600	Rev
Client No.		CO2

Drawing Number

B2466600-JAC-ZZZ-00-DR-ID-1002

© Copyright 2020 Jacobs U.K. Limited. The concepts and information contained in this document are the property of Jacobs. Use or copying of this document in whole or in part without the written permission of Jacobs constitutes an infringement of copyright. Limitation: This drawing has been prepared on behalf of, and for the exclusive use of, Jacobs' Client, and is subject to, and issued in accordance with, the provisions of the contract between Jacobs and the Client. Jacobs accepts no liability or responsibility whatsoever for, or in respect of, any use of, or reliance upon, this drawing by any third party.



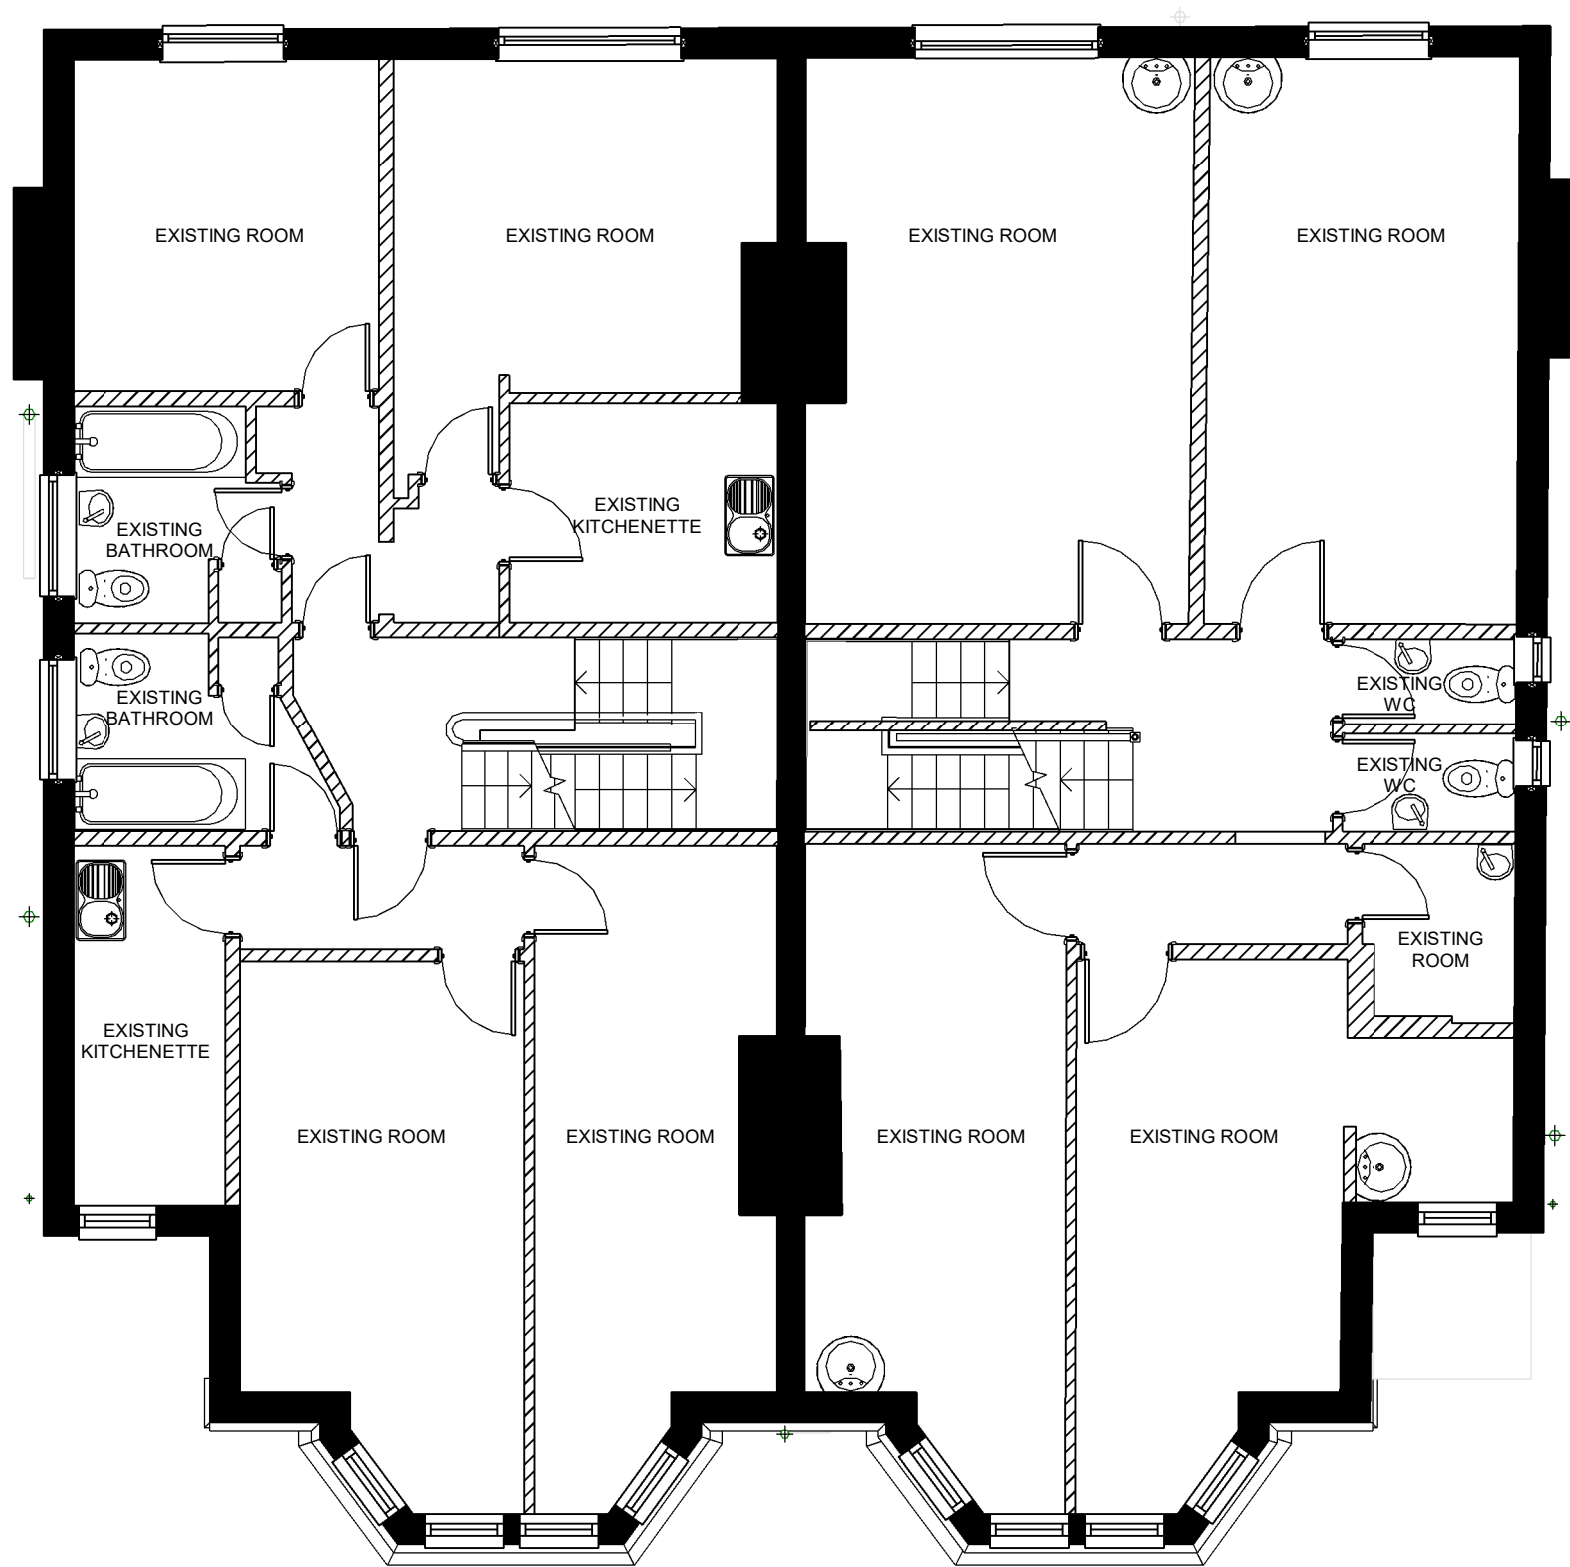

WALL GRAPHIC TYPES

- Existing Structural Walls
- Existing Internal Walls
- Proposed Walls

Rev	Description	Revision Date	Issued by	Issued to
CO2	Tender Pack Updates	20.10.2023	KK, LM	WM
CO1	Tender Pack	05.10.2023	KK, LM	WM
PO1	First Draft - MEP & Client	20.09.2023	KK, LM	WM

Jacobs

5 First Street, Manchester, M15 4GU
Tel: +44 (0)161 235 6000 Fax: +44(0)161 235 6001
www.jacobs.com

Client



Project

LAHF - Bennett Road

Drawing title

Existing First Floor

Drawing Status

Tender Issue

Suitability
S4

Scale

As indicated @ A3

DO NOT SCALE

Jacobs No.

B2466600

Rev

Client No.


CO2

Drawing Number

B2466600-JAC-ZZZ-01-DR-ID-1003

© Copyright 2023 Jacobs U.K. Limited. The concepts and information contained in this document are the property of Jacobs. Use or copying of this document in whole or in part without the written permission of Jacobs constitutes an infringement of copyright. Limitation: This drawing has been prepared on behalf of, and for the exclusive use of, Jacobs' Client, and is subject to, and issued in accordance with, the provisions of the contract between Jacobs and the Client. Jacobs accepts no liability or responsibility whatsoever for, or in respect of, any use of, or reliance upon, this drawing by any third party.



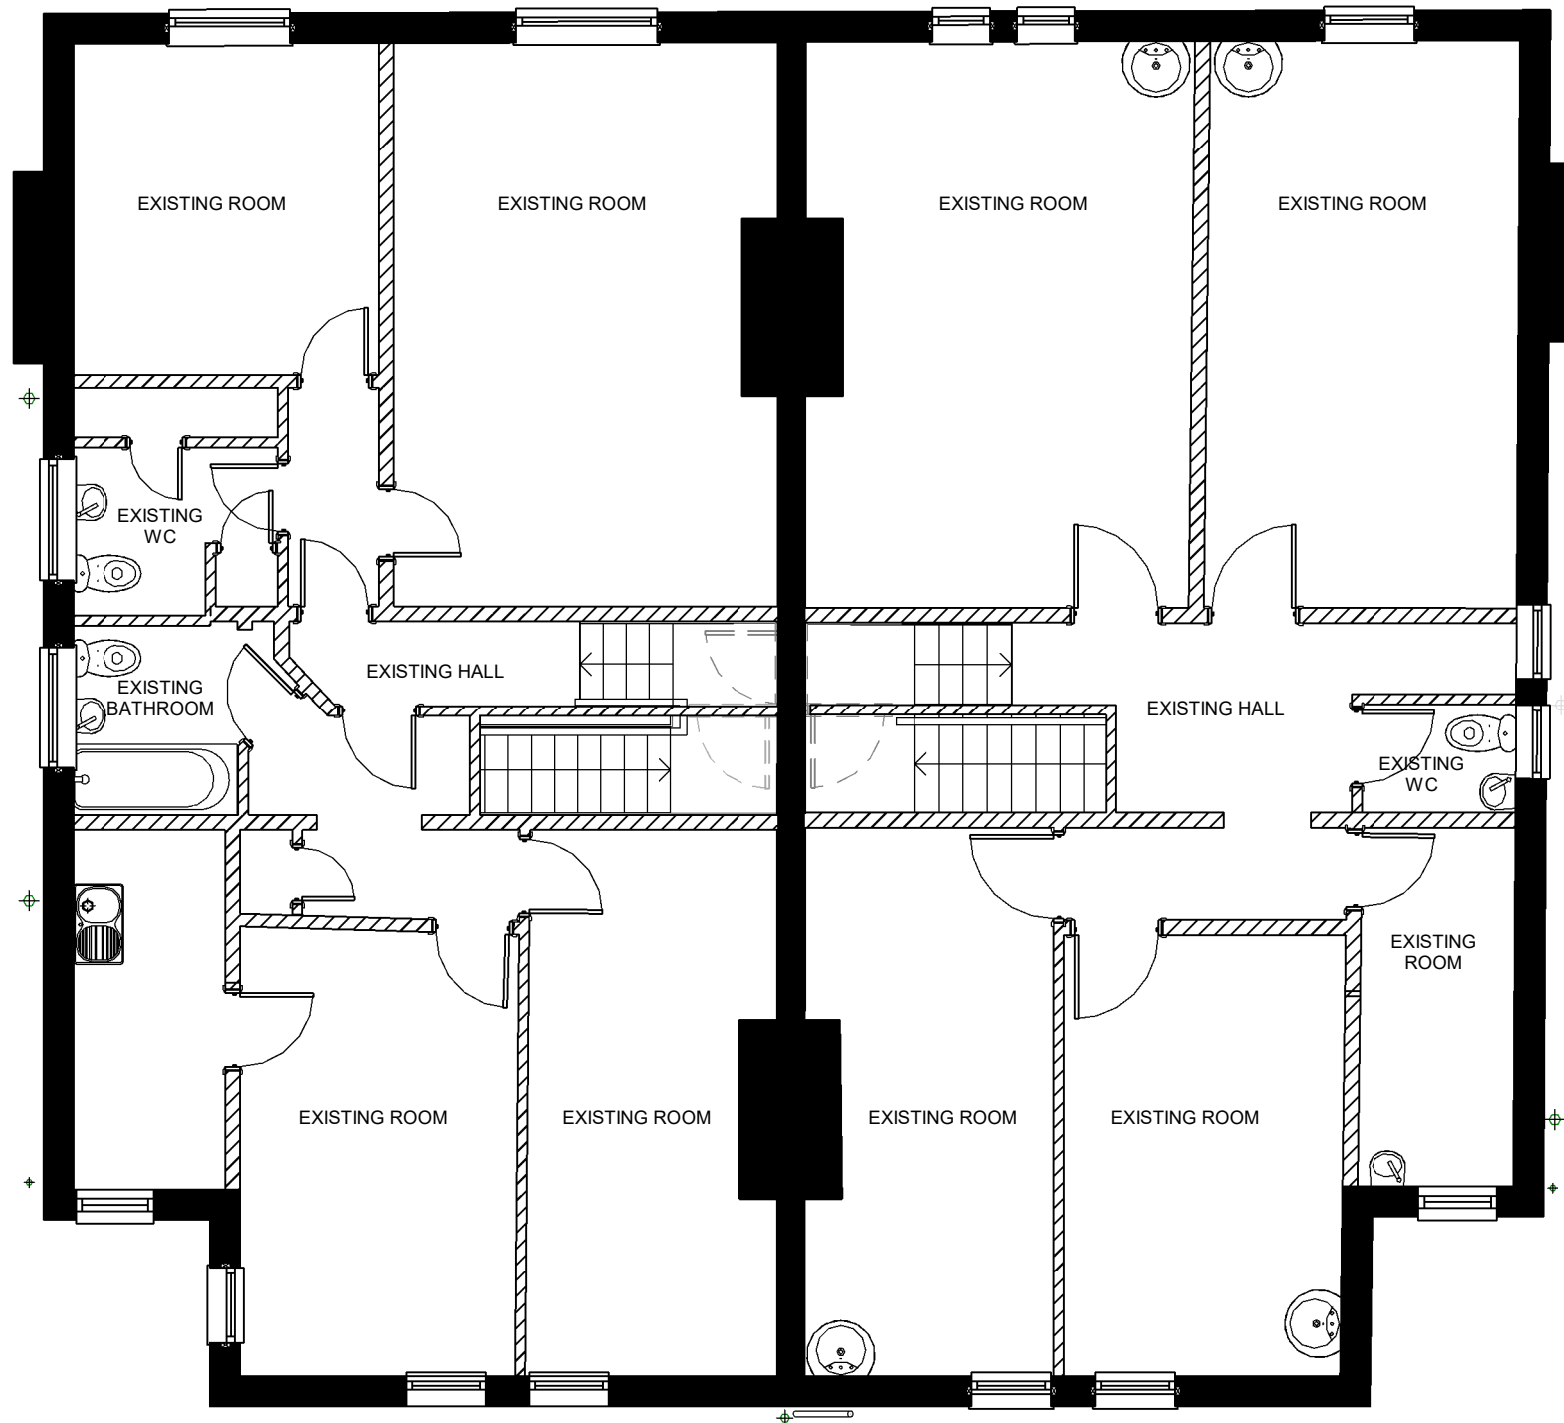

- WALL GRAPHIC TYPES**
- Existing Structural Walls
 - Existing Internal Walls
 - Proposed Walls

Rev	Description	Revision Date	Issued by	Issued to
CO2	Tender Pack Updates	20.10.2023	KK, LM	WM
CO1	Tender Pack	05.10.2023	KK, LM	WM
PO1	First Draft - MEP & Client	20.09.2023	KK, LM	WM

Jacobs
5 First Street, Manchester, M15 4GU
Tel: +44 (0)161 235 6000 Fax: +44(0)161 235 6001
www.jacobs.com

Client
MANCHESTER CITY COUNCIL

Project
LAHF - Bennett Road

Drawing title
Existing Second Floor

Drawing Status
Tender Issue

Scale
As indicated @ A3

Drawing Number
B2466600-JAC-ZZZ-02-DR-ID-1004

© Copyright 2023 Jacobs U.K. Limited. The concepts and information contained in this document are the property of Jacobs. Use or copying of this document in whole or in part without the written permission of Jacobs constitutes an infringement of copyright. Limitation: This drawing has been prepared on behalf of, and for the exclusive use of, Jacobs' Client, and is subject to, and issued in accordance with, the provisions of the contract between Jacobs and the Client. Jacobs accepts no liability or responsibility whatsoever for, or in respect of, any use of, or reliance upon, this drawing by any third party.

