A1

Do Not Scale

The creative content/information contained herein is confidential. It is the intellectual property of Property Techtonics . and any use and/or reproduction is expressly prohibited without our prior written consent.

Please note: All dimensions shown have been provided in good faith but Property Techtonics will not accept any responsibility for any incorrect measurements, therefore prior to any work being carried out, contractors should carry out thier own site survey. If in doubt please consult with the site manager/ engineers before proceeding.

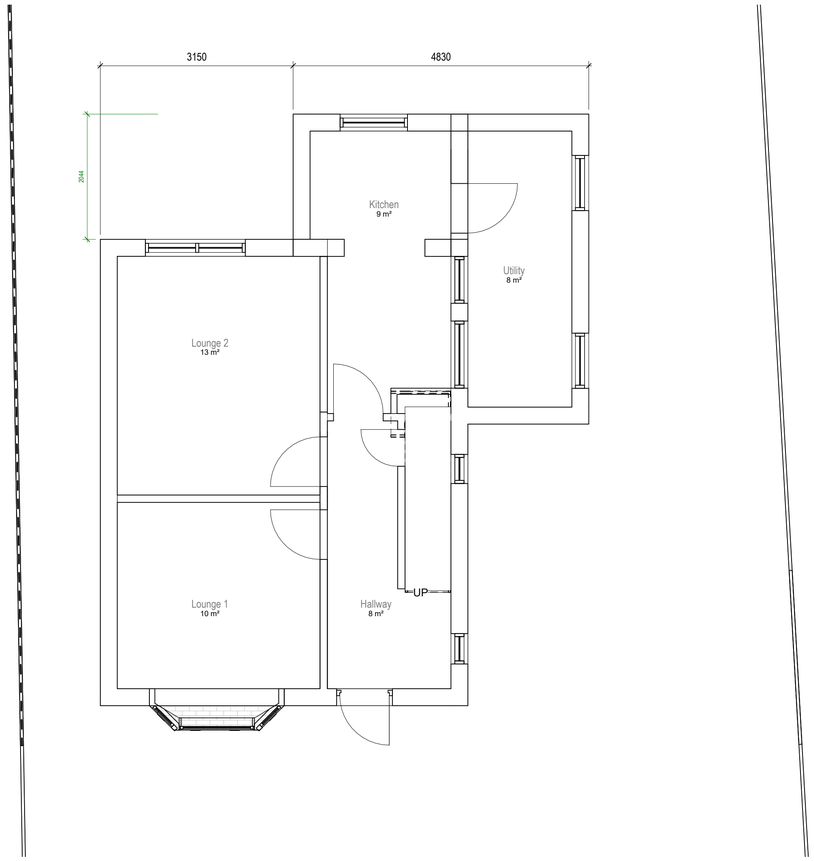

1 Level 0 Existing
1 : 50

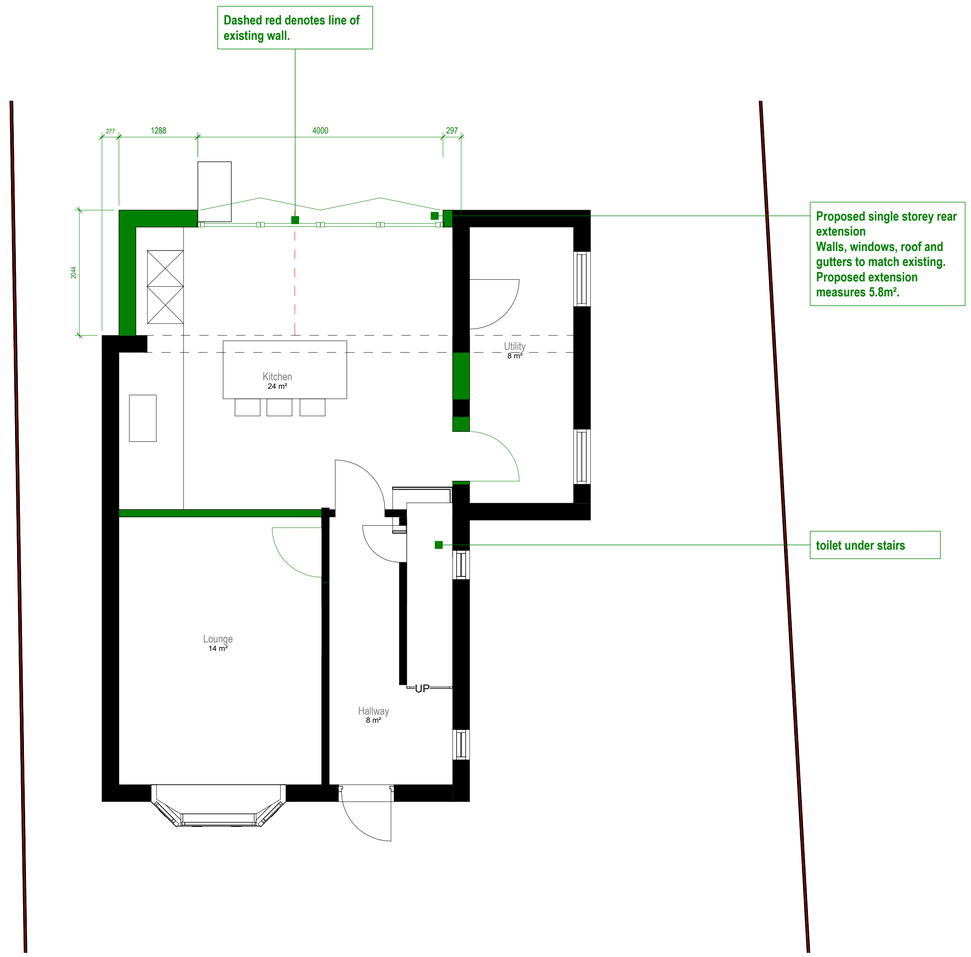

2 Level 0 Proposed
1 : 50

0m 1m 2m 3m 4m 5m

VISUAL SCALE 1:50 @ A1

N

Status
LAWFUL DEVELOPMENT CERTIFICATE

Client
Ghulam Murthaza Ali

Project Title
6 MOOR ROAD WYTHENSHAWE M23 9BG

Drawing Title
Existing and Proposed Ground Floor A1

Project No.
2023_45

Drawing No.
002-SI-XX-00-DR-I-P3

Rev

Drawing Date

Scale at A1
1 : 50

Created By
Rakesh M

m83 Associates Ltd

187 Water Street, Manchester, M3 4JD
Telephone: 07470 671 234
Email: rakesh@m83associates.com

arb Architects Registration Board REG NO: 110084A

RIBA Chartered Practice

13/04/2024 11:40:55