
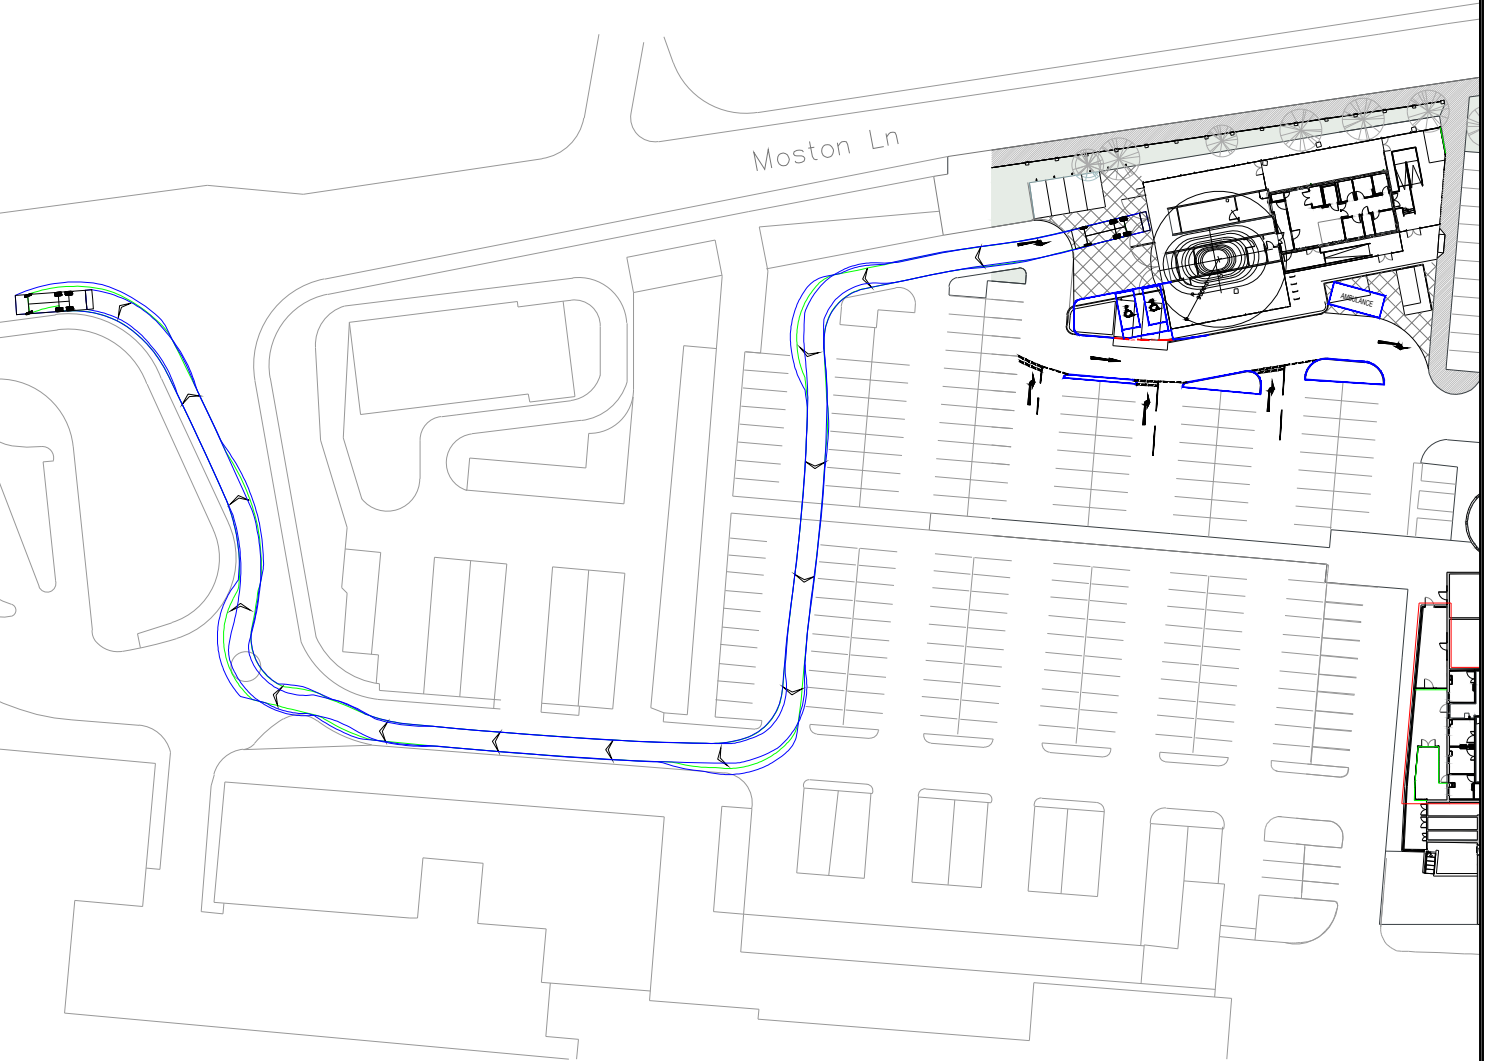


Access

Egress

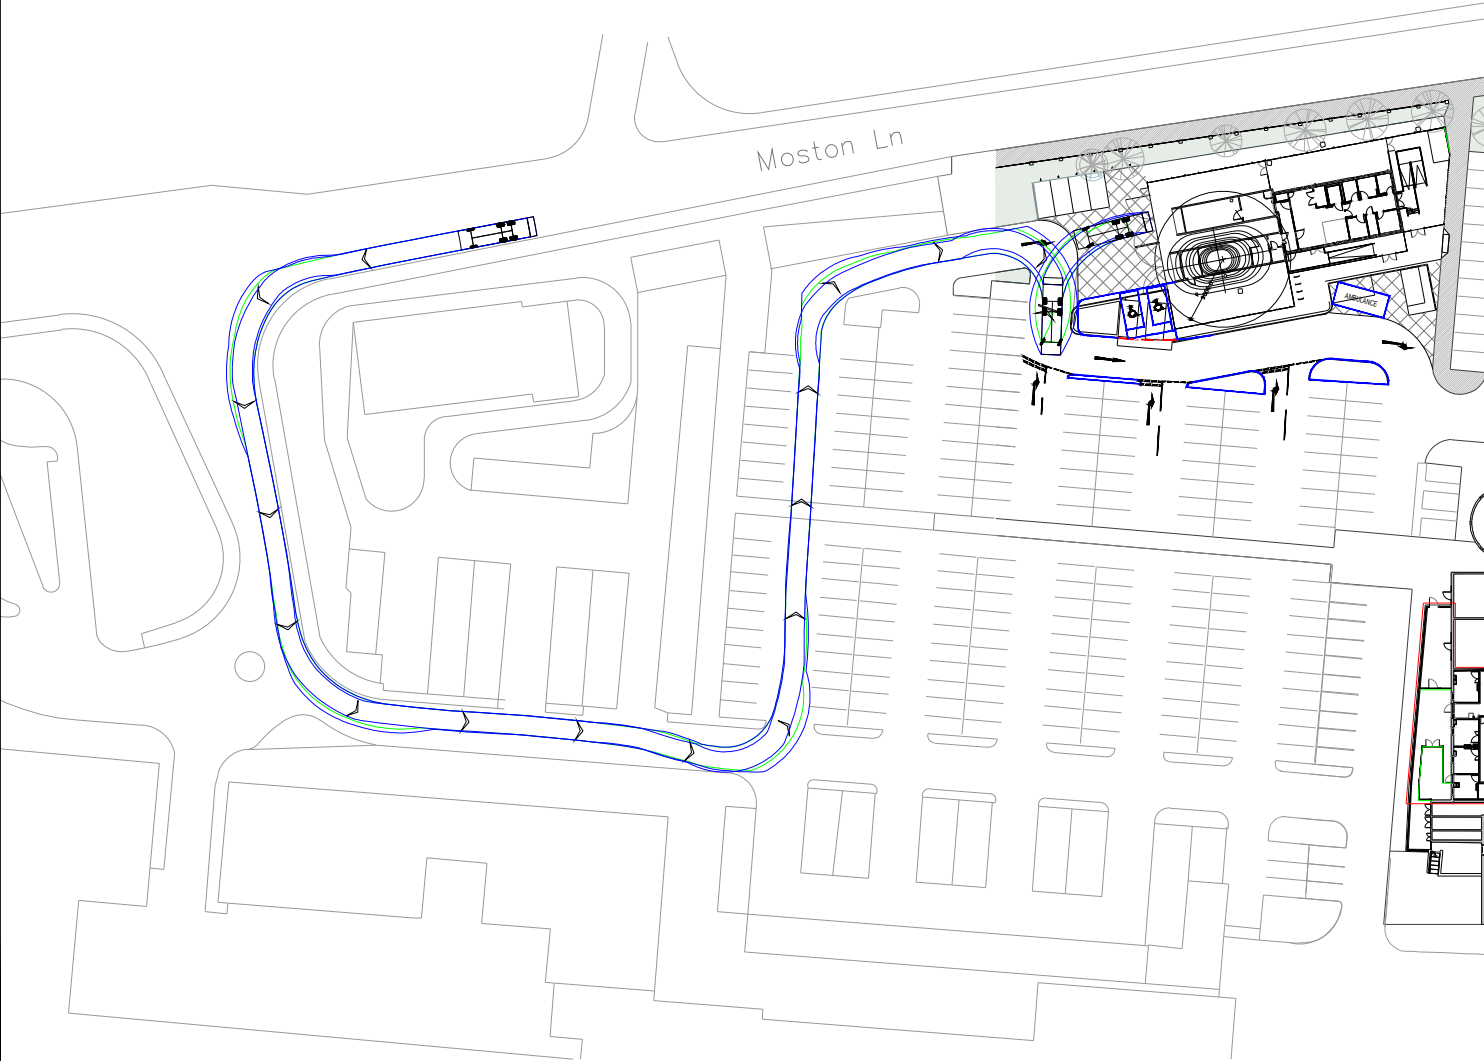


Ordnance Survey © Crown copyright2024 .
All rights reserved. Licence No. 100052073.
NOTE: THE PROPERTY OF THIS DRAWING AND DESIGN IS VESTED IN VECTOS (NORTH) LTD.
IT MUST NOT BE COPIED OR REPRODUCED IN ANY WAY WITHOUT THEIR PRIOR WRITTEN CONSENT.

REV.	DETAILS	DRAWN	CHECKED	DATE
A	Site layout updated	WD	PT	16.04.24

Notes:

- 1. This is not a construction drawing and is intended for illustrative purposes only.
- 2. White lining is indicative only.

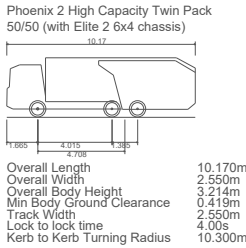

Community Diagnostics Centre, Harpurhey

Manchester University NHS Foundation Trust

Swept Path Analysis - Refuse Vehicle



DRAWN: EG	CHECKED: PT	DATE: 29.02.24	SCALES: 1:1000 at A3
--------------	----------------	-------------------	-------------------------

DRAWING NUMBER: 432.002796.00001 - TR100	REVISION: A
---	----------------