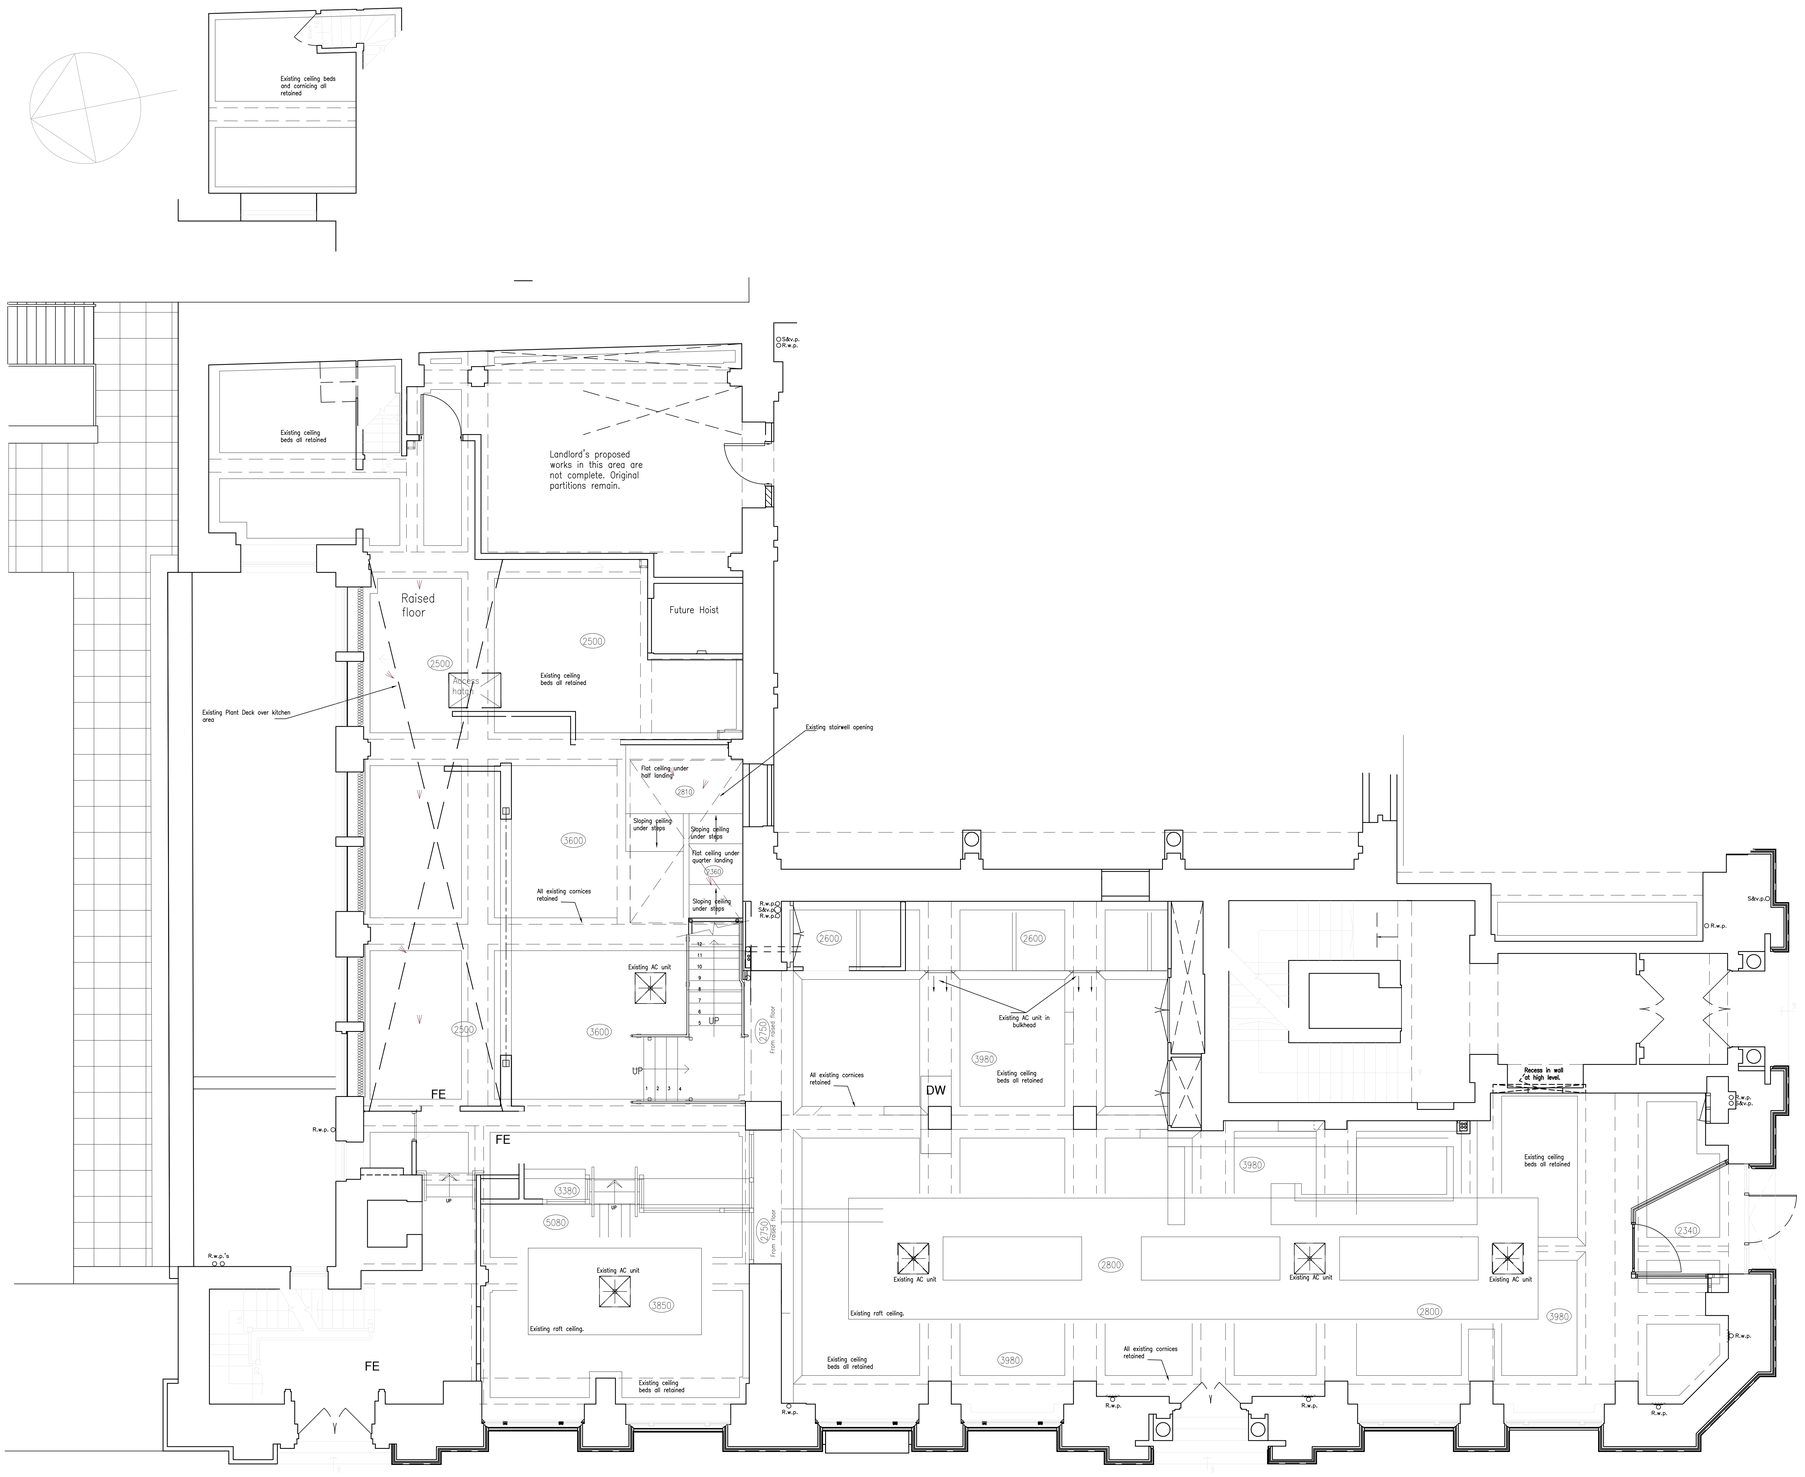


Scale - Metres

0 1 2 3 4 5

NOTE:

The Contractor is to check and verify all building and site dimensions, levels and sewer invert levels at connection points before work starts.

This drawing must be read with and checked against any structural or other specialist drawings provided.

The Contractor is to comply in all respects with the current Building Regulations whether or not specifically stated on these drawings.

This drawing is not intended to show details of foundation or ground conditions. Each area of ground relied upon to support the structure depicted must be investigated by the Contractor and suitable methods of foundation be provided.

This drawing is to be read in conjunction with all other standard Mitchells & Butlers specifications and documentation.

© This drawing remains the Copyright of Mitchells & Butlers Retail Limited.

Rev.	Description	By	Date

THE OLD MILL CASTLE STREET
ONGAR ESSEX CM5 9JJ
TELEPHONE (01277) 368000
E-MAIL FIRSTNAME@DESIGNCOALITION.CO.UK

DESIGN COALITION

Mitchells & Butlers Retail Limited
27 Fleet Street
Birmingham
B3 1JP
0870 609 3000

Mitchells & Butlers

Brand

MILLER & CARTER STEAKHOUSE

B.U.N. No.

Site

King Street
Manchester

Title

Existing Ceiling Plan
Listed Building Consent

Project Manager/ Checked	Drawn By	Scale (A0 Size)	Date
	LD	1:50	Mar 24
Arch./Des.	Drawing Number	4827/003	Rev.